




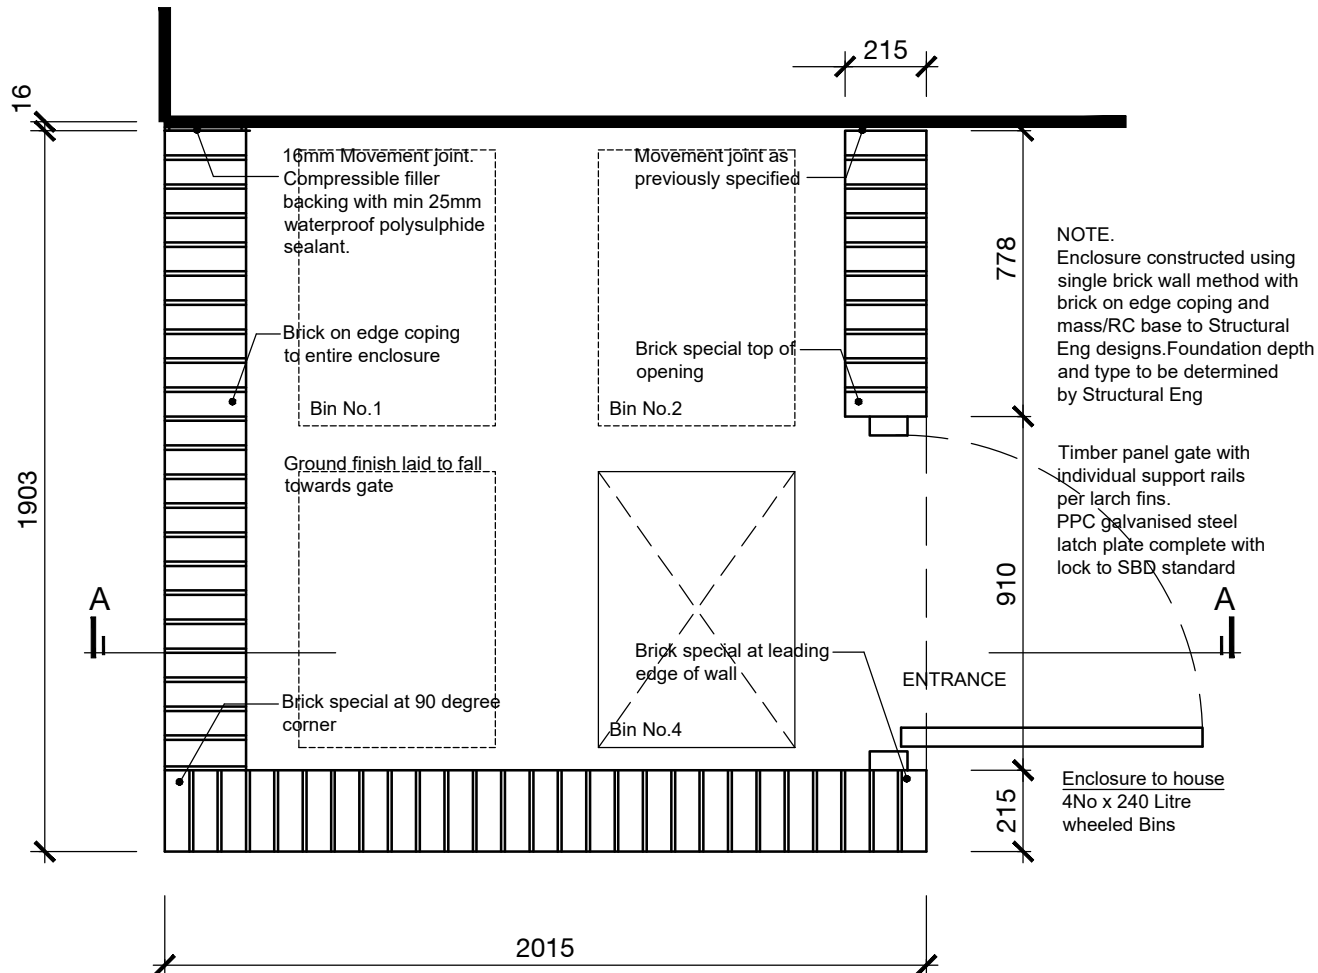

Plan:
Typical Bin Enclosure
Scale 1:20

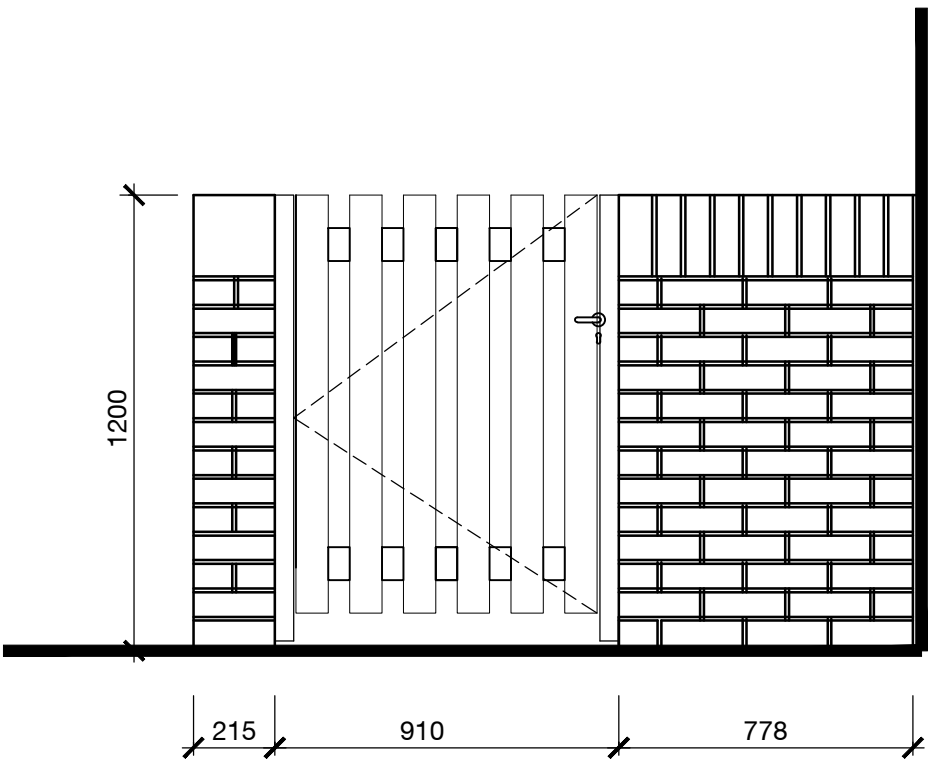

Front Elevation:
Typical Bin Enclosure
Scale 1:20

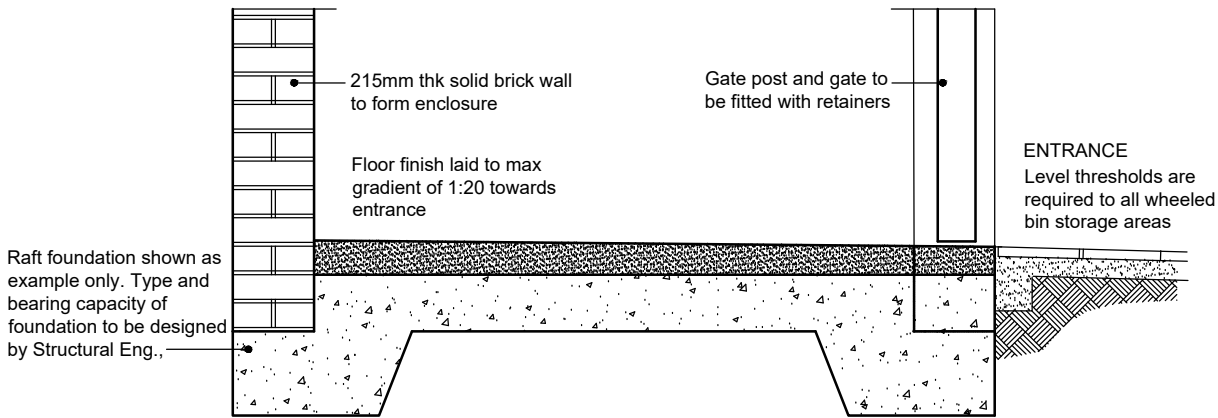

Section A-A:
Typical Bin Enclosure
Scale 1:20

THIS DRAWING IS PRODUCED FOR USE IN THIS PROJECT ONLY AND MAY NOT BE USED FOR ANY OTHER PURPOSE. NPS PROPERTY CONSULTANTS LTD ACCEPT NO LIABILITY FOR THE USE OF THIS DRAWING OTHER THAN THE PURPOSE FOR WHICH IT WAS INTENDED IN CONNECTION WITH THIS PROJECT AS RECORDED IN THE 'PURPOSE FOR ISSUE' AND 'FILE STATUS CODE'.

THIS DRAWING MAY NOT BE REPRODUCED IN ANY FORM WITHOUT PRIOR WRITTEN AGREEMENT OF NPS PROPERTY CONSULTANTS LTD.

© CROWN COPYRIGHT AND DATABASE RIGHTS 2018
ORDNANCE SURVEY LICENCE NUMBER 100022264

ORIGINAL
SHEET SIZE
A3

FIRST ISSUE						
P1						
COMMENT						
REV	DRAWN	DATE	CHECKED	DATE	APPROVED	DATE

CLIENT	BERNESLAI HOMES
PROJECT	KERESFORTH CLOSE, BARNSELY

TITLE	BIN STORE DETAIL
-------	------------------



NPS Barnsley Ltd
Gateway Plaza, Sackville St, Barnsley, South
Yorkshire, S70 2RD,
Tel: 01226 774605; Email: barnsley@nps.co.uk
web:www.nps.co.uk

SCALES	DISCIPLINE	PROJECT NUMBER
1:20	ARCH	07-17-18-1-1409
DRAWING NUMBER		REV CODE
NPS-00-00-DR-A(00)-082		P 1
STATUS CODE	PURPOSE OF ISSUE	DRAWN
S0	TENDER	PJN