


STEPHEN A. WELGER, m.c.i.a.t.
Architectural Technician and Surveyor .
217, Wakefield Road.
Normanton.
Wakefield.
WF6 1BP.
West Yorkshire.


Tel. 01924 890012.
Mob. 07989 964611.
e-mail. stevewelger@btinternet.com.

- A Minor alterations as I/A request. 02.06.2017
- B Minor alterations as client request. 07.08.2017
- C Minor alterations as client request. 01.05.2018
- D Minor alterations as client request. 23.05.2018
- E Minor alterations as client request. 29.05.2018
- F Minor alterations as I/A request. 06.08.2018

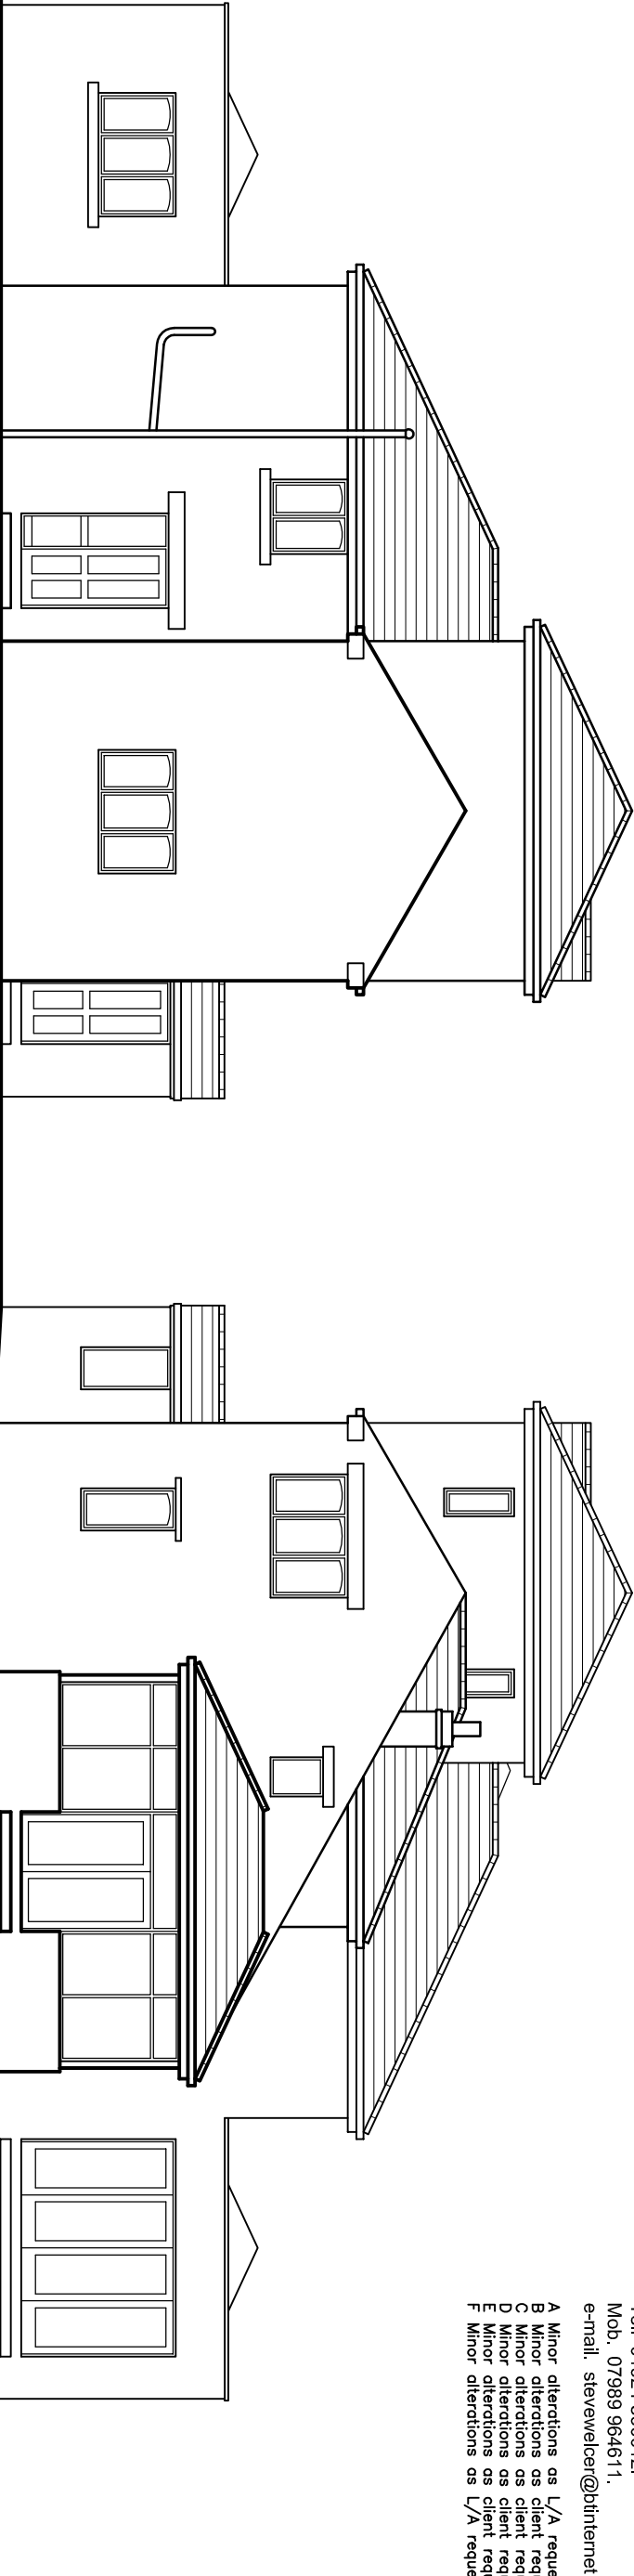

Side Elevation.
as Proposed.

Side Elevation.
as Proposed.

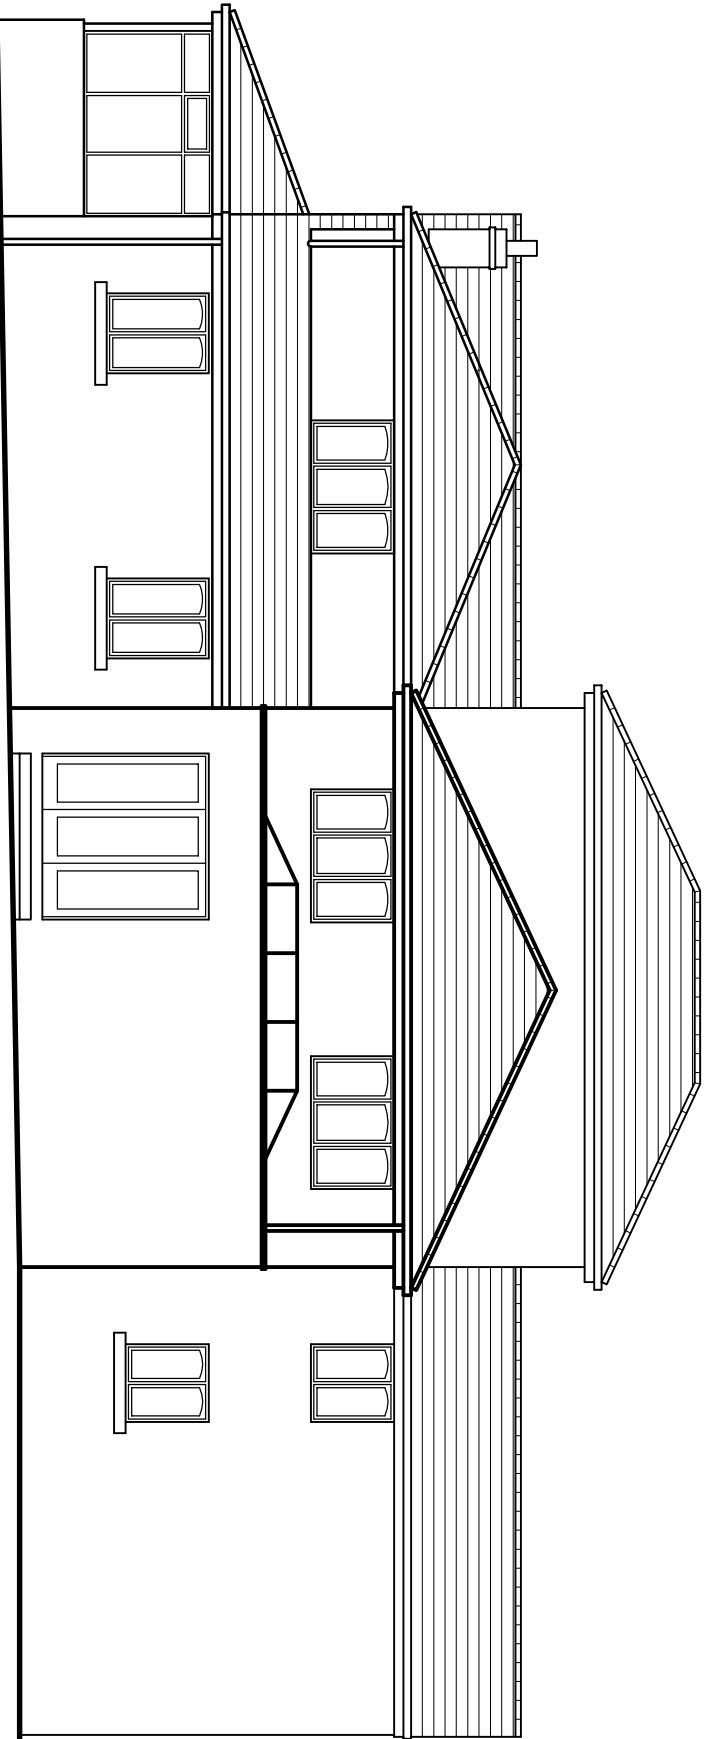

Rear Elevation.
as Proposed.

Property Address	Project Title	Drawing Title	Scale	1:100 @ A3.		
THE GRANNARY, LOW FARM. CEMETERY ROAD, HEMMINGFIELD. S73 0QJ.	PROPOSED EXTENSION. THE GRANNARY, LOW FARM. CEMETERY ROAD, HEMMINGFIELD. FOR MR. K. HERBERT.	ELEVATIONS AS PROPOSED. SHEET 1.	Date	MAR. 2017		
			Drawn by	SW	Checked by	-
			Drawing no.	2017-26-05	Revision	F

THE GRANNARY, LOW FARM.
CEMETERY ROAD.
HEMMINGFIELD.
S73 0QJ.