


Notes

Jennings Design Associates take no responsibility for any dimensions obtained by scaling from this drawing. If no dimension is shown the recipient must ascertain the dimension specifically from the Architect or by site measurement. Supplying this drawing in digital form is solely for convenience and no reliance may be placed on digital data. All data must be checked against hard copy. Dimensions must be checked on site. Any discrepancies must be reported to the Architect immediately. This drawing is copyright of Jennings Design Associates


Existing West Elevation
Upper New Street 1:100



Existing South Elevation
Thomas Street 1:100

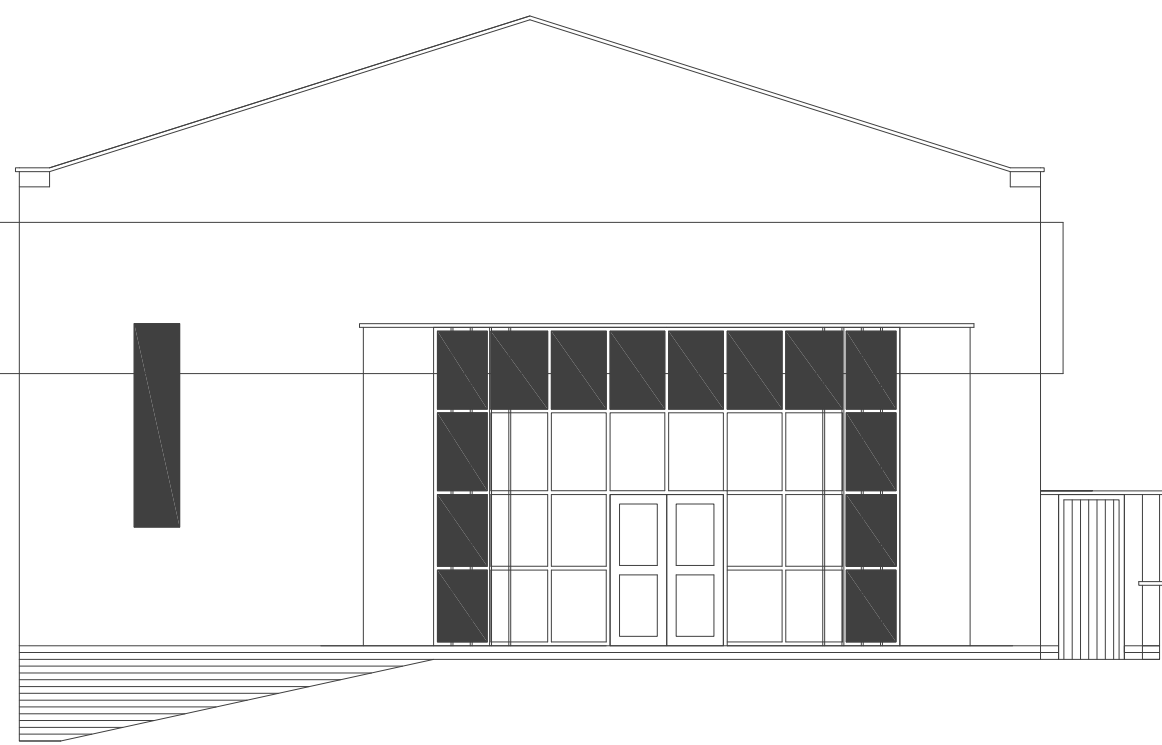


Existing East Elevation
Upper New Street 1:100

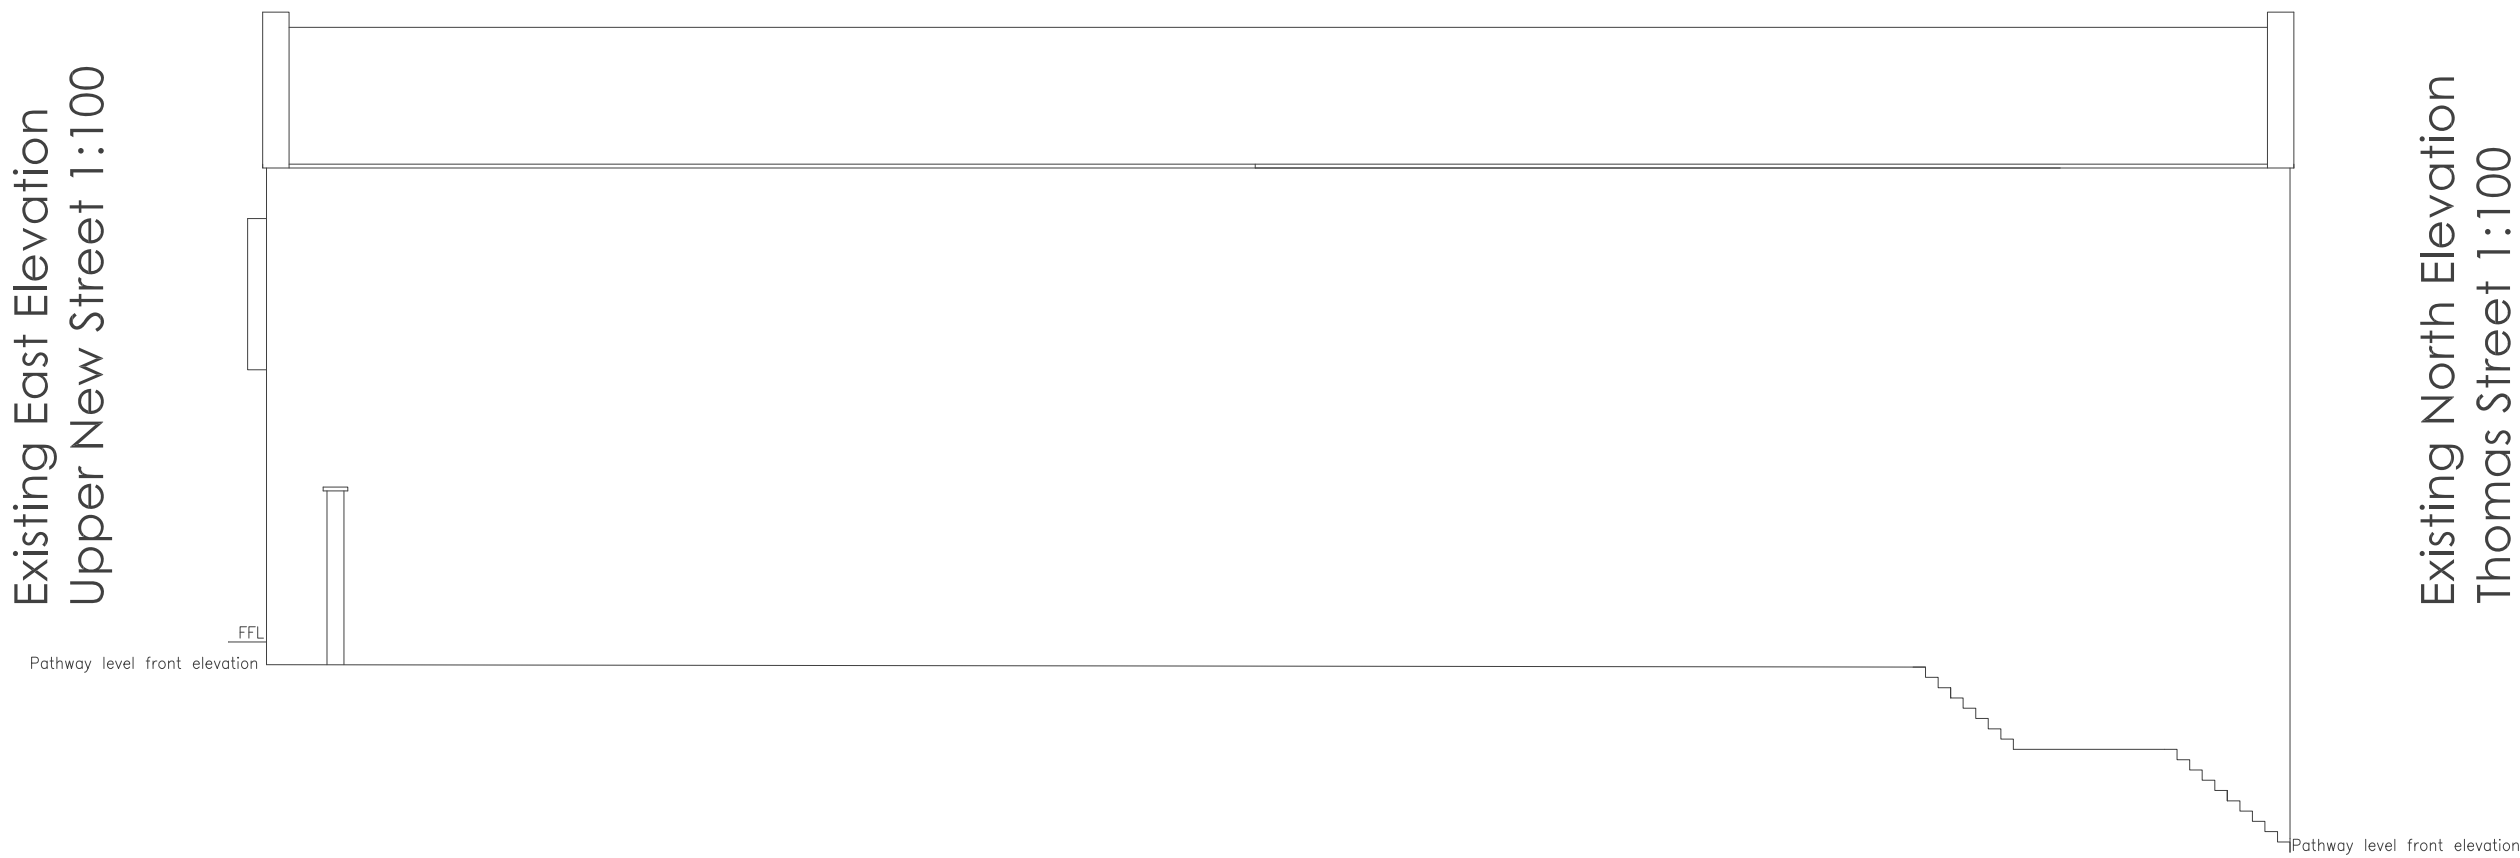

Existing North Elevation
Thomas Street 1:100



Existing Upper Ground 1:100

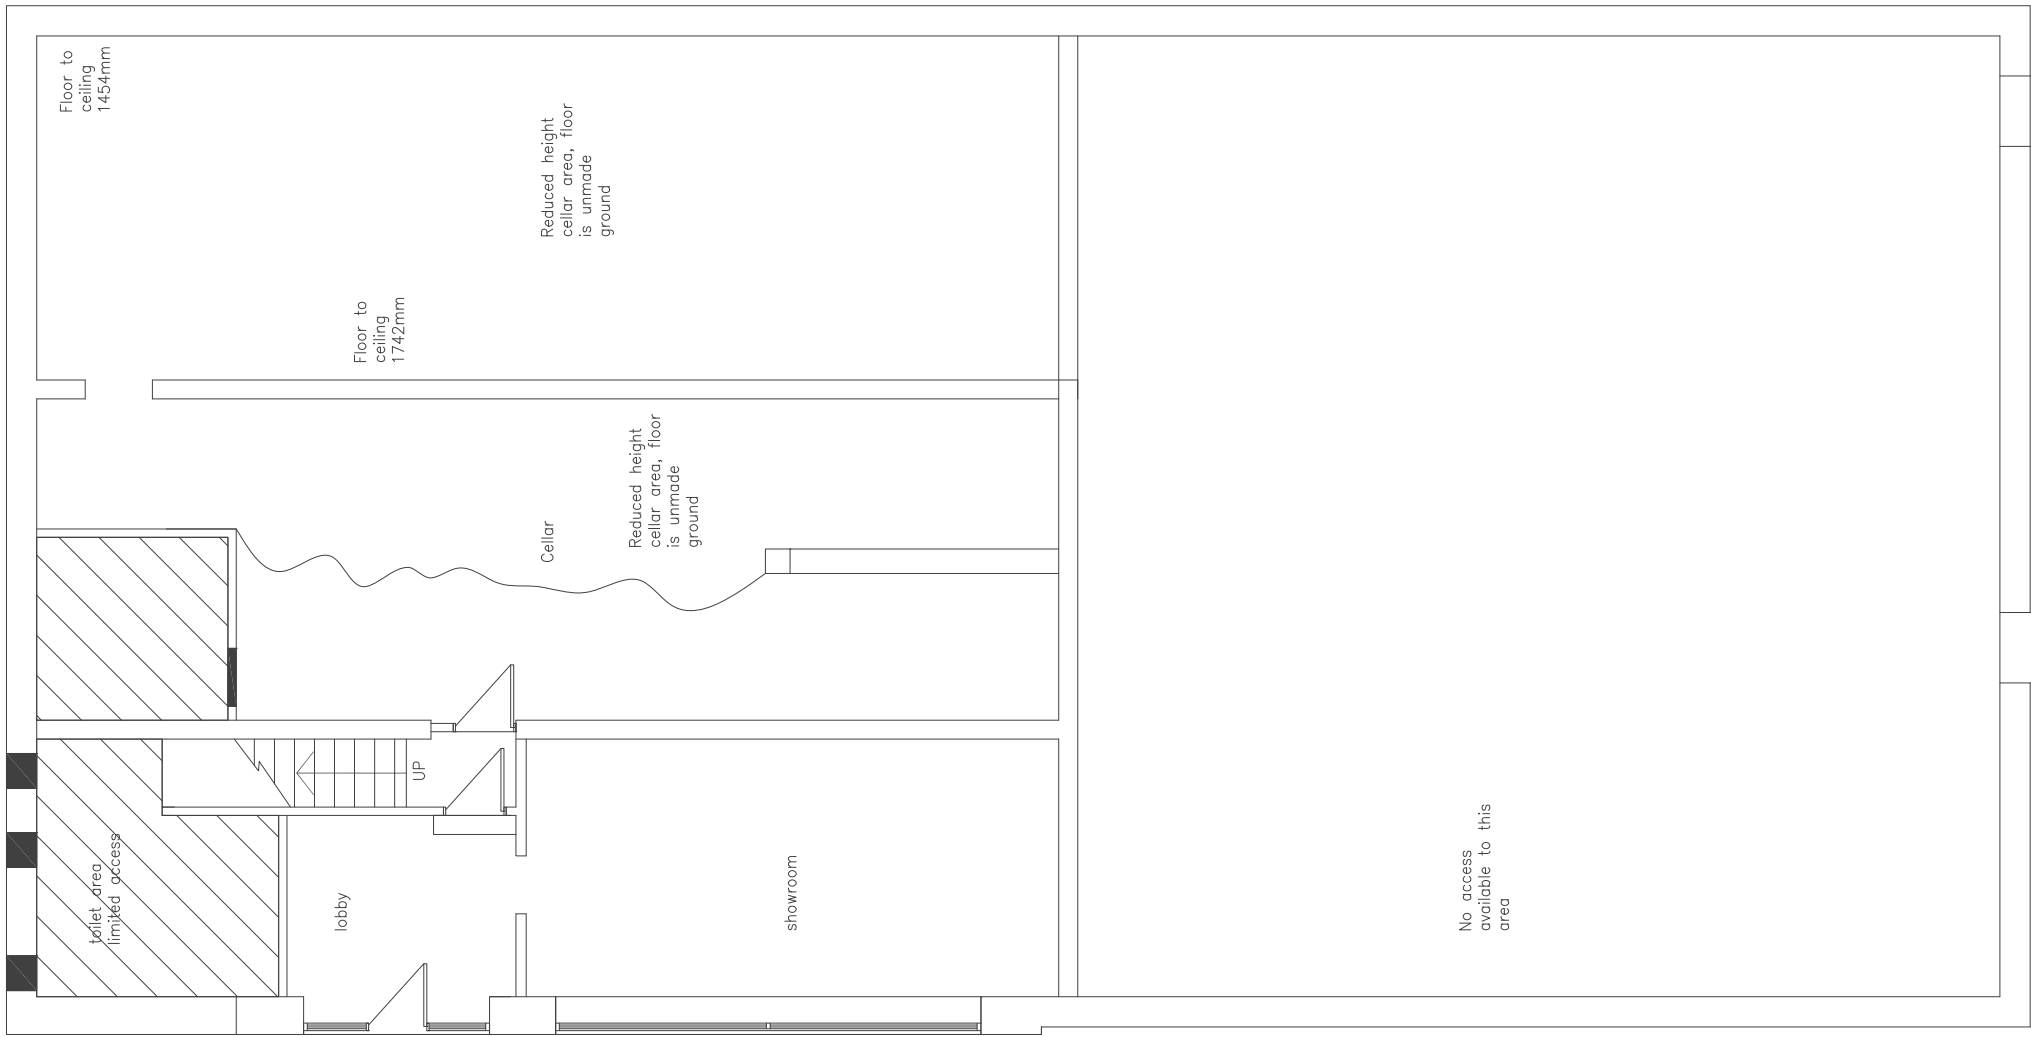

Existing Lower Ground 1:100

Rev	Description	Date	By

Jennings Design Associates
Architects

C	Concept	G	Tender
D	Planning	J	Construction
E	Building Regs	L	As Built
F	Production	Sk	Sketch

Architects Designers Project Managers

The Warehouse, Saxon Street, Denton,
Manchester M34 3DS

T: 0161 336 5011 F: 0161 320 0512 E: jda@jda-architects.com

Client:
Condie, Fairhurst

Project:
Upper New Street, Barnsley

Scale:	1:100	1st original size	A1	Date:	03.03.16	Drawn by:	CM	Checked by:	BJ
--------	-------	-------------------	----	-------	----------	-----------	----	-------------	----

Job Number	Description	Rev
904	A 003 Existing Plans & Elevations	

