


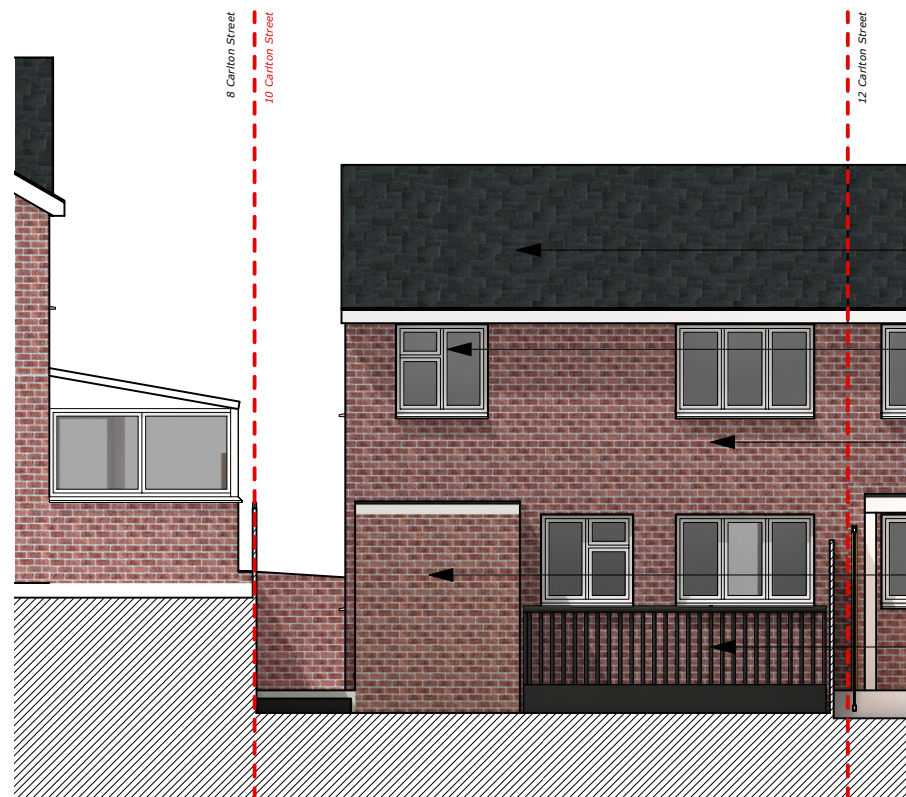



SE Southeast Elevation

- Grey-coloured roof tiles
- White-painted door and window frames
- Red brick walling
- Flat roof, red brick walled outbuilding - to be demolished
- Dark-painted timber decking




SW Southwest Elevation

- White-painted door and window frames
- Red brick walling
- Flat roof, red brick walled outbuilding - to be demolished
- Dark-painted timber boundary fencing

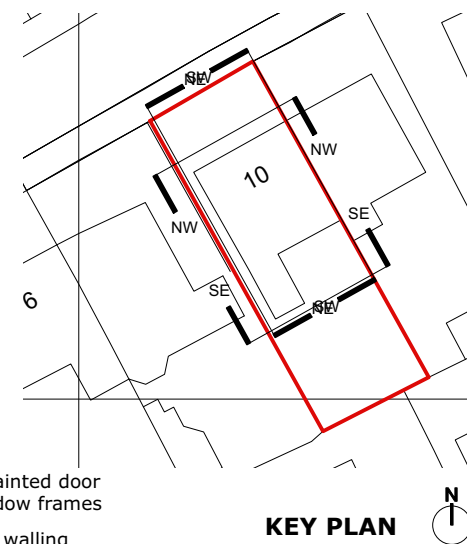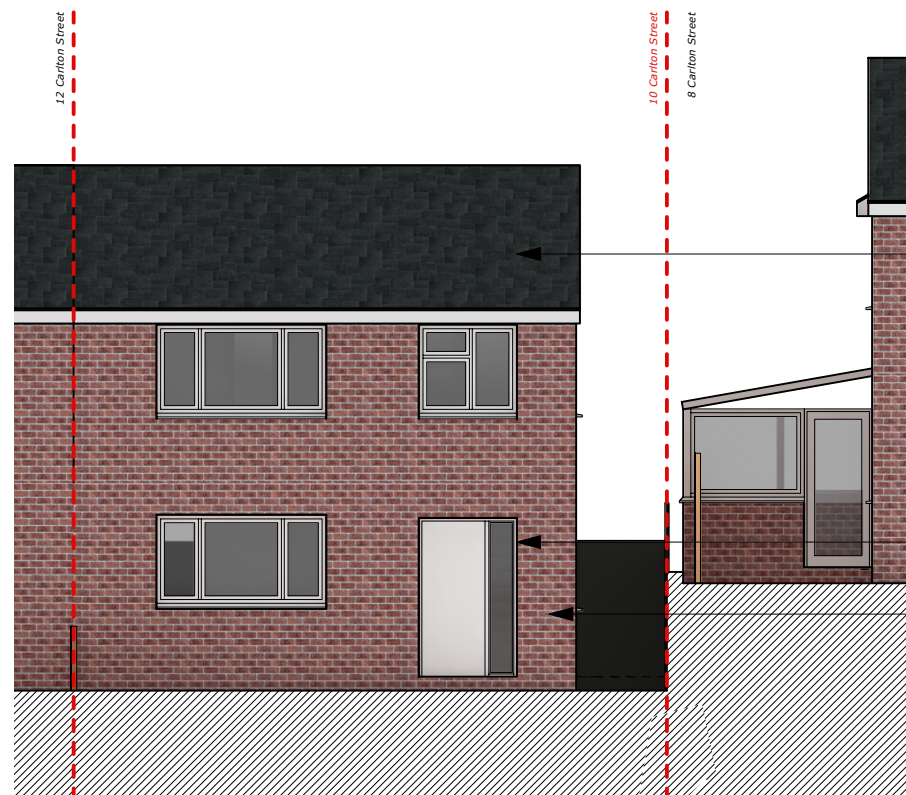


NW Northwest Elevation

- Grey-coloured roof tiles
- White-painted door and window frames
- Red brick walling

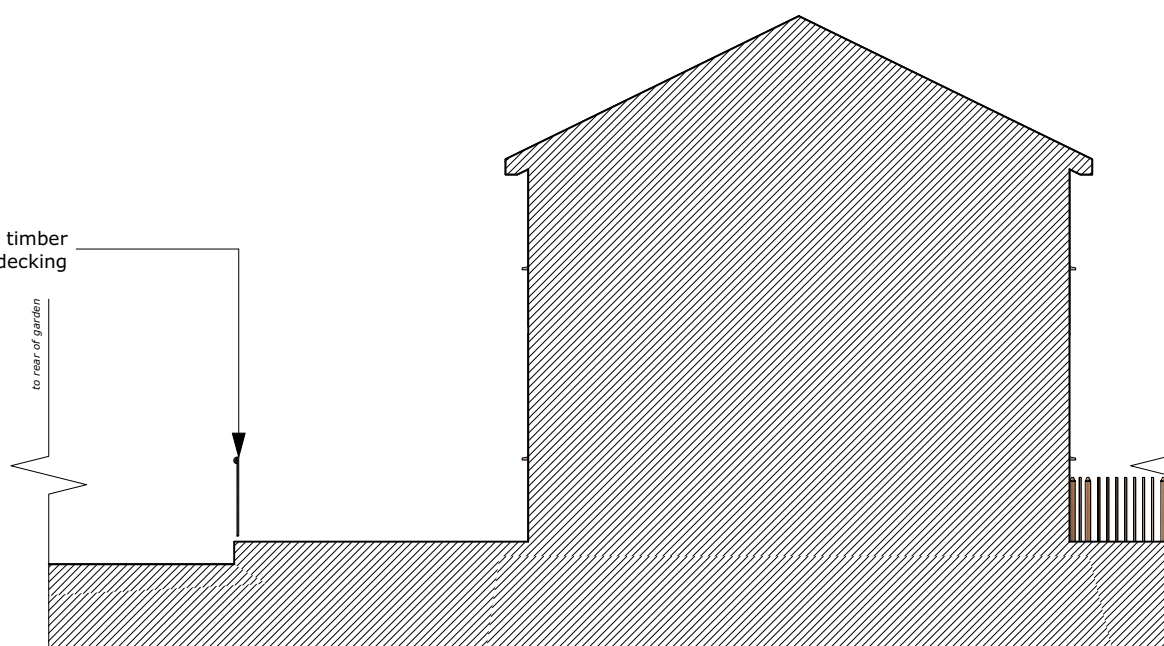

NE Northeast Elevation

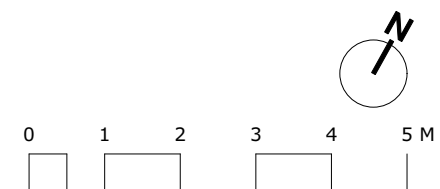

P1 26/04/2022 JB First Issue
revisions:
All dimensions and areas are approximate and are to be verified.

Purpose of issue:
For Planning

NORTON MAYFIELD ARCHITECTS
Harland Works, Unit 8
70 John Street
Sheffield
S2 4QU
Tel: 0114 270 0014
Sheffield & London
nortonmayfield.co.uk

Client:
Mr & Mrs Snook

Project:
**10 Carlton Street, Barnsley,
S71 1QS**

Drawing No:
2225-NMA-00-ZZ-DR-B-00200
Drawing title:
Existing Elevations

Status: S2 Revision: P1 Scale: 1:100@A3

2225-NMA-00-ZZ-M3-A-000011.vwx