




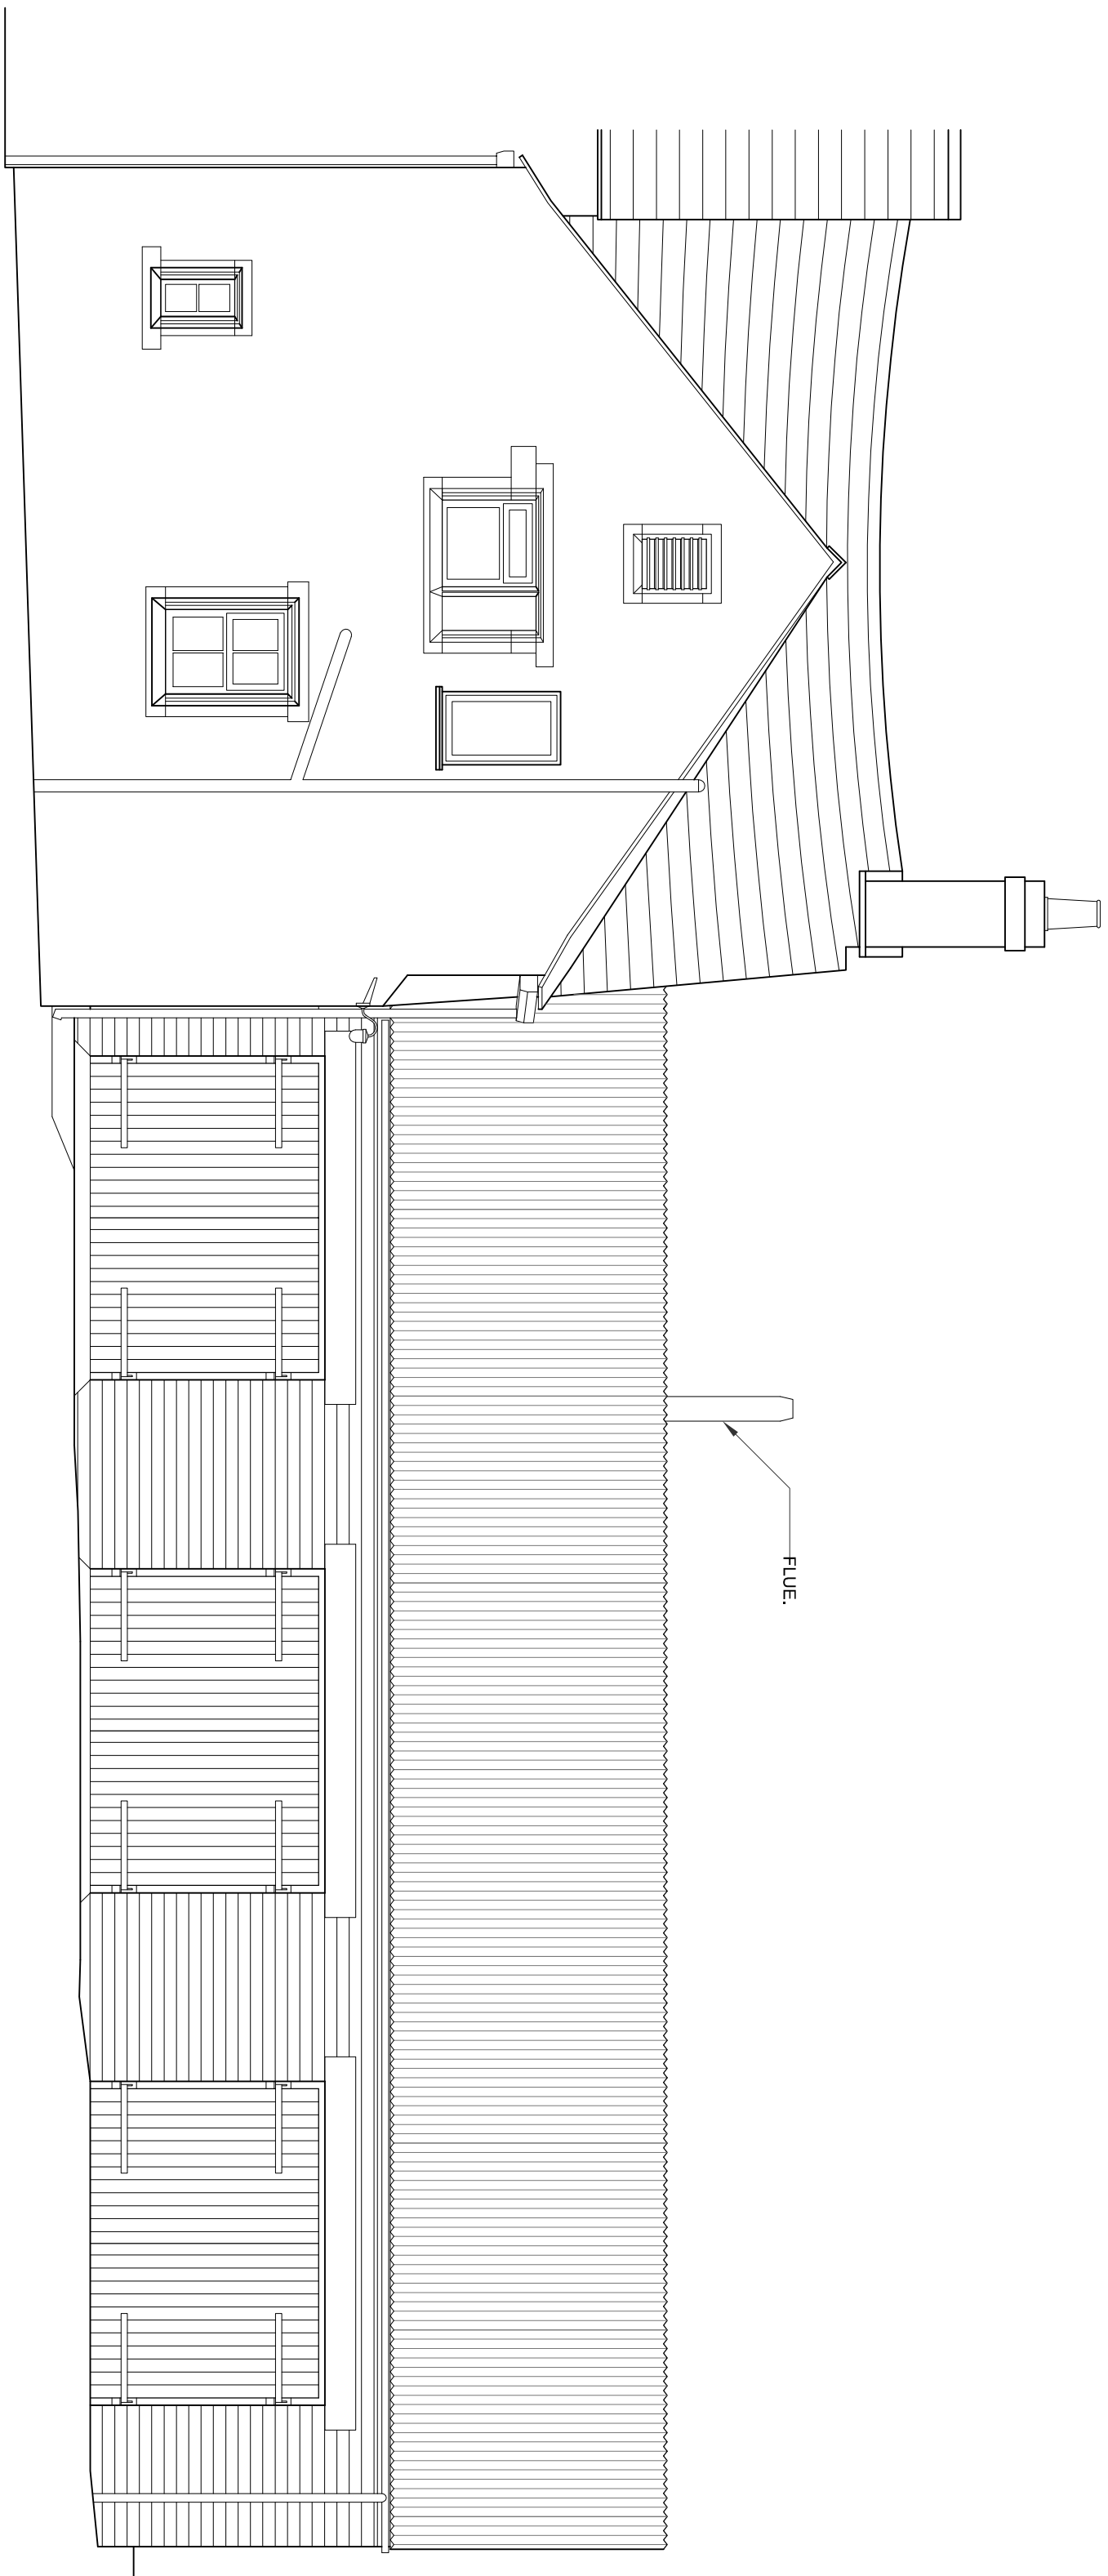

NORTH ELEVATION

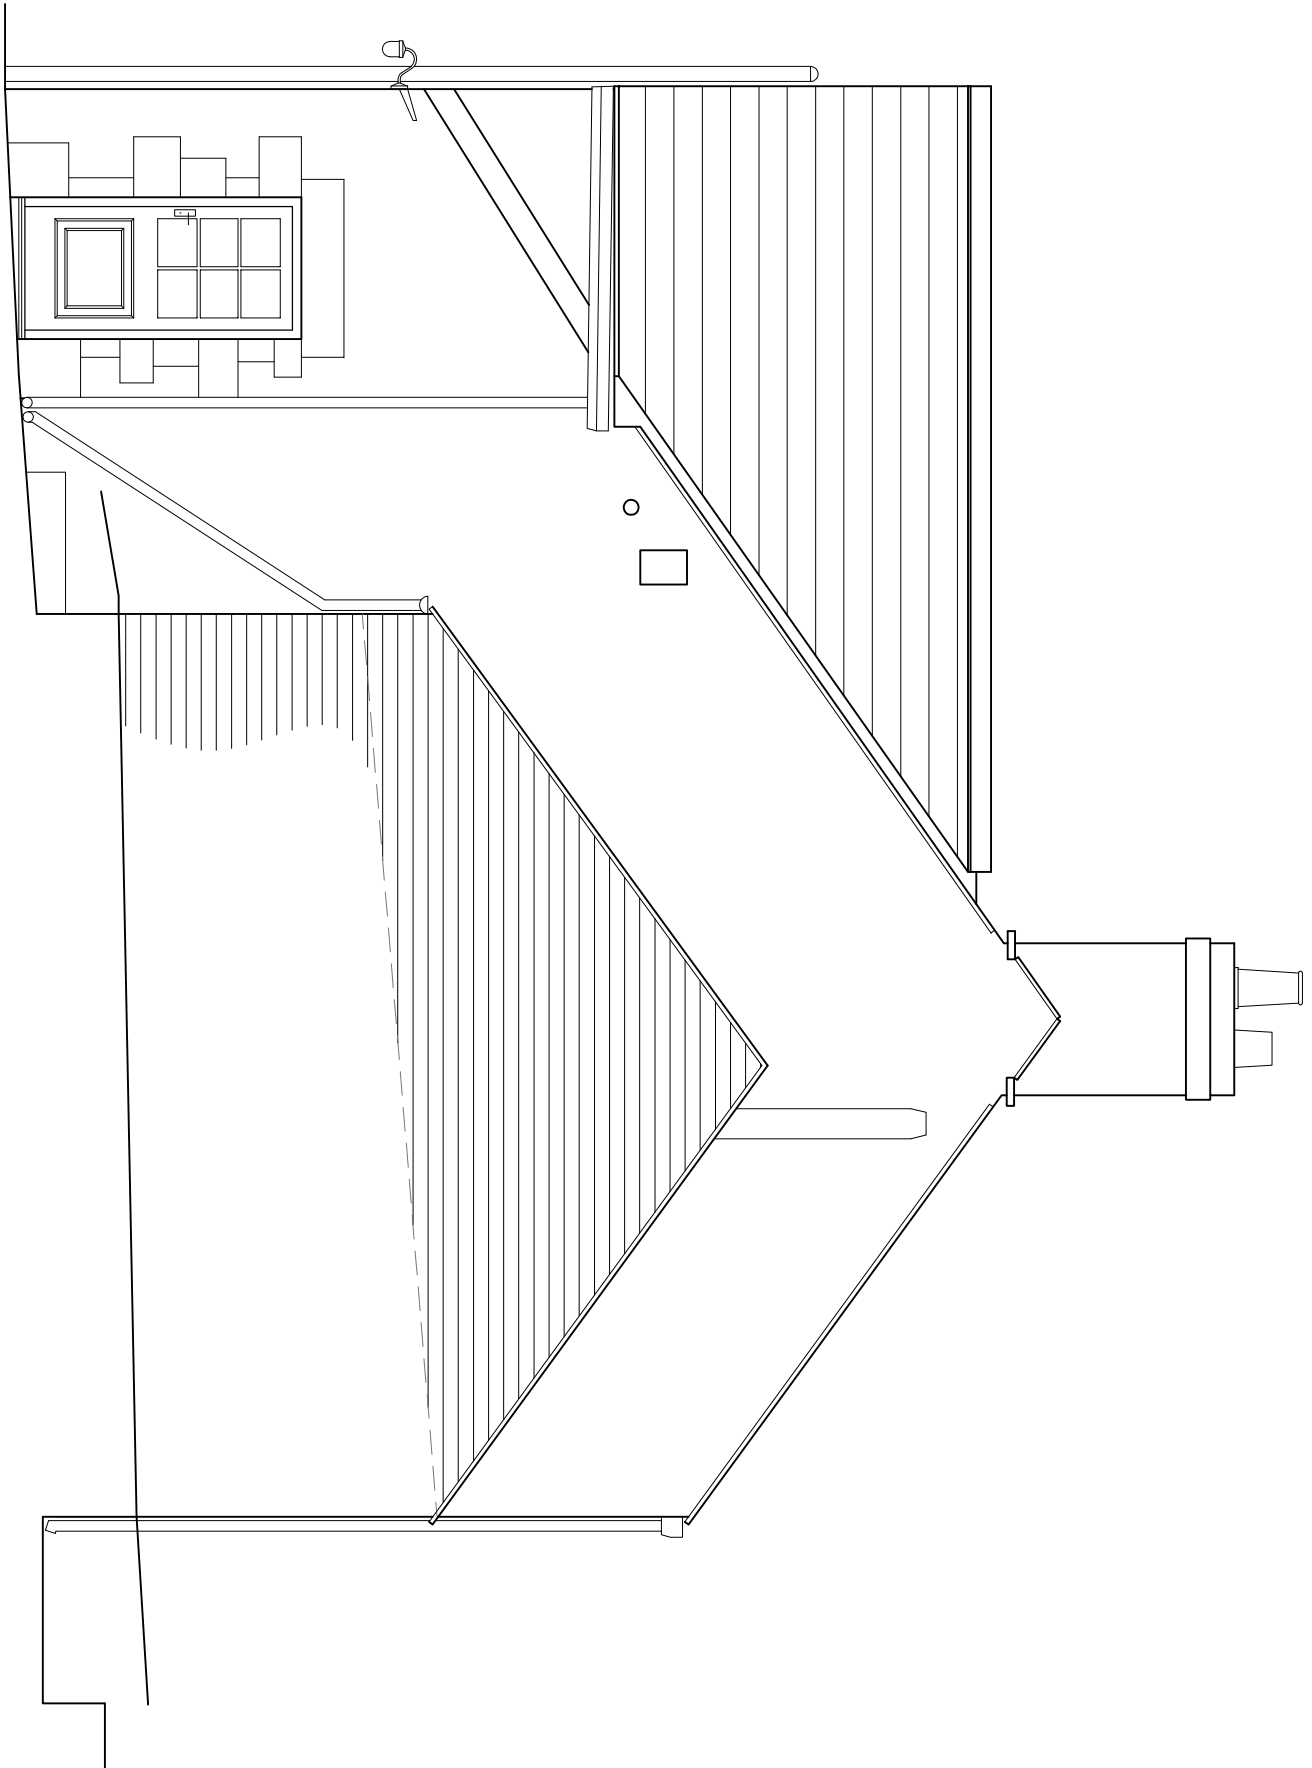

WEST ELEVATION

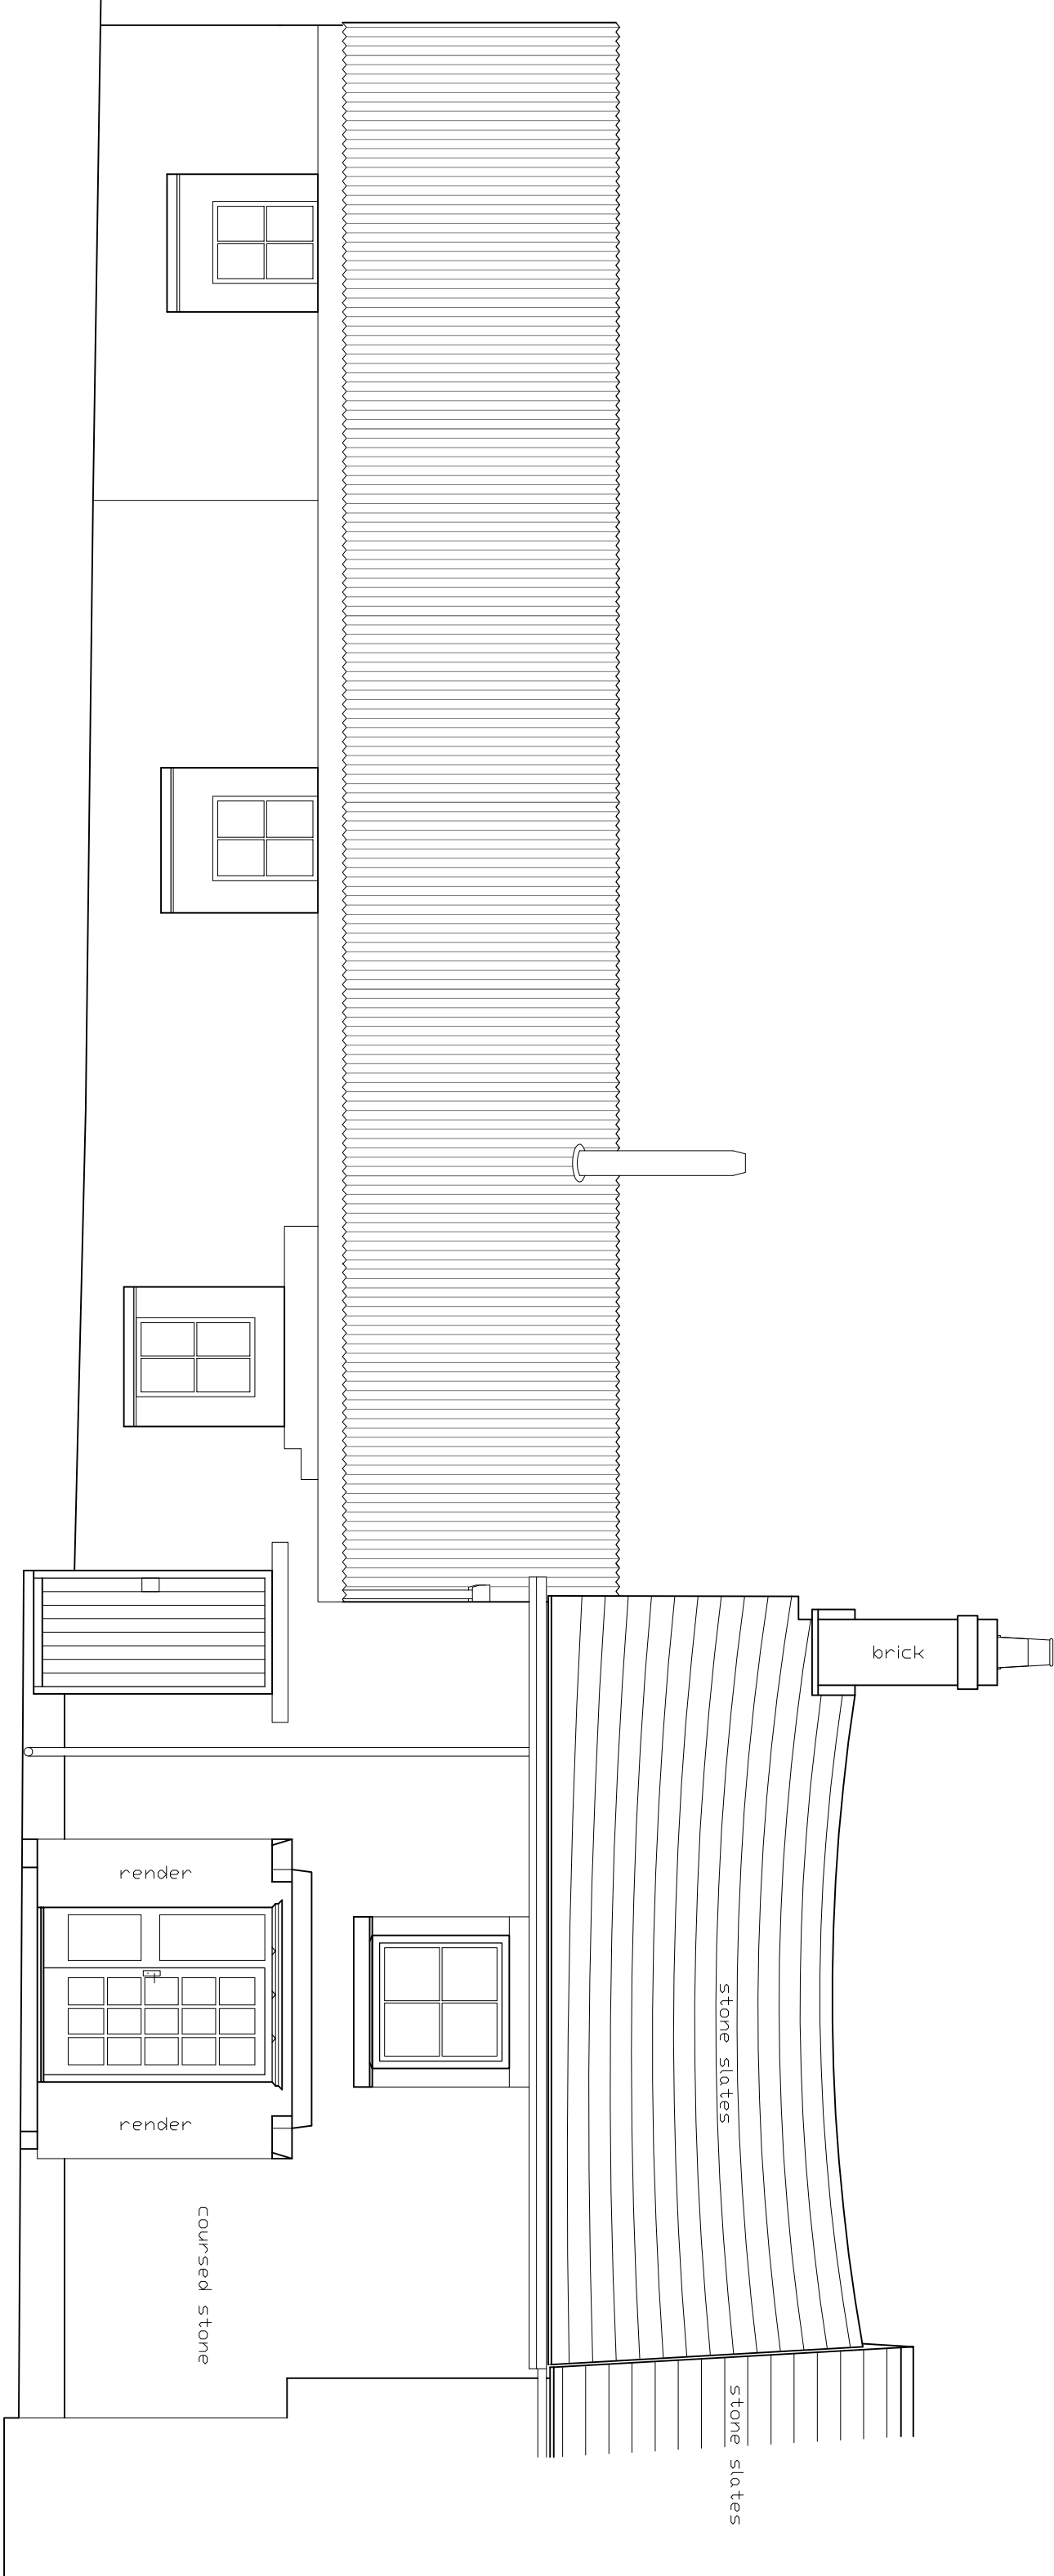

SOUTH ELEVATION

NOTES

- WALLS TO BE BUILT IN STONE TO MATCH EXISTING IN TERMS OF TYPE, COURSING, POINTING ETC.
- UNTEL OVER DOORS TO MATCH EXISTING.
- TIMBER FASCIA WITH PAINTED FINISH, COLOUR TBC.
- ROOF COVERING TO BE CORRUGATED METAL SHEET, COLOUR GREY.
- FLUE FROM BIOMASS BOILER TO BE STAINLESS STEEL.
- DOORS TO BE TIMBER BOARDWITH WHITE PAINTED FINISH.
- RAINFWATERER GOODS TO BE BLACK UPVC.
- SIZES AND POSITION OF PLANT ARE SHOWN INDICATIVELY.

REVISIONS:

DEREK TROWELL ARCHITECTS
1 GREENHILL
DUNDEE DD1 1JL
TEL: 01629 625491
EMAIL: dtrac@deretrowell.co.uk
WWW.DERETROWELLARCHITECTS.CO.UK

RIBA CHARTERED ARCHITECTS RIBA

CLIENT:

MR & MRS FRASER

PROJECT: ALTERATIONS TO GARAGES

DRAWING: PROPOSED ELEVATIONS

SCALE: 150, A1 DATE: 31.03.2015

DWG NO: 7/8.02 REVISION NO: -

RIBA STAGE: 3

PLEASE NOTE:
DRAWINGS UP TO RIBA WORK STAGE 3 ARE NOT
SUFFICIENTLY DETAILED FOR CONSTRUCTION
DO NOT SCALE DRAWING
© DEREK TROWELL ARCHITECTS 2009