

Junction between separating wall and roof filled with flexible closer

100mm (min) mineral wool insulation minimum density 10 kg/m³ or 60mm (min) cell-faced PUR or PIR insulation, minimum density 30 kg/m³ (See Appendix A)

2 layers of nominal 8 kg/m² gypsum-based board. Where used rigid insulation may be placed between and/or directly beneath rafters

Continuous horizontal ribbon of adhesive

Cavity masonry separating wall continuous to underside of roof covering

100mm isover RD Party Wall Roll (no gaps to remain)


External wall cavity closed at eaves level with a suitable flexible material (e.g. mineral wool). If a rigid material is used, then it should only be bonded to one leaf

100mm (min)

Section


E-WM-20

Lightweight aggregate blocks
Saint Gobain-Isover RD Party Wall Roll
Gypsum-based board (nominal 9.8 kg/m²) on dabs

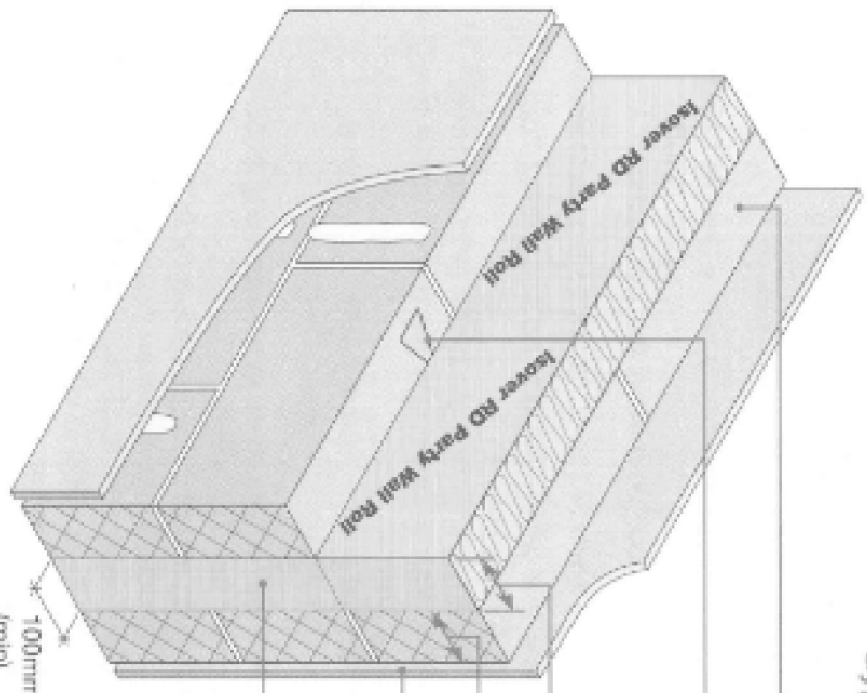


Block density	1350 to 1600 kg/m ³
Wall ties	Approved Document E Type A (see Appendix A)
Cavity width	100mm (min)
Block thickness	100mm (min), each leaf
Wall finish	Gypsum-based board (nominal 9.8 kg/m ²) mounted on dabs
Insulation	100mm Isover RD Party Wall Roll
External (flanking) wall with insulation	Masonry both leaves with 50mm (min) cavity – clear, fully filled or partially filled

ROBUST DETAILS LTD WALL TYPE E-WM-20

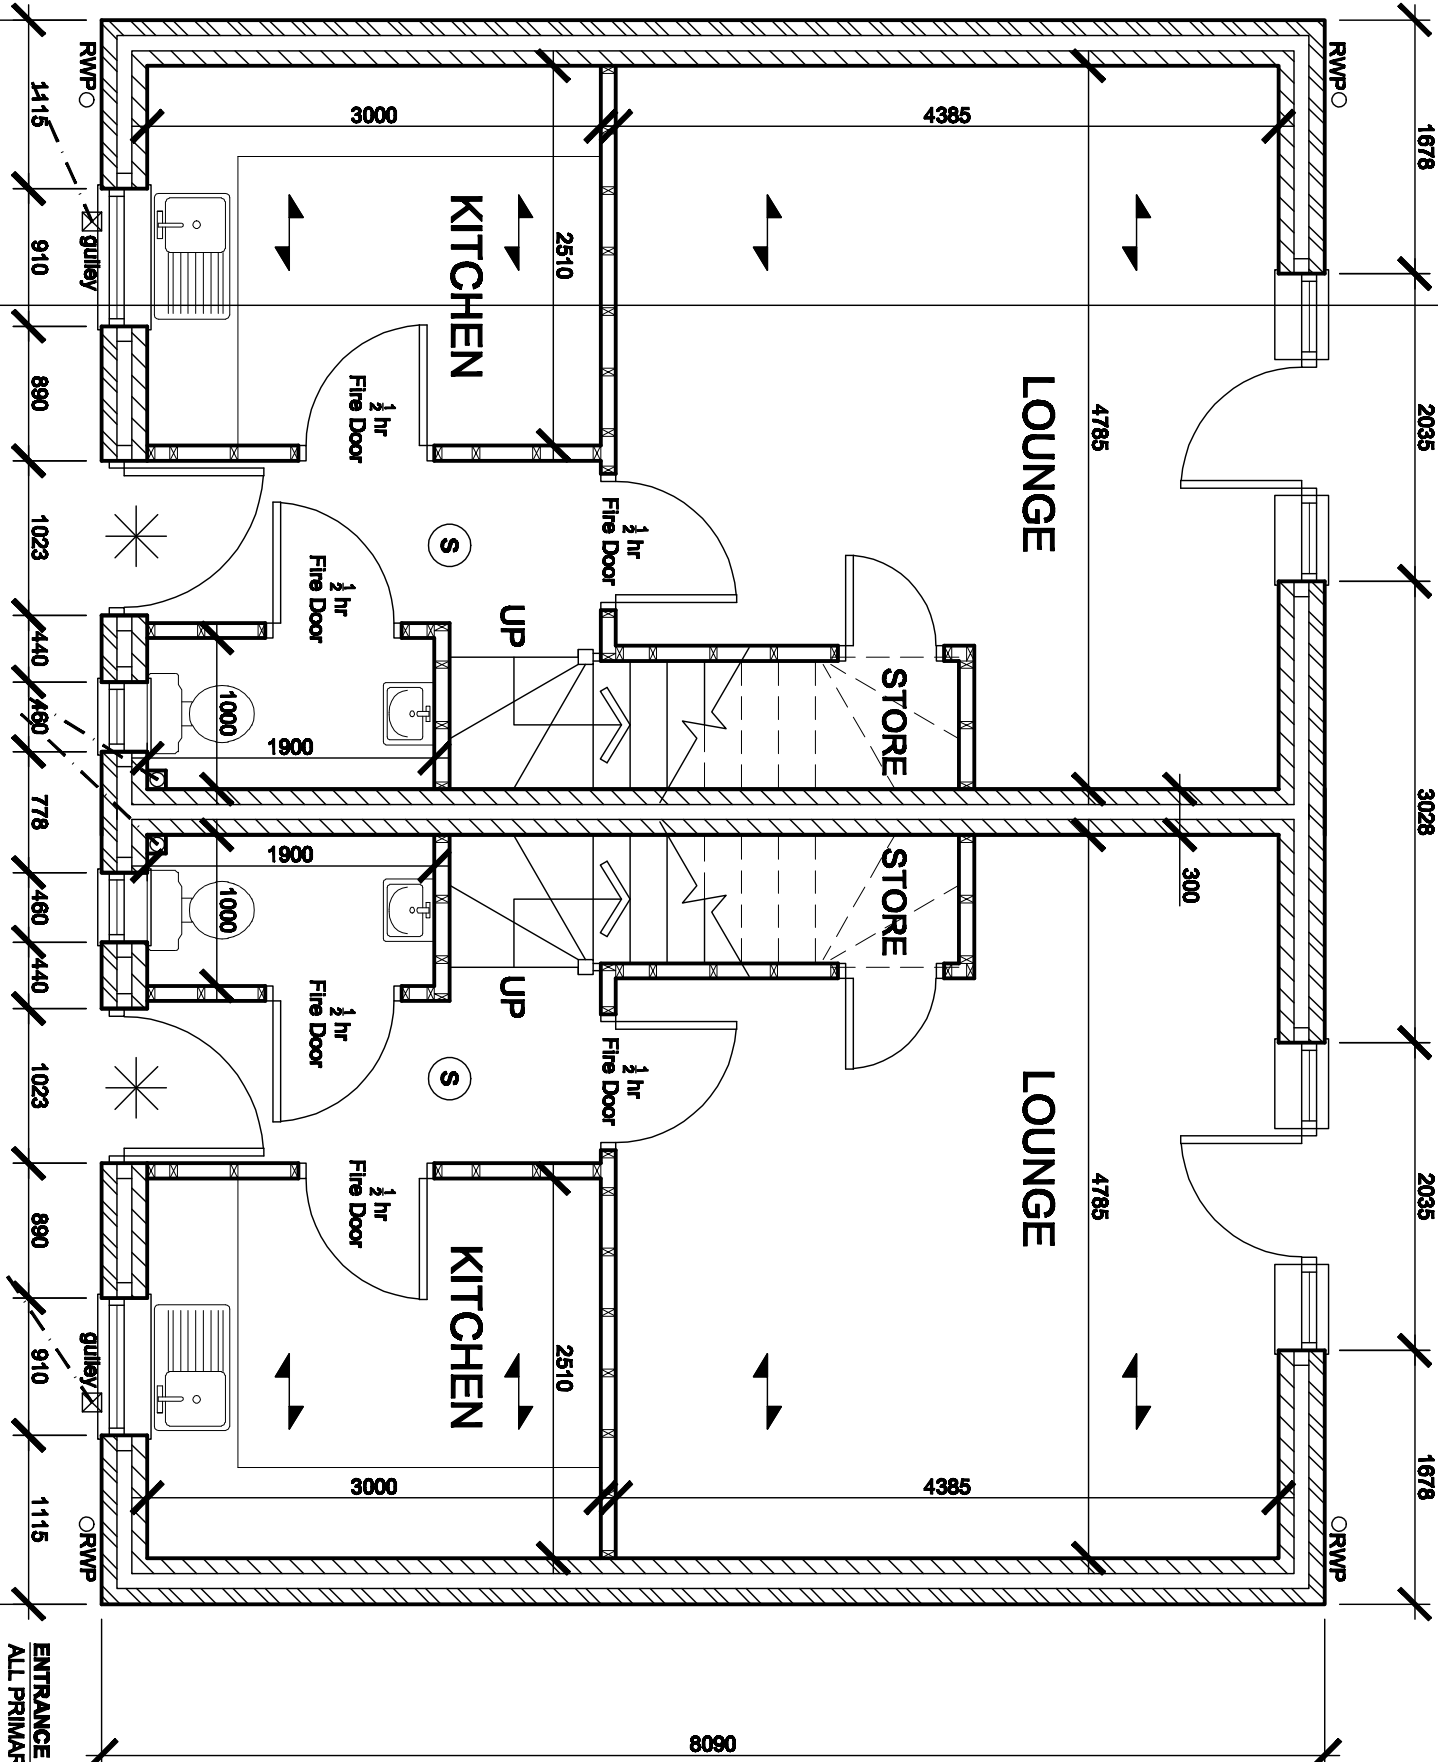

SECOND FLOOR PLAN
SCALE 1:50

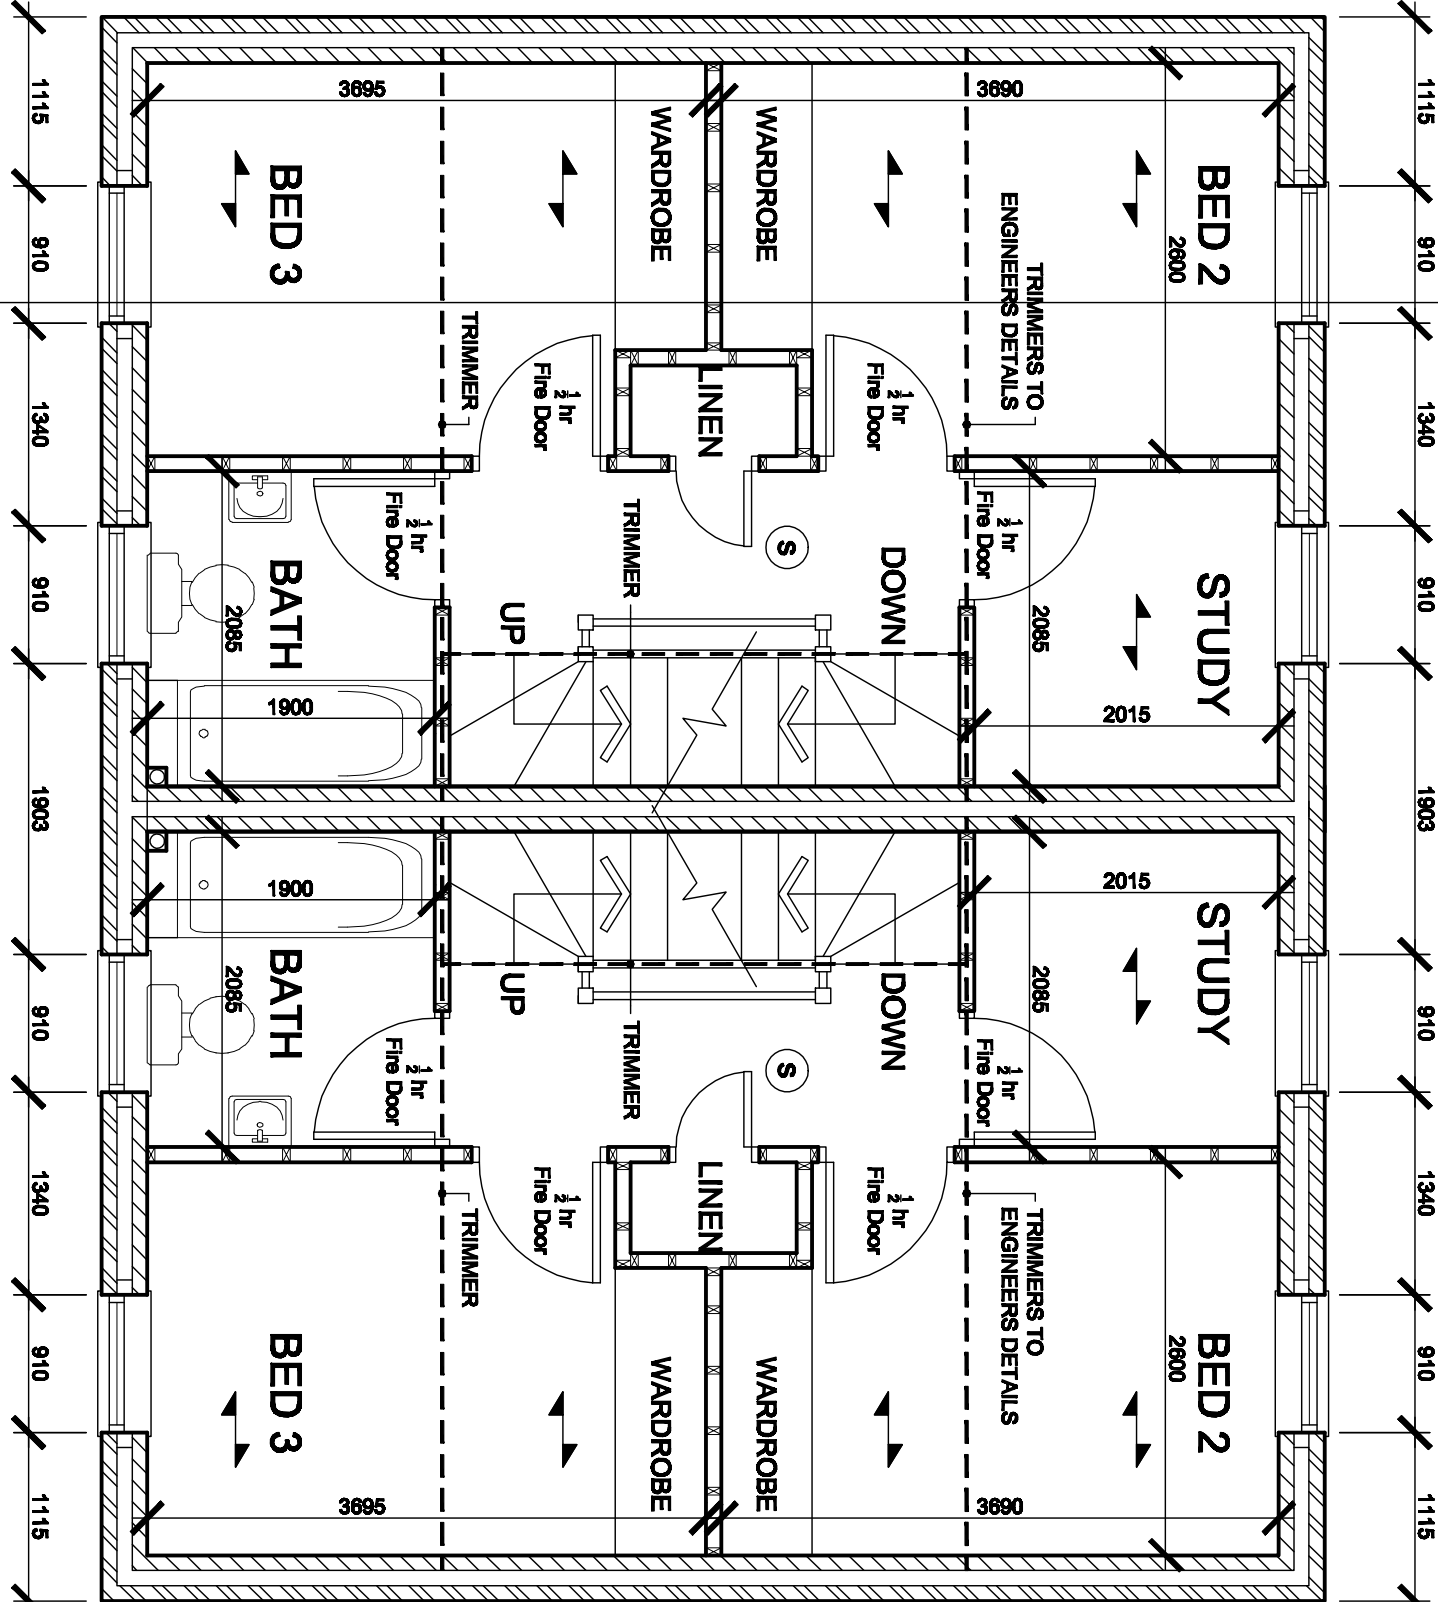

GROUND FLOOR PLAN
SCALE 1:50

FIRST FLOOR PLAN
SCALE 1:50

- ALL ROOF TILES TO BE NAILD
- ALL EXTERIOR DOORS/SCREENS TO BE SPRUNG ON CARPENTERED UP WALL PLATE
- STRIPS TAKEN DOWN WILL RUN 90MM AND PLOGED AND SCREWED INTO WALL.
- 30 X 9MM GALV/NAILNED MILD STEEL STRAPS TO BE PROVIDED AT 2M OC IN THE FOLLOWING LOCATIONS:
 - WHERE FIRST FLOOR JOISTS SPAN PARALLEL TO THE EXTERNAL WALL
 - WHERE CEILING TRUSS/CORRUGATED IRON SHEETING IS USED FOR INTERNAL WALL
 - STRAPS TO BE TAKEN OVER AND STRENGTHENED TO NIN AND RAFTERS/JOISTS IF BUILT IN WALL. 100 X 50MM NOGGINB BETWEEN MEMBERS WHERE STRAPING OCCUR.
- STRUCTURAL DESIGN AND CALCULATIONS TO BE SUBMITTED TO LOCAL AUTHORITY MINIMUM 28 DAYS BEFORE COMMENCEMENT OF WORK
- FLUE BLOCKS IF REQUIRED TO BE IN ACCORDANCE WITH BS 1286:1986 AND TO RISE IN ROOF IN TWIN WALL PIPE TO RIDGE TERMINAL.
- INFILTRATION OF COLD AIR TO BE LIMITED BY:
 - ALL EXTERIOR WALLS TO BE SEALED
 - ALL VAPOUR CONTROL LAYERS TO BE SEALED
 - DRAUGHT STRIPS TO BE FITTED TO ALL EXTERNAL DOORS, WINDOWS AND ROOF LIGHTS
 - BOXING TO CONCEALED SERVICES TO BE SEALED AT FLOOR AND CEILING LEVEL.

EXTERNAL WALL CONSTRUCTION

- 100MM BRICKWORK OUTER LEAF
- 100MM DITHERMENT CAVITY WALL BATTS
- 100MM PLASTER STRAIGHTENED BLOCKWORK INNER LEAF
- ALL WALLSTO BE FLASHED

SLAB/FLOOR SYSTEM

- SLABS TO BE PROVIDED AT 450MM CC VERTICALLY & 700MM CC HORIZONTALLY AND EVERY SECOND SLAB REVEALS
- NOTE - FIRST TYPES MUST NOT BE USED.

FLOOR FINISHES

- THERMAFLEX PERFORMED RENOV. PANELS OR EQUIVALENT APPROVED INSULATED CAVITY CLOSURES TO BE BUILT IN TO ALL REVEALS
- D.P.C. TO BE LAID INTO ALL WALLS MINIMUM 150MM ABOVE GROUND LEVEL
- D.P.C. TO BE BUILT INTO HEADS & REVEALS OF ALL OPENINGS IN CAVITY WALLS
- D.P.C. OVER
- D.P.C. OVER
- LINTEL TO INCORPORATE DEEP HOLES DUCTS AT 1M OC MIN. 200 PER OPENING
- NAVY OR RE LINTELS OVER OPENINGS IN 100MM INTERNAL BLOCKWORK WALLS
- ALL ROOF FINISHES TO BE COVERED WITH TERRAZZO
- ALL SOUD RISERS BELOW D.P.C. LEVEL

DRAINAGE & WASTE

WASTE SIZE 25mm

- 100MM PLASMA STANLITE® BLOCKWORK INNER LEAF

- ALL WALLS TO BE PLASTERED
- STAINLESS STEEL WALL TIES TO BE PROVIDED AT 450MM C/C VERTICALLY & 700MM C/C HORIZONTALLY AND EVERY BLOCK AT REVEALS
- NOTE - FISH TAIL TIES MUST NOT BE USED.

DRAINAGE & WASTE WASTE SIZES

- SINKS 38 MM DIAMETER
 - BATH 38 MM DIAMETER
 - BASINS 32 MM DIAMETER
 - SHOWER 38MM DIAMETER
- ALL FITTED WITH MINIMUM 75MM
DEEP SEAL TRAPS

DRAINAGE & WASTE WASTE SIZES

- 10MM DIAMETER SOLE & VENT PIPE TO TERMINATE MINIMUM 800MM ABOVE OPENING LIGHTS AND TO BE FITTED WITH DRAINAGE COCK.
- DRAINS TO HAVE LINTEL OVER WATERSHED PASSING THROUGH LIGHTS.
- NEW REINFORCED CONCRETE WALLS TO BE CONSTRUCTED TO UNDER SIDE OF FOUNDATIONS.
- NEW REINFORCED TO BE BUILT UP, 250MM CLASS B ENGINEERING BRICKWORK, OFF 150MM CONCRETE BASE.
- WASTE TO DISCHARGE INTO GULLIES ABOVE WATER LEVEL, AND BELOW GRAVE LEVEL.
- NO WASTE TO DISCHARGE INTO S.P.I. WITHIN 200MM OF W.C. CONNECTION.
- PART G WATER EFFICIENCY CALCULATIONS TO BE SUBMITTED 24 HRS PRIOR TO FLOWING WORK.
- COMMENCING ON SITE.
- ALL WORK TO BE COMPLETED BY THE SCHEDULED WATER SUPPLY UNDERWAY.
- ALL BATHS ARE TO BE FITTED WITH A SUITABLE DEVICE TO LIMIT THE HOT WATER TEMPERATURE TO A MAXIMUM OF 48 DEG C.
- ALL BATHS ARE TO BE UNFILLED ON SITE.
- PERSONNEL CONFINING LINTEL THE HOT WATER SYSTEM HAS BEEN PROPERLY COMMISSIONED, AND ISSUED BY A PERSON COMPETENT TO DO SO, IS TO BE PROVIDED ON COMPLETION.

PERSON COMPETENT TO DO SO, IS TO BE PROVIDED ON COMPLETION.

- WINDOWS TO BE GLAZED WITH DOUBLE LOW E (80%¹) ARGON FILLED WITH MINIMUM 18MM GAP
- ROOF WINDOWS BY VELUX, INSTALLED WITH MANUFACTURERS SPECIFICATION.
- ALL WINDOWS TO HAVE 8000MM² TRICKLE VENTS.
- WINDOWS IN HABITABLE ROOMS TO HAVE 1/20TH FLOOR AREA OPENING LIGHTS AT HIGH LEVEL, (TYPICALLY 175MM ABOVE FIRST FLOOR LEVEL)
- WINDOWS TO SANITARY ACCOMMODATION TO HAVE WINDOWS WITH MINIMUM 1/20TH FLOOR AREA OPENING LIGHT

.....

- GLAZING UNITS TO HAVE NOOP OR P-FILES WITH TYPICAL GLASS SIZE OF 6'X10' DOUBLE GLAZING UNITS TO BE IN ACCORDANCE WITH PART 9 OF THE BUILDING REGULATIONS. AREAS TO HAVE SAFETY GLAZING (OPTICAL LOCATION) ARE BETWEEN FLOOR LEVEL AND ROOM ABOVE THAT LEVEL IN INTERNAL AND EXTERNAL WALLS AND BETWEEN LOR LEVEL AND 180MM ABOVE THAT LEVEL IN DOORS. DOOR SCREENS OR PANEL CLOSE TO THE EDGE OF THE DOOR.
- WINDOWS TO BE HIGH NEAR FIRST FLOOR LEVEL, TO HAVE OPENING LIGHTS FOR ESCAPE PURPOSES WITH MINIMUM 0.33M² AREA AND MIN WIDTH OF 450MM. OPENING LIGHT TO BE WITHIN 100MM OF FLOOR LEVEL. ALL VALVES REQUIRE TO BE INSTALLED IN ACCORDANCE WITH MANUFACTURERS SPECIFICATION.

MECHANICAL VENT

- KITCHEN = 30 LITRES/SECOND IF PROVIDED ADJACENT HOBB**

60 LITRES/SECOND ELSEWHERE

- ELECTRICAL**
- INTERVAL LIGHTING SHALL HAVE FITTINGS INCLUDING LAMP GEAR AND APPROPRIATE HOUSING, REFLECTOR, SHADE) LIGHT ONLY, TYPE LAMPS HAVING A LUMINOUS EFFICACY GREATER THAN 40 LUMENS PER CIRCUIT WATT.
 - THE NUMBER OF SUCH FITTINGS SHALL BE ONE PER EVERY 250⁰ OF FLOOR AREA OR PART THERE OF OR ONE FITTING FOR EACH 4 FEET FITTINGS.

FITTING FOR EACH 4 FIXED FITTINGS.

- LAMP CAPACITY (WAT) DOES NOT EXCEED 150W PER FITTING AND THE LIGHTING AUTOMATICALLY SWITCHES OFF
- WHEN THERE IS ENOUGH DAYLIGHT OR WHEN LIGHTING IS NOT REQUIRED
- THE LIGHT FITTINGS HAVE SOCKETS THAT CAN ONLY BE USED WITH LAMPS HAVING AN EFFICACY GREATER THAN 40 LUMENS PER CIRCUIT WATT.

40 LUMENS PER CIRCUIT WATT.

- ELECTRICAL SWITCHES AND SOCKETS TO BE LOCATED MINIMUM 450MM AND MAX 1200MM ABOVE FINISHED FLOOR LEVEL.

- ELECTRICAL SWITCHES AND SOCKETS TO BE LOCATED MINIMUM 450MM AND MAX 1200MM ABOVE FINISHED FLOOR LEVEL.

- MAINS OPERATED SMOKE ALARMS TO BS 5446.
- ALL ALARMS TO BE LINKED AND WIRED FROM THE MAIN DISTRIBUTION BOARD ON A SEPARATE CIRCUIT.
- ALARMS TO BE INSTALLED IN ACCORDANCE WITH PART B1 OF THE BUILDING REGULATIONS.
- ALL ALARMS TO HAVE BATTERY BACK-UP

- PLANNING TO BE INSTALLED IN ACCORDANCE WITH PART B1 OF THE BUILDING REGULATIONS.
- ALL ALARMS TO HAVE BATTERY BACK-UP

- ALL DETAILS TO BE SUBMITTED FOR APPROVAL
- ALL WORKS TO BE CARRIED OUT BY A GAS SAFE PERSON

SEMI - DETACHED DWELLING		BARNESLEY, S73 8AN		Drawing Title		SEMI-DETACHED HOUSES PLANS		Date		11-APRIL 2011		Scale		1:50 & 1:100 @ A1	
1 hr Fire door		30 minutes Fire doors		Ref.		11-004		Dwg. No.		02		Rev.			
S		Smoke Alarms		Date				Suffix				Description			
*		To suit door & frame to provide 77mm clear opening.		Date				Suffix				Description			
↔		Span of Floor Joists		Date				Suffix				Description			