




01 ELEVATION B-B

1:100 @ A3

02 ELEVATION A-A

1:100 @ A3

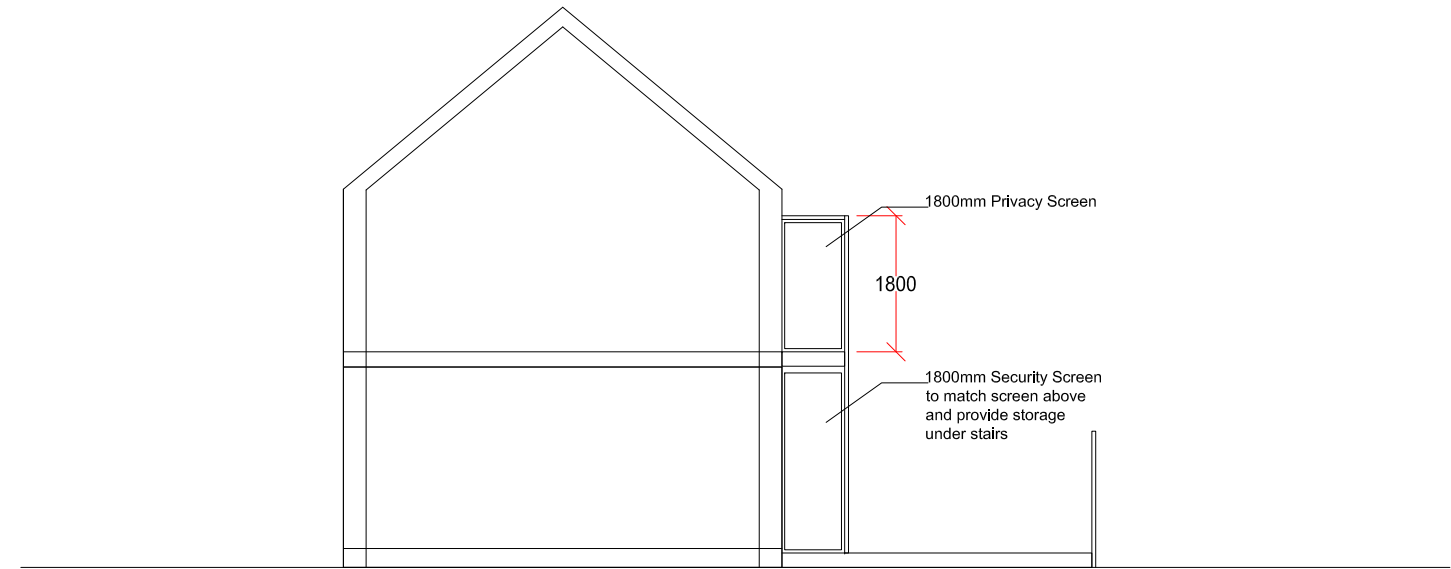

03 NORTH ELEVATION

1:100 @ A3

2	NORTH ELEVATION ADDED	CS	.	02.06.20	
1	INITIAL LAYOUT	CS	.	03.02.20	
REV	AMENDMENT	BY	CKD	DATE	
Client					
Mark Hancock					
Project					
10 BITTERN CROFT					
Drawing Title					
PROPOSED ELEVATIONS					
<div><div>S</div><div>P</div><div>S</div><div>SHERWOOD PROJECT SERVICES 29 BRINSWORTH HALL DRIVE ROTHERHAM S60 5EG T: 07816 680 591 E: info.projects@psp.co.uk W: www.projects@psp.co.uk</div></div>					
PROJECT SERVICES					
Scale	1:100 @ A3	By	CS	Checked	.
				Date	03.02.20
Status	P	Drawing No.	SPS-DP-57-003		Revision
					2