
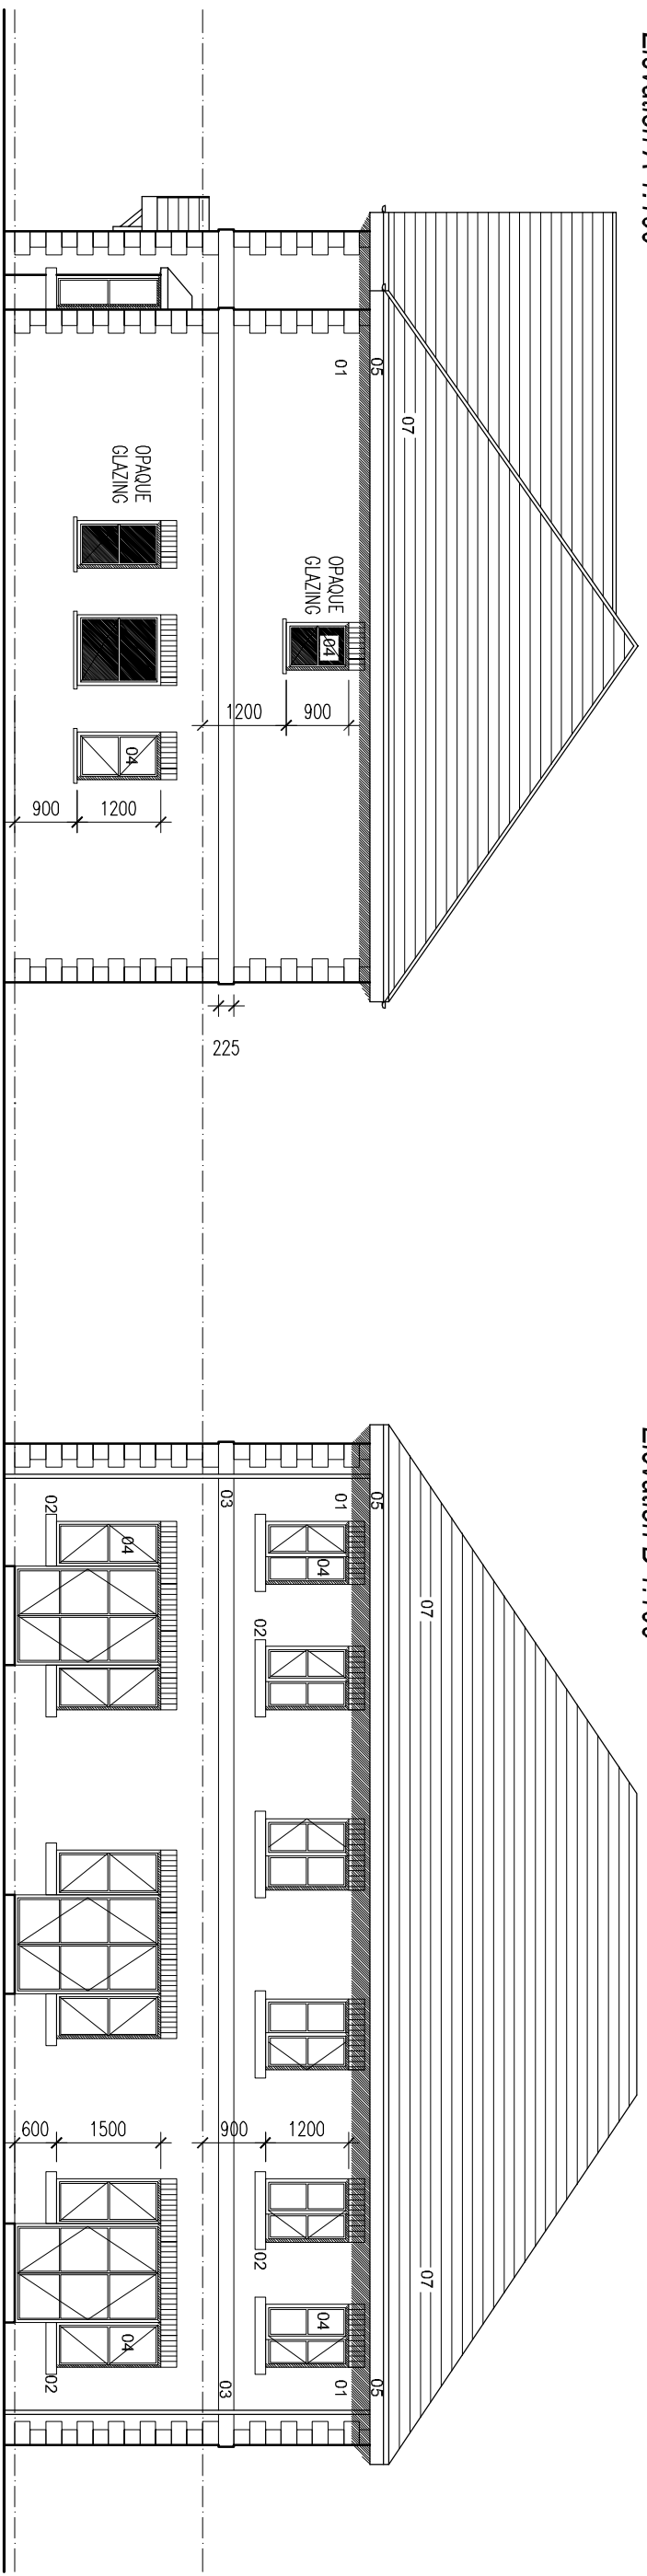
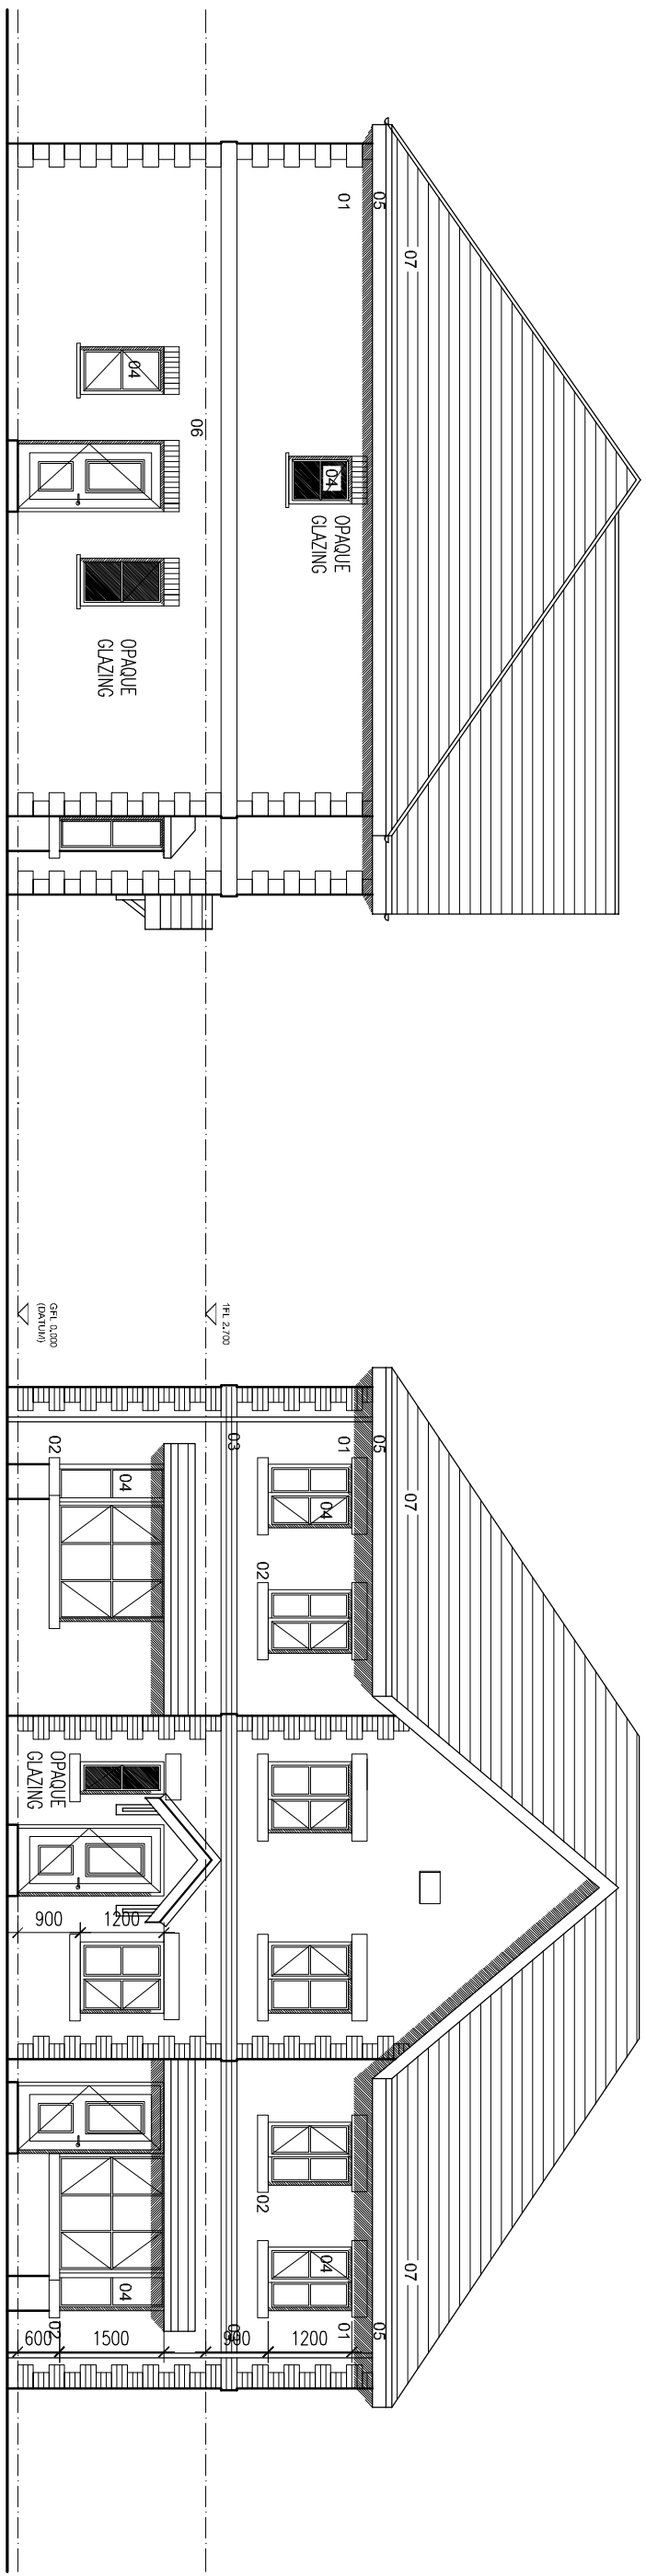
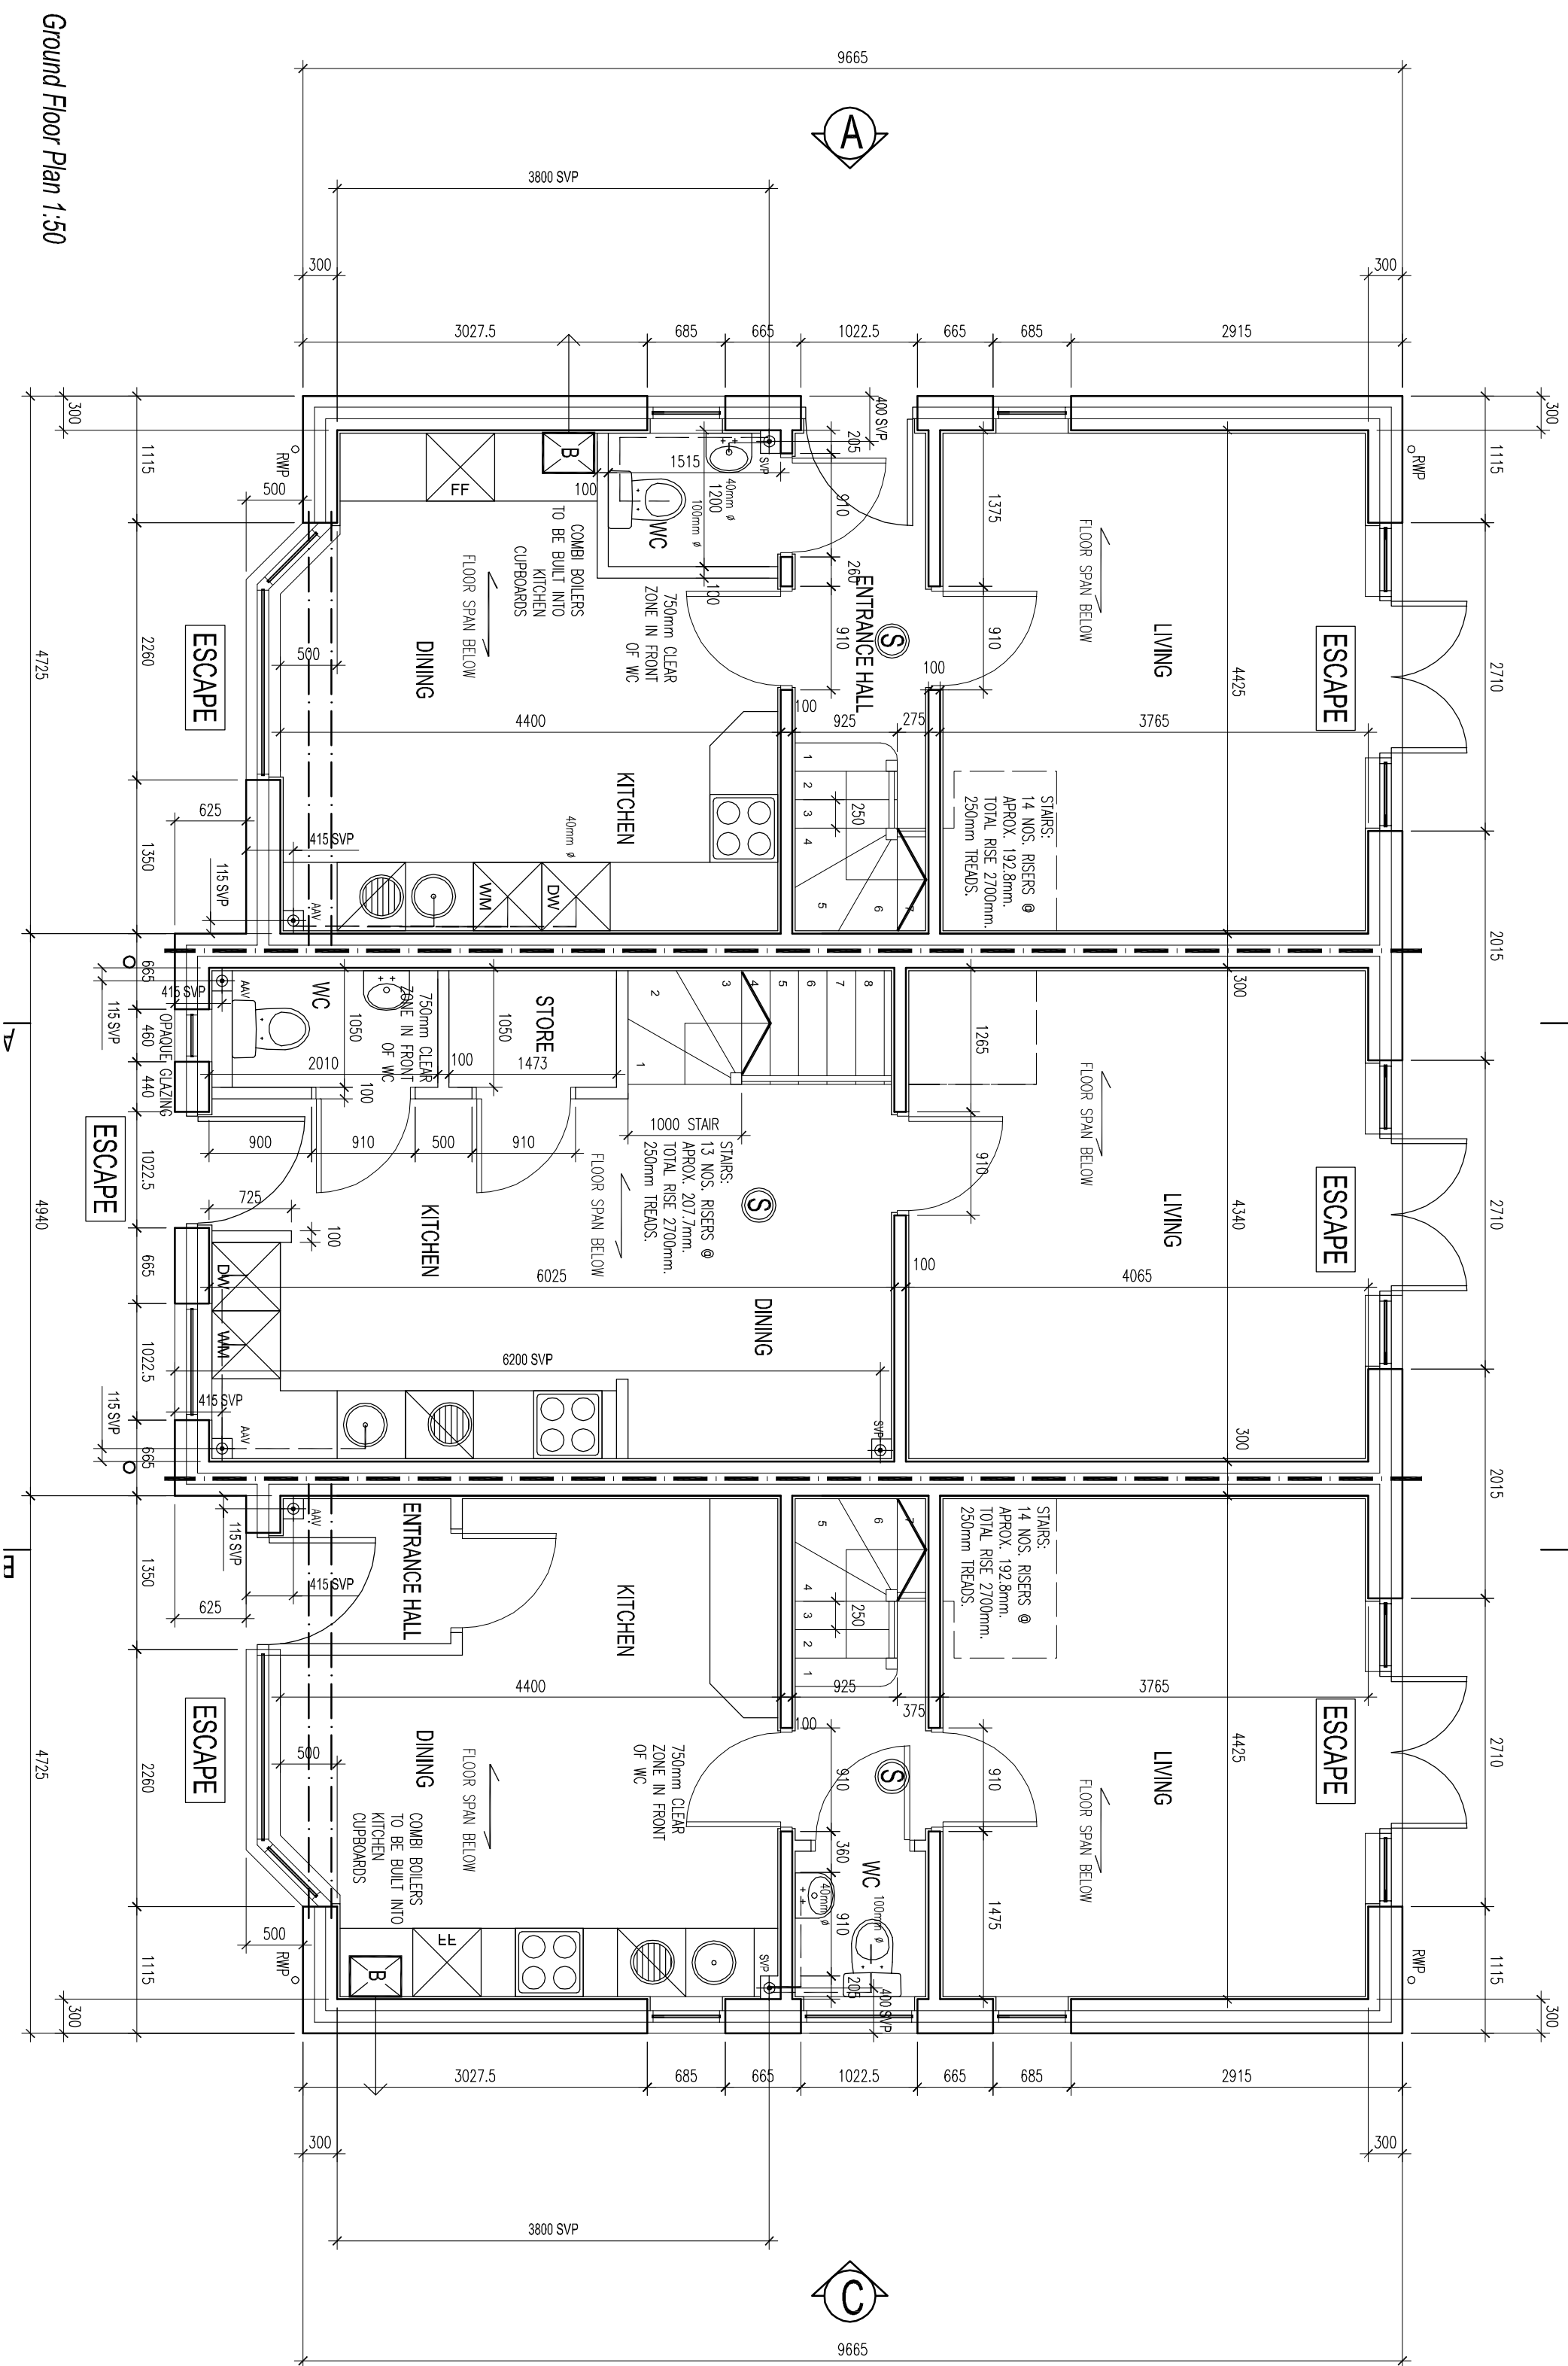


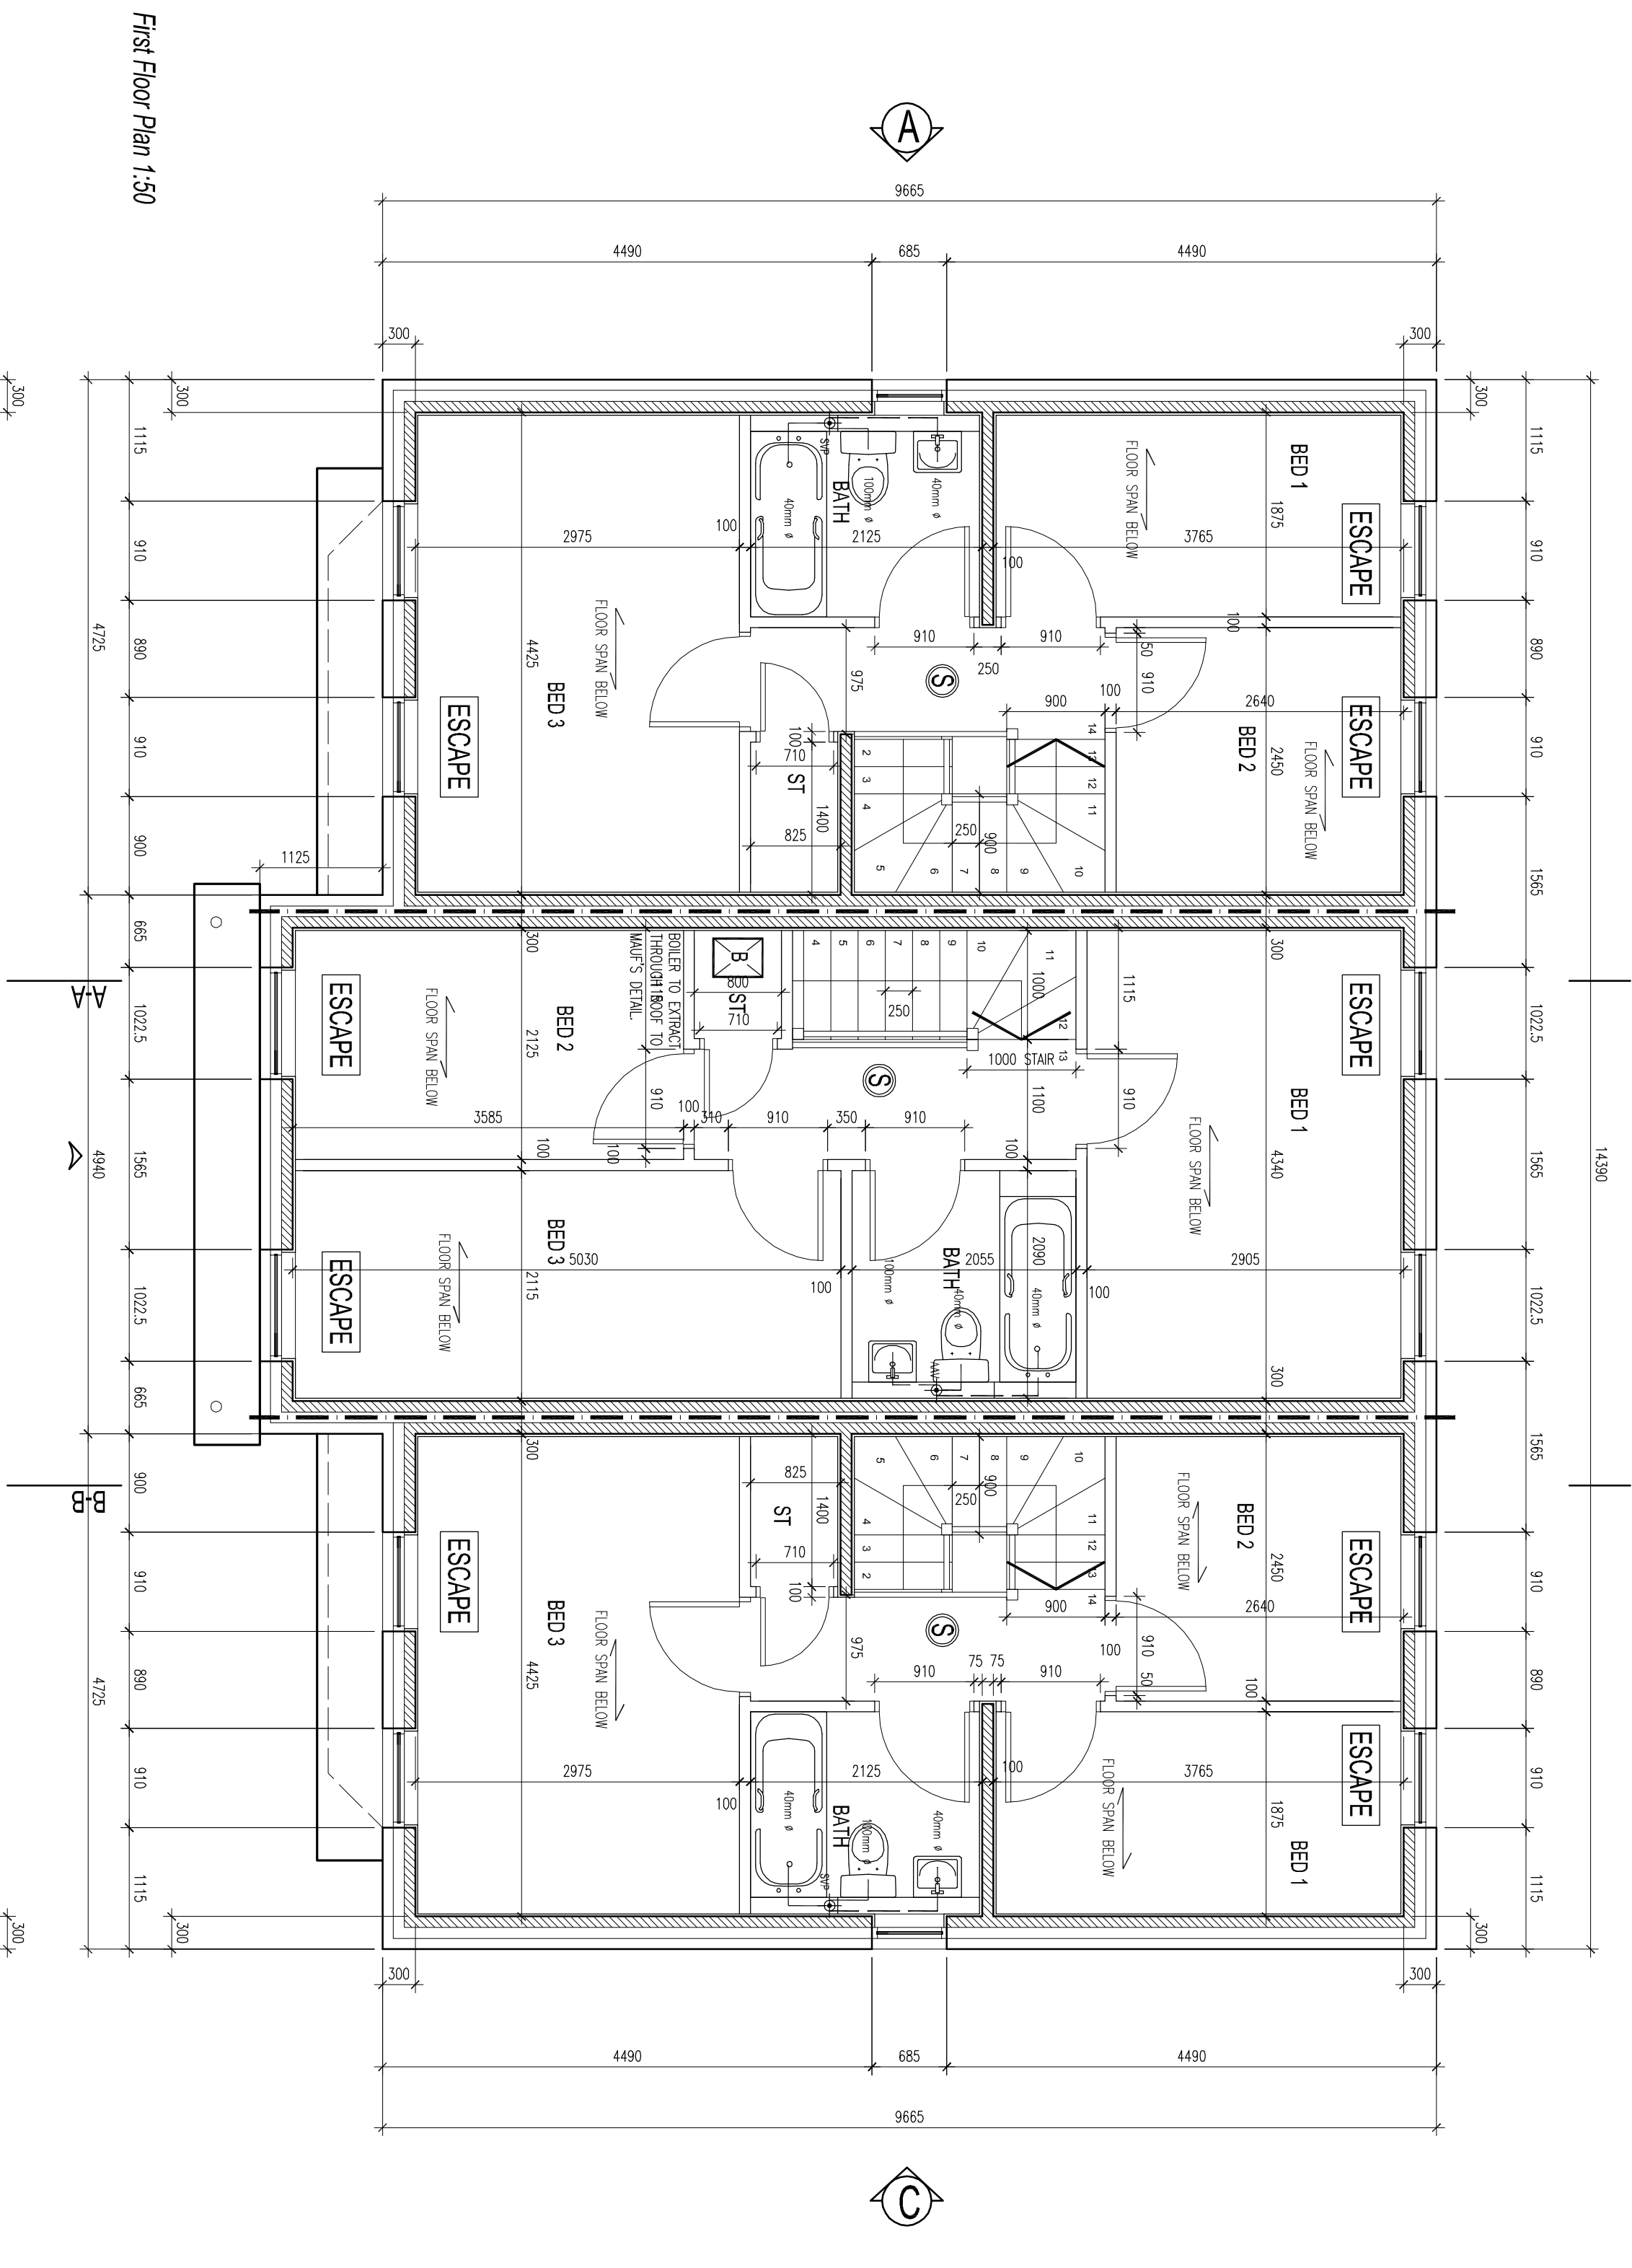

FIRE KEY:

ONE HOUR FIRE RATED WALL CONSTRUCTION

MATERIAL KEY


- 01 RED BRICK
- 02 RECONSTITUTED STONE CILLS AND HEADS
- 03 BUFR BRICK DETAILS
- 04 TIMBER FRAME WINDOWS
- 05 TIMBER FACIA BOARD
- 06 TIMBER CANOPY DETAIL
- 07 SLATE EFFECT TILED ROOF

NOTE THAT ALL ELEMENTS SEPARATING DIFFERENT DWELLINGS SHOULD BE OF MINIMUM 1 HOUR FIRE RESISTING CONSTRUCTION.



ESCAPE
WINDOW INDICATED IS TO BE SUITABLE FOR USE AS EMERGENCY ESCAPE ROUTE AS DENIED IN APPROVED DOCUMENT B. OPENING LIGHT MIN. AREA 0.35sqm; MIN. CLEAR OPENING MIN. 1050mm ABOVE FLOOR.
WAYS OPERATED INTERVENED SMOKE ALARM ALL DETECTORS HAVE BATTERY BACK-UP.

Roof Plan 1:100

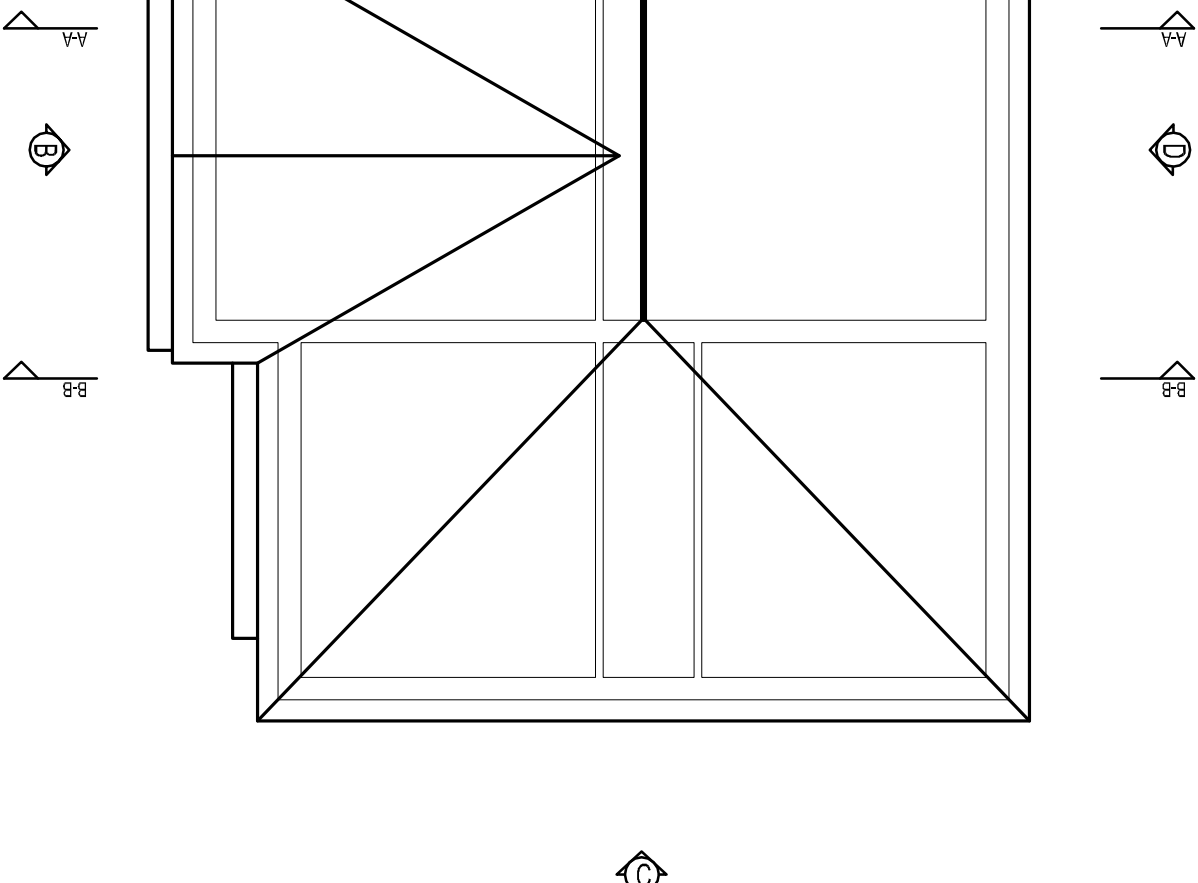

codu				Coda Studios Ltd	
Hope Works, 25 Montrey Street, Sheffield, S3 8EL				t: 0870 9943095 f: 0870 9943096	
				e: information@codastudios.co.uk	
Pearl Developments				Client	
Royaon				Job	
Floor Plans, Roof Plan,				Title	
Elevations					
DRAWN	CHECKED	DATE	SCALE	A1 ISSUE	
DC	DC	08/09	-	1:100/1:50	
REVISION				DRAWING STATUS	
-				1506/002	

Ground Floor Plan 1:50

© COPYRIGHT EXISTS ON THE DESIGNS AND INFORMATION SHOWN ON THIS DRAWING or connecting work of any kind. No alterations to be scaled from the drawing. Architect to be notified of any discrepancies in dimensions immediately.