




EXISTING

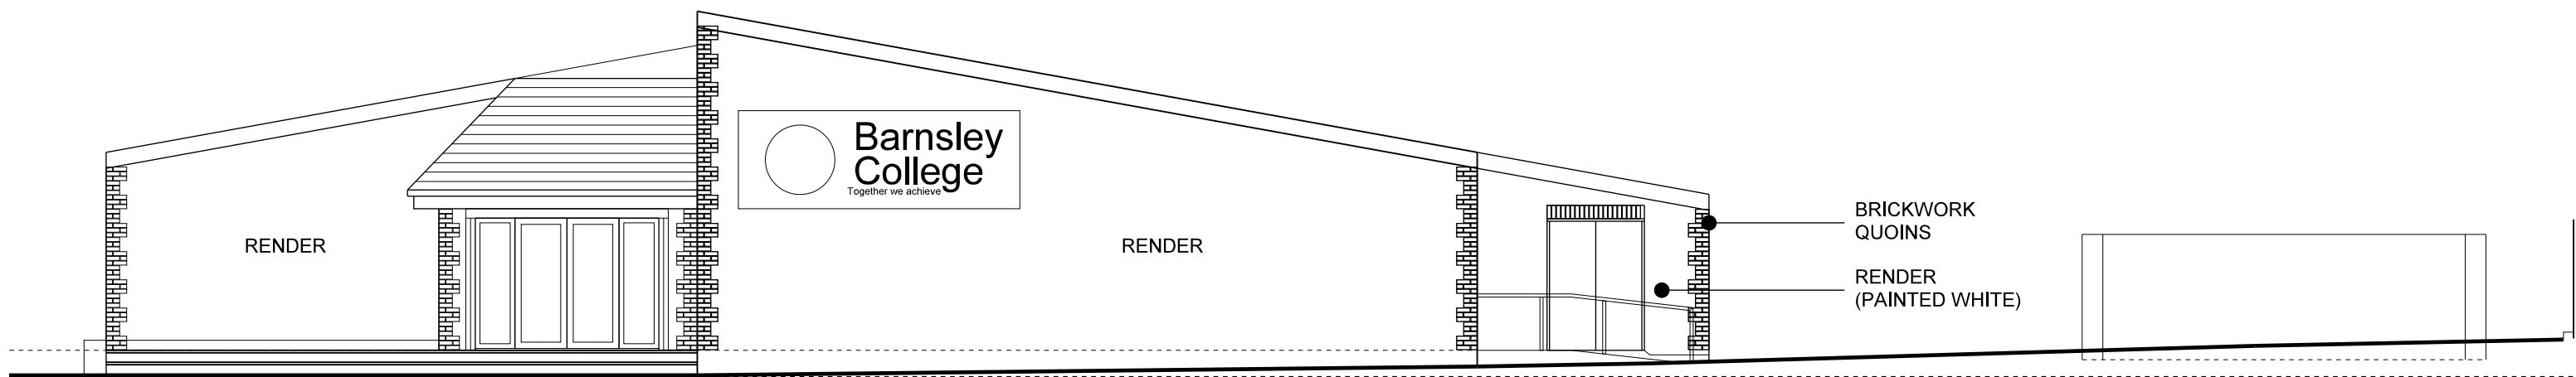

NORTH-WEST ELEVATION

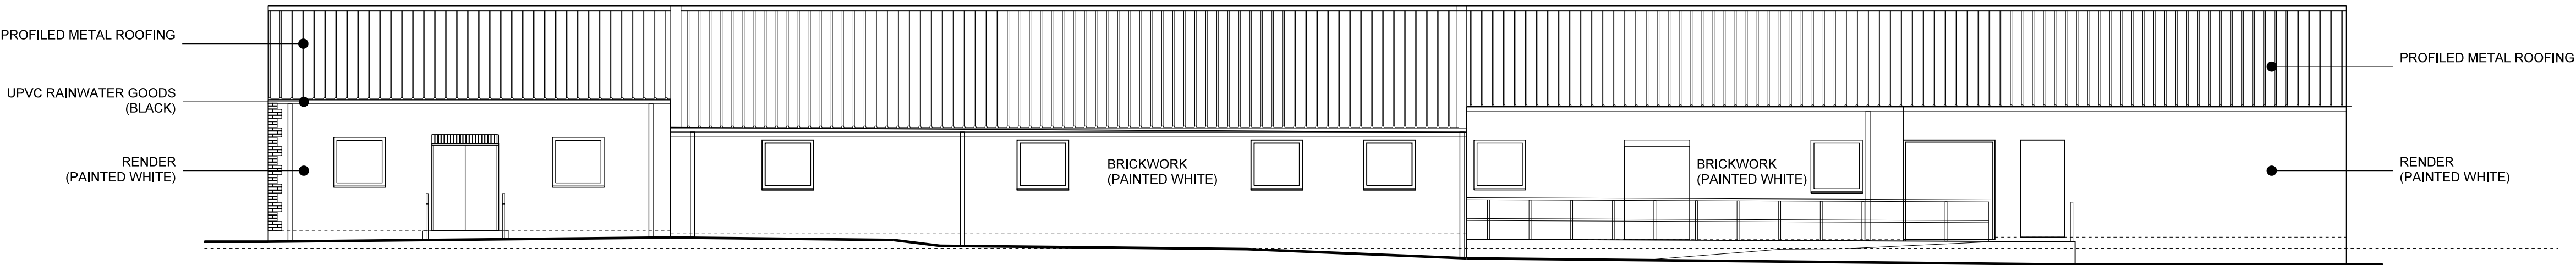


SOUTH-WEST ELEVATION

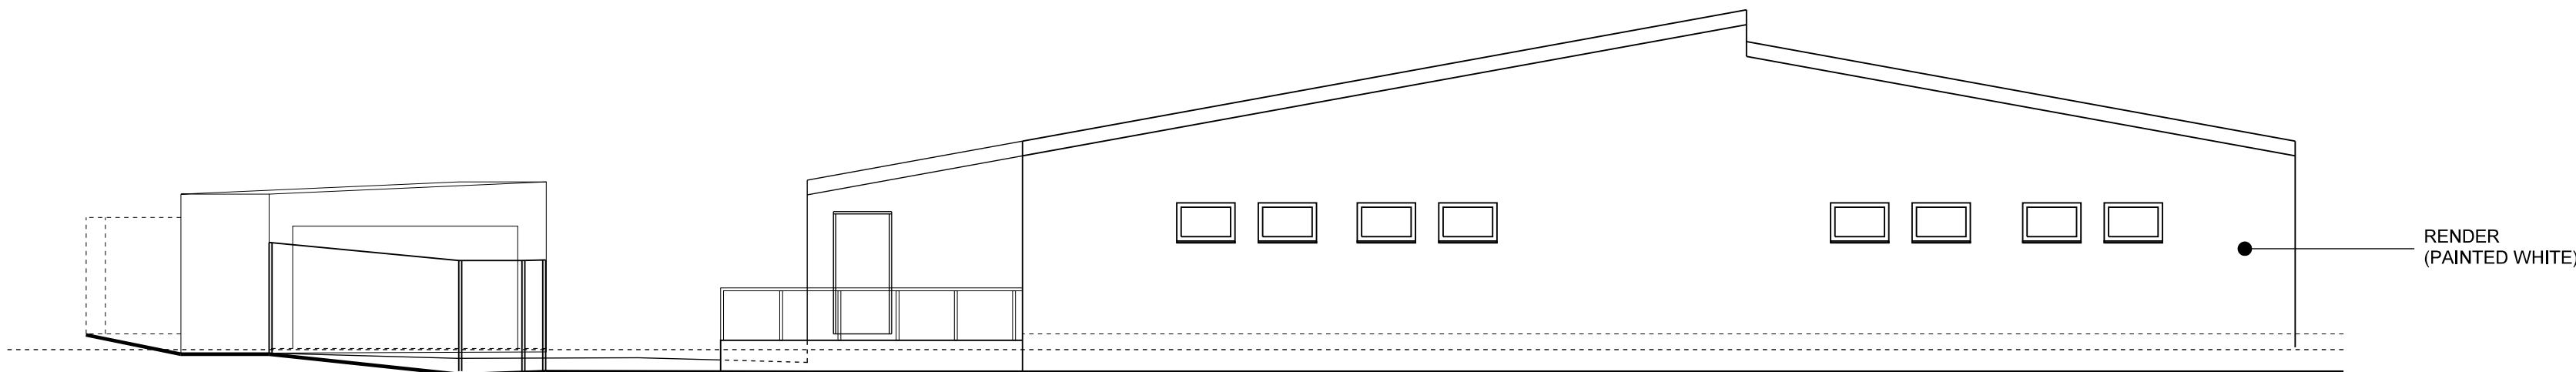


SOUTH-EAST ELEVATION

PROPOSED


SUBJECT TO PLANNING APPROVAL
MATERIALS TO MATCH EXISTING

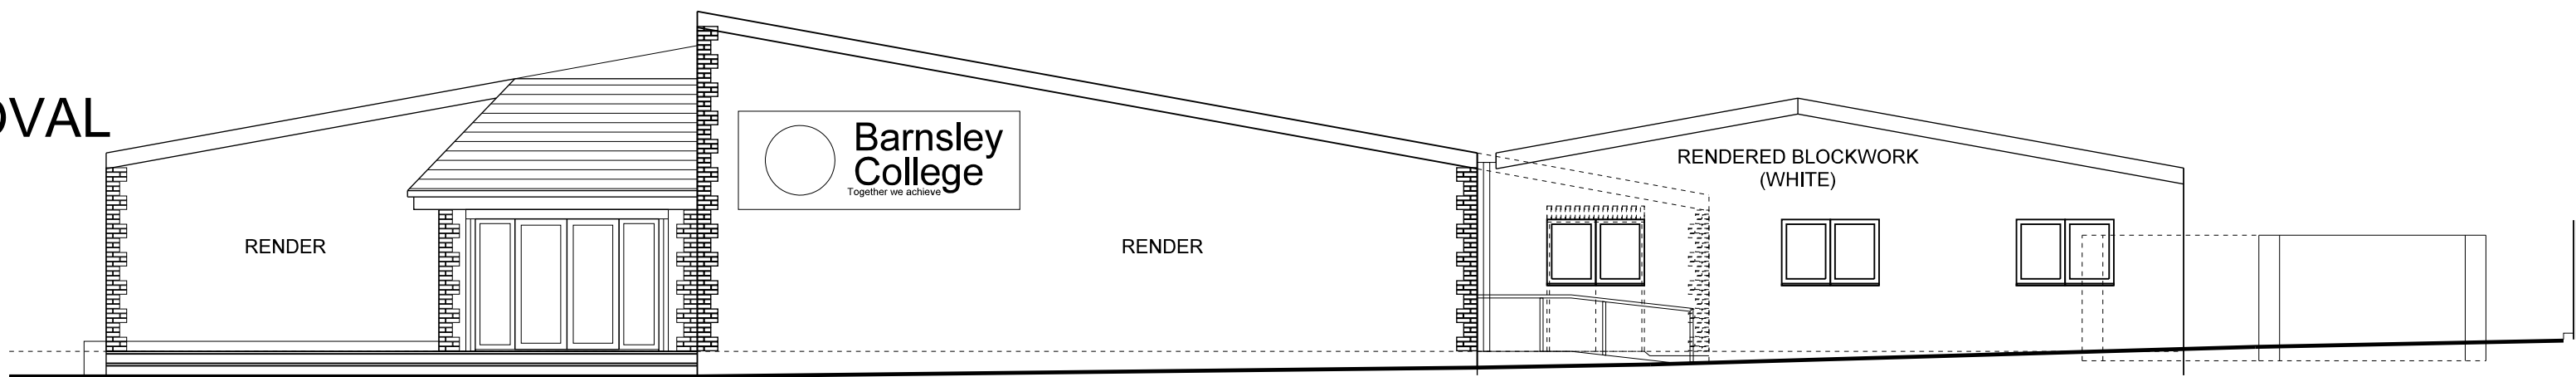

NORTH-WEST ELEVATION

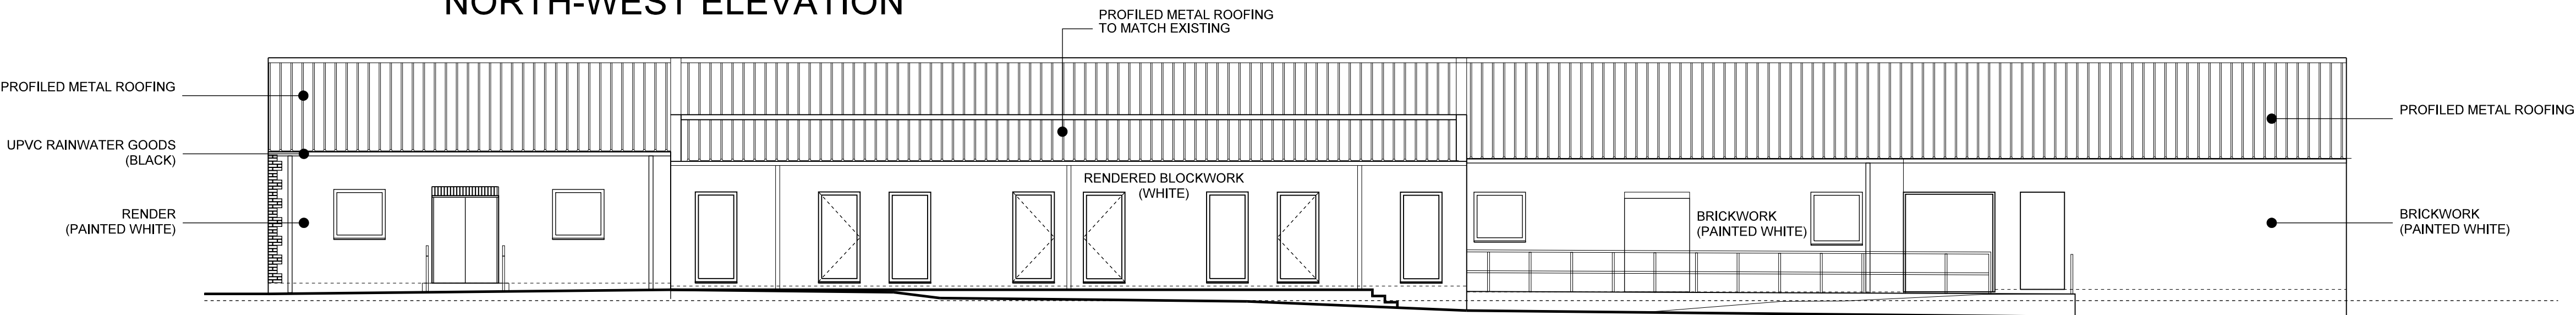

SOUTH-WEST ELEVATION


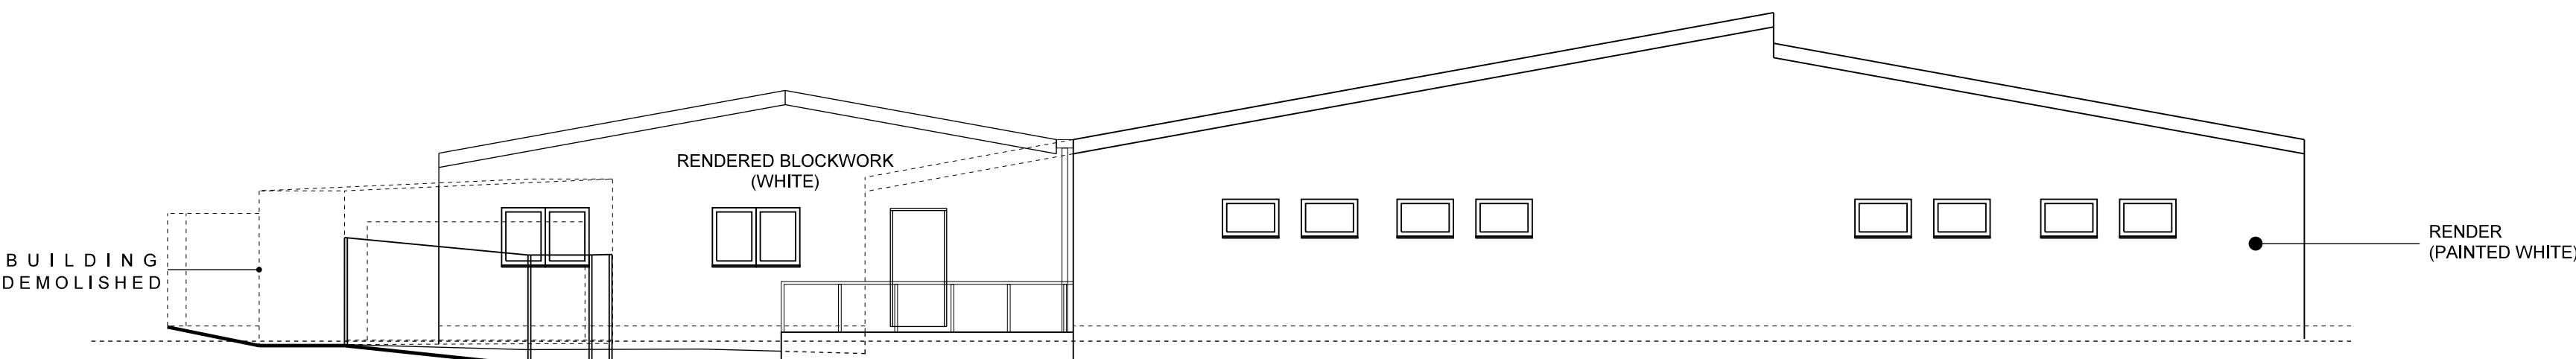


SOUTH-EAST ELEVATION

- NOTES
1. CONTRACTORS AND SUB-CONTRACTORS MUST CHECK AND AGREE ALL DIMENSIONS BEFORE PREPARING DRAWINGS OR COMMENCING WORK ON SITE
 2. CONTRACTORS ARE TO BE RESPONSIBLE FOR INFORMING THE ARCHITECT OF ANY DISCREPANCY ON THIS DRAWING OR BETWEEN THIS DRAWING AND ANY OTHER RELATED DOCUMENT ISSUED UNDER THE STANDARD FORM OF CONTRACT
 3. WRITTEN DIMENSIONS ONLY ARE TO BE USED FROM THIS DRAWING - IF ANY ANY DOUBTS EXIST-ASK FOR CLARIFICATION

BUILDING MATERIALS

WALLS RENDERED BLOCKWORK (WHITE)
ROOF PROFILED METAL ROOFING, COLOUR TO BE CONFIRMED
WINDOWS WHITE UPVC FRAMES

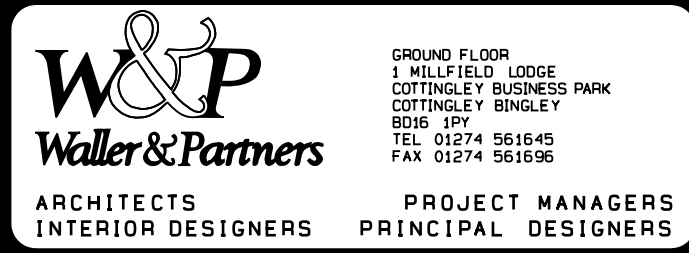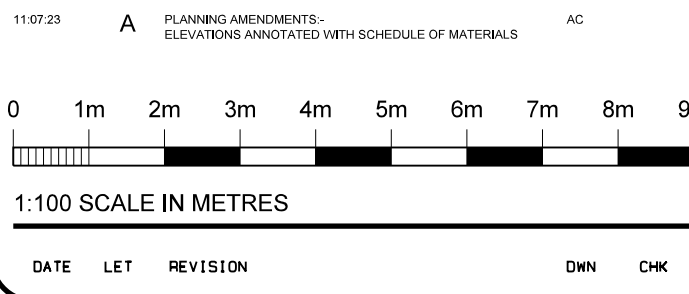

CONTRACT		
EXTENSION BARNSELY COLLEGE THE FLEETS BARNSELY		
DRAWING		
EXISTING / PROPOSED ELEVATIONS		
SCALE 1:100 AT A1	DRAWN AC CHECKED	DATE 19/04/23
DRAWING NUMBER 4818/05	REVISION A	
THIS DRAWING AND THE COPYRIGHTS AND PATENTS THEREIN ARE THE ARCHITECTS PROPERTY AND MAY BE USED OR REPRODUCED ONLY UNDER CONTRACT		