


AS EXISTING

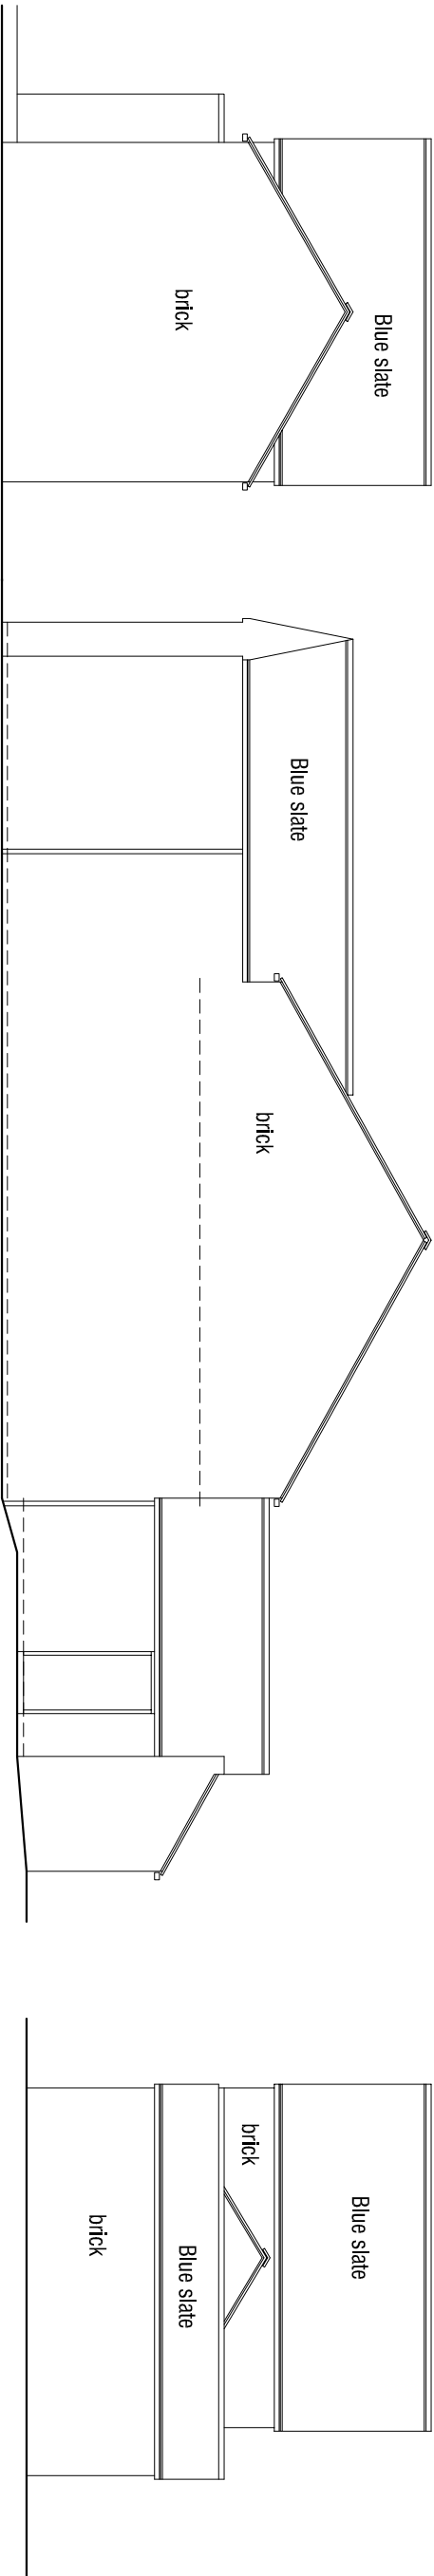


South Elevation 1:100

East Elevation 1:100 (Indicative - no access to rear for survey)

North Elevation 1:100

AS PROPOSED

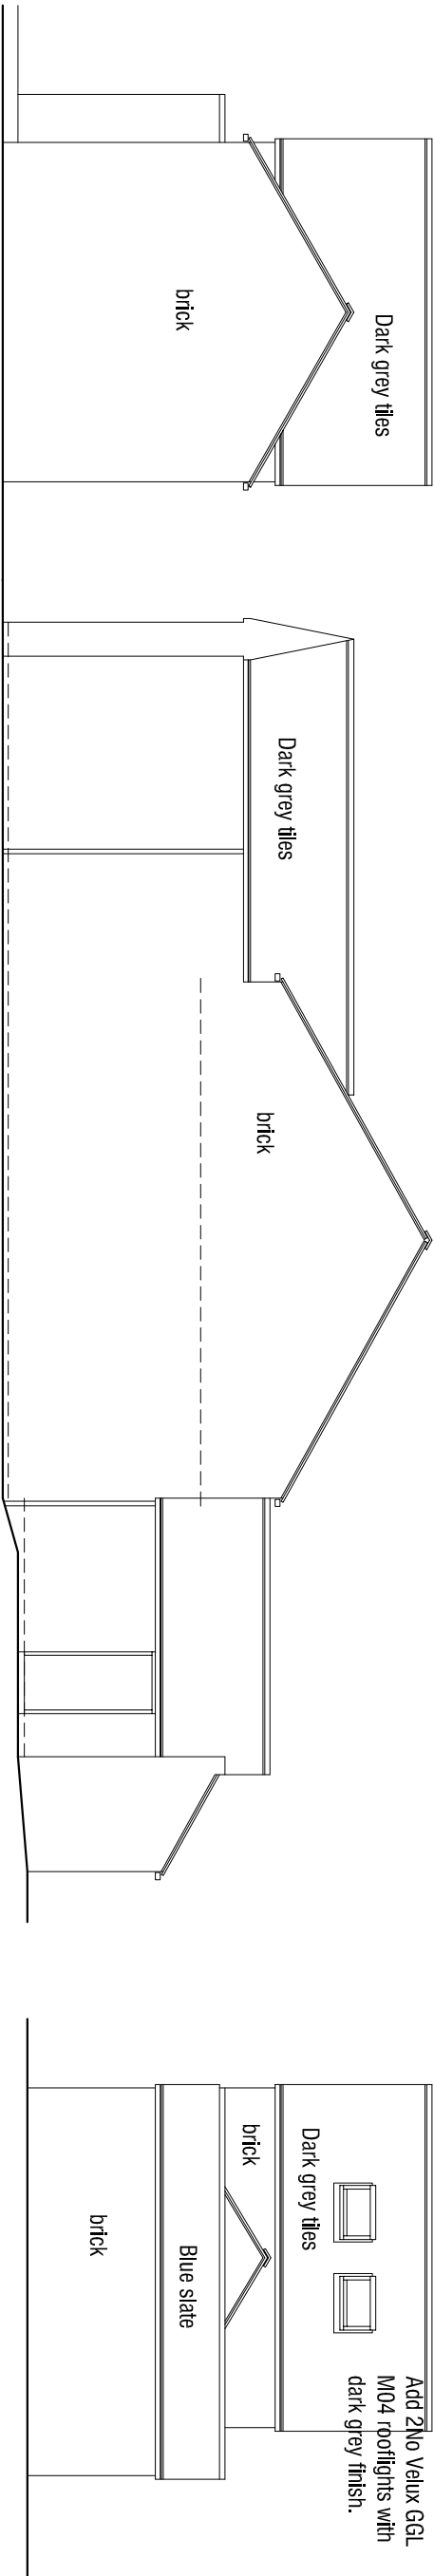

South Elevation 1:100

East Elevation 1:100

North Elevation 1:100

Outbuilding to rear of 2 Blacker Road Mapplewell Barnsley S75 6BW	Scale 1:100		☐☐ mboothdesign architectural design and building consultants Fairfield House Berneslai Close Barnsley S70 2FL T: 01226 286256 M: 07881898300 E: mark@mboothdesign.co.uk
	Date Feb 18		
	Ref 16.39		
	Drwg No SK11		
ELEVATIONS			