






Sectional elevation 1:50 @ A2

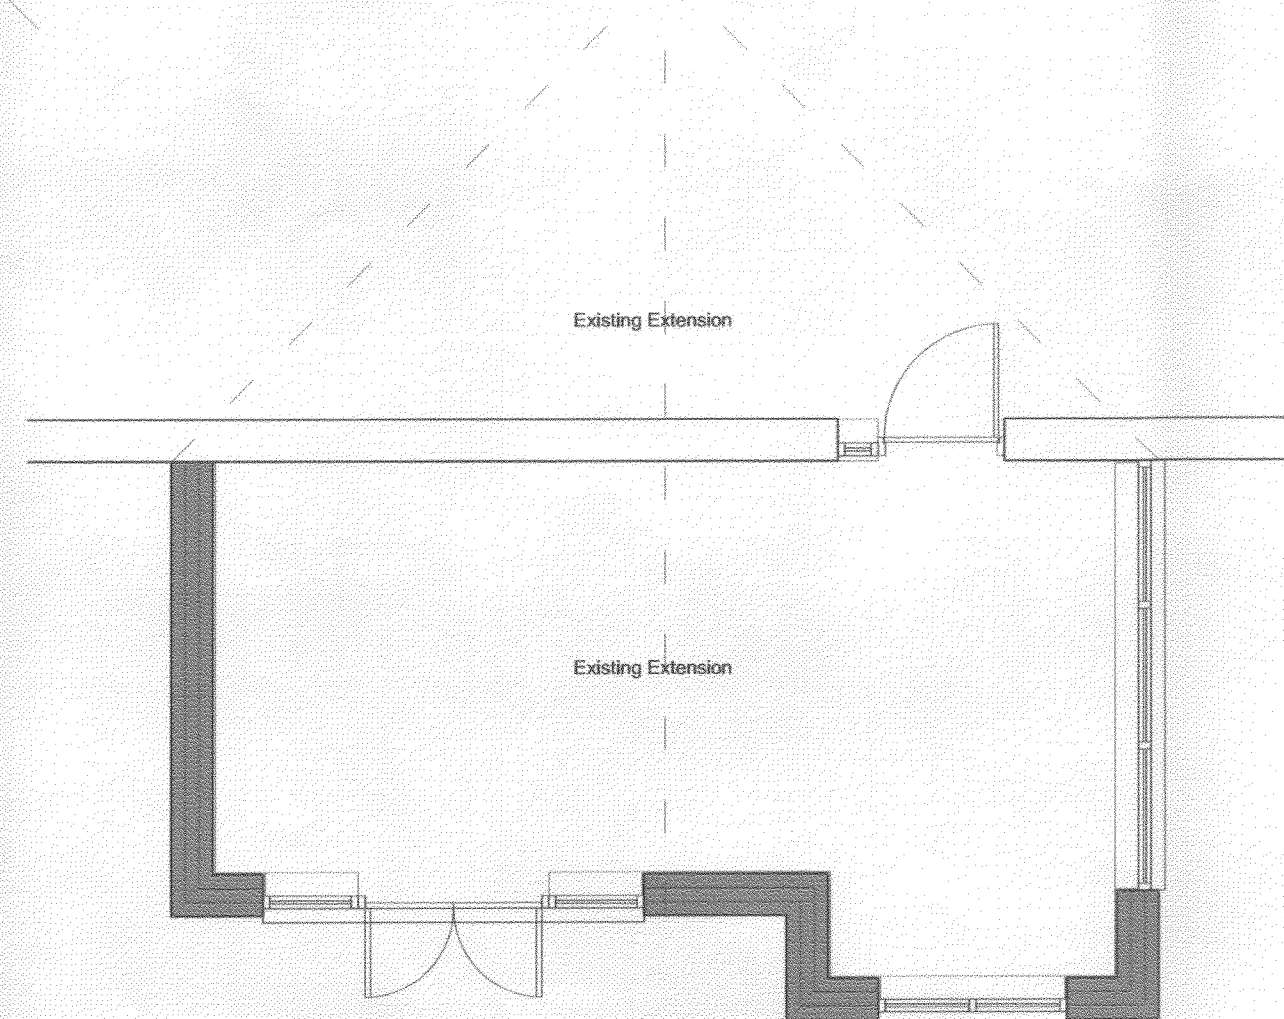


Rear elevation 1:50 @ A2

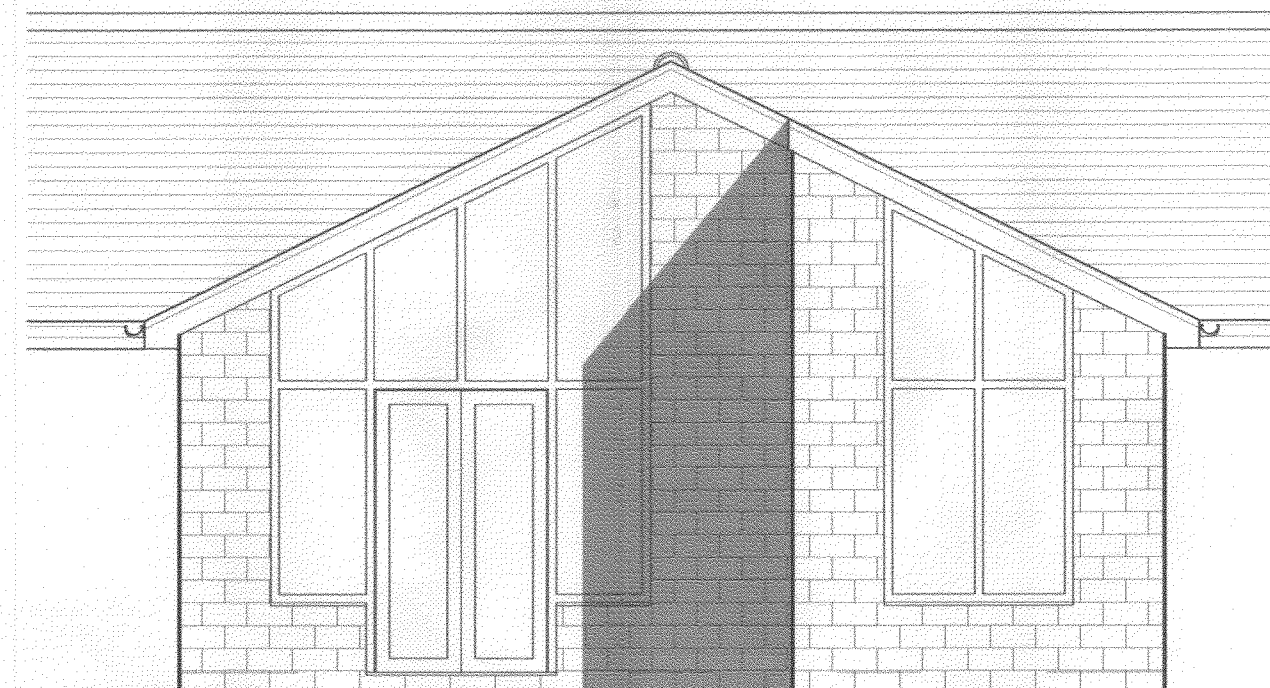

Sectional elevation A - 1:50 @ A2

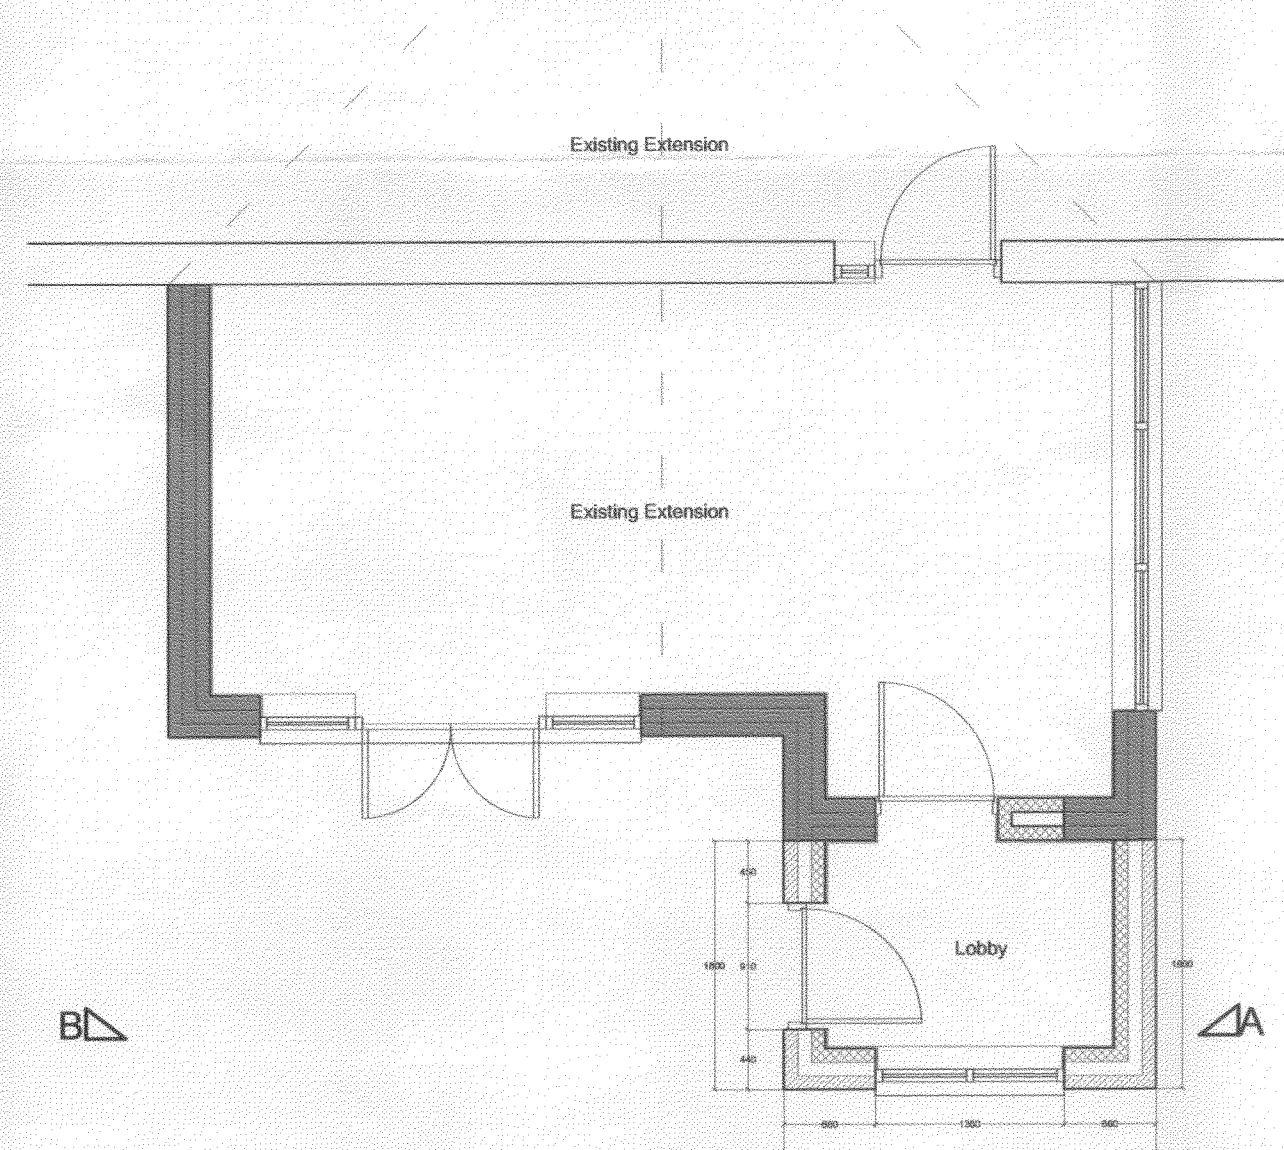

Proposed plan 1:50 @ A2

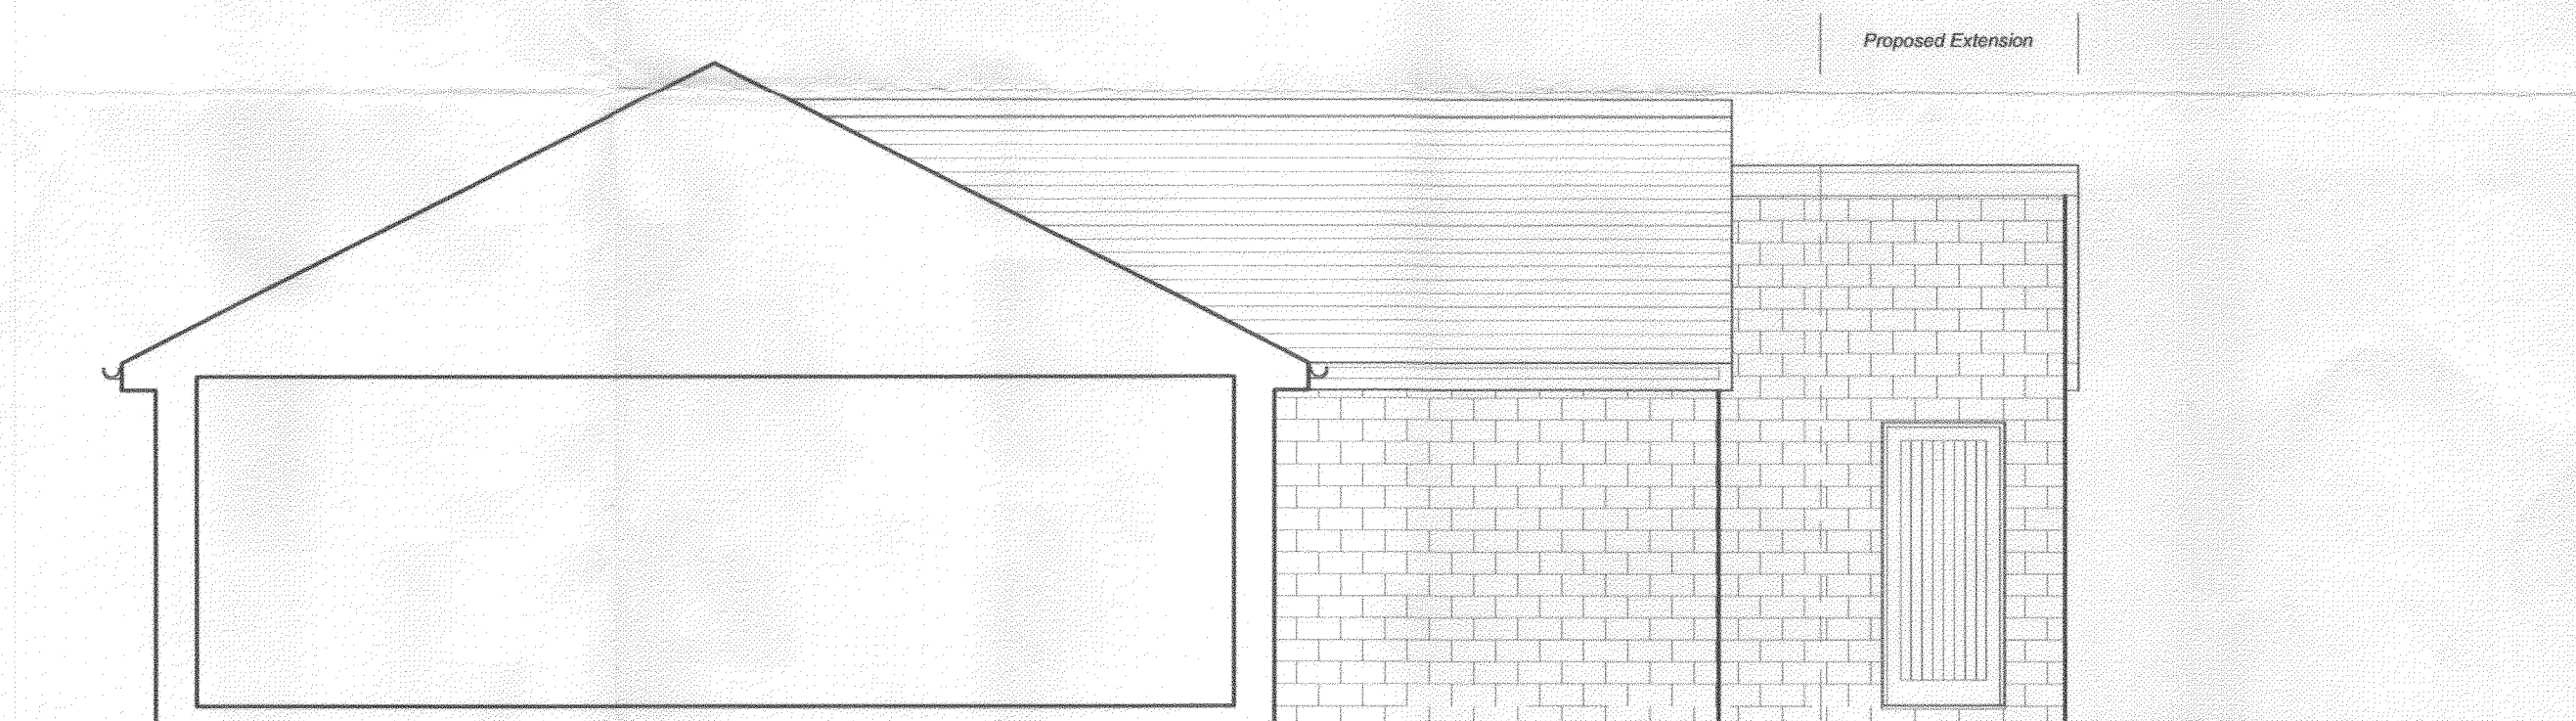

Sectional elevation B - 1:50 @ A2

Notes;
Extension to be constructed in materials to match existing.
Original extension Planning Approval reference; No 2009/1550.

Client Reference :

Mr & Mrs D. Watson Domestic extension
9 Park lane, Westwood, Sheff, S35 4LG #####

Project :

Domestic extension

Drawing Title :

Proposed plans / elevations
#####

Drawn :

##

Scale :

##

Date :

Feb /11

Drawing No : Rev:

DW 01 ##