




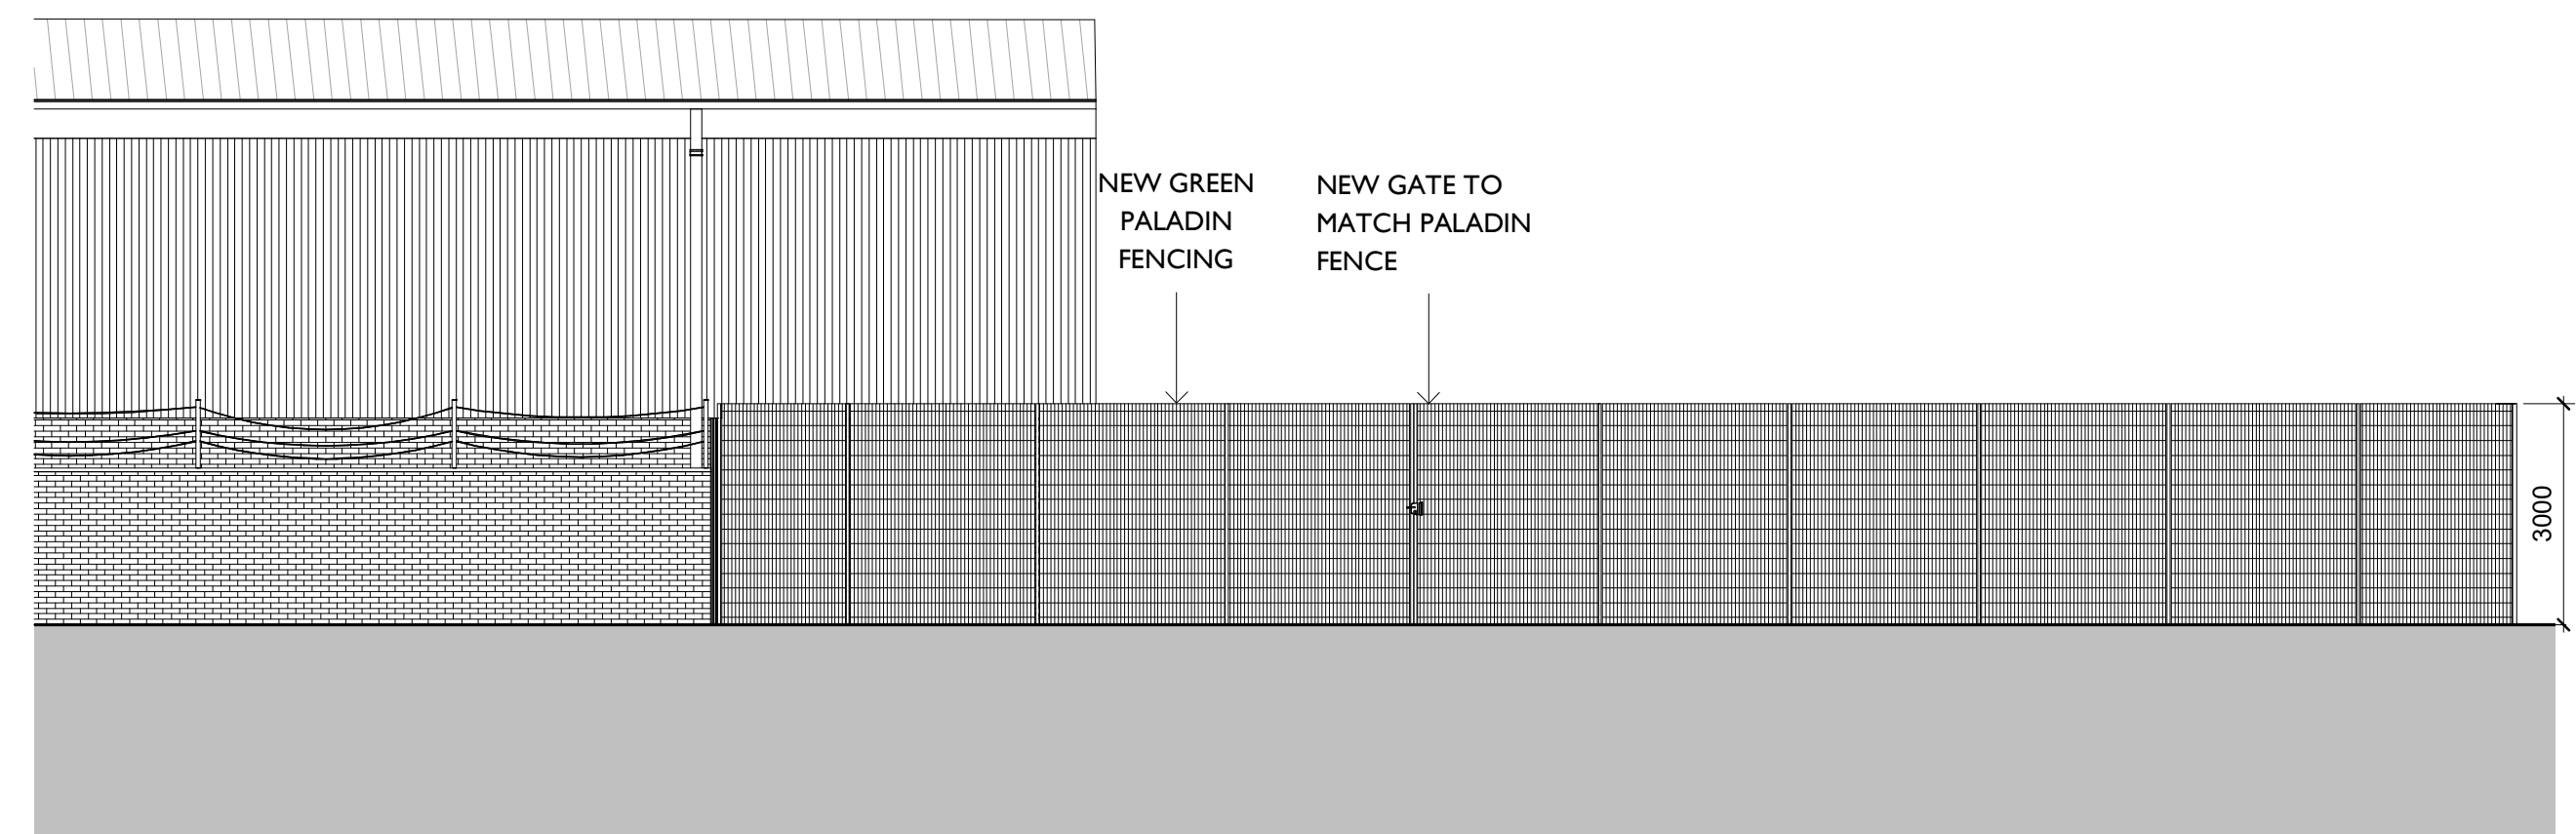


ELEVATION A
1 : 100

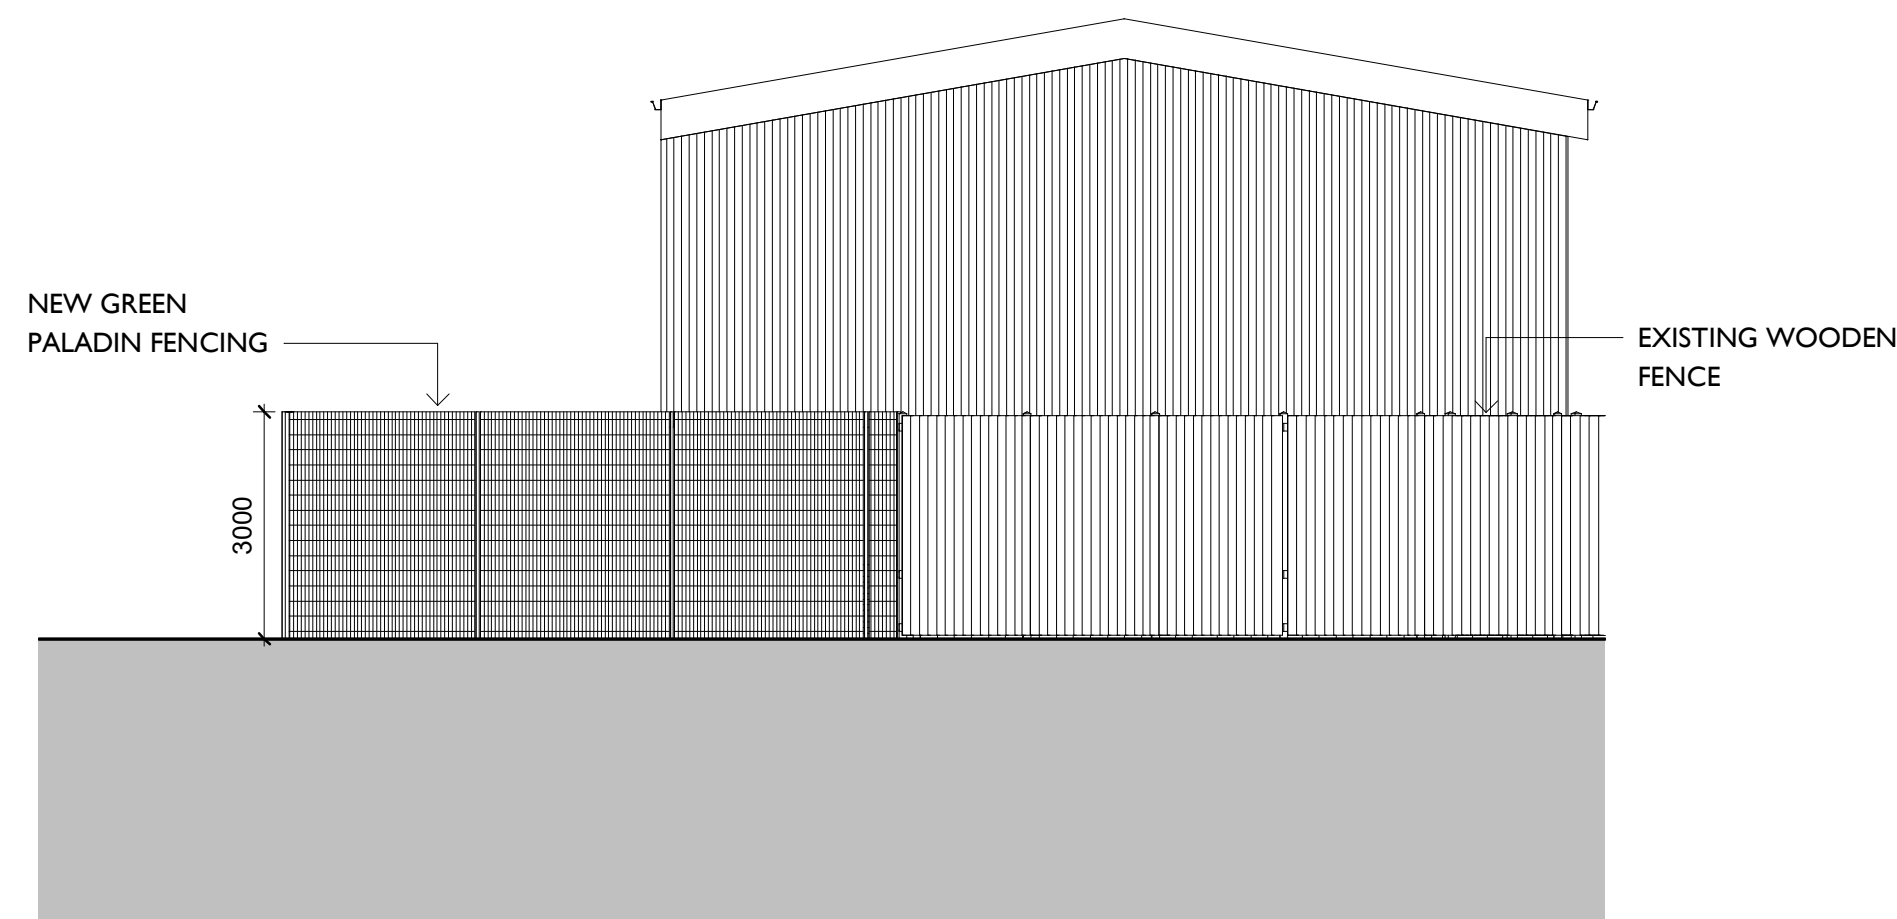


ELEVATION B
1 : 100

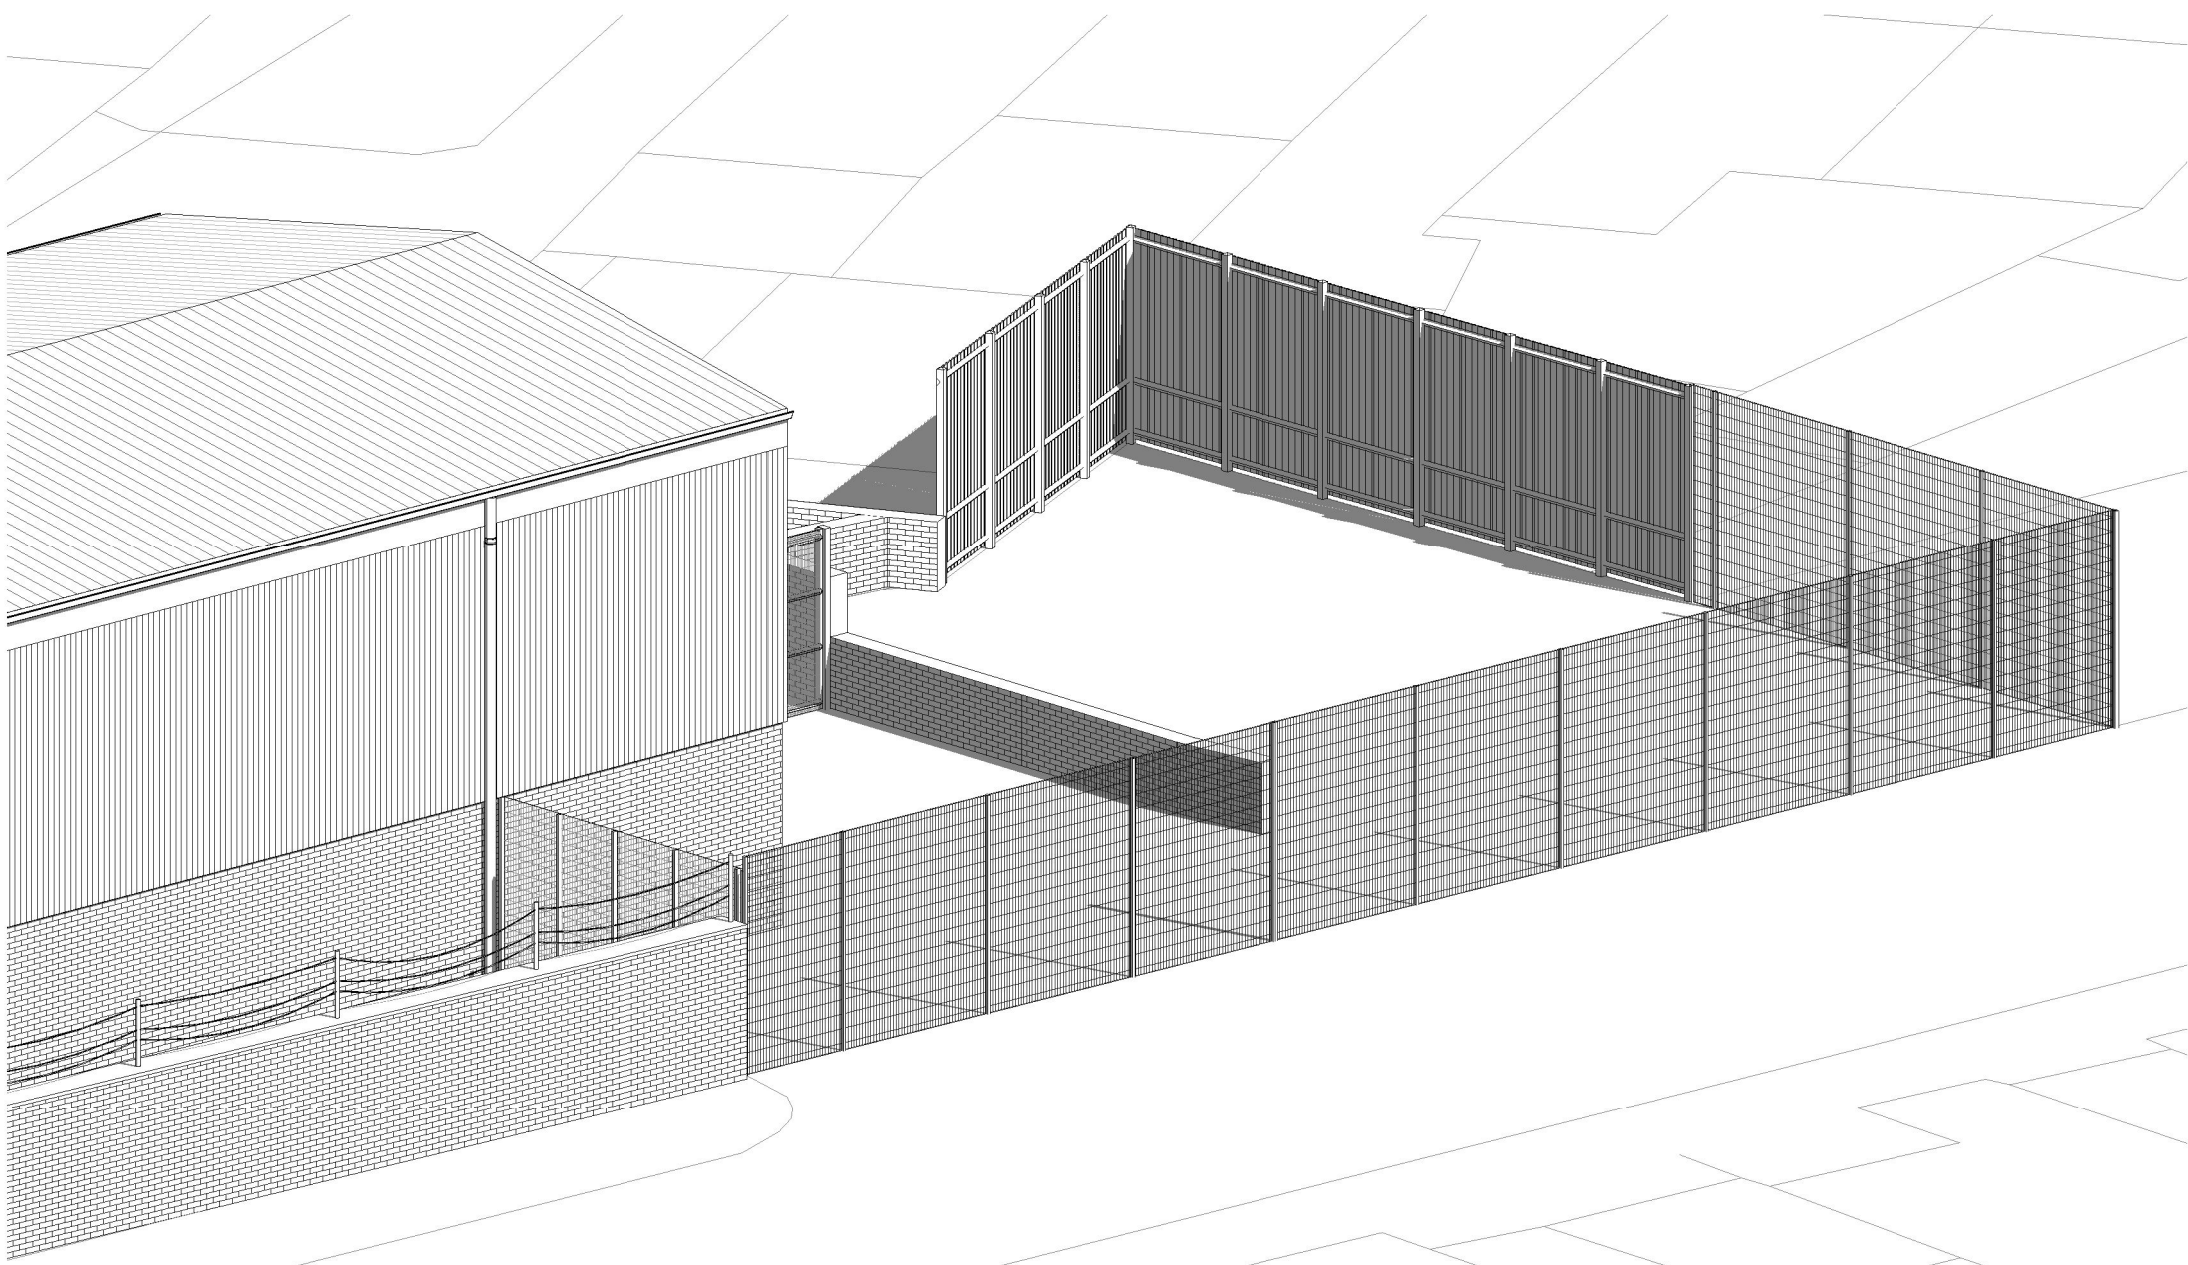



PROPOSED 3D VIEW

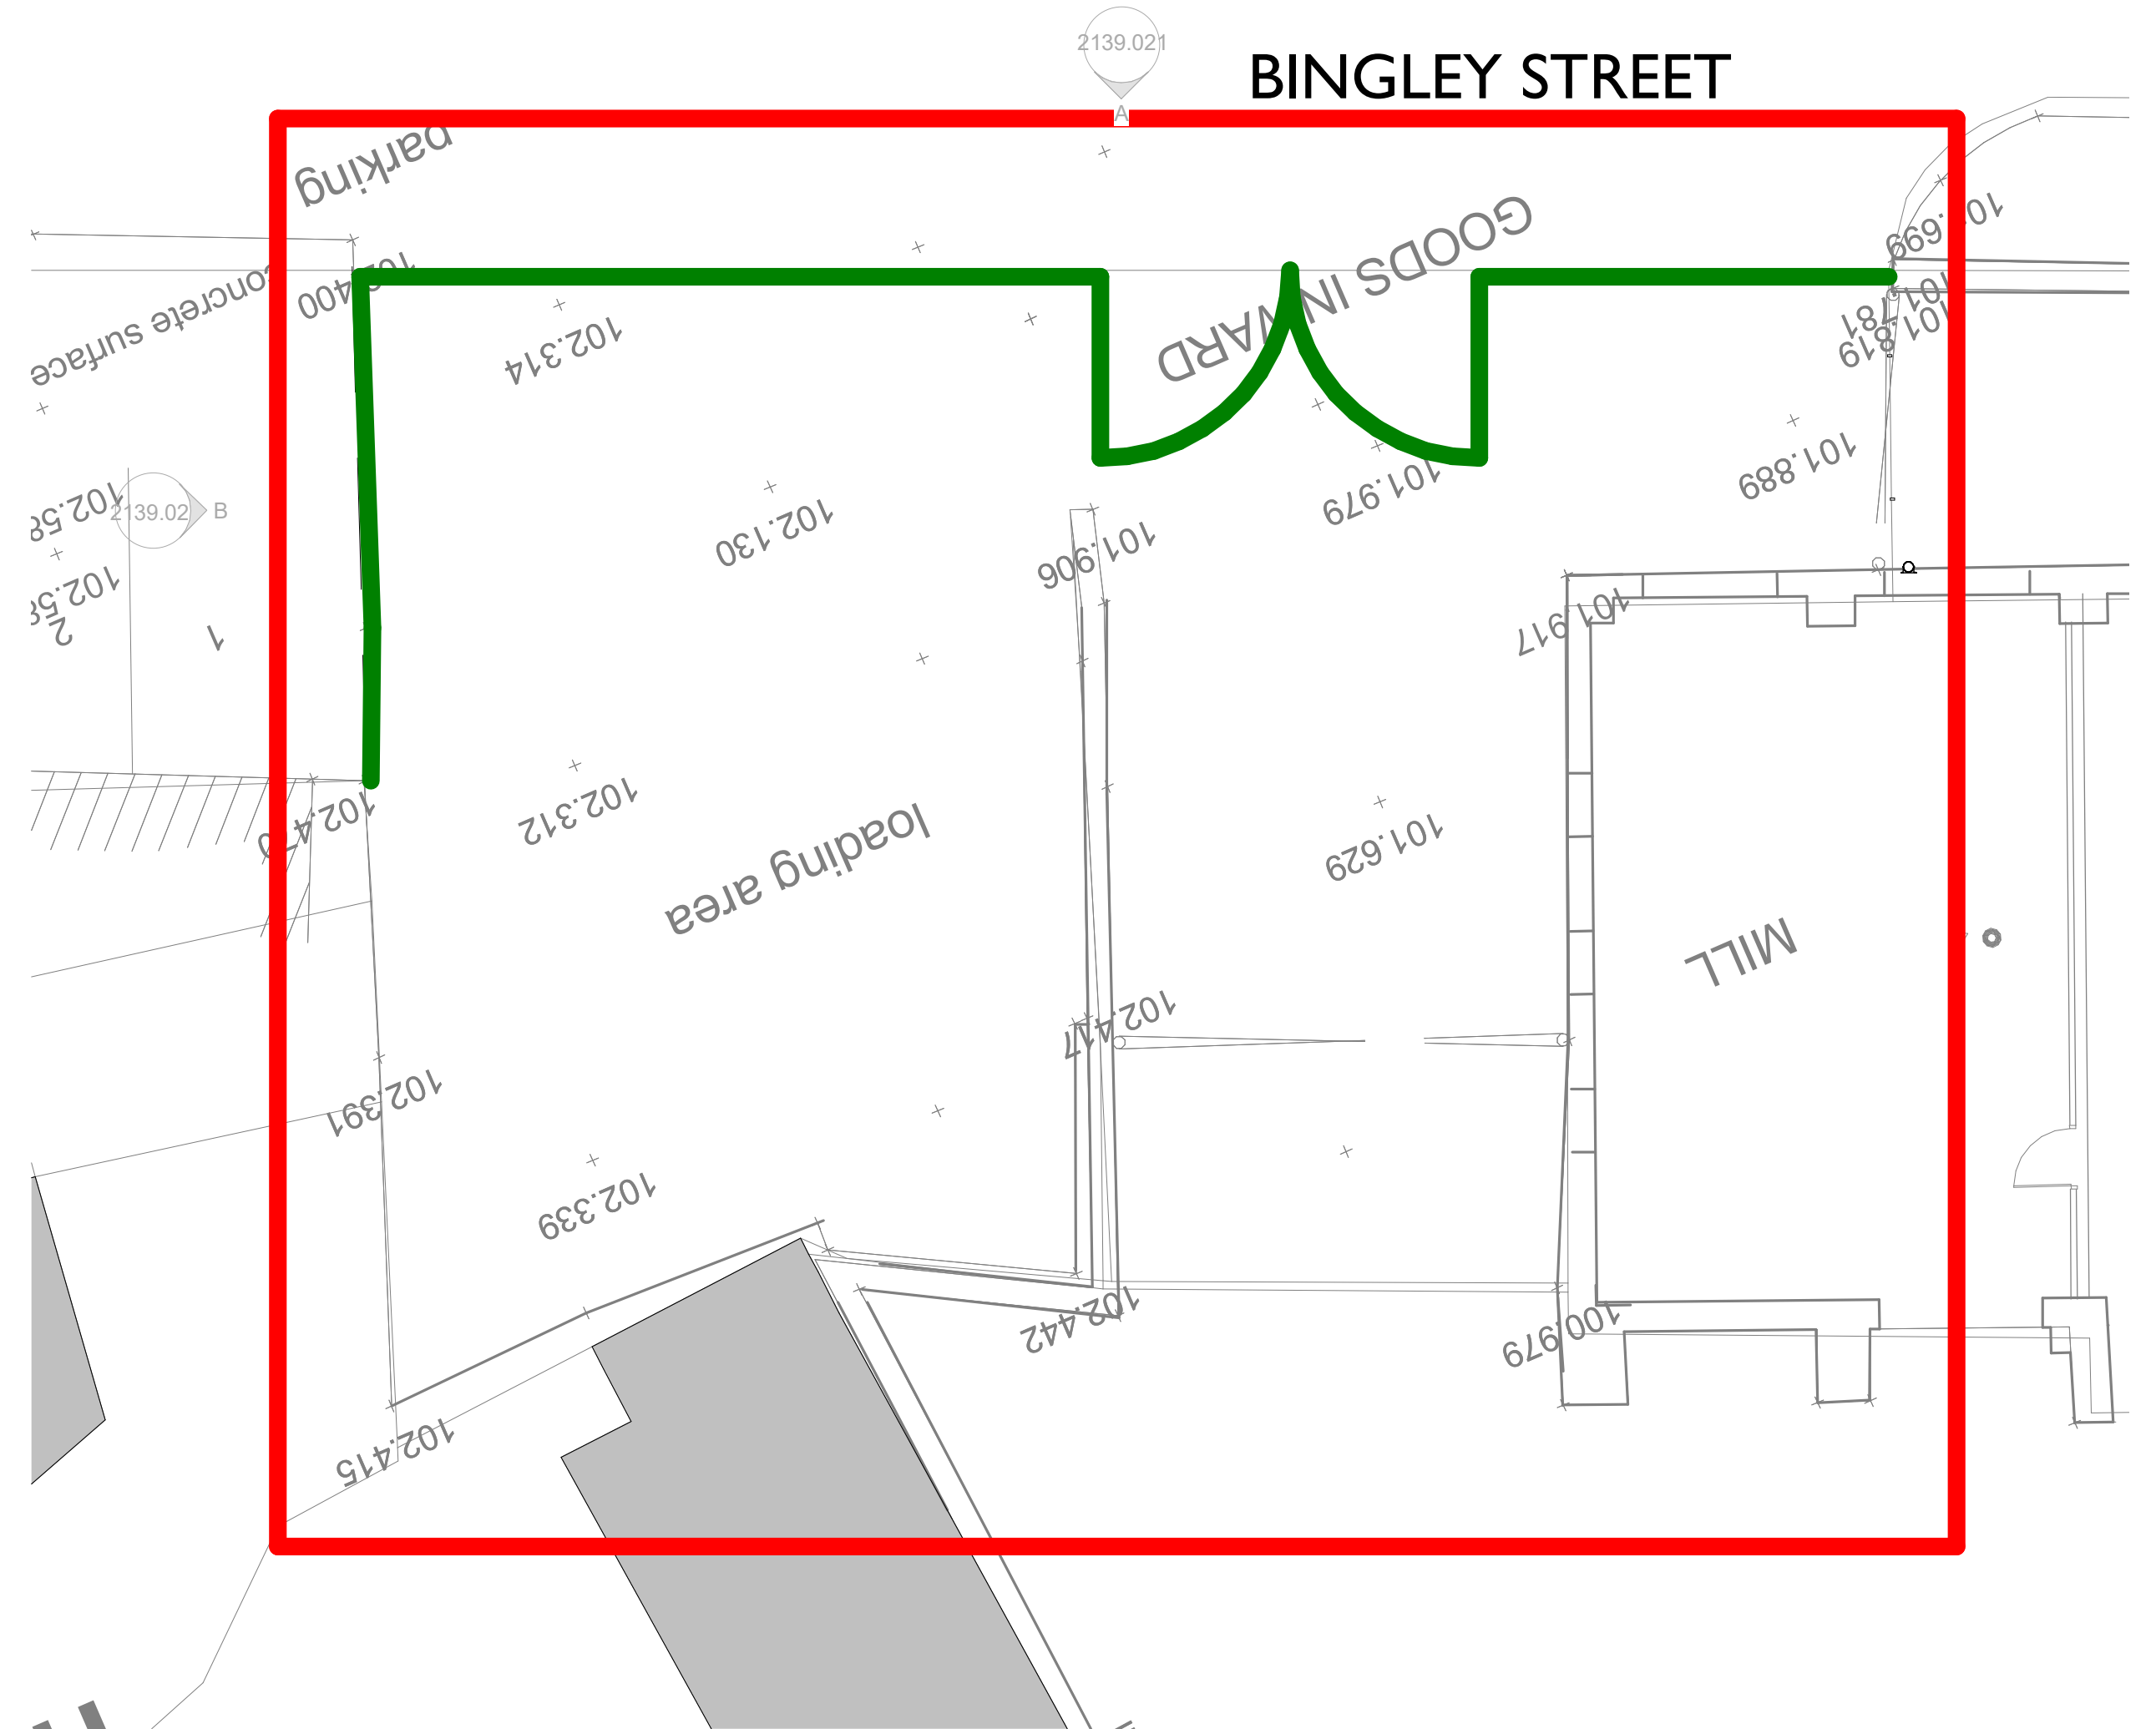

SITE PLAN_PROPOSED
1 : 100

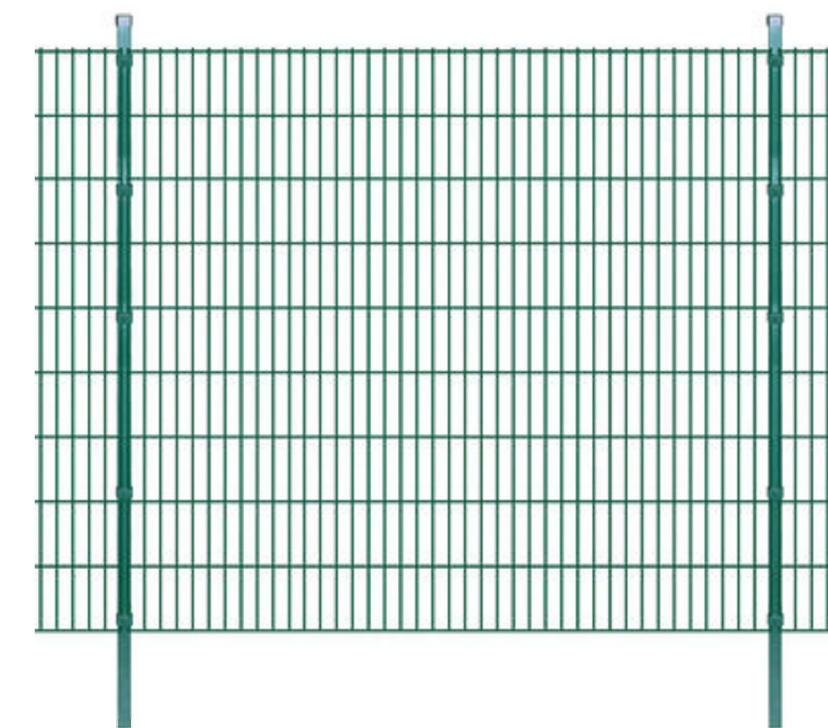

GREEN PALADIN FENCING SYSTEM

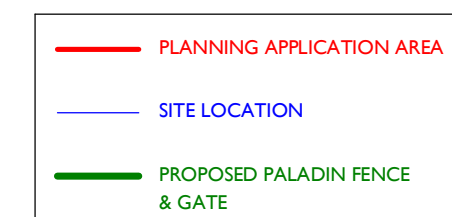 

A	AMENDED ANNOTATION	04/08/2022	AC	AS
Rev	Description	Date	Issued by	Issued to

REVISIONS

Guidance: Refer to the following documents for guidance on the BPH Standards and review process. A_BPH Project Appraisal Form B_JAHF Project BPH Storage Manual C_AHR ABC(UK) BPH Standard (all located P:\PROTOCOL\REVT)	
REA prepared this model using Revit 2017 and does not accept liability for any loss or degradation of the information held in the model resulting from the translation from the original file format to another file format or from the recipient's reading of it in any other program or an earlier version of Revit.	

CLIENT

HOWARTH TIMBER

PROJECT
HOWARTH TIMBER, SUMMER LANE,
BARNSELY

TITLE

PROPOSED ELEVATIONS, PLAN & 3D
VIEW

DATE

AUGUST 2022

SCALE

As indicated

STATUS

PLANNING

REVISION

A

DRAWING NUMBER

2139.021

Richard Eves Architects LLP
Alexandra Villa, 3 Victoria Avenue, Harrogate, HG1 1EQ
Tel: 01423 504488 Fax: 01423 500015 office@rearchitects.co.uk

richard eves
ARCHITECTS