




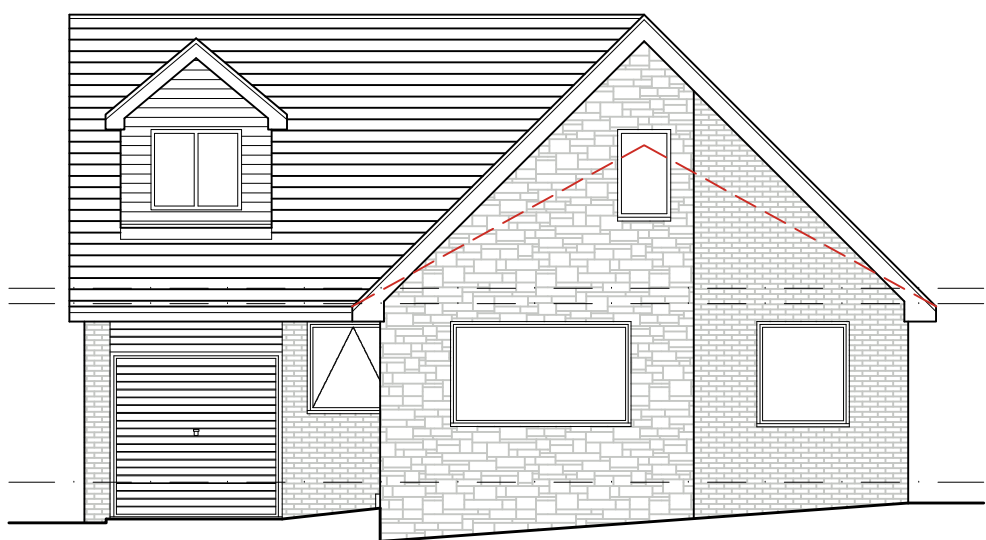


PROPOSED
FRONT ELEVATION
SCALE 1:100

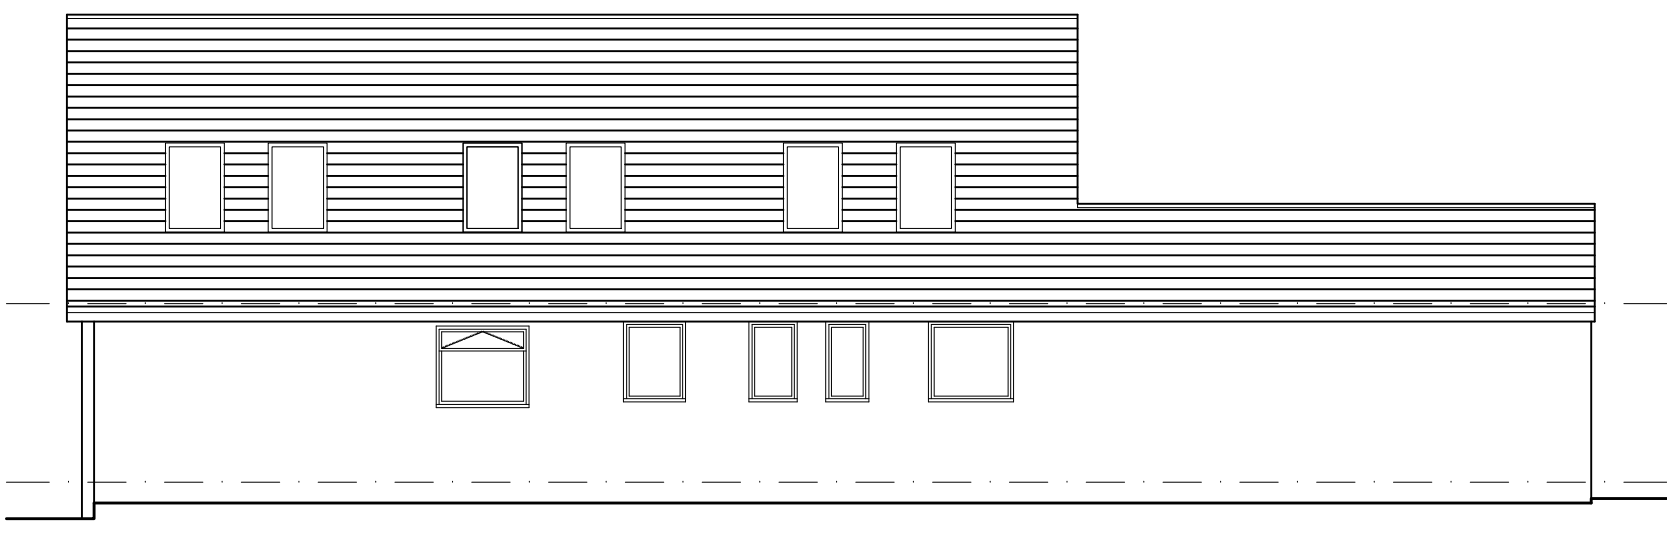


PROPOSED
SIDE ELEVATION
SCALE 1:100

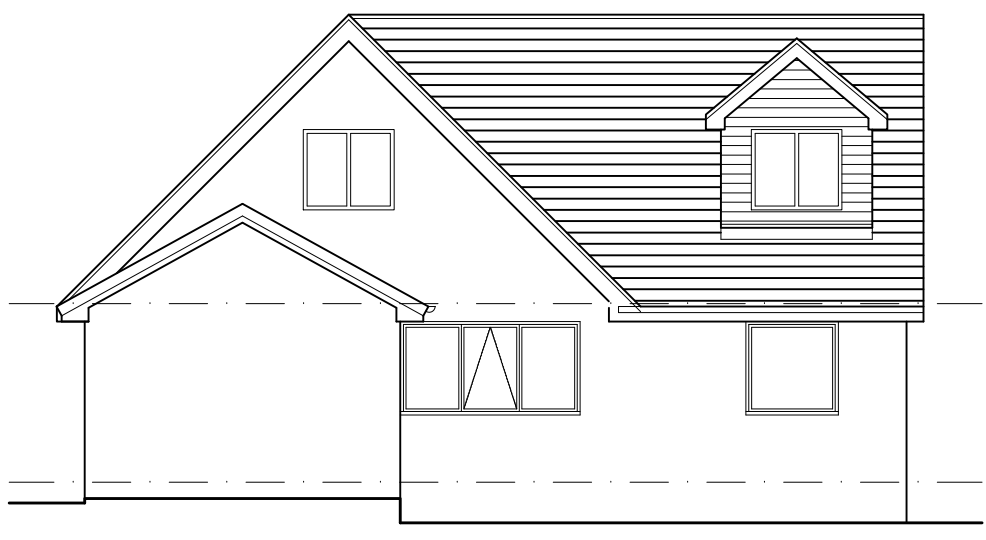


PROPOSED
REAR ELEVATION
SCALE 1:100

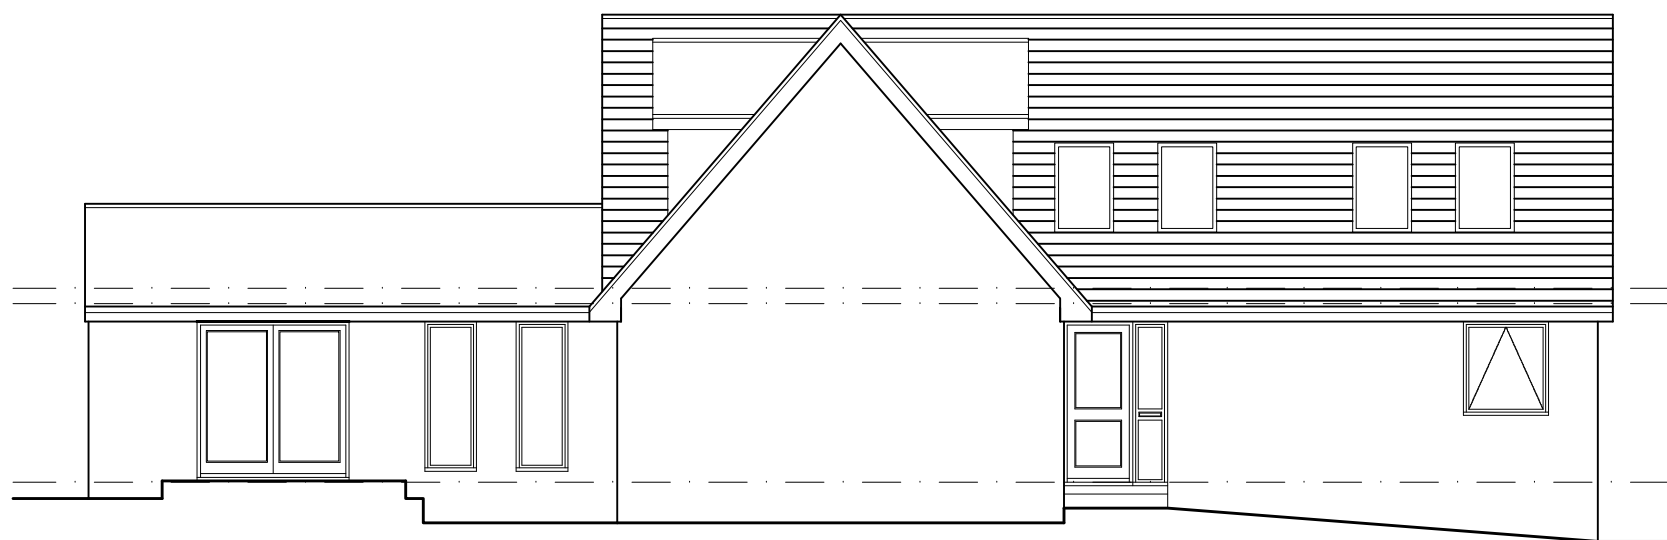


PROPOSED
SIDE ELEVATION
SCALE 1:100

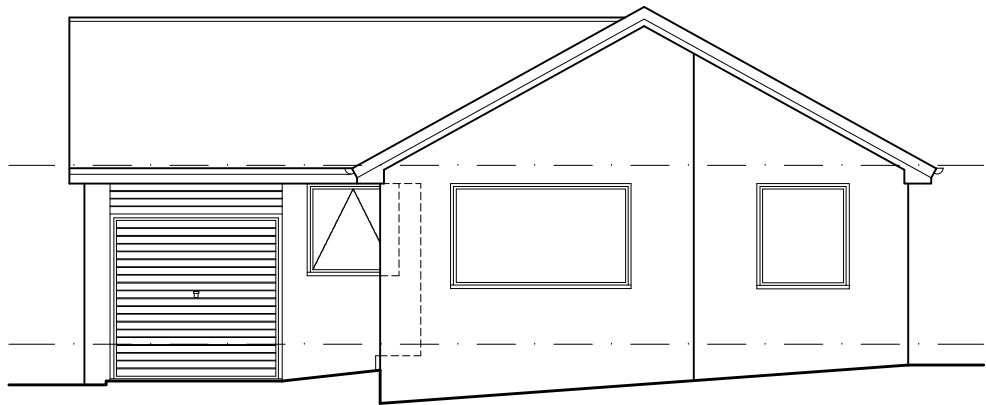


EXISTING
FRONT ELEVATION
SCALE 1:100

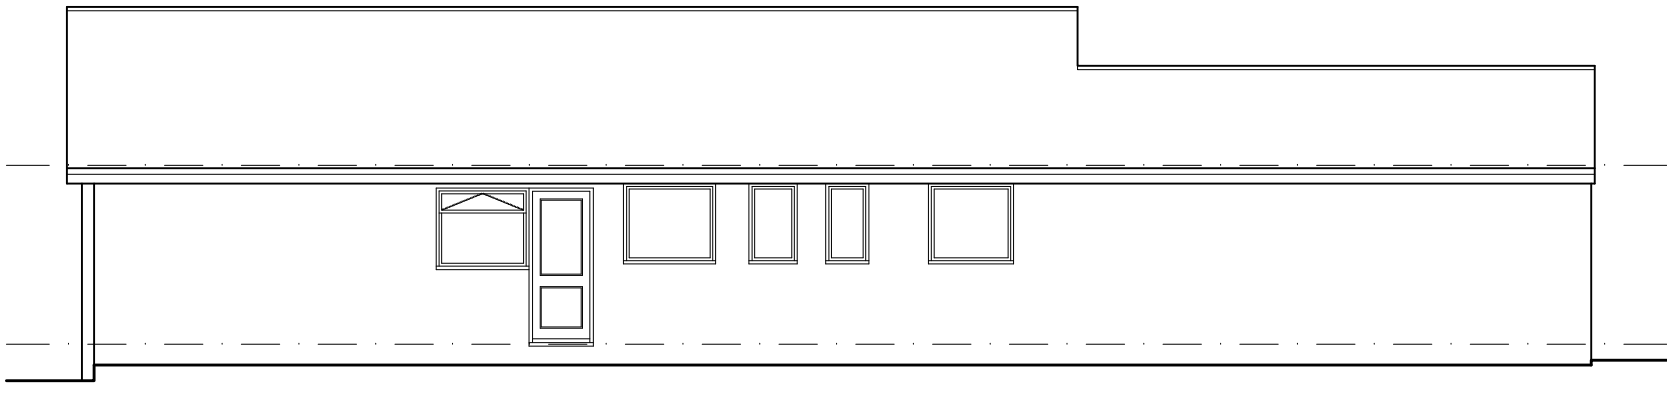


EXISTING
SIDE ELEVATION
SCALE 1:100

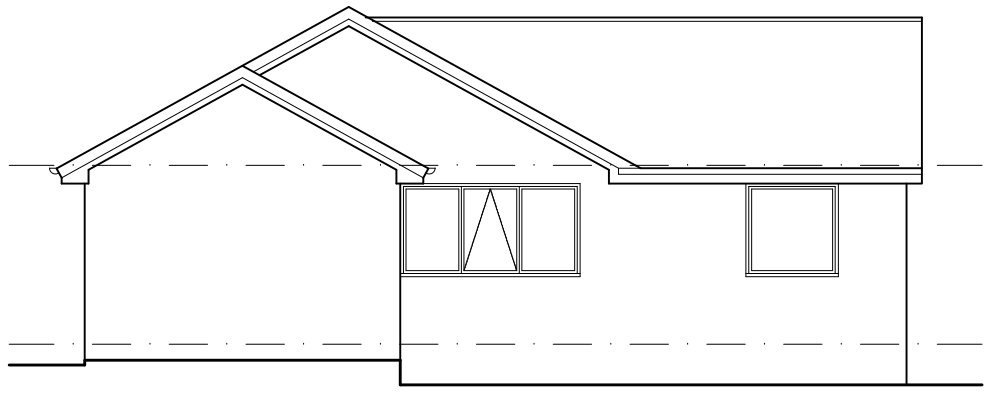


EXISTING
REAR ELEVATION
SCALE 1:100

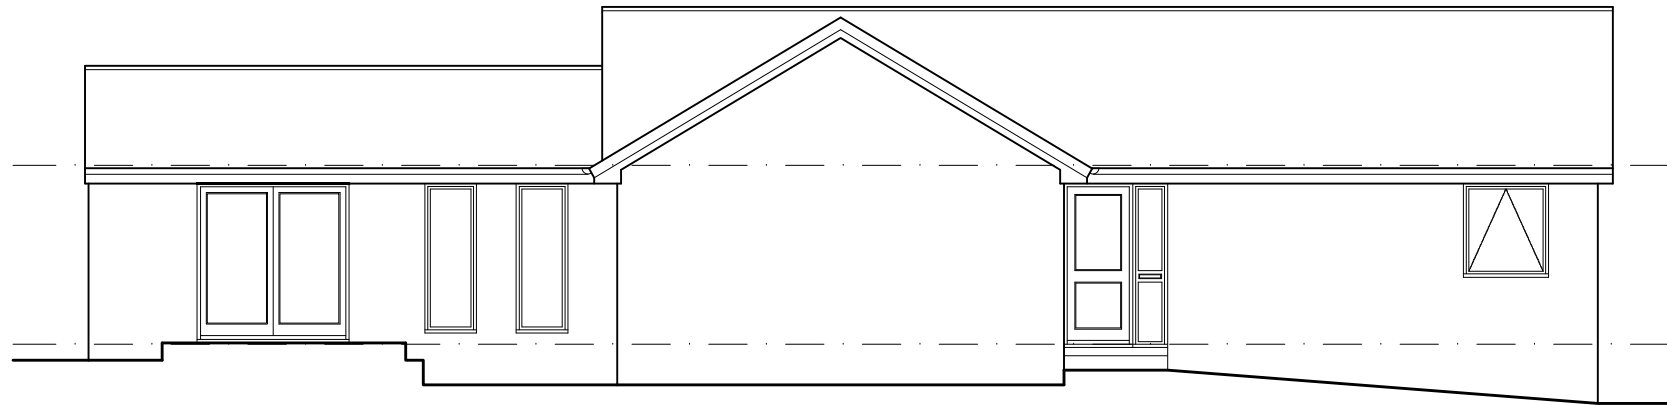


EXISTING
SIDE ELEVATION
SCALE 1:100

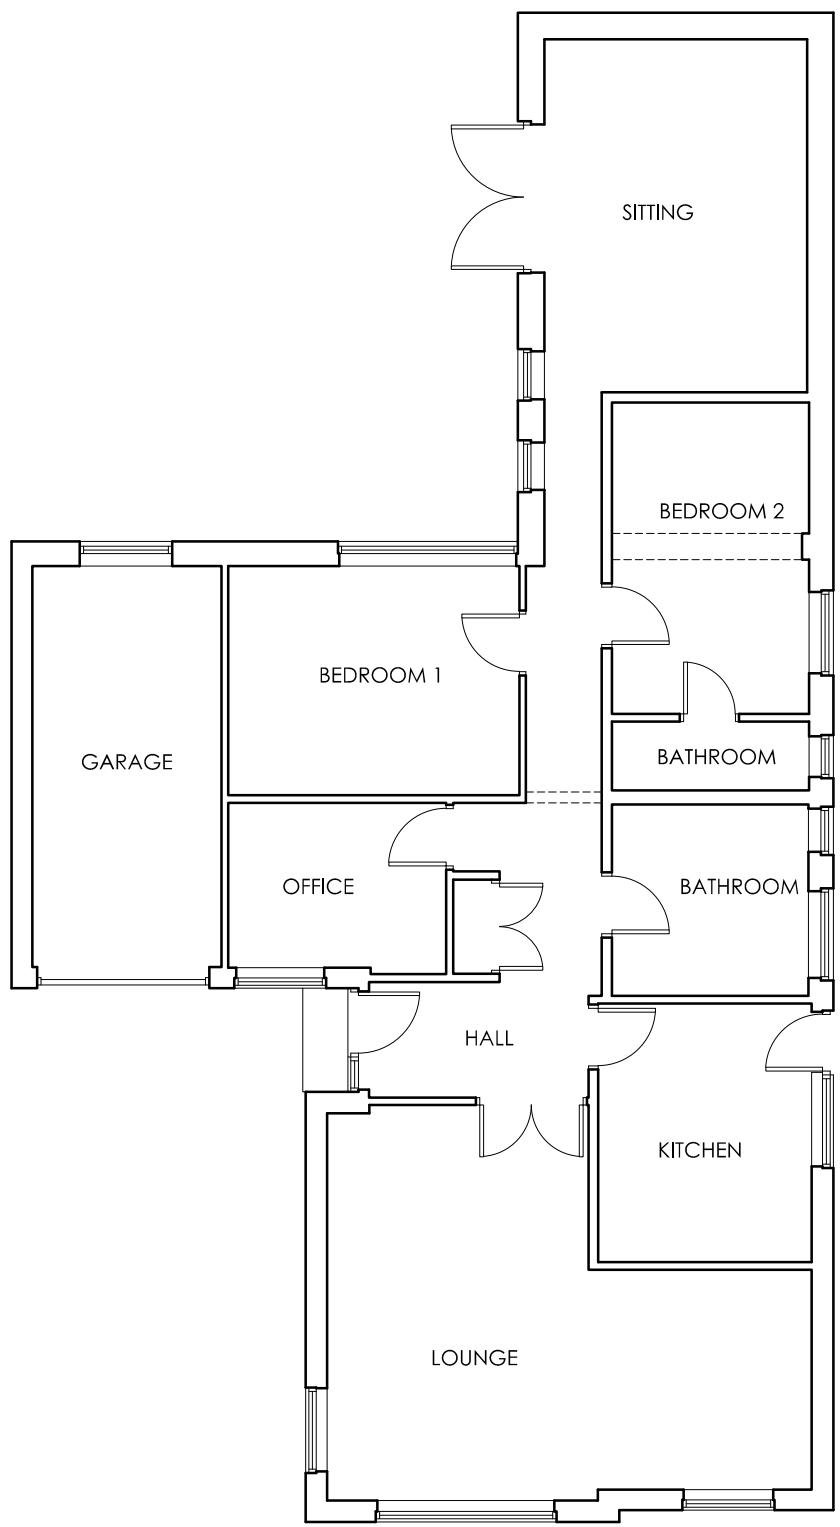

EXISTING GROUND
FLOOR PLAN
SCALE 1:100

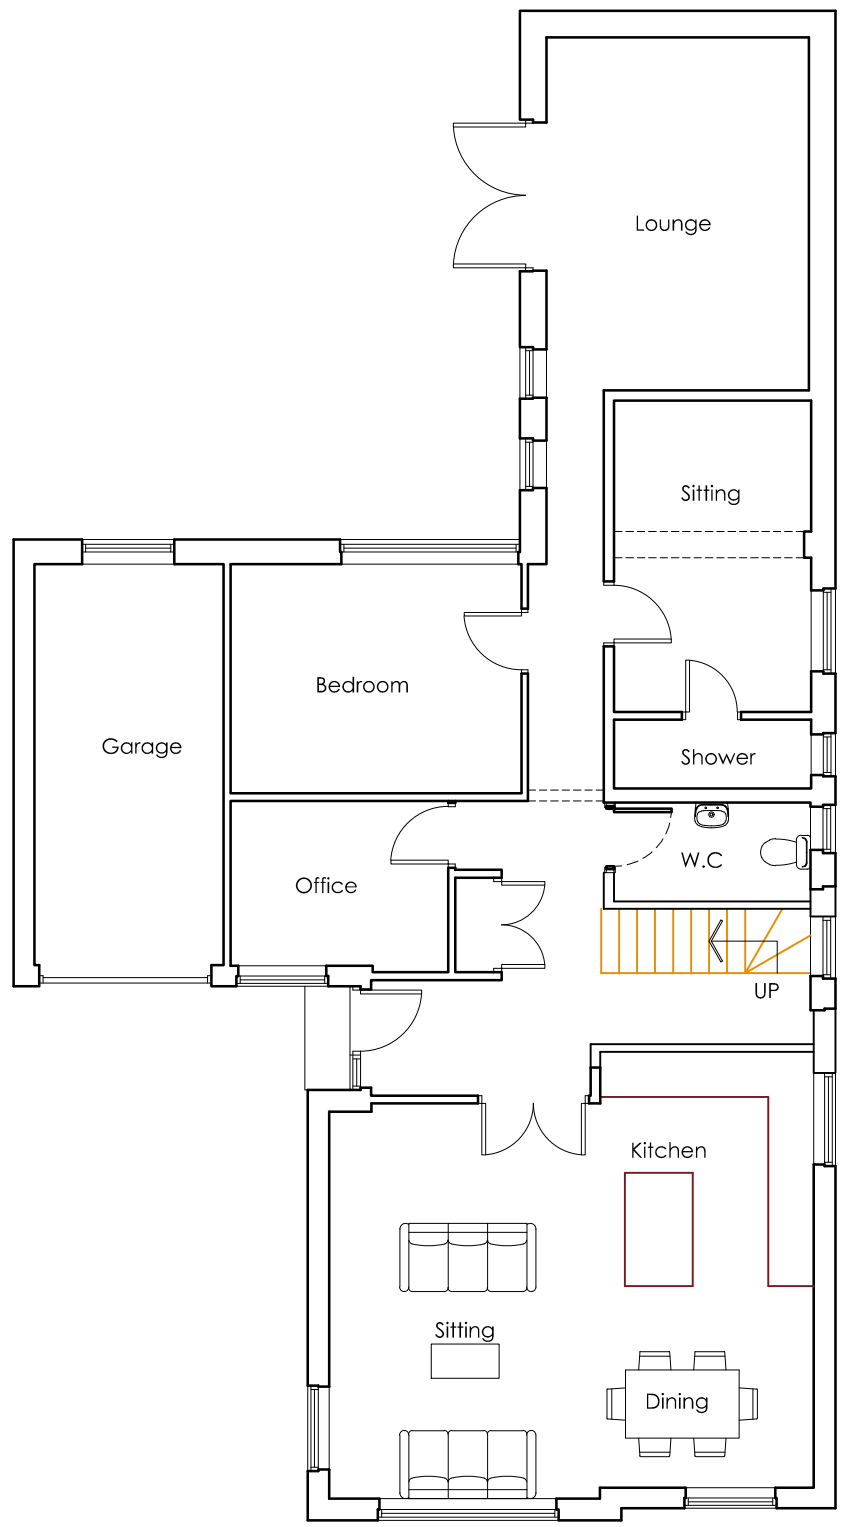

PROPOSED GROUND
FLOOR PLAN
SCALE 1:100

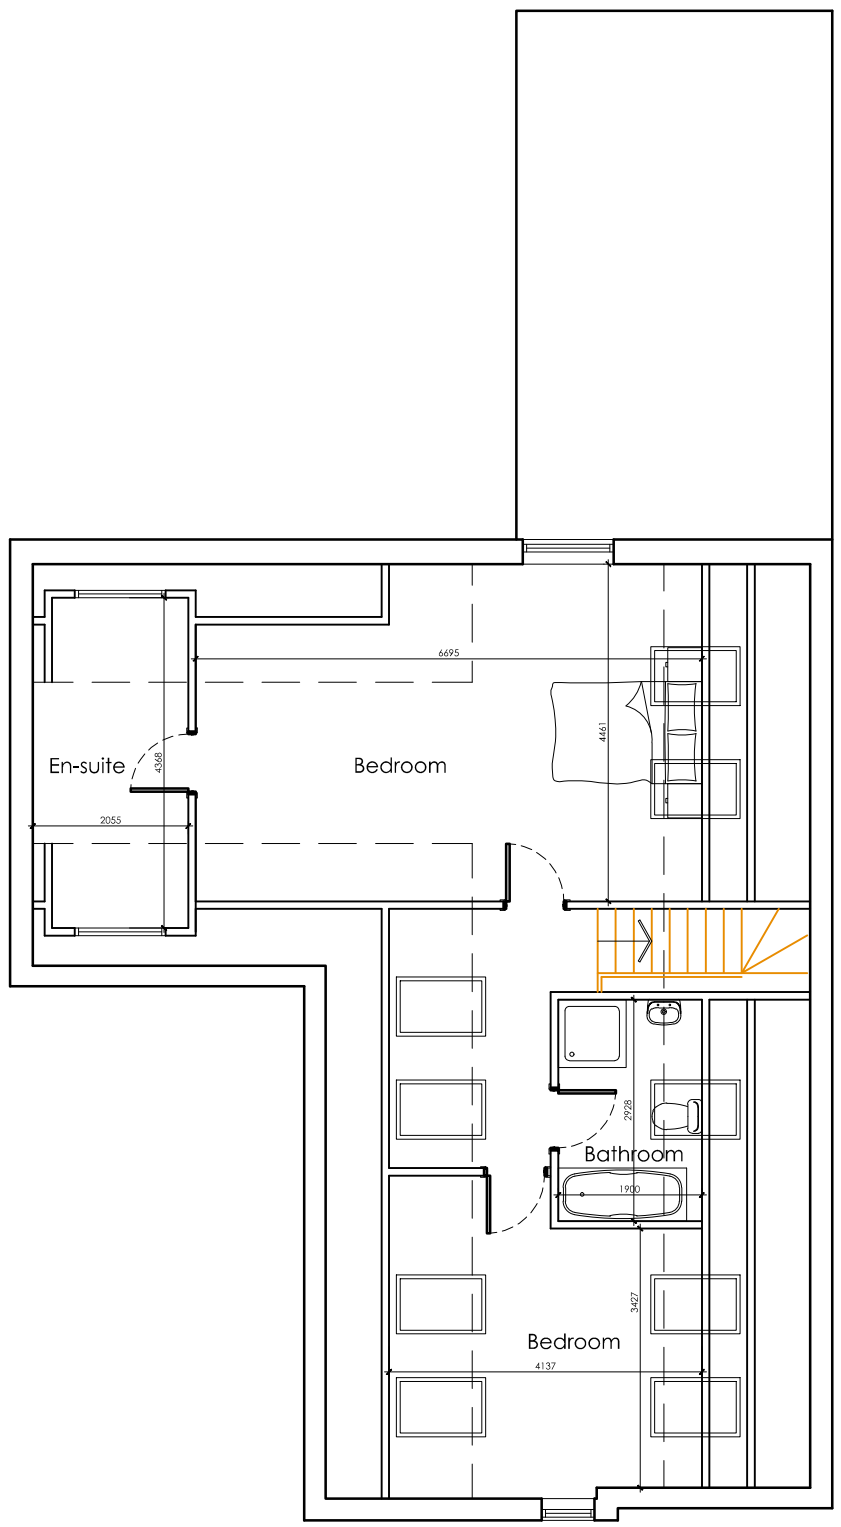

PROPOSED FIRST
FLOOR PLAN
SCALE 1:100



OFFICE ONE,
34 VICTORIA ROAD,
BARNSELEY,
S70 2BU

Phone: 01226 208482
Email: info@whiteaguspартnership.co.uk
Web: www.whiteaguspартnership.co.uk

ARCHITECTURAL SERVICES			Client.		
Project.			MR & MRS ROBERTS		
FIRST FLOOR EXTENSION AT 47 BENCE LANE, BARNSELEY, S75 5PD					
Drawing Title.			Date.	Scale.	
EXISTING			MAY 2021	1:50 & 1:100 @ A1	
Ref.	Suffix	Description	Date	Suffix	Description
19-157					