


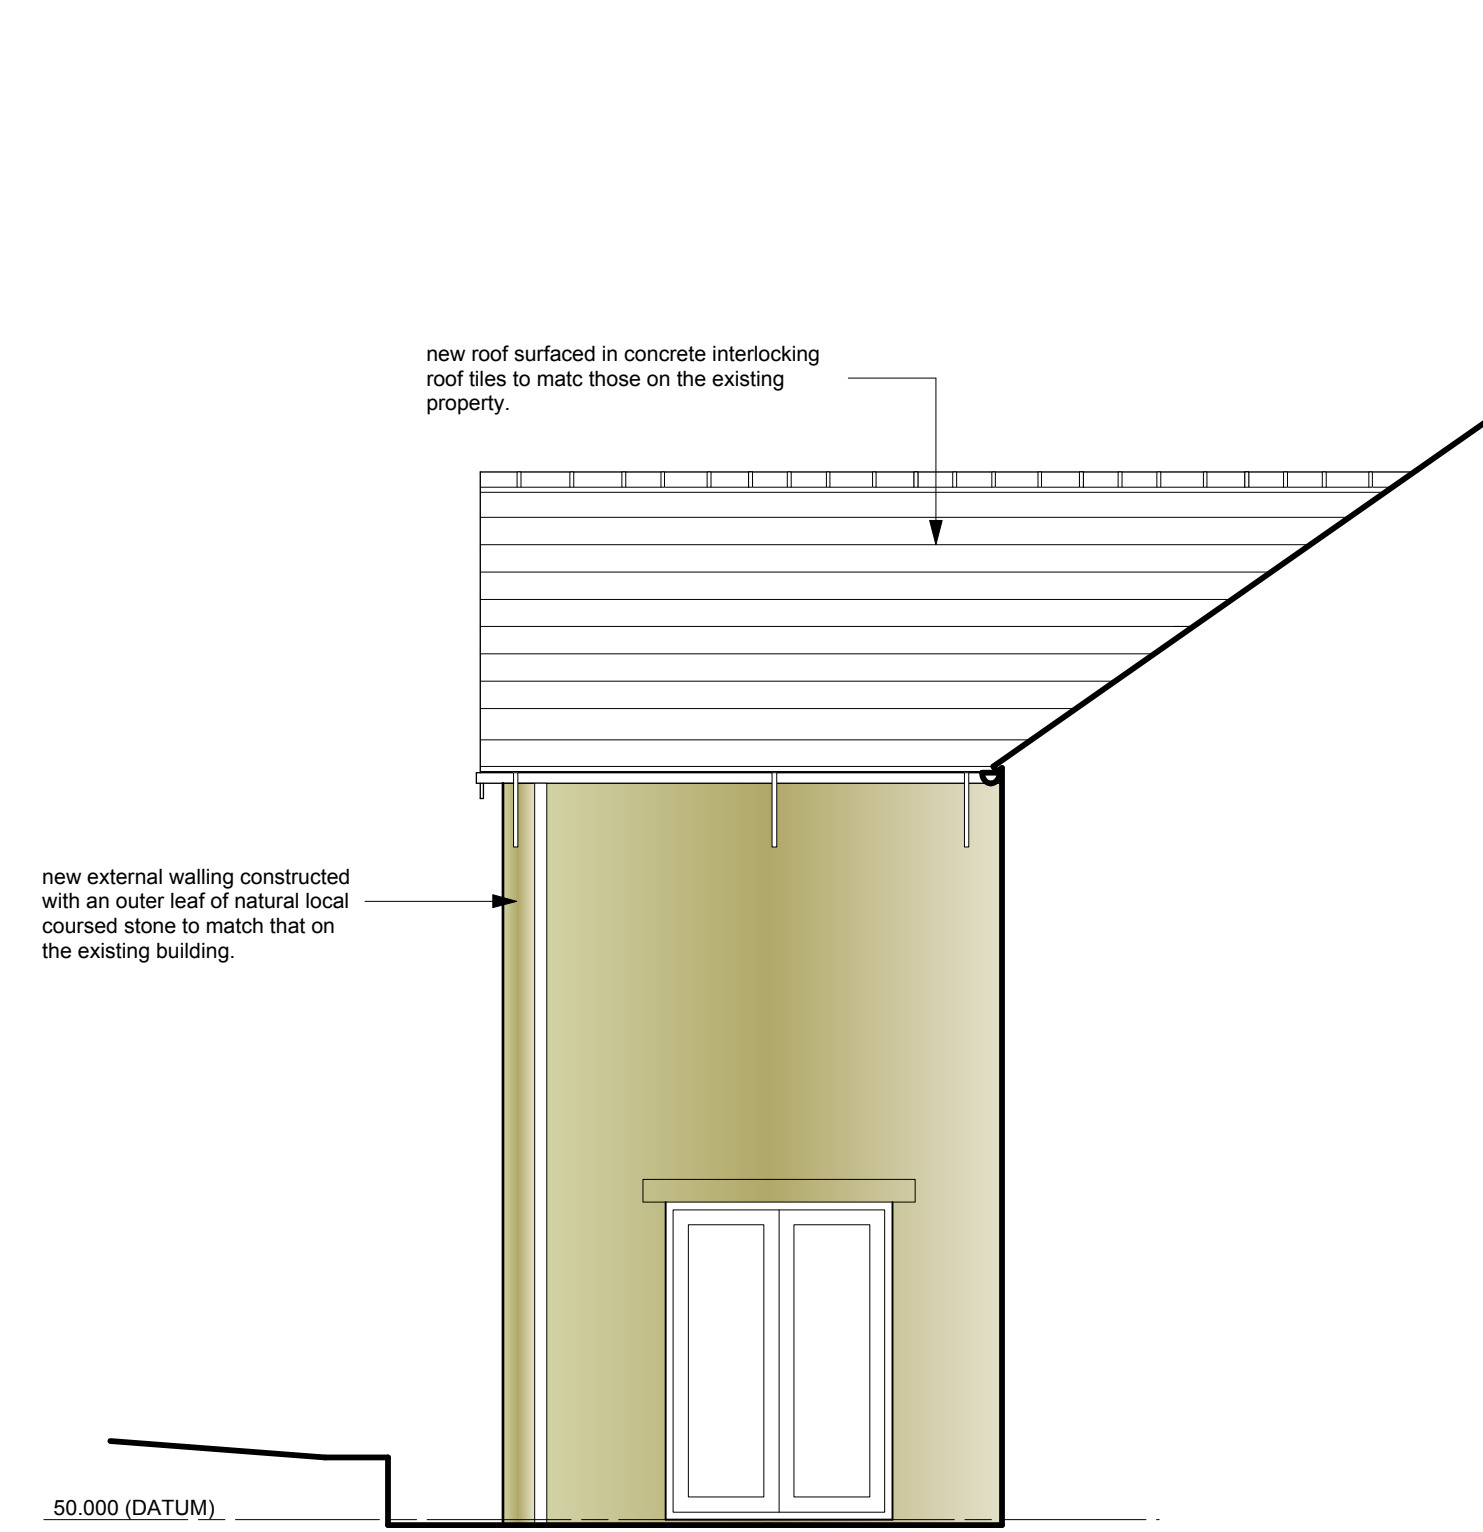


West Elevation




North Elevation




South Elevation

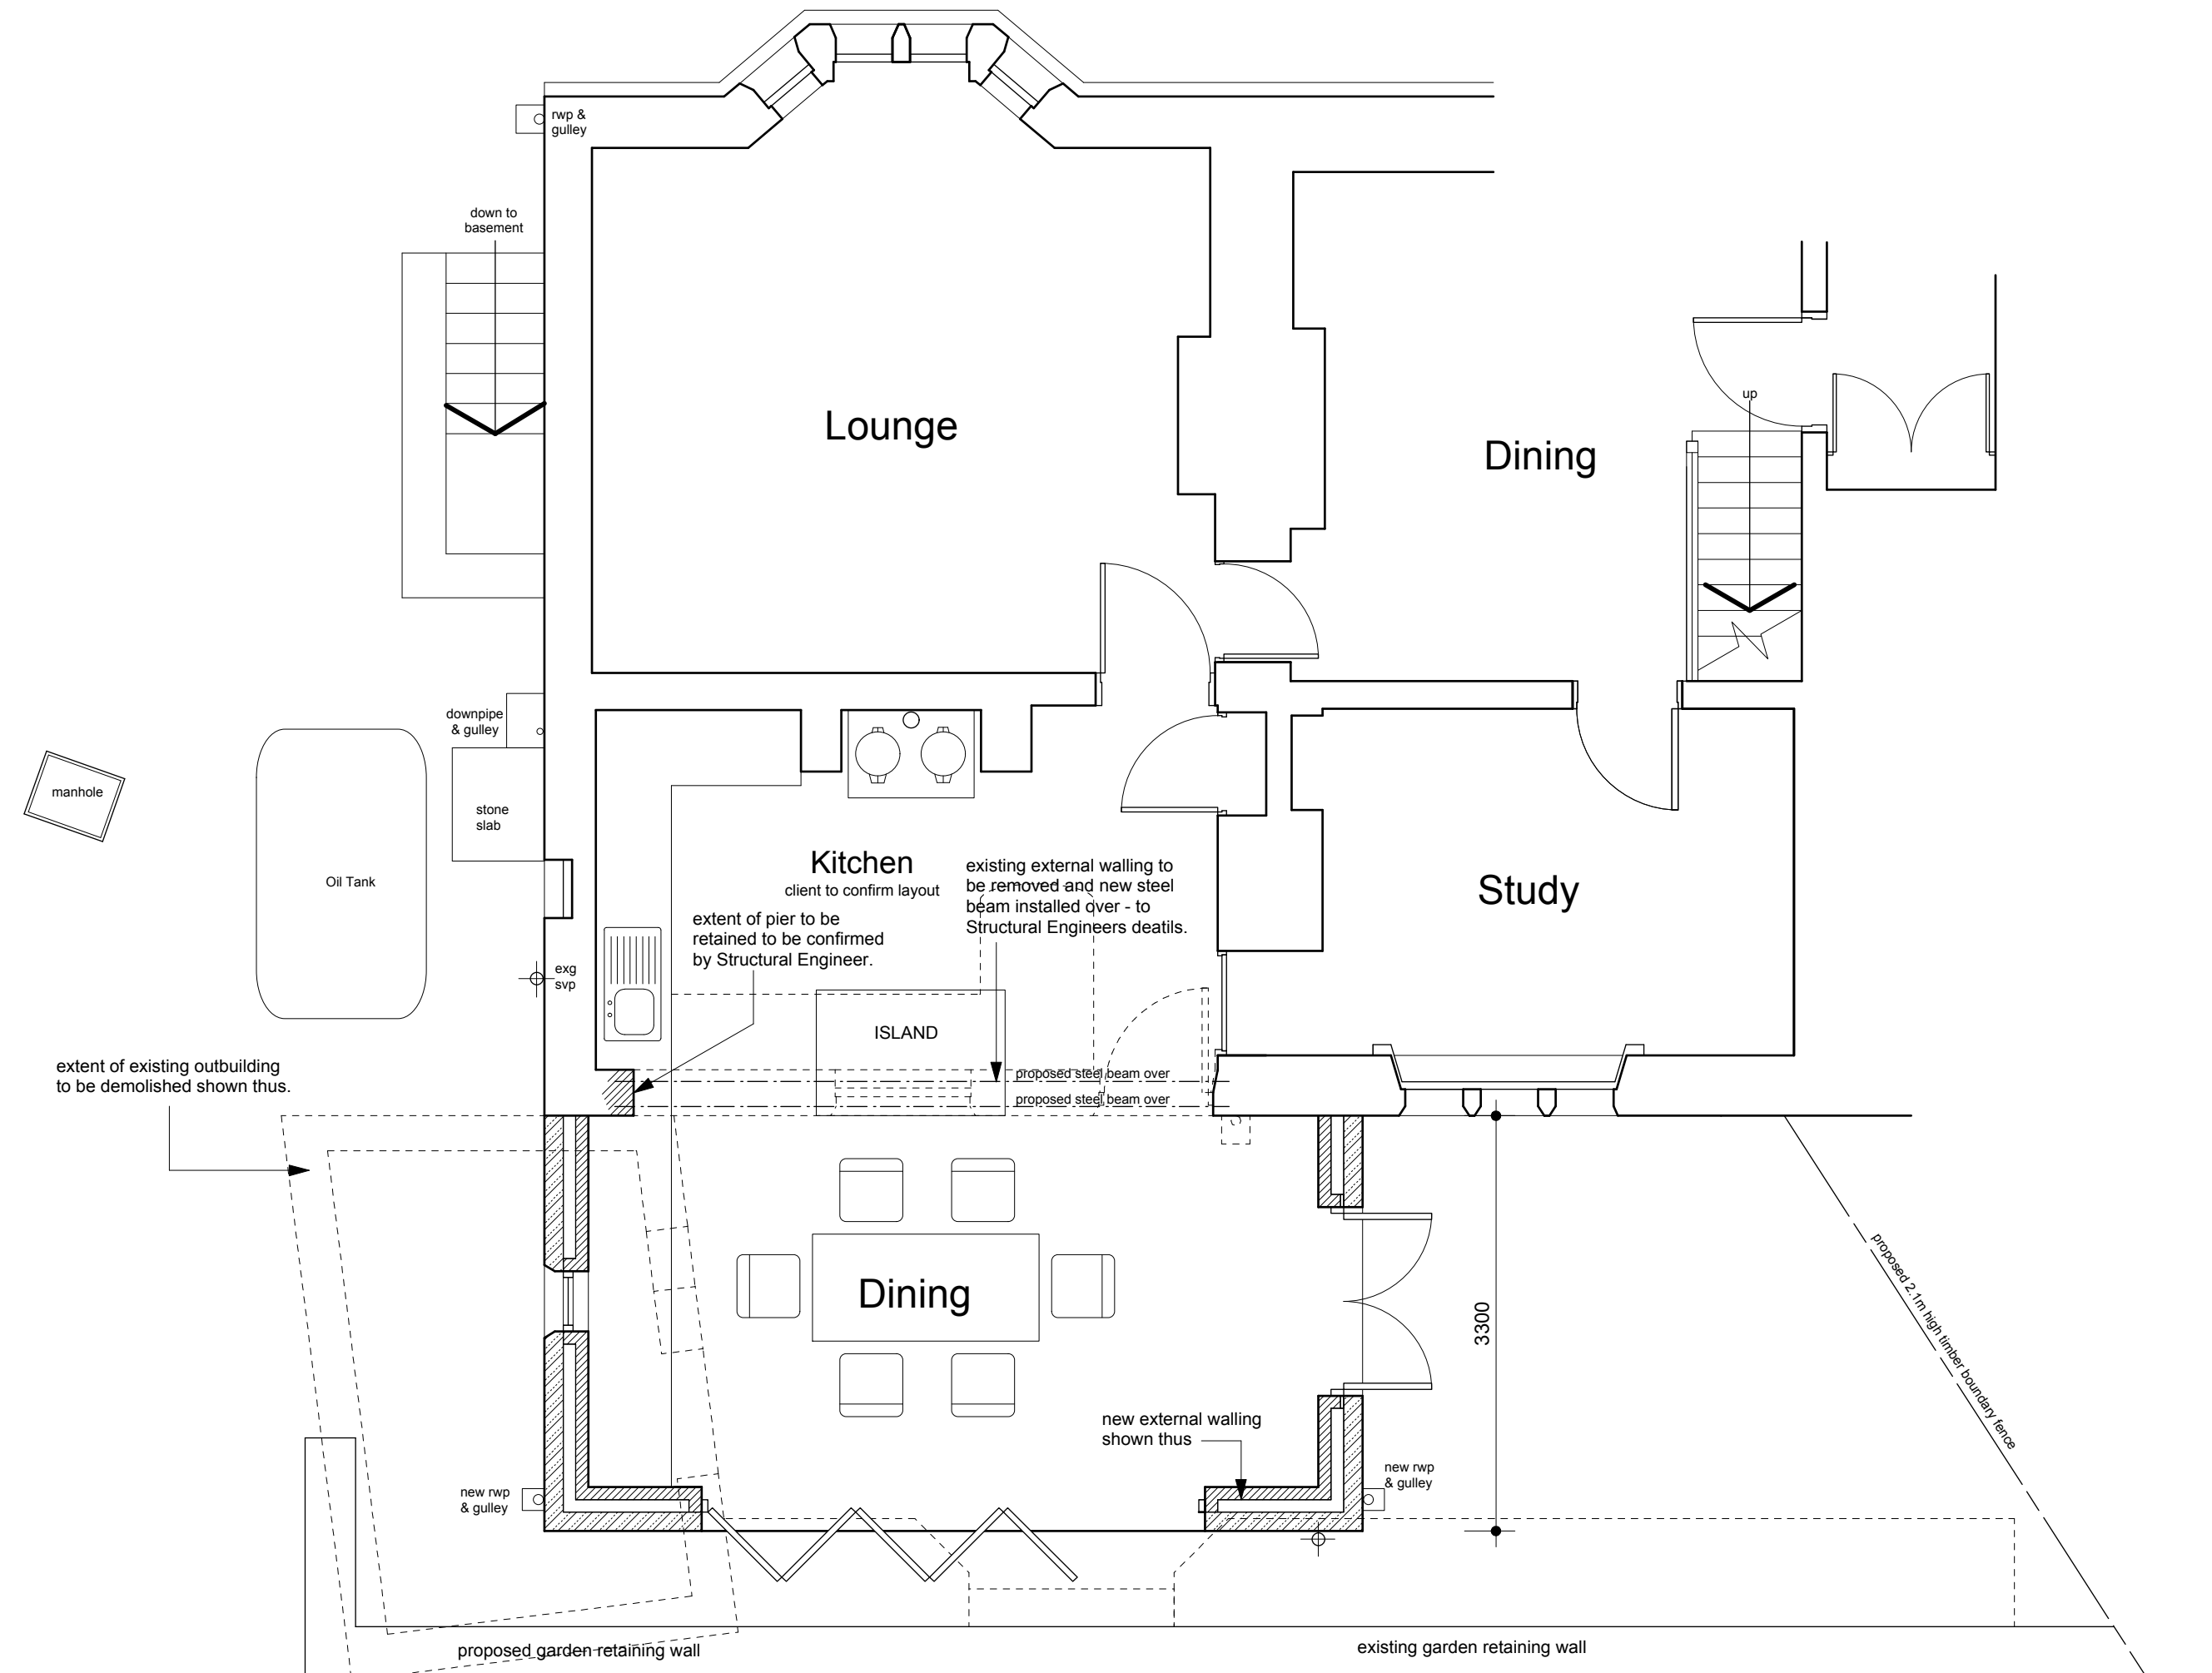

Part Ground Floor Plan

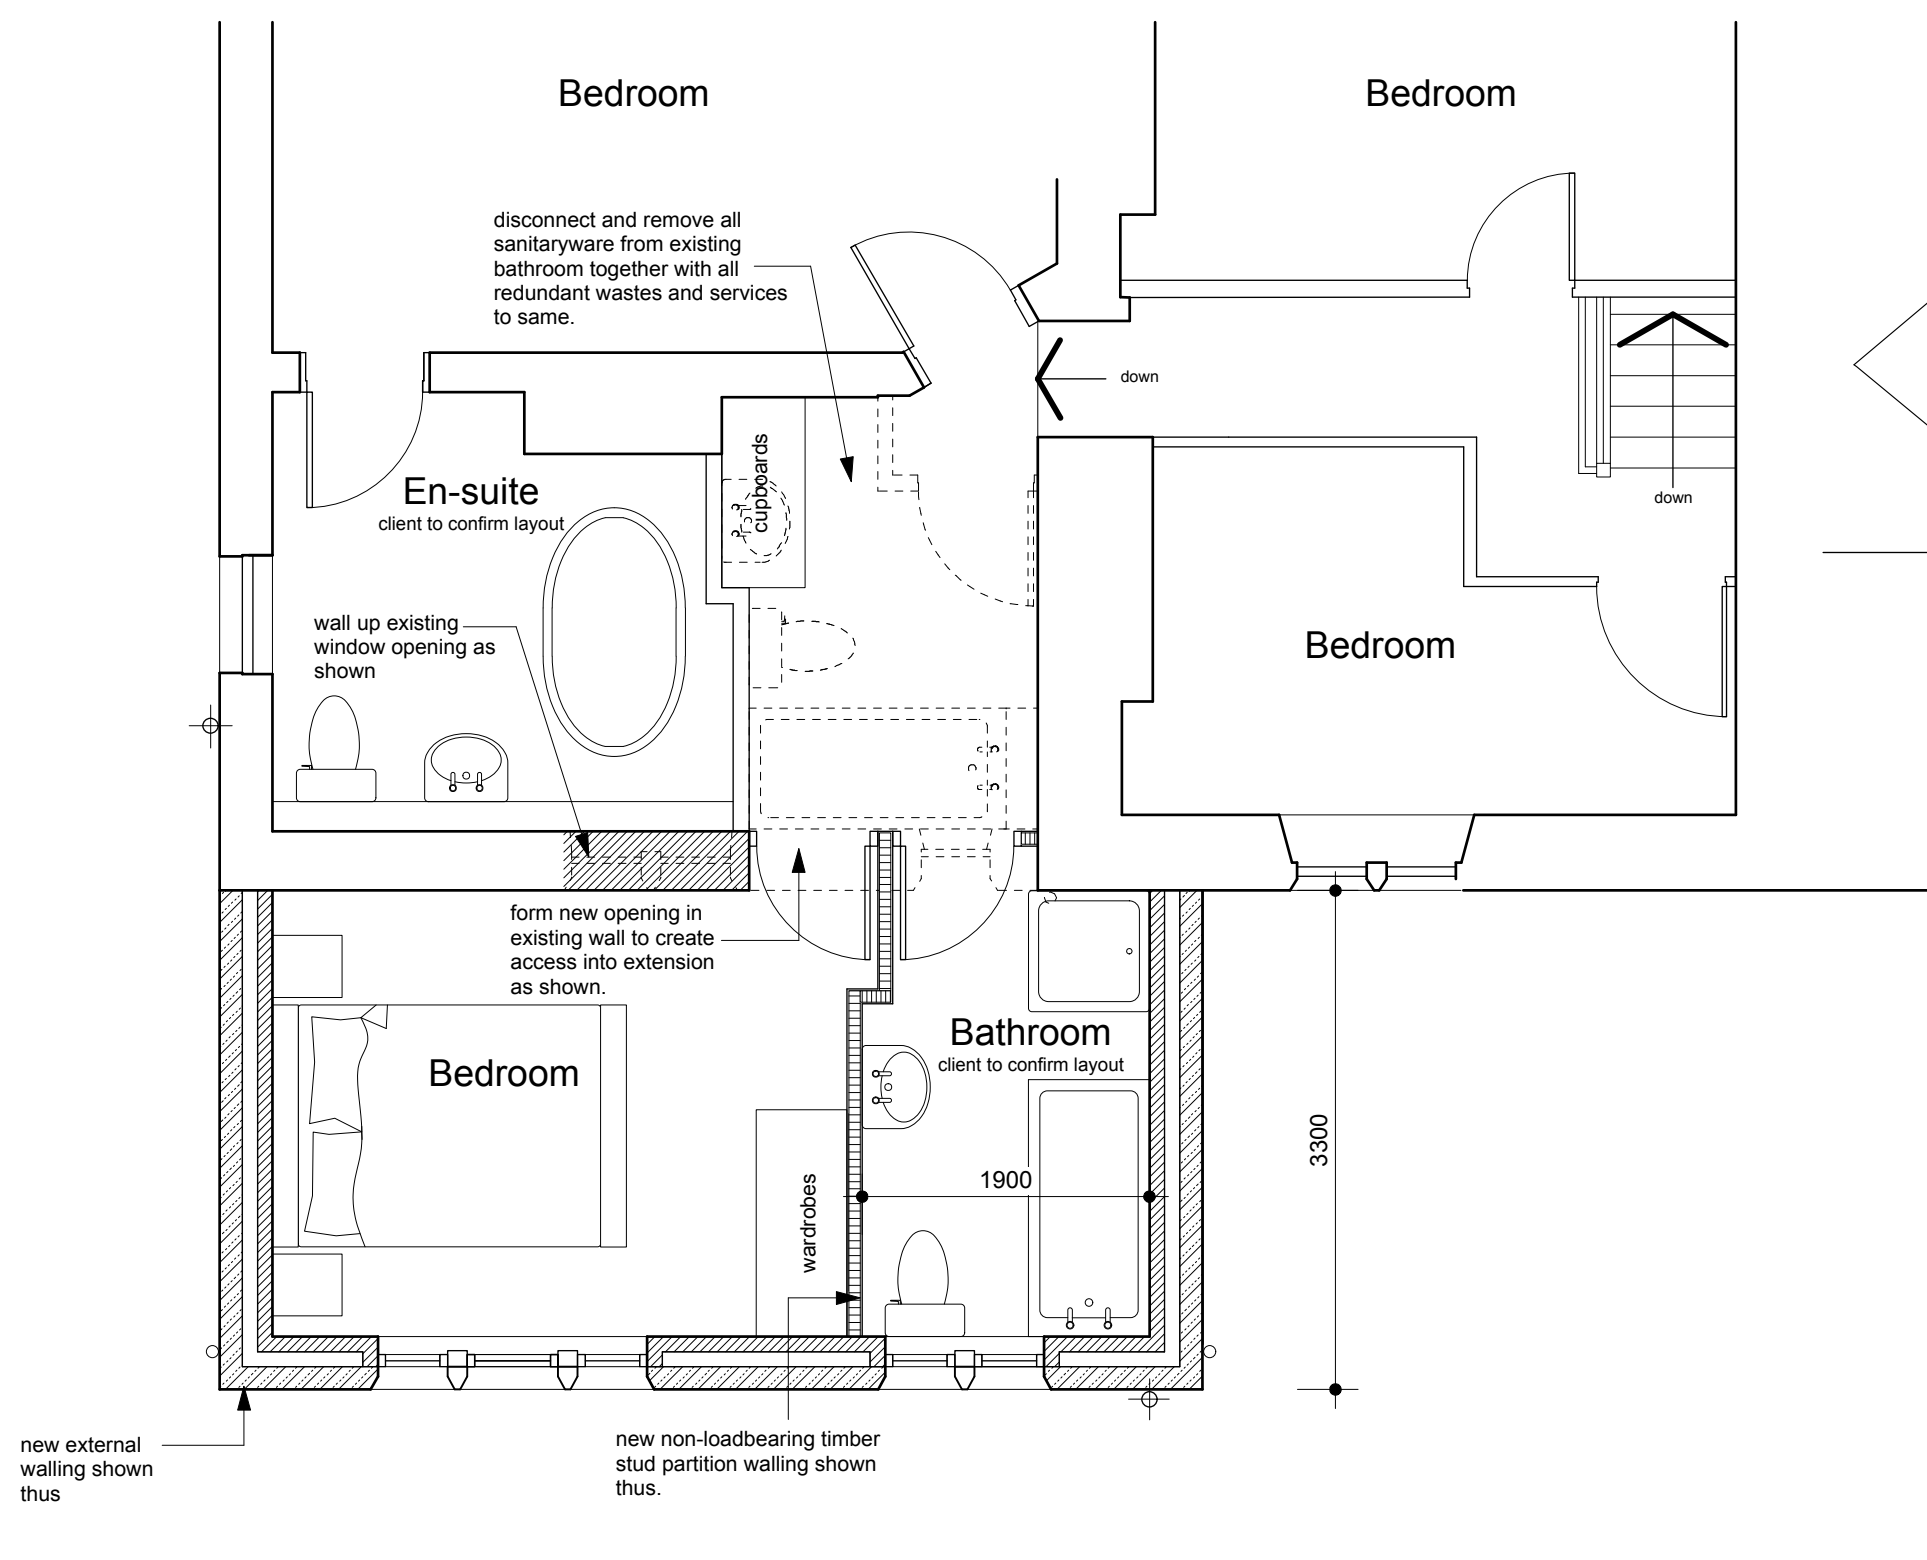

Part First Floor Plan

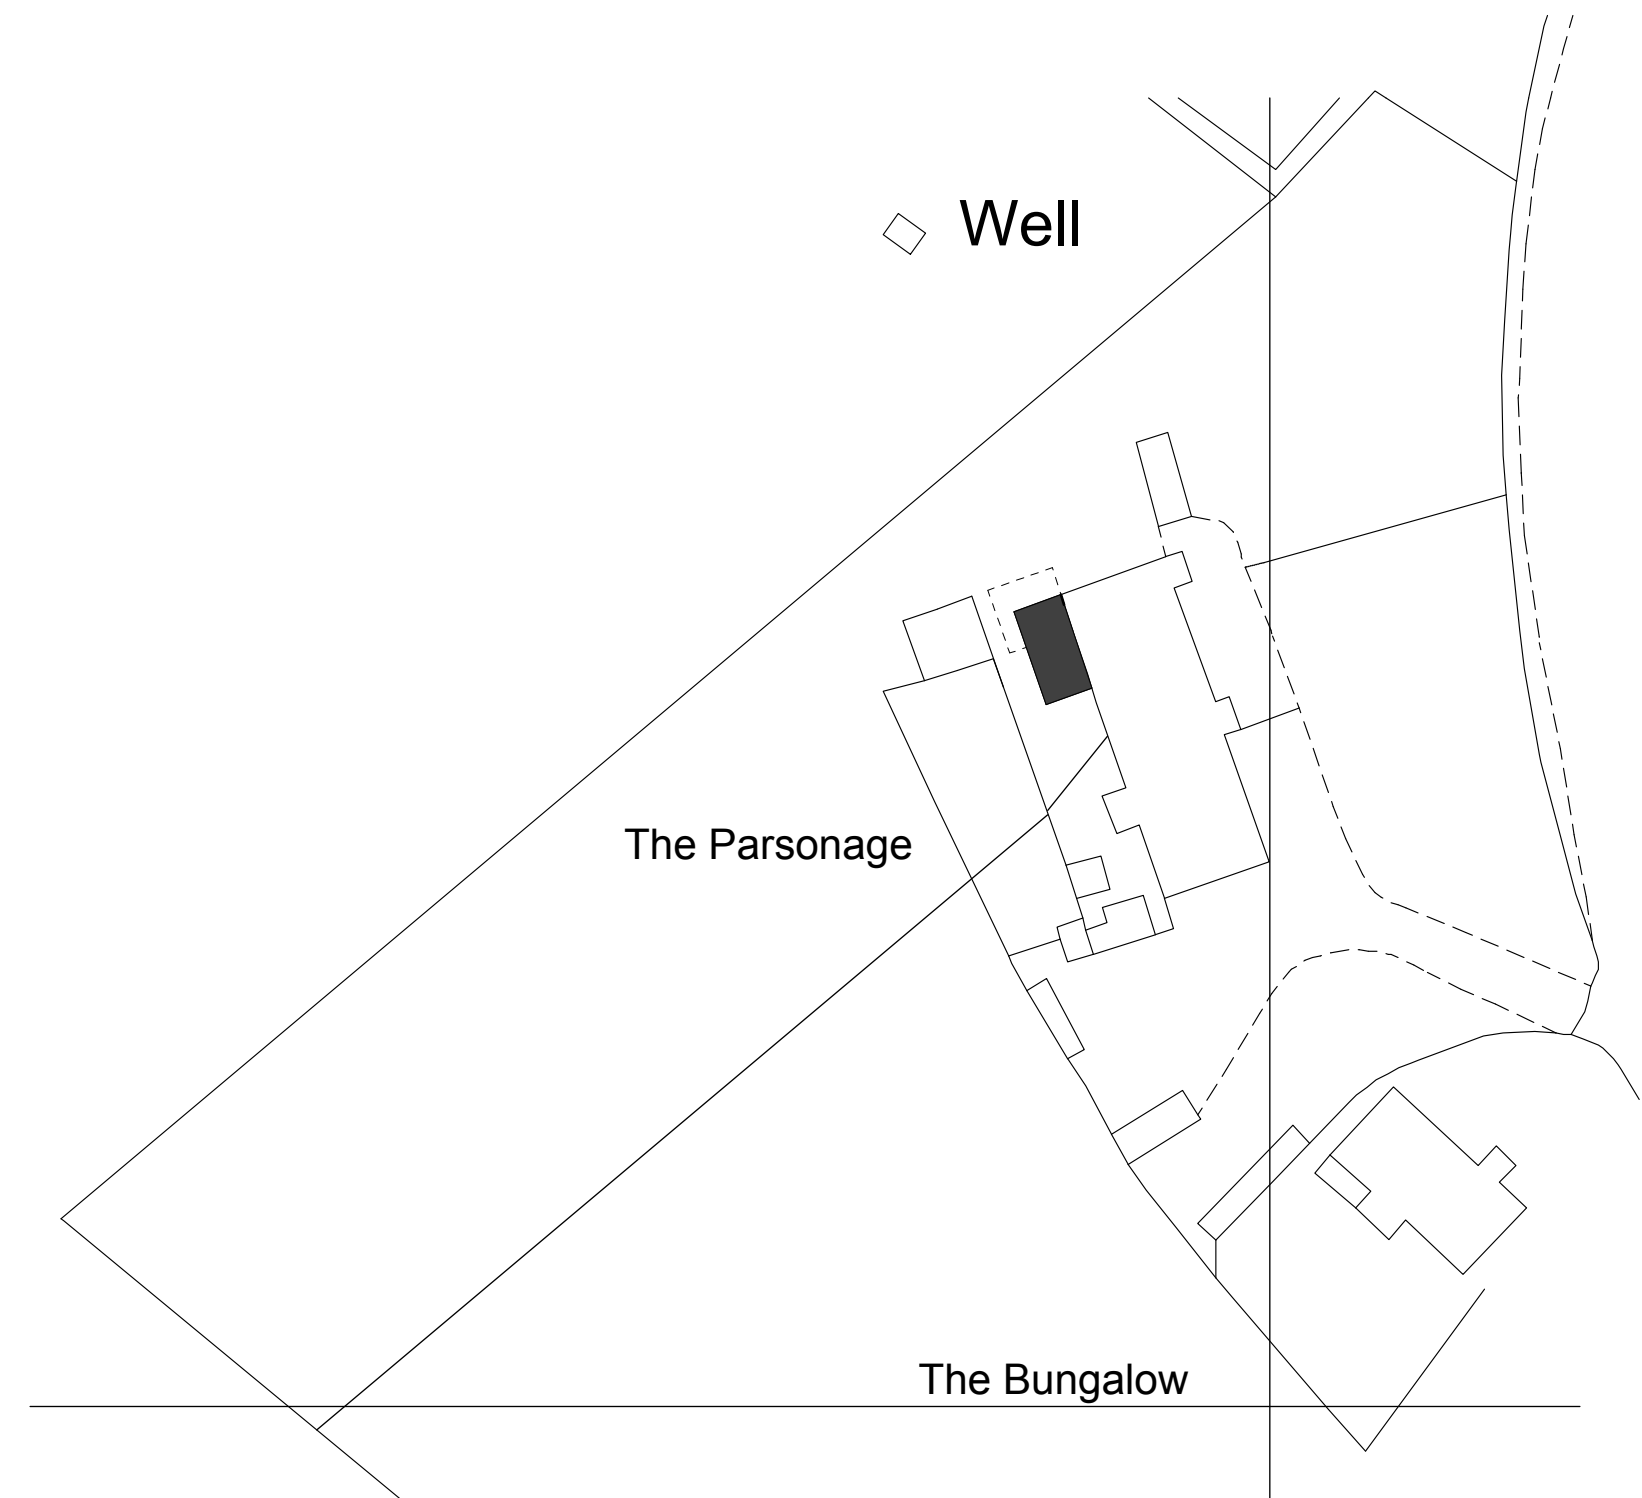

Site Plan - 1/500

Notes:
This drawing has been prepared specifically for the purpose of Planning Permission (where appropriate) & Building Regulation Approval. Valley Properties accept no liability for errors or omissions. The drawing may be used for estimating purposes, but the Principal Contractor must not rely on it for a site investigation. The Contractor is responsible for checking site dimensions, materials etc., and all building work, such work being checked by Building Control on site, as may be appropriate. Valley Properties disclaim any liability for works carried out.

Revisions:
Rev A
Rev B
Rev C
Rev D
Rev E

VALLEY PROPERTIES
ARCHITECTURAL DESIGN SERVICES
7 Holmfirth Road
Meltham
Holmfirth HD9 4AA
Tel: 01484 854100 Mob: 07769736142
E-mail: vsp@valleyproperties.co.uk

Client Details:

Rachel Daley

Project Title:
Proposed 2 storey rear extension
at The Parsonage
Carleoles
Dunford Bridge

Drawing Title:
Planning Drawing

Scale: 1:50	Drawing Number: 2013/02703	Rev: Rev C	Date Drawn: April 2014	Drawn By: Andrew Smith
----------------	-------------------------------	---------------	---------------------------	---------------------------