




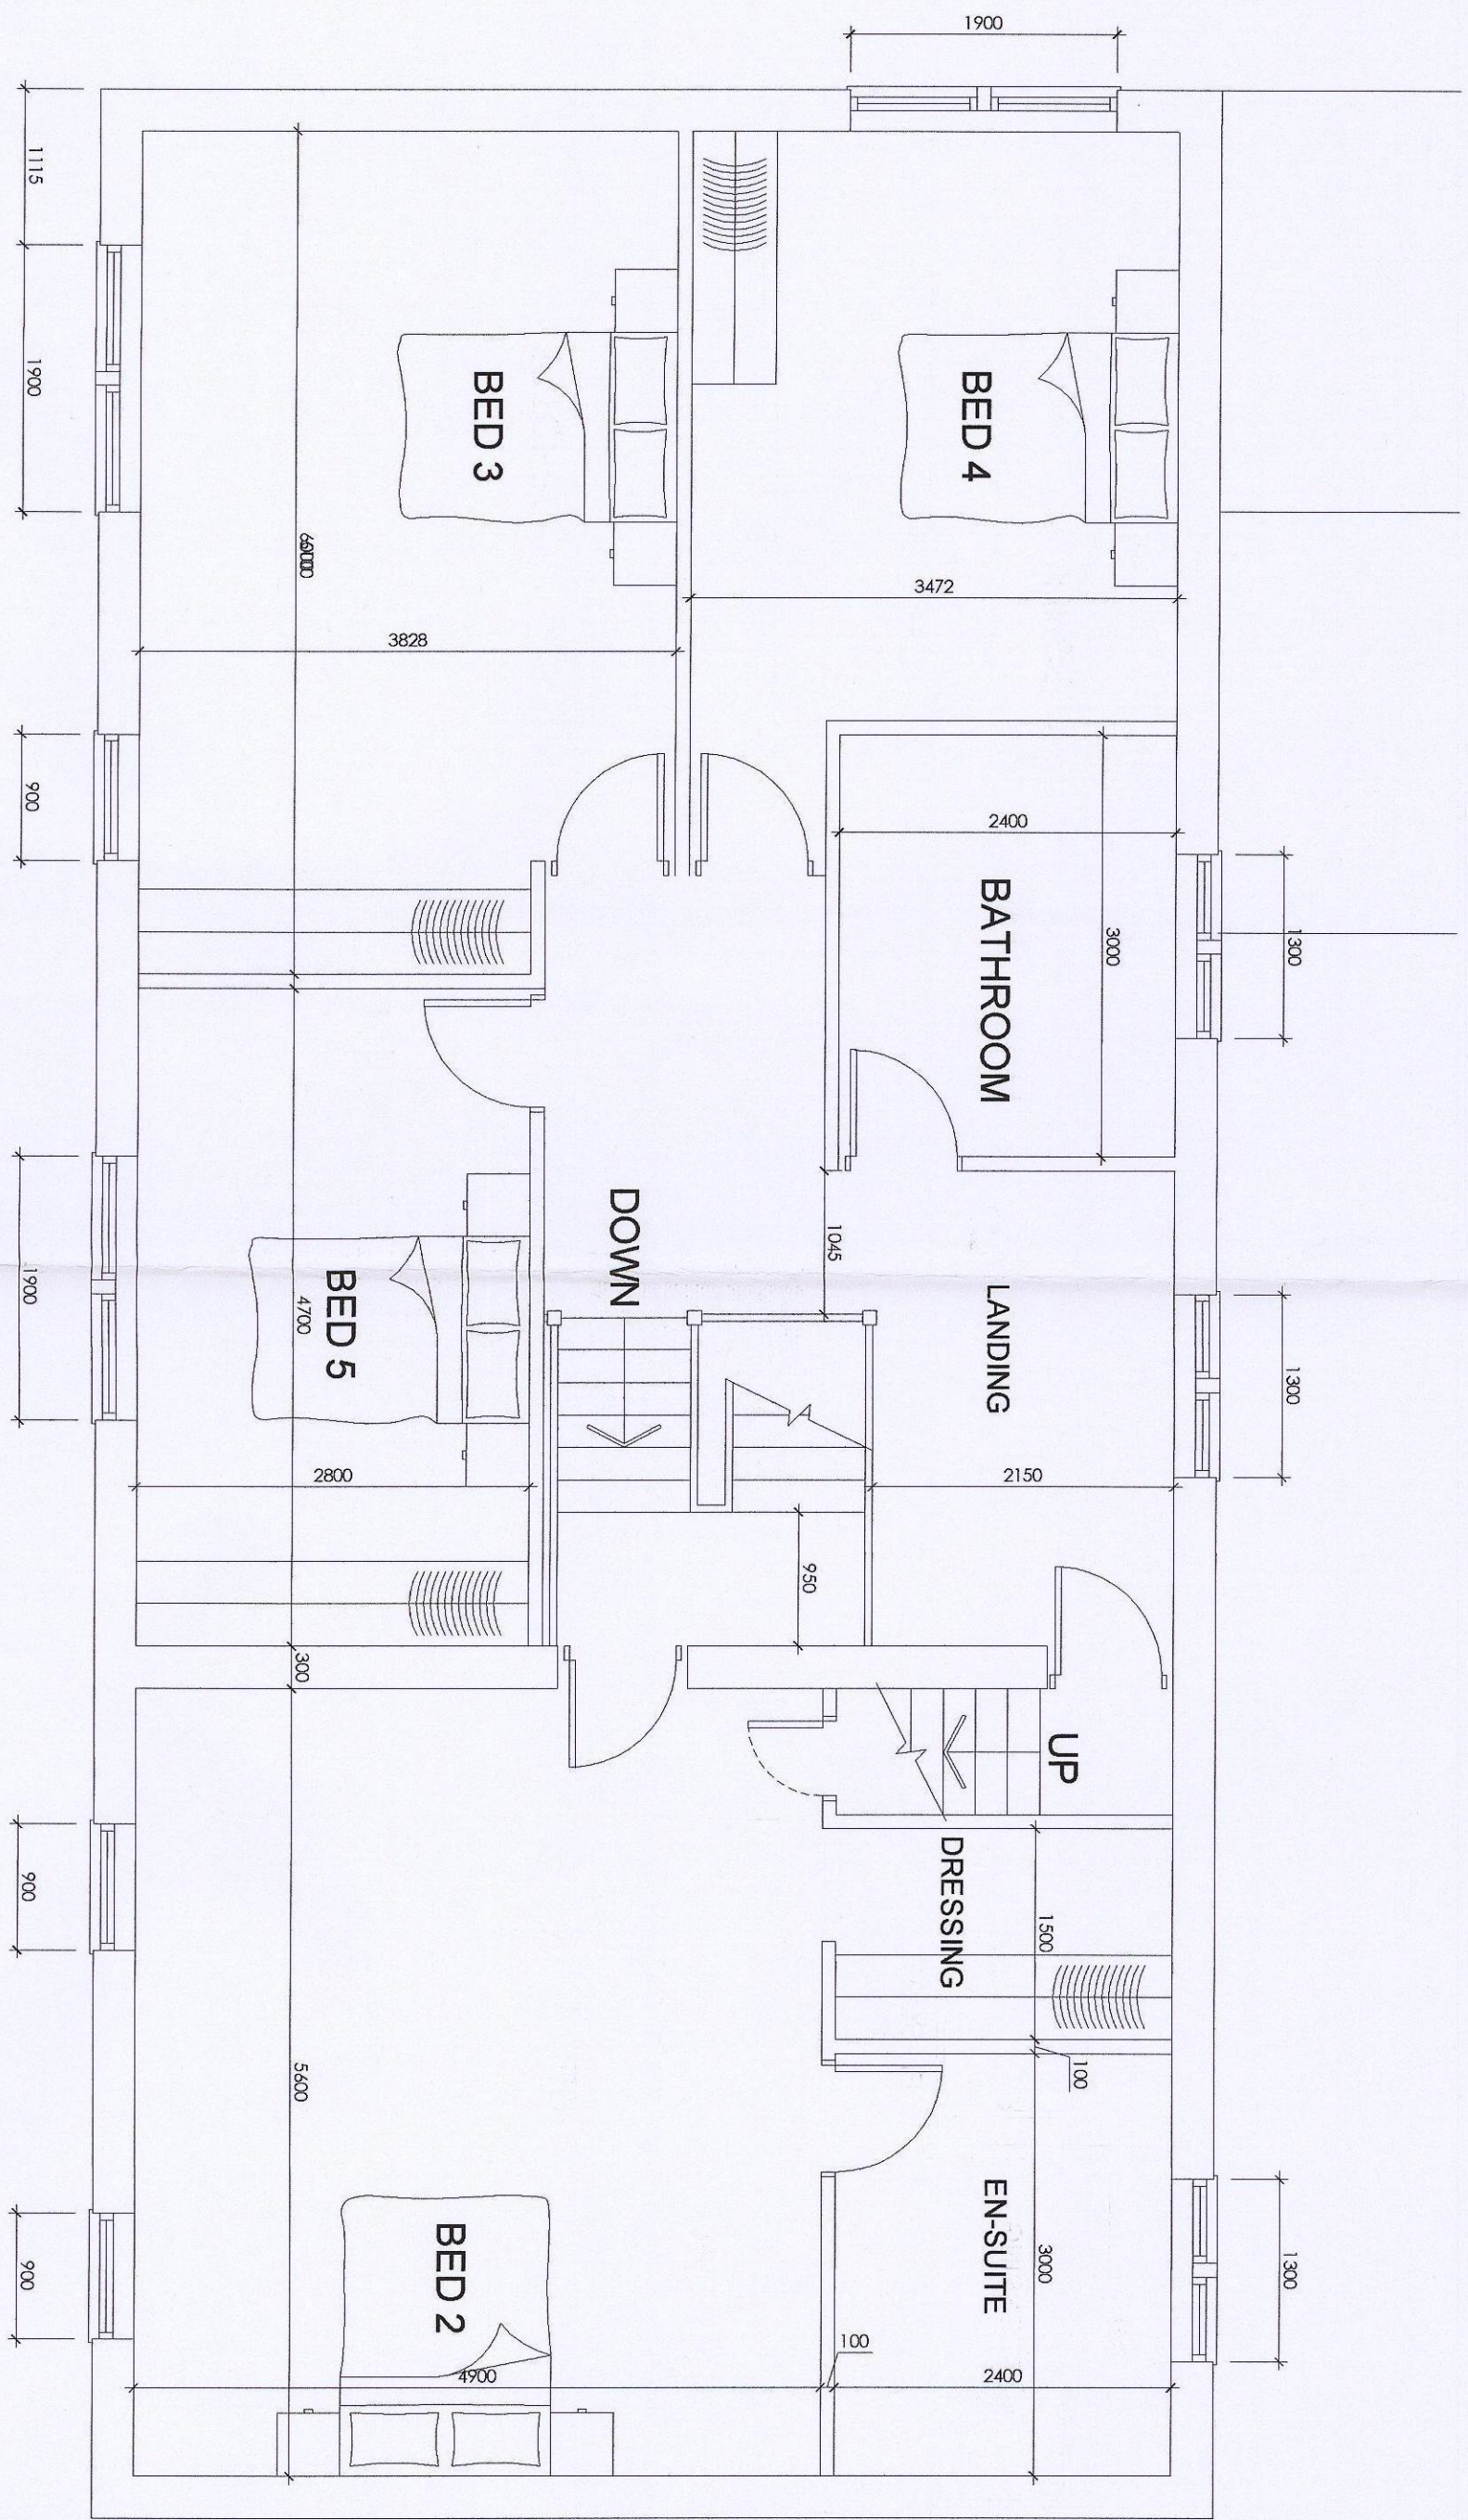


First Floor Plan
Scale 1:50

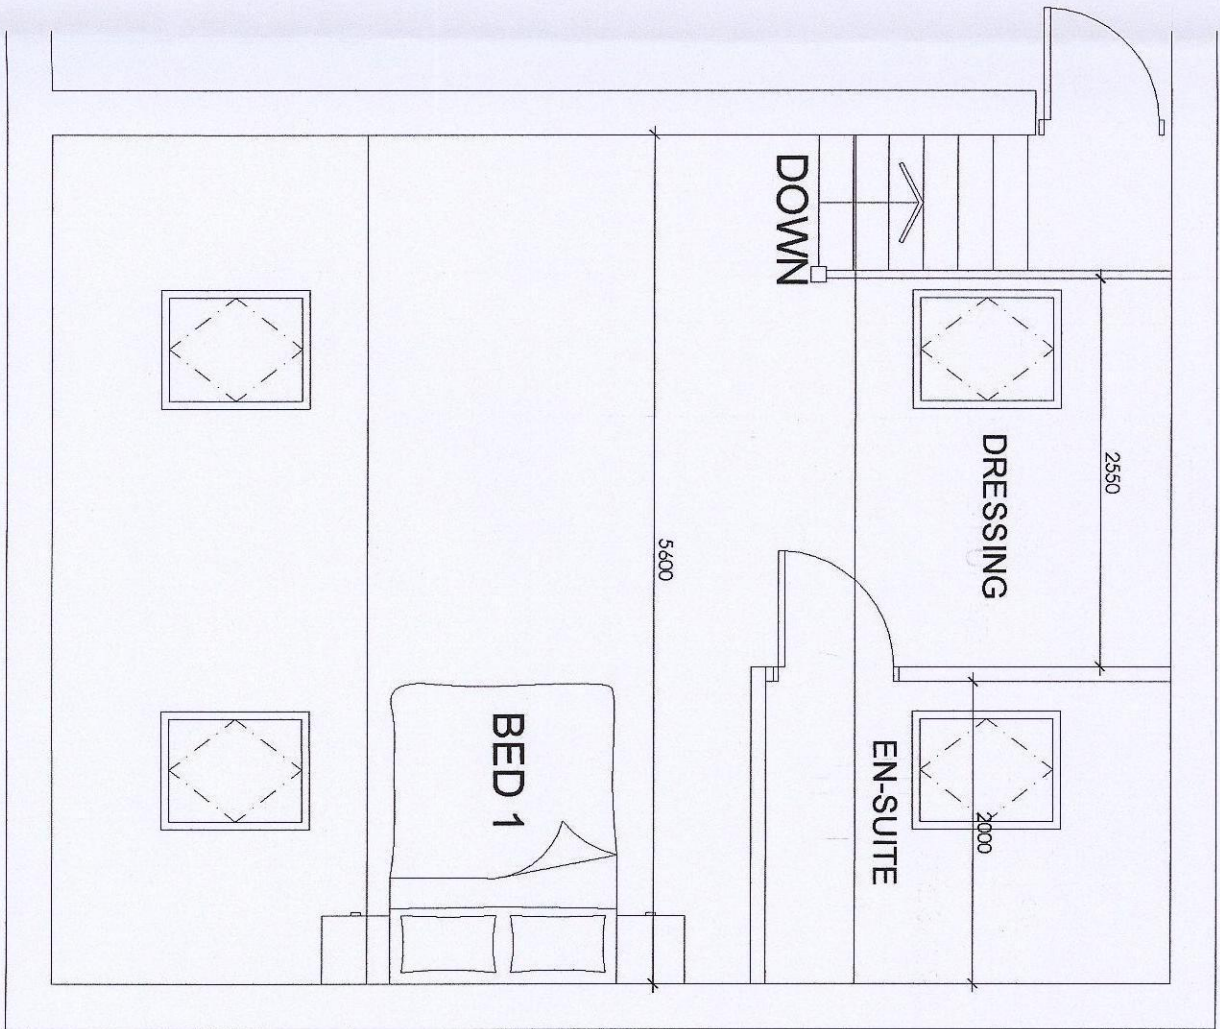


Second Floor Plan
Scale 1:50

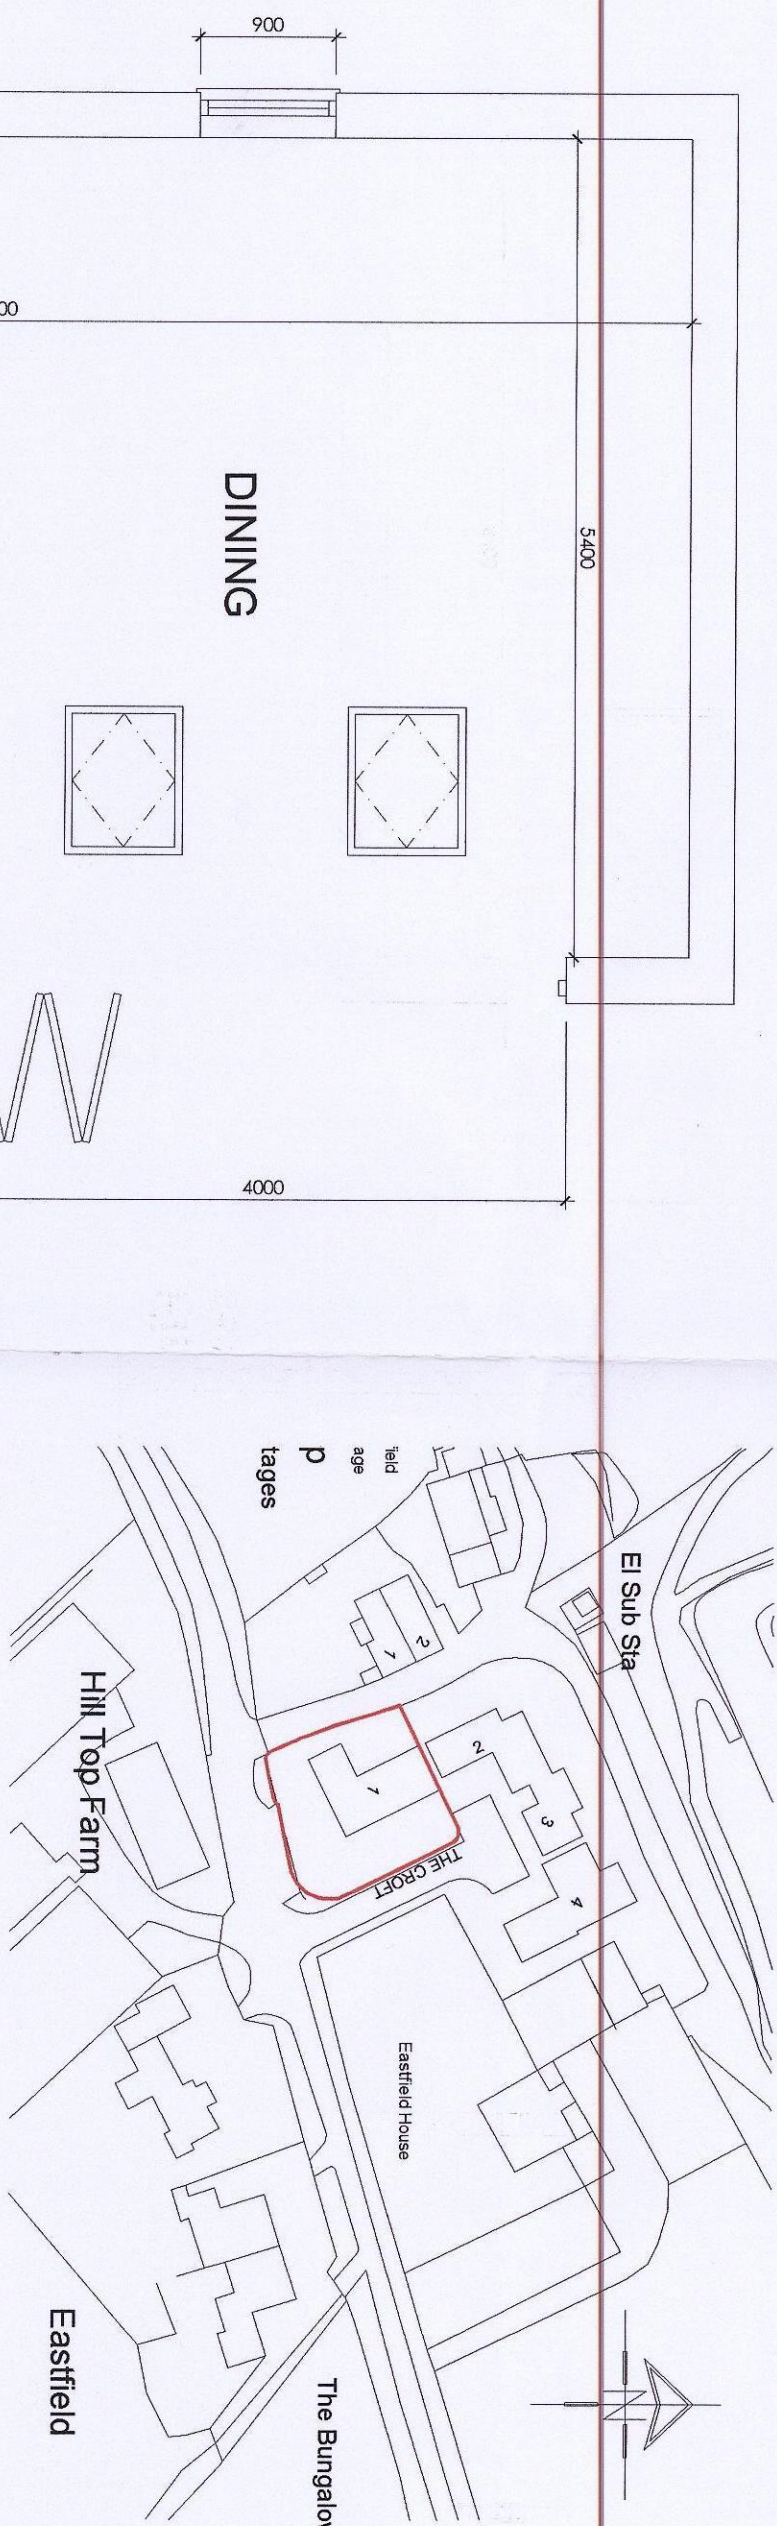



Side Elevation Scale 1:100

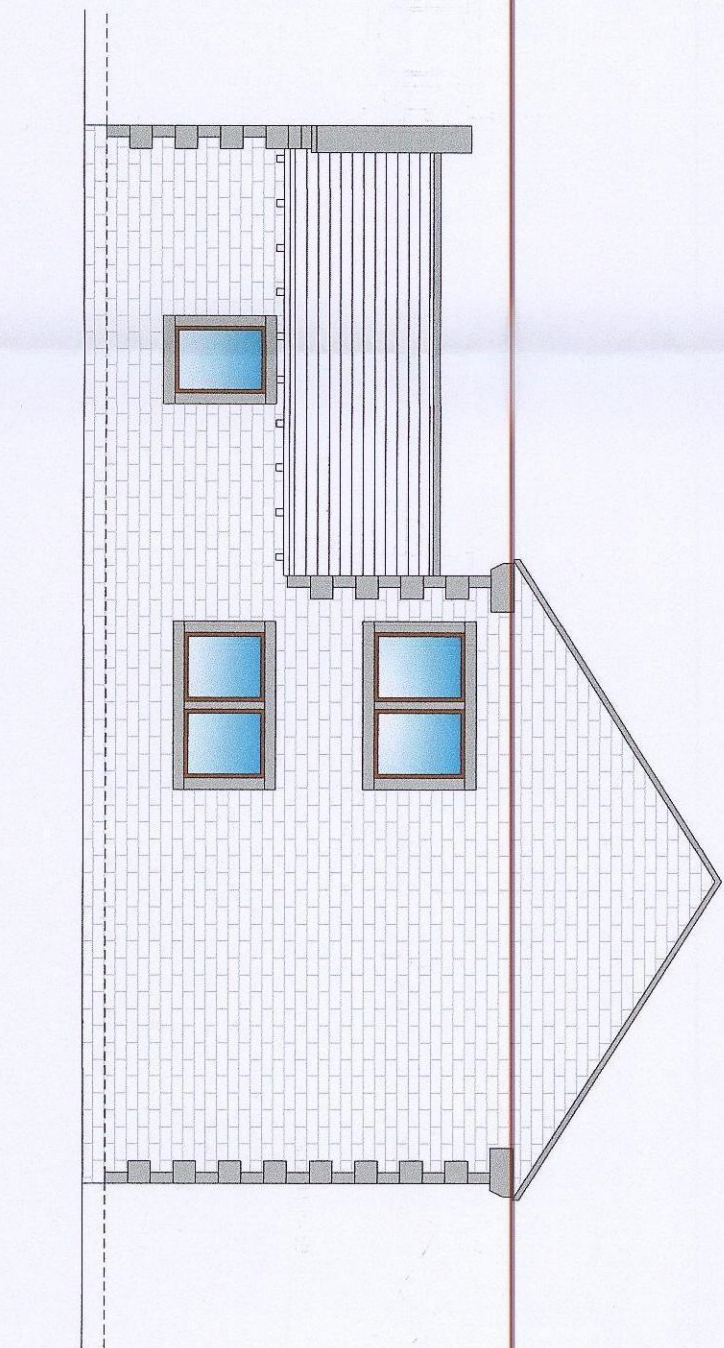

Side Elevation Scale 1:100

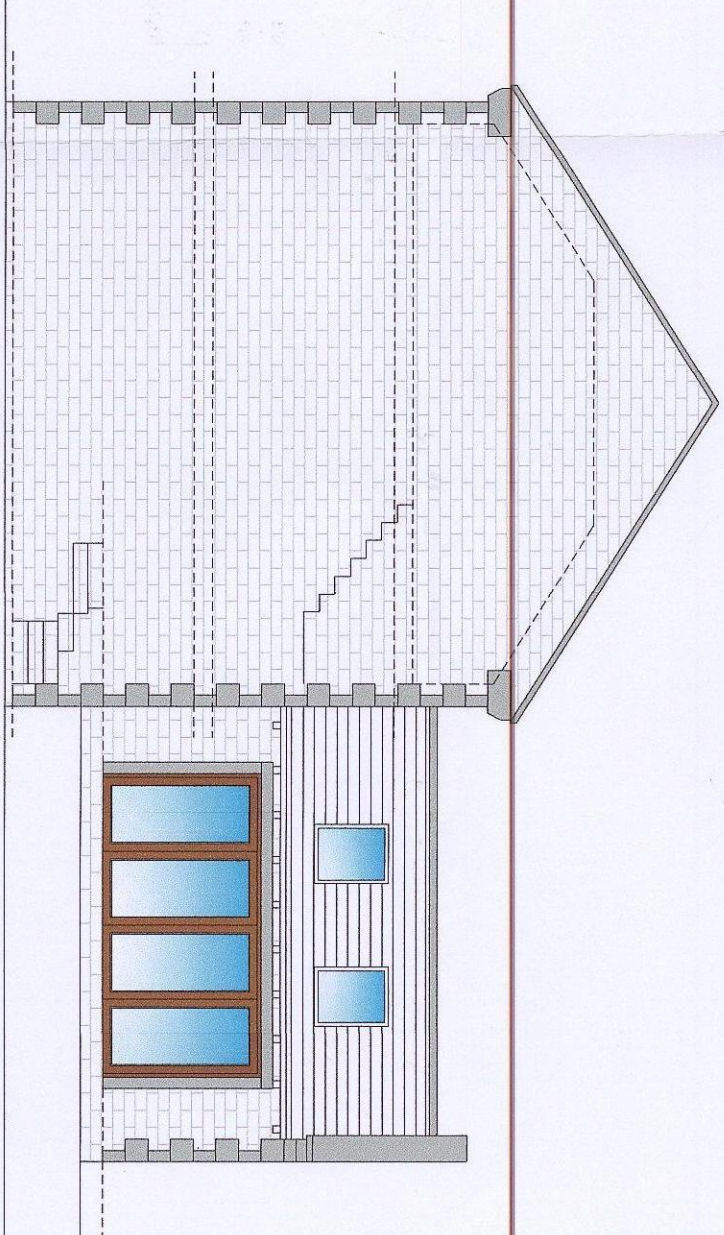


Front Elevation Scale 1:100

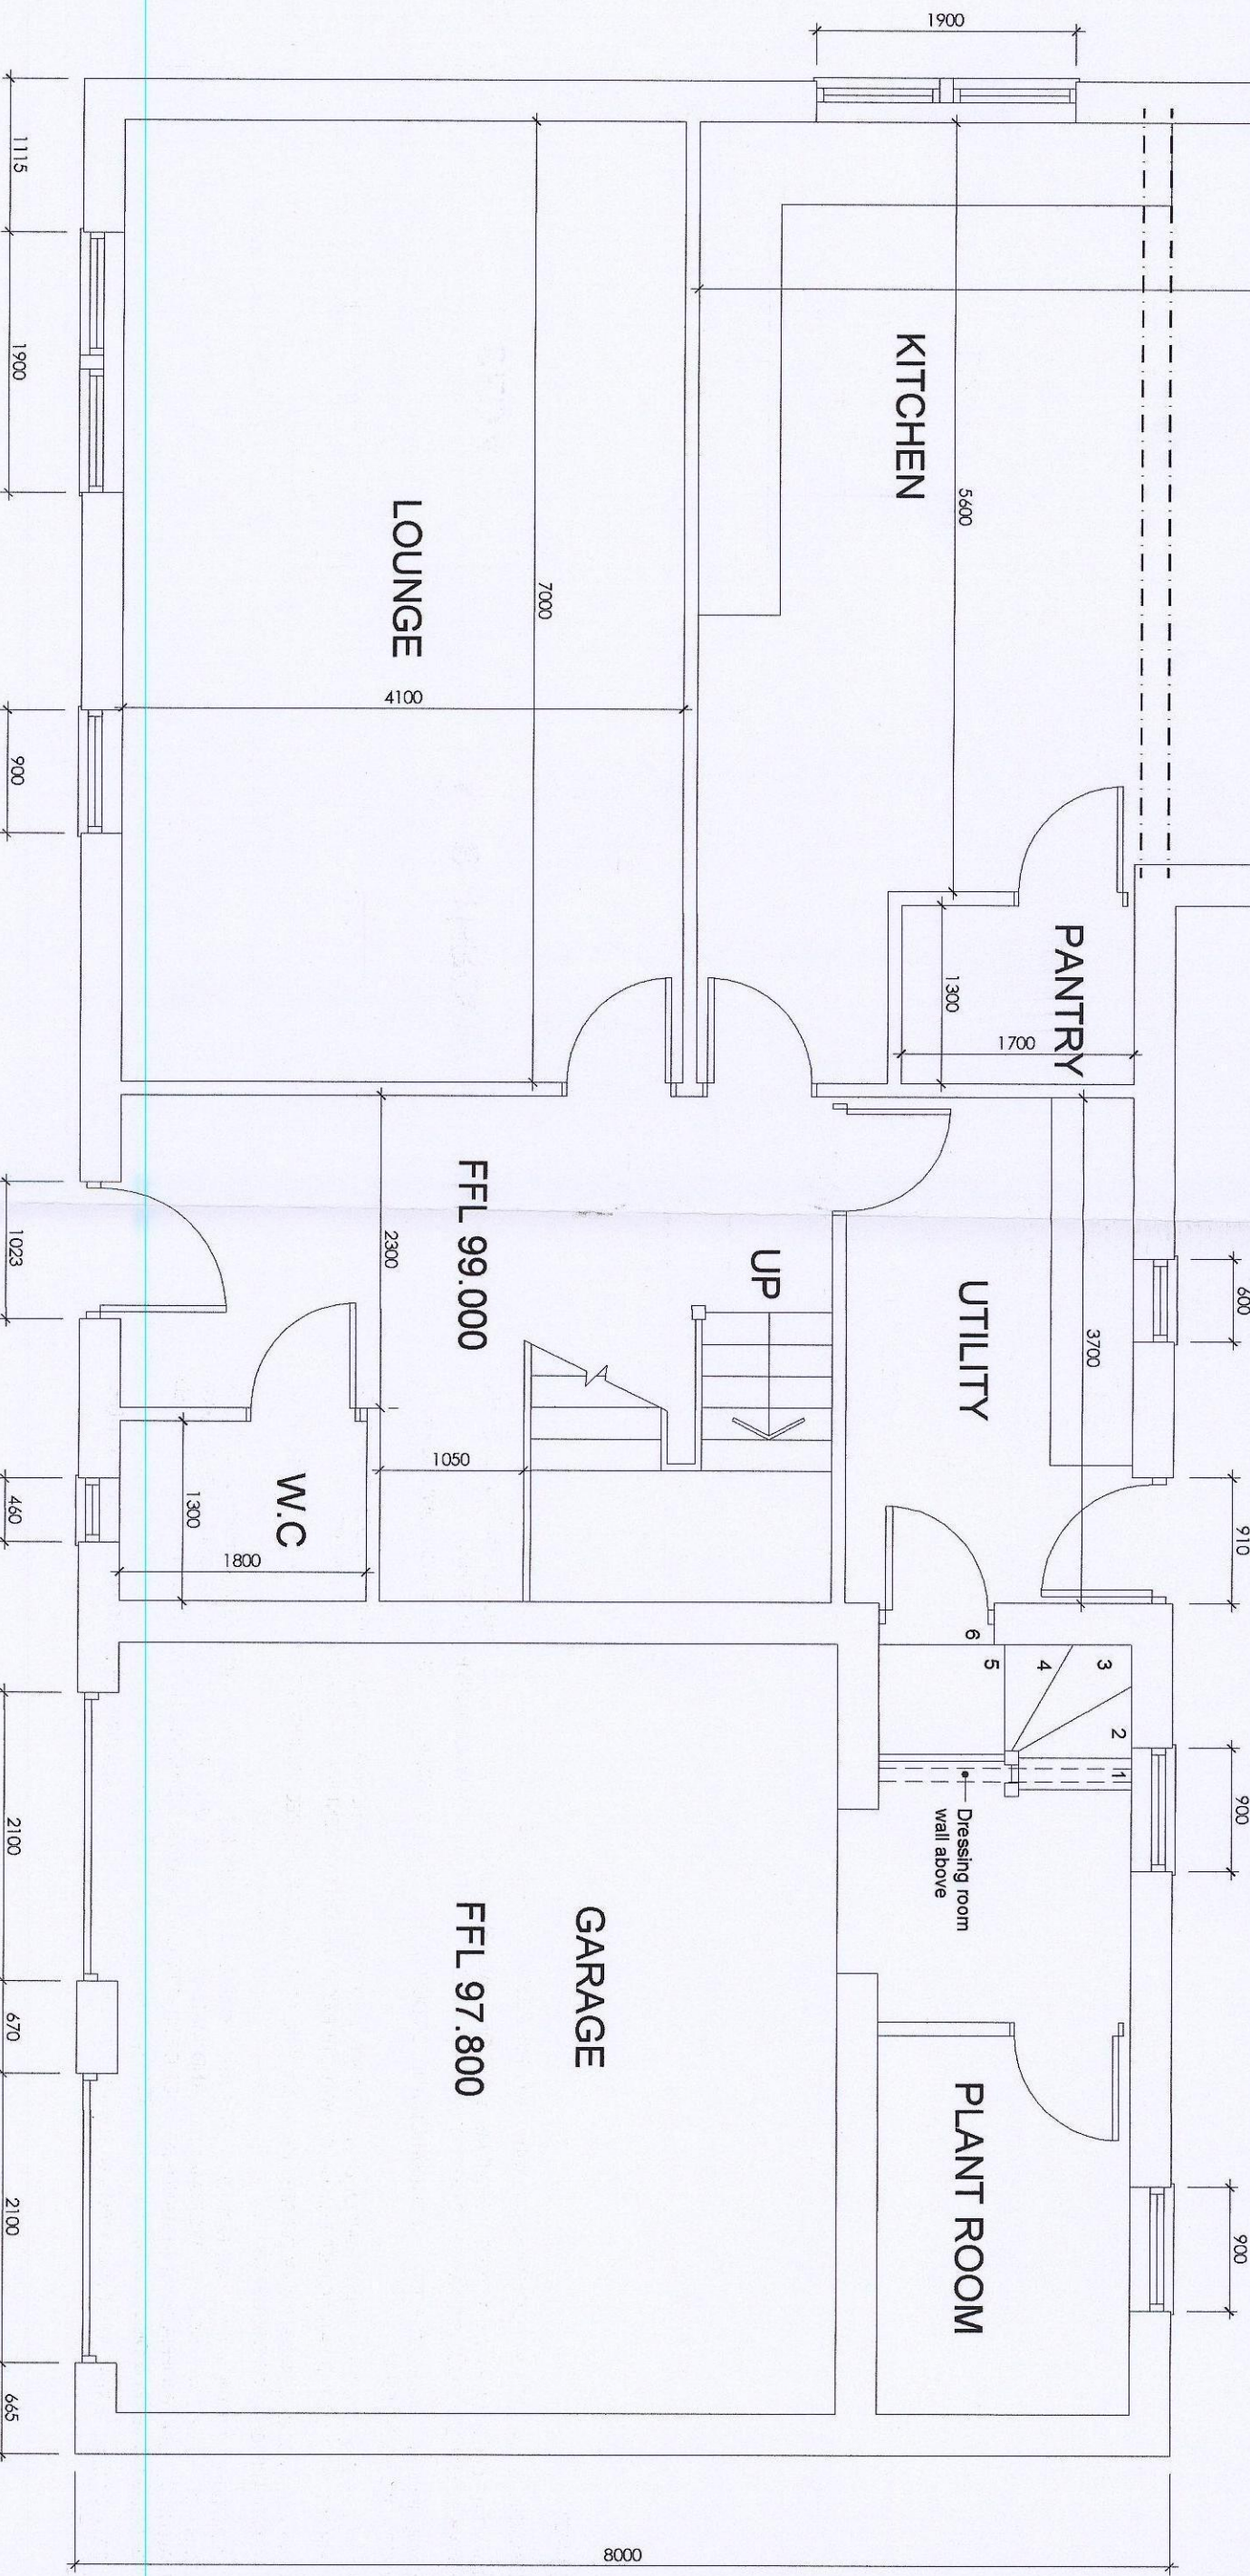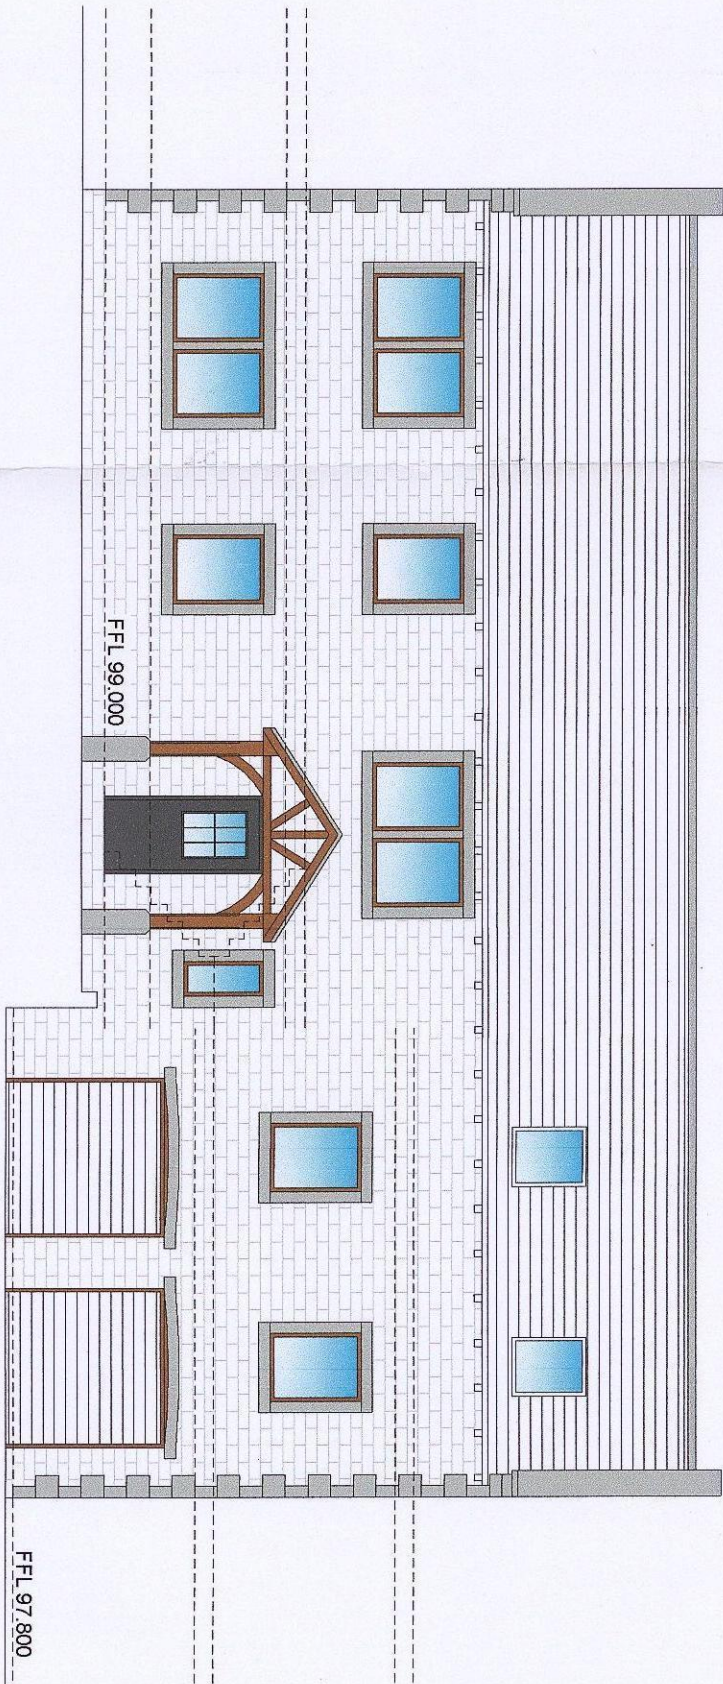

Ground Floor Plan
Scale 1:50

LOCATION PLAN
1:1250

Rear Elevation Scale 1:100

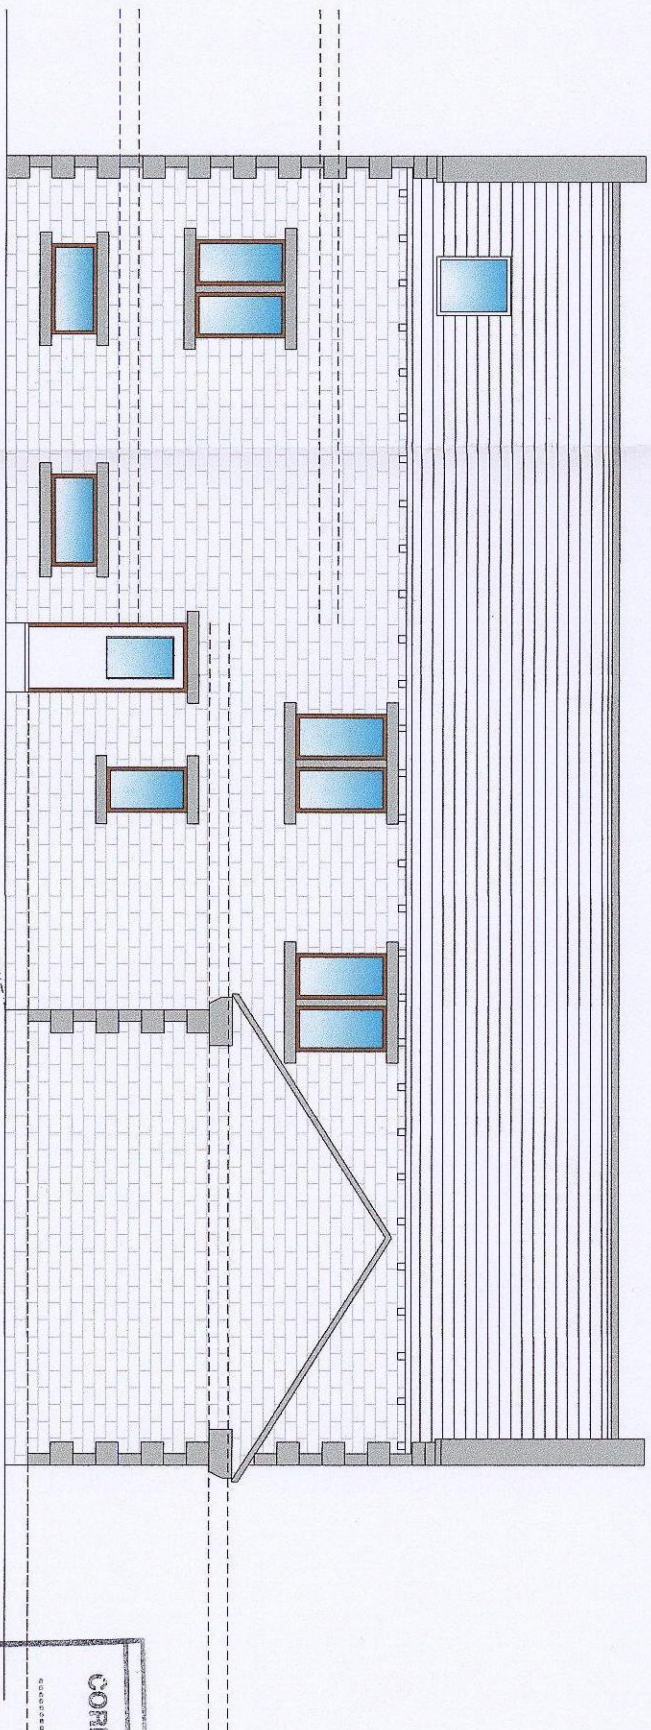

16 JUN 2016
Revised by: [Signature]
ORIGINAL COPY

White Agus
ARCHITECTURAL SERVICES AND SURVEYORS

8 MORSTON BUSINESS PARK
WHALLEY ROAD, BARROUGH GREEN,
BARNESLEY S15 1HQ

Phone: 01228 208482
Fax: 01228 280330
Email: info@whiteaguspартnership.co.uk
Web: www.whiteaguspартnership.co.uk

Client: MR M. HOLMES

Project: PROPOSED DWELLING - PLOT 1
HILL TOP FARM, EASTFIELD LANE
THURGOLEND, S35 7AY

Drawing Title: PLANS & ELEVATIONS

Date: MAY 2016 Scale: 1:50 @ A1

Ref: 16-023 Dwg No: 01 Rev: A

Date: 20/05/16 Suffix: A Description: REVISION TO CLIENT REQUIREMENTS

DISCLAIMER
THIS DRAWING IS TO BE READ IN CONJUNCTION WITH ALL OTHER RELEVANT DRAWINGS AND SPECIFICATIONS. DO NOT SCALE OFF THIS DRAWING. USE FIGURED DIMENSIONS ONLY. ALL LEVELS AND DIMENSIONS TO BE CHECKED ON SITE. ALL LEVELS AND DIMENSIONAL DISCREPANCIES ARE TO BE BROUGHT TO THE IMMEDIATE ATTENTION OF WHITE AGUS PARTNERSHIP. RESPONSIBILITY CANNOT BE ACCEPTED FOR ALTERATION AND/OR DEVIATION FROM THIS DESIGN WITHOUT PRIOR ACKNOWLEDGEMENT OF WHITE AGUS PARTNERSHIP. COPYRIGHT RESERVED. THIS DRAWING MAY ONLY BE USED FOR THE CLIENT AND LOCATION SPECIFIED IN THE TITLE BLOCK. IT MAY NOT BE COPIED OR DISCLOSED TO ANY OTHER THIRD PARTY WITHOUT PRIOR WRITTEN CONSENT FOR WHITE AGUS PARTNERSHIP. PRIOR TO ANY WORKS COMMENCING ON SITE, THE ENGINEER IS TO BE CONTACTED REGARDING THE CURRENT STATUS, REVISION OF REGULATORY APPROVAL OF THIS DRAWING. ALL WORK TO BE TO THE ENTIRE SATISFACTION OF THE NINE OR LOCAL AUTHORITY. NOT WITHSTANDING ANYTHING SHOWN OR INDICATED ON THESE DRAWINGS, ALL WORKMANSHIP AND MATERIALS TO BE THE BEST OF THEIR RESPECTIVE KING AND AT LEAST EQUIVALENT OF THE APPROPRIATE BRITISH STANDARD CODE OF PRACTICE. ALL RELEVANT DIMENSIONS AND LEVELS TO BE ASCERTAINED OR CHECKED AND VERIFIED ON SITE BEFORE SPECIFIC AREAS OF WORK ARE COMMENCED. THIS DRAWING IS TO BE READ IN CONJUNCTION WITH CLIENTS SPECIFICATION/REQUIREMENTS AND STRUCTURAL ENGINEERS DESIGN DETAILS.