






SITE LOCATION PLAN 1:500

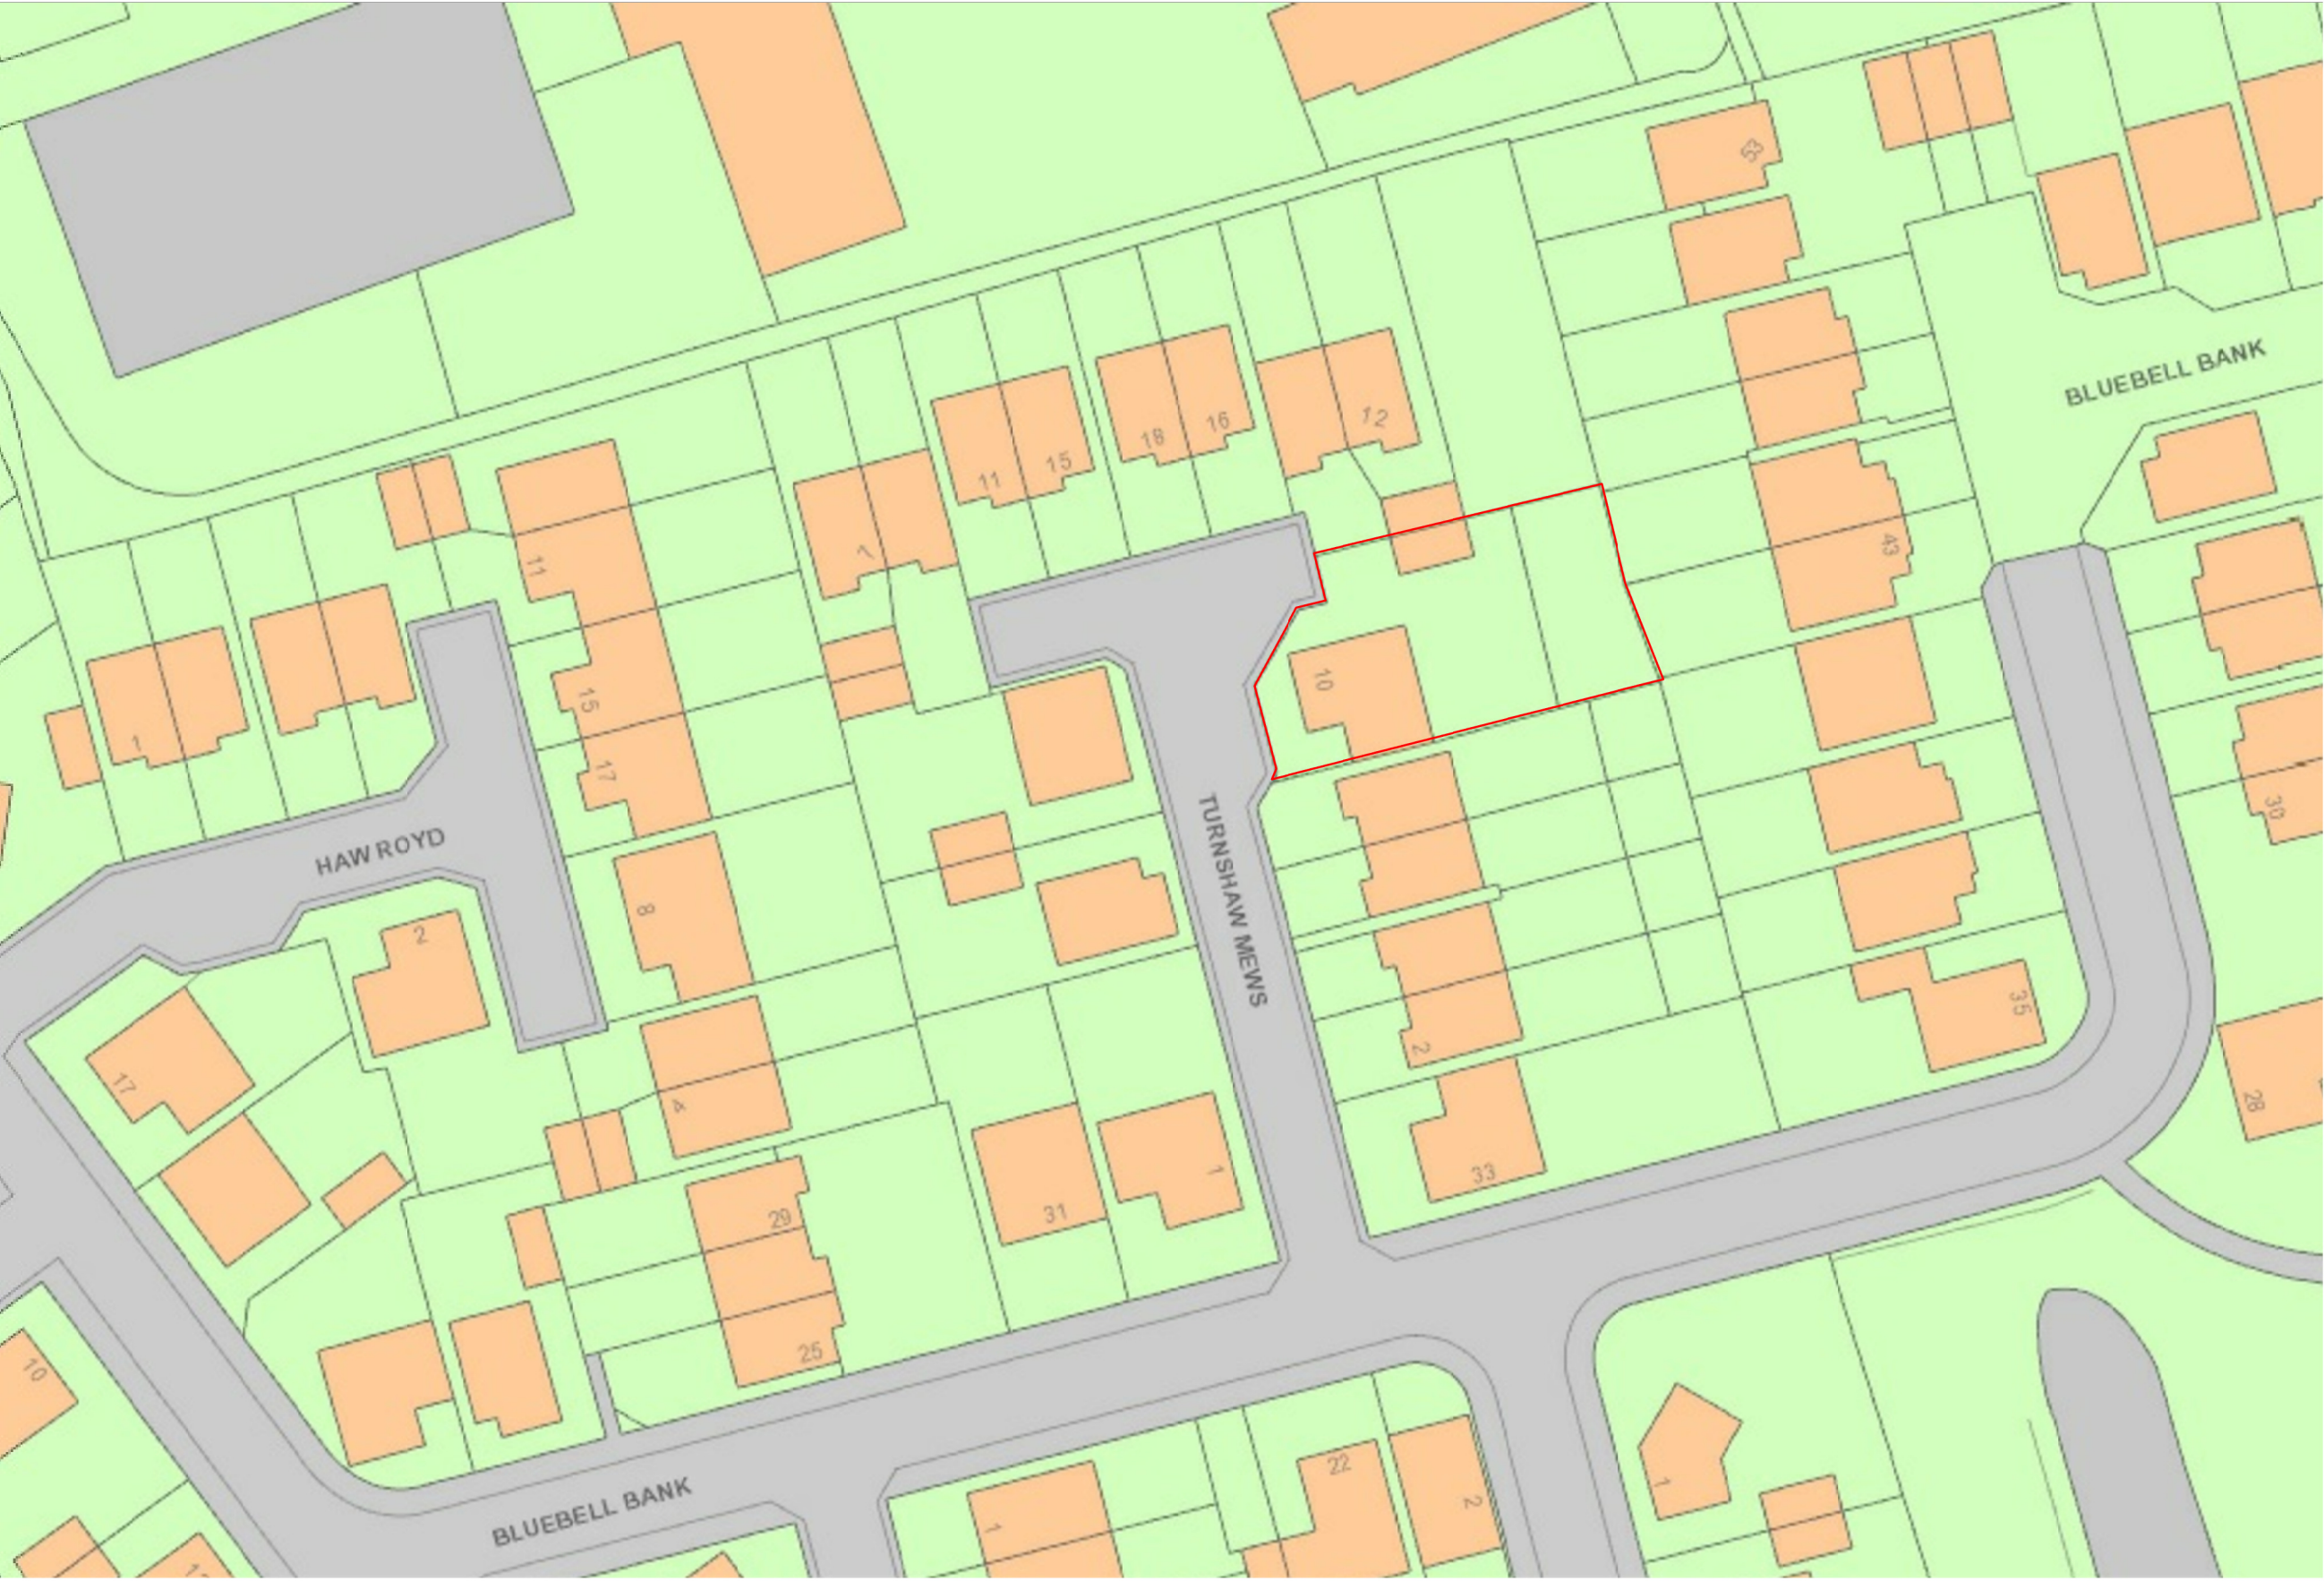


SITE PLAN AS EXISTING 1:200

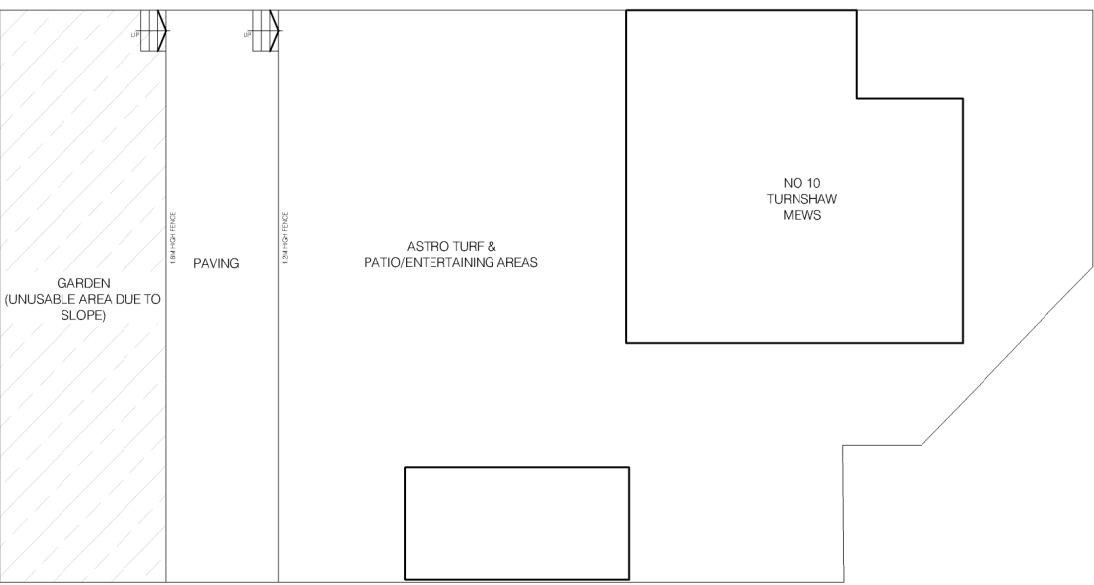


SITE PLAN AS PROPOSED 1:200

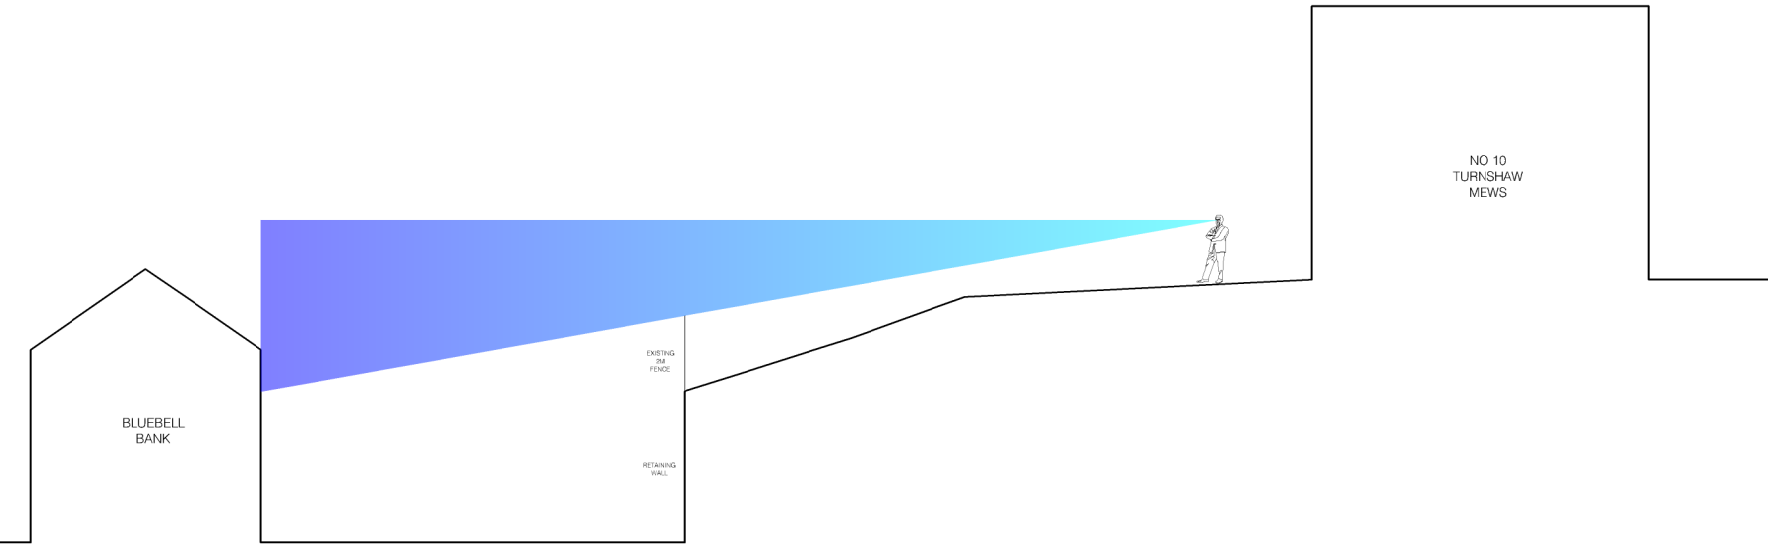


TYPICAL SECTION AS EXISTING 1:200

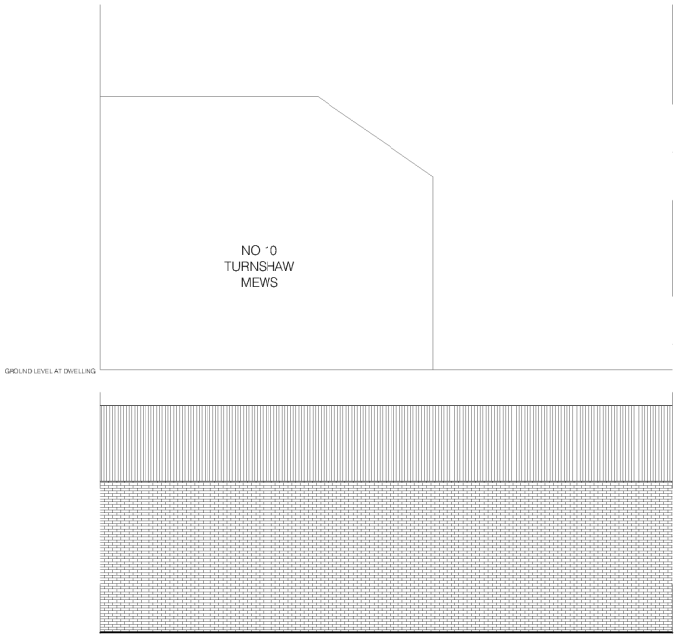

ELEVATION AS EXISTING 1:200
(VIEWED FROM BLUEBELL BANK)

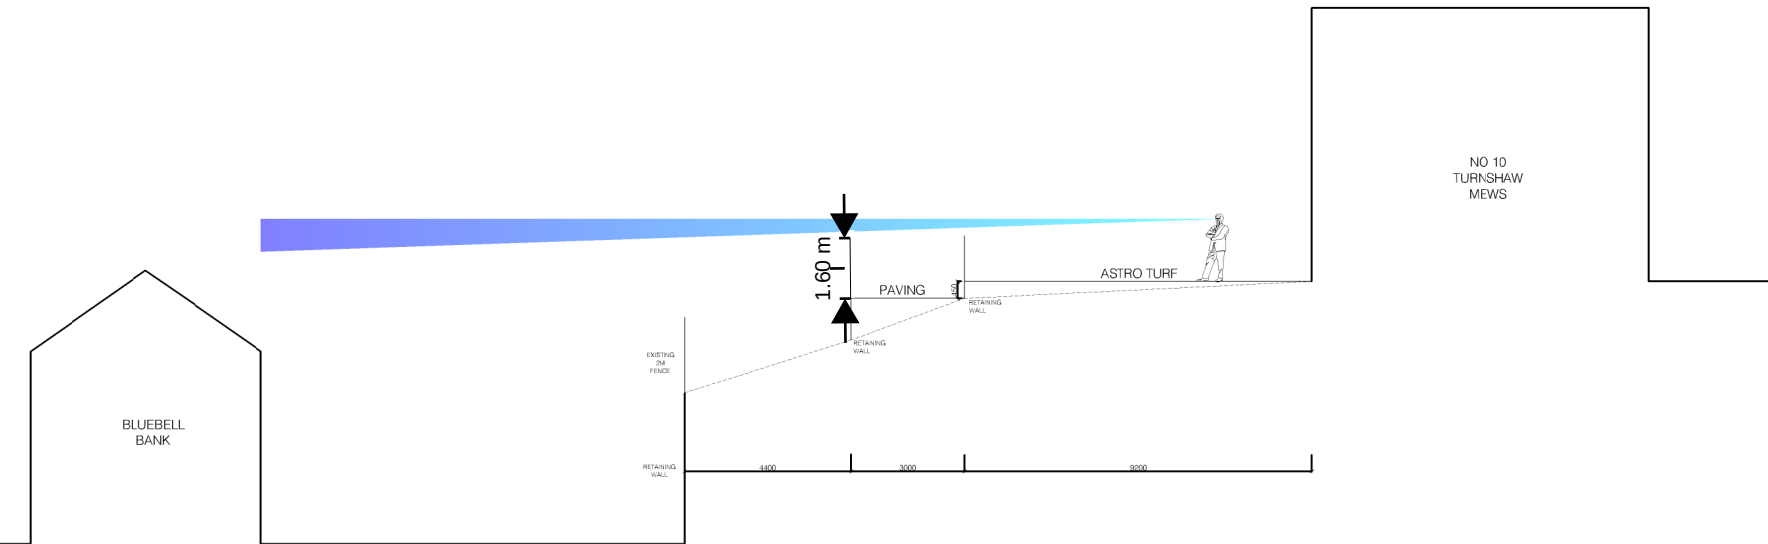

TYPICAL SECTION AS PROPOSED 1:200

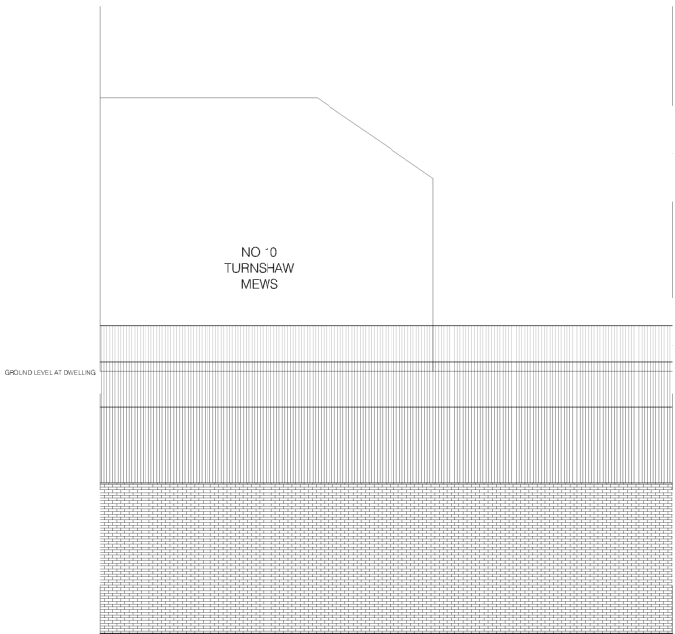

ELEVATION AS PROPOSED 1:200
(VIEWED FROM BLUEBELL BANK)

10 TURNSHAW MEWS

Do not scale from this drawing. Architectural Drawings Ltd to be notified of any discrepancies in figures dimensions and between site conditions and drawings.

© This drawing and the works depicted within are the copyright of Architectural Drawings Ltd and for use on this site only. Written permission should be obtained from Architectural Drawings Ltd before reproduction in whole or part.

Before commencement of the works the contractor must check and verify all buildings and site dimensions and levels, all relevant sewer outfalls, invert levels and connection points.


This drawing must be read in conjunction with and checked against all structural, specialist and detail, layout and engineering drawings.

Discrepancies must be reported to Architectural Drawings Ltd.

The contractor must satisfy himself with the adequacy of the site investigation information and should ensure that adequate foundations appropriate to the ground conditions are used for any part of the works.

This drawing should not be relied upon to give information on ground conditions and foundations.

The Contractor is to carry out the work in compliance with the Building Regulations, relevant current British Standards

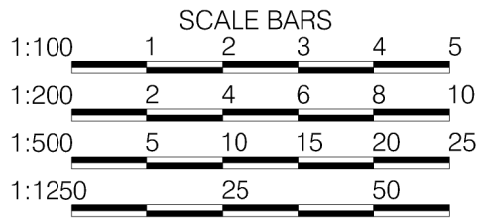

REV A: DECKING TO REAR GARDEN AREA SHOWN REMOVED AND 1.8M HIGH FENCING ADDED TO EXISTING PAVED AREA.



REVISIONS

No.	Date
-----	------

CLIENT

**10 TURNSHAW MEWS
BARNLEY
S70 4PZ**

TITLE
**GARDEN ALTERATIONS
GENERAL ARRANGEMENT**

DRAWING STATUS
INFORMATION

SCALE **1:1250 @ A1**

DATE **JUNE 2022**

JOB NO. 973	DRAWING NUMBER 01	REV B
-----------------------	-----------------------------	-----------------