


BLOCK/SITE PLAN
AREA 36m x 36m
SCALE 1:200 on A4
CENTRE COORDINATES: 433883, 406519

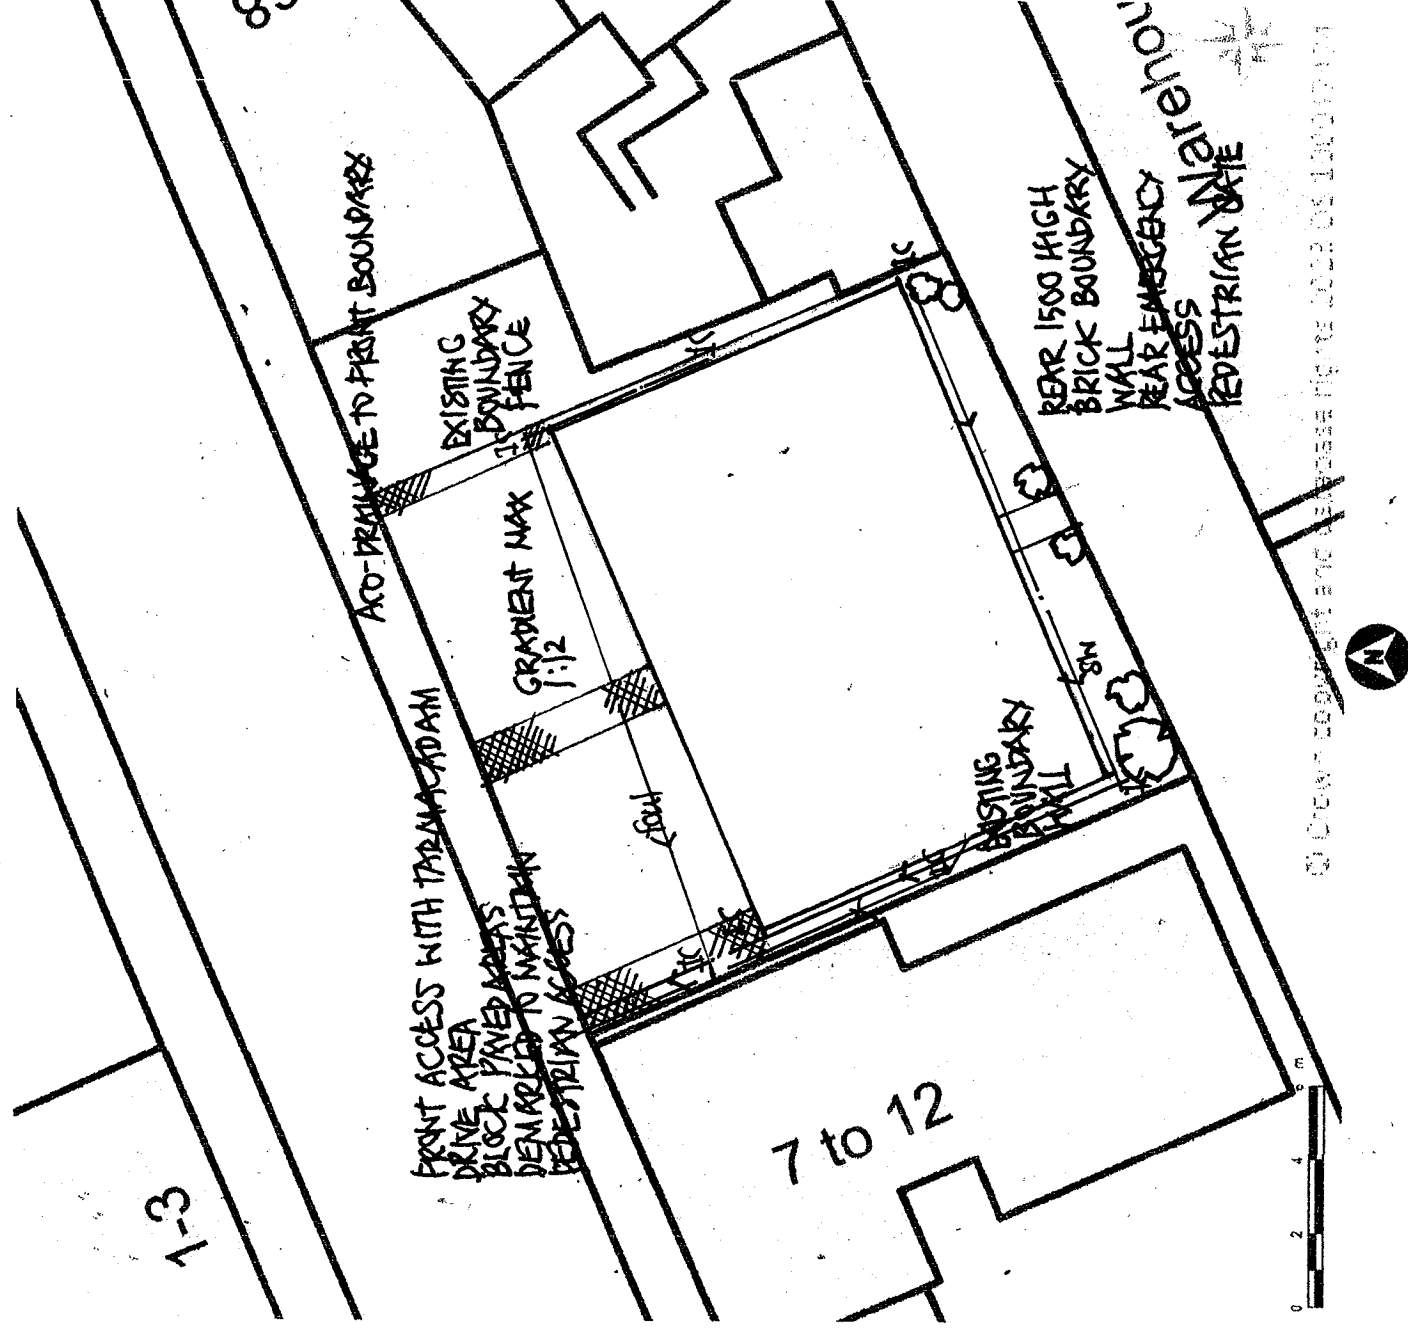

Supplied by Streetwise Maps Ltd
www.streetwise.net
Licence No: 100047474
12/04/2023 17:13:24