




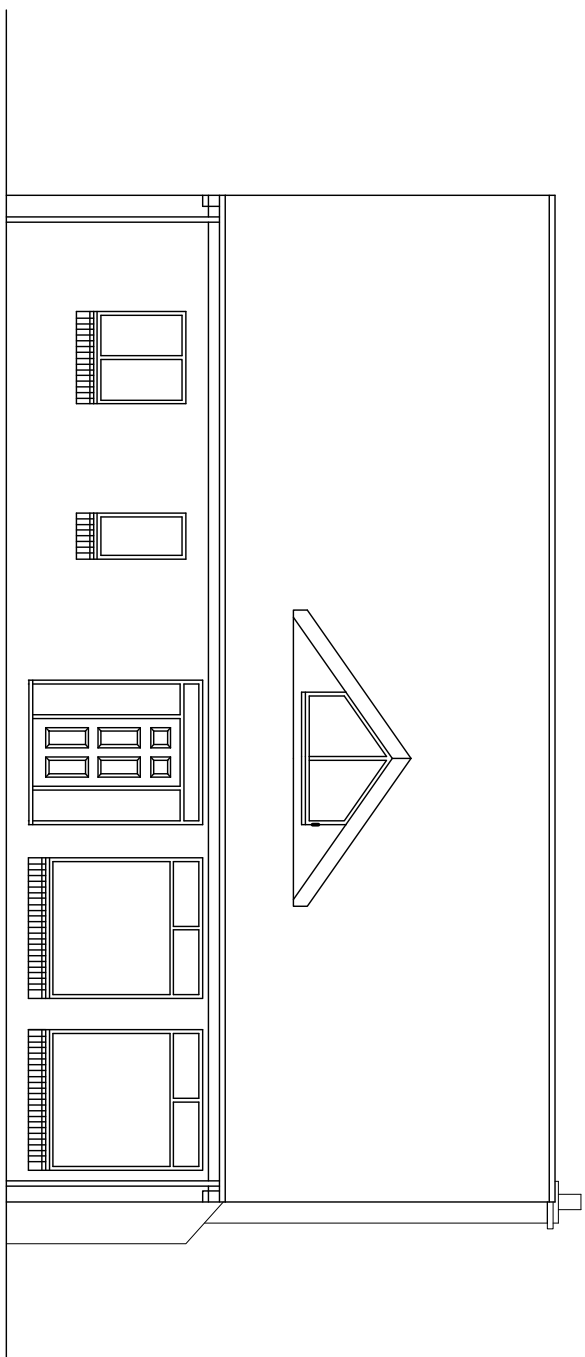


FRONT ELEVATION

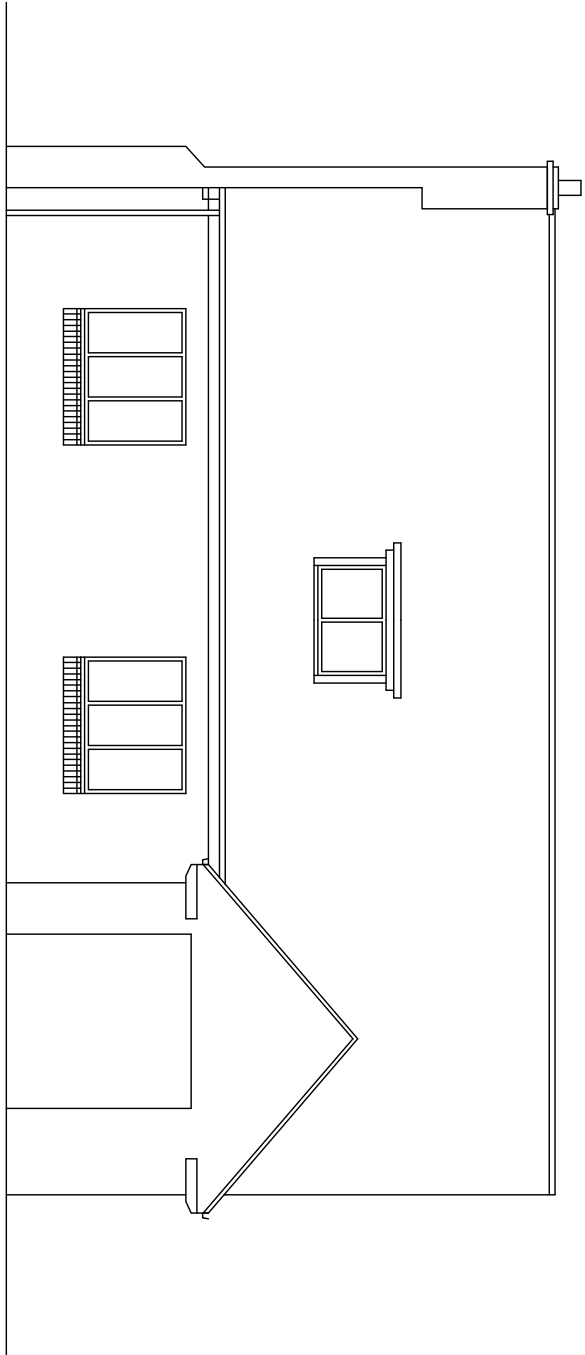


REAR ELEVATION

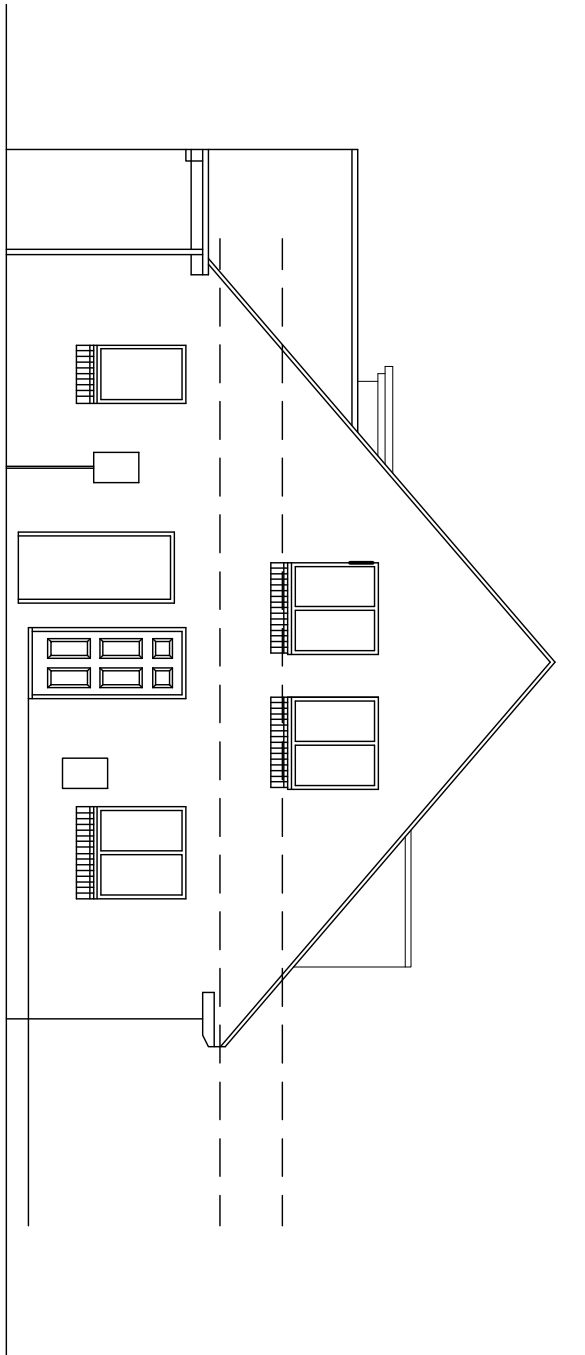


SIDE ELEVATION

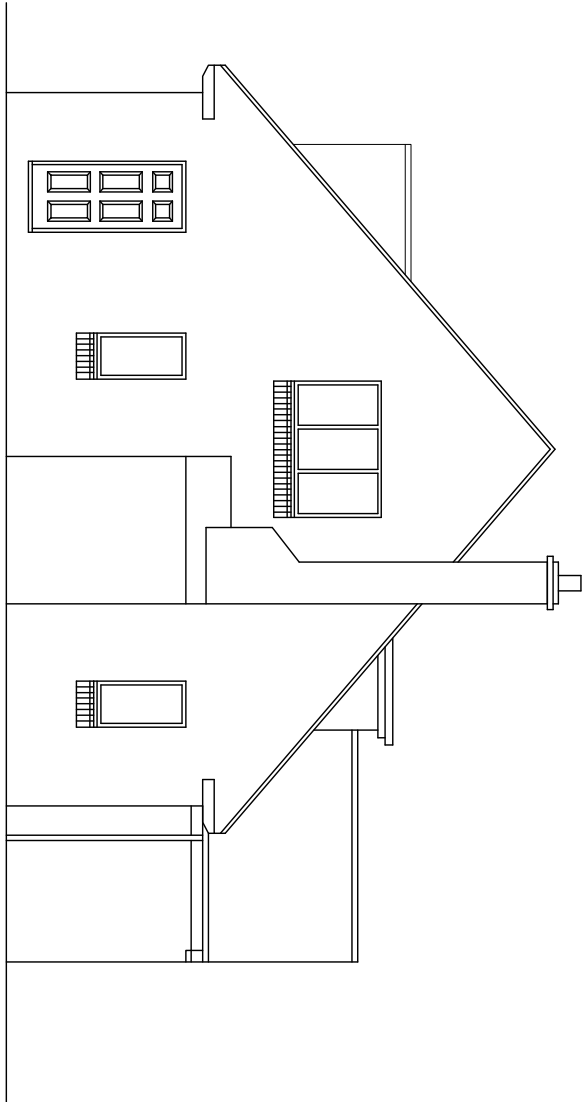

SIDE ELEVATION

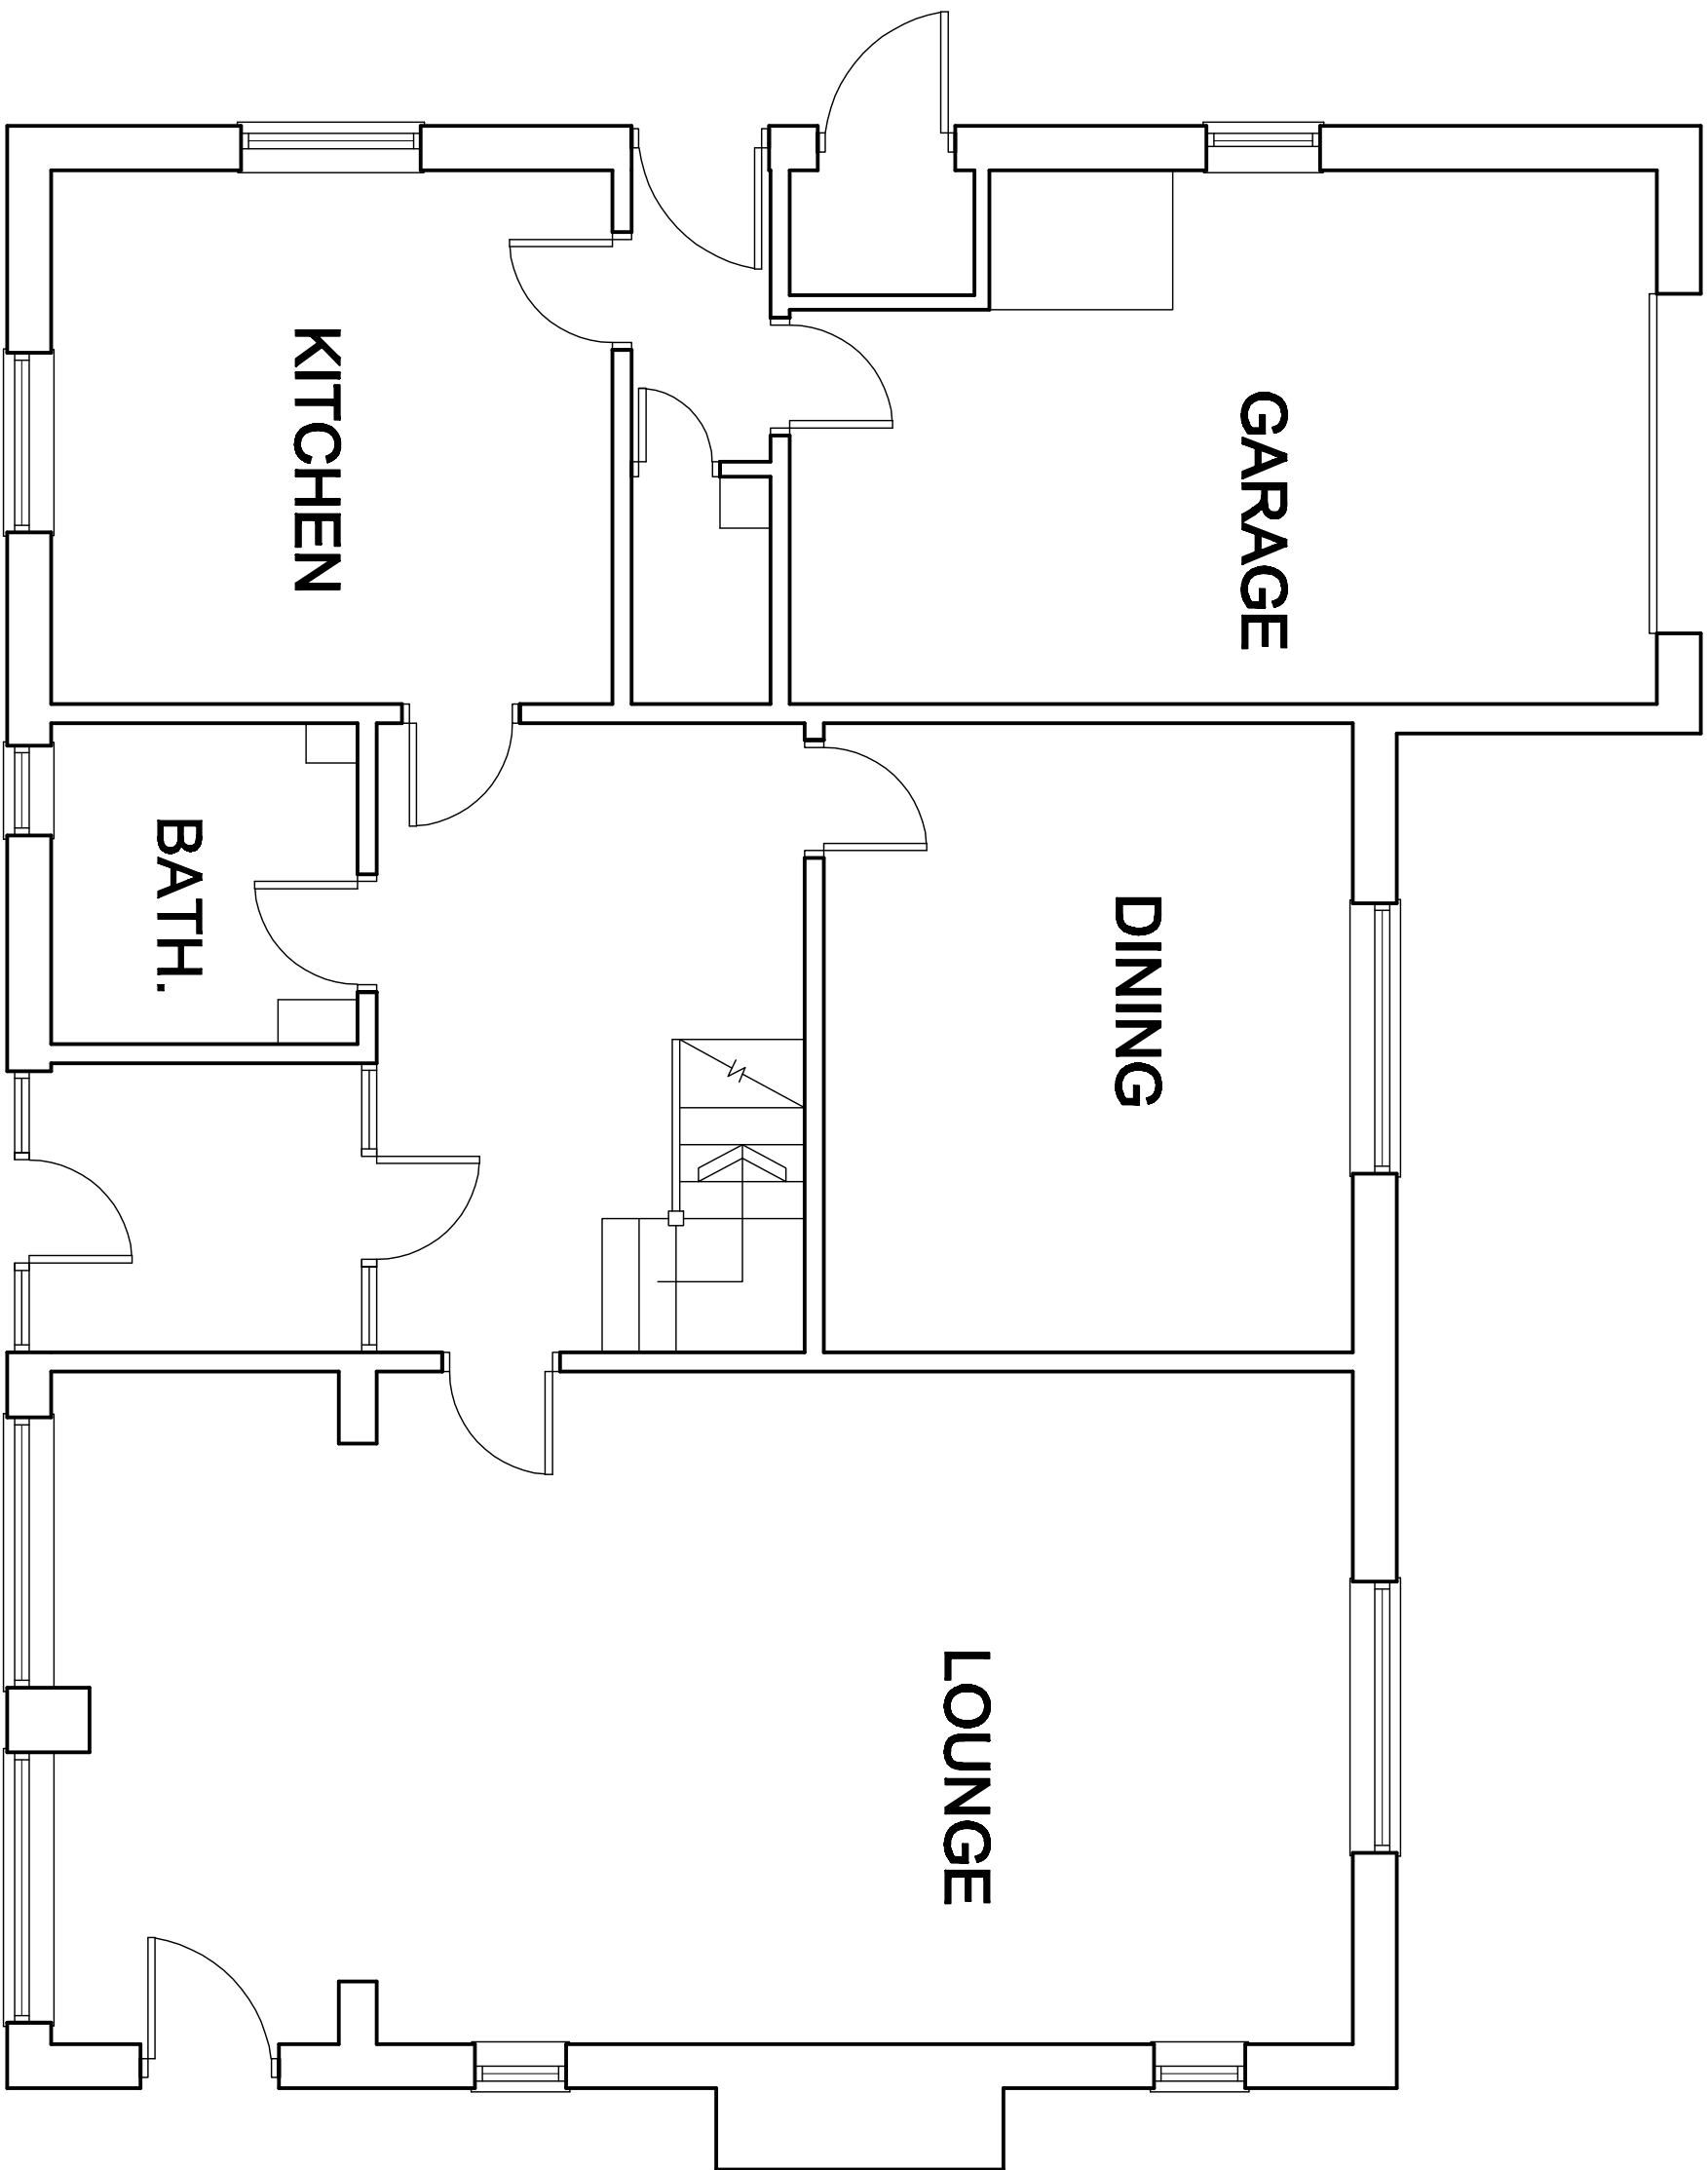

GROUND FLOOR PLAN
AS EXISTING

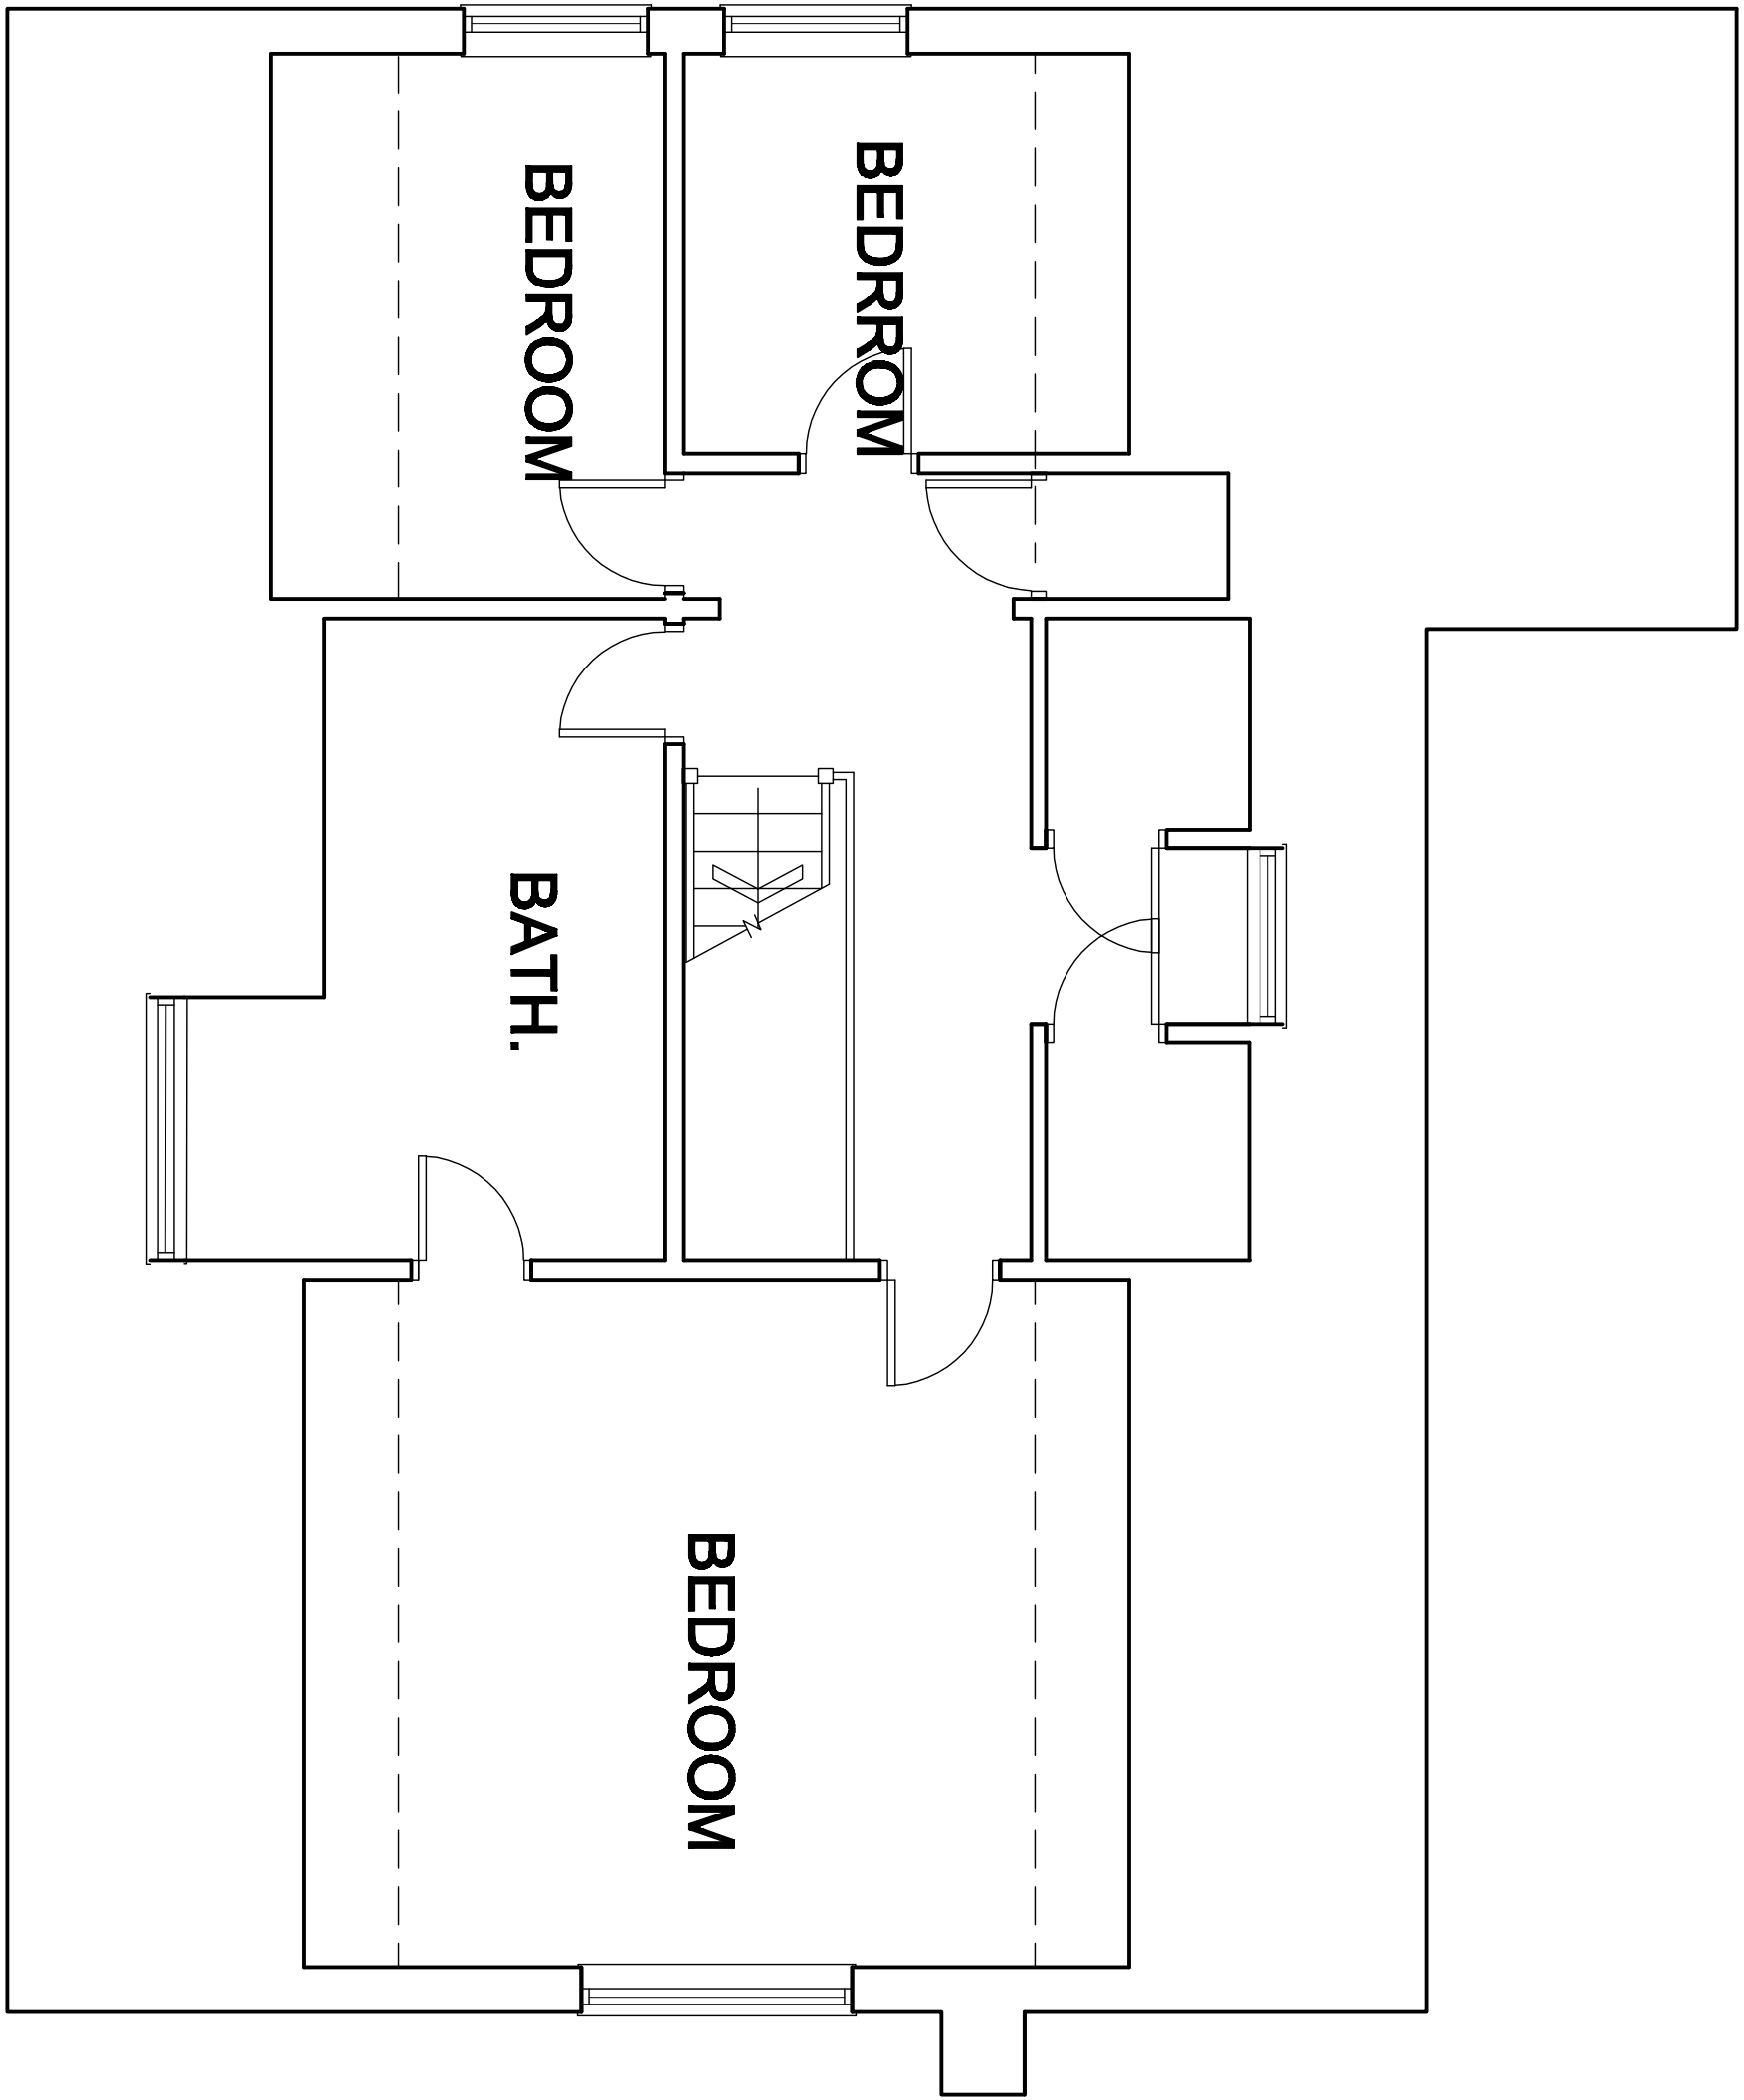

FIRST FLOOR PLAN
AS EXISTING

White Agus Partnership PROVIDENCE VILLA, 42 SACKVILLE STREET, BARNISLEY, S70 2DB				Phone: 01228 206462 Fax: 01228 263030 Email: info@whiteaguspартnership.co.uk Web: www.whiteaguspартnership.co.uk MR PETER GATES			
Project: PROPOSED ALTERATIONS BEECH COURT, 11 MOORLAND PLACE SILKSTONE COMMON, BARNISLEY				Client:			
Drawing Title: PLANS AND ELEVATIONS AS EXISTING				Date: SEPT 2011 Scale: 1:50 & 1:100 @ A1			
Ref: 11-002 Dwg. No: 01 Rev:							
Date: Suffix: Description:				Date: Suffix: Description:			