




PROPOSED ELEVATIONS SCALE 1:100

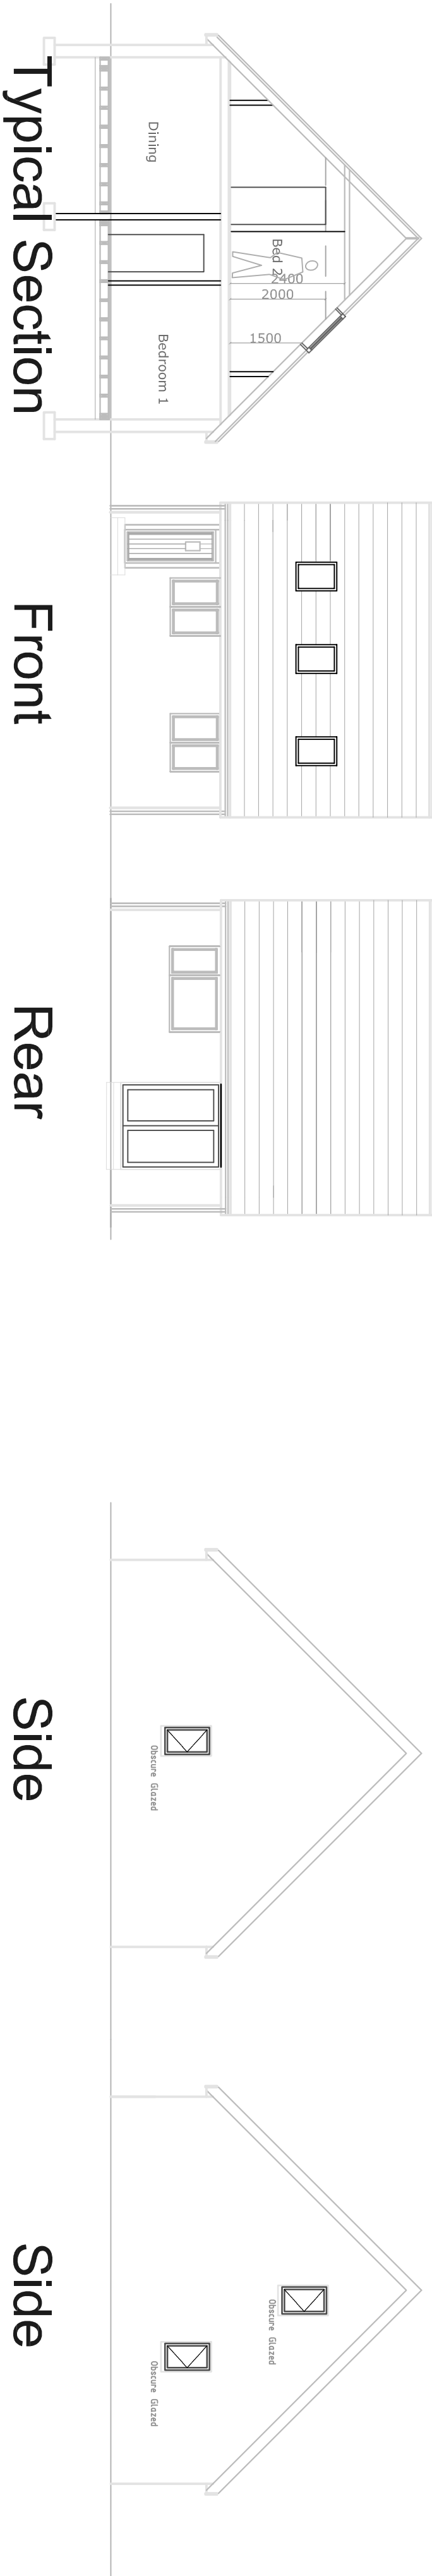

PROPOSED FLOOR PLANS

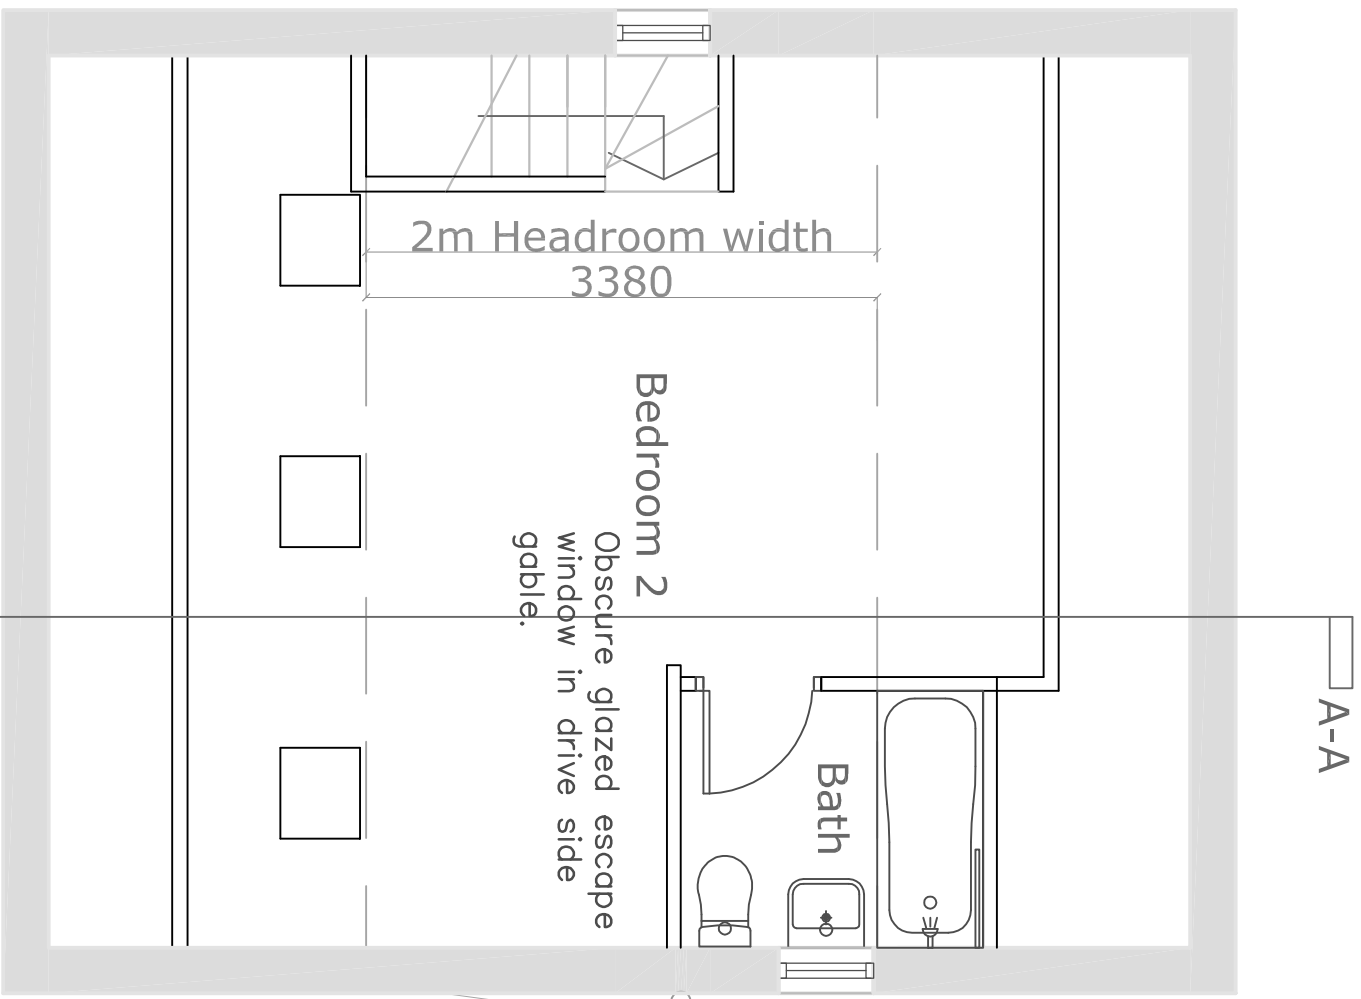

FIRST FLOOR 1:50

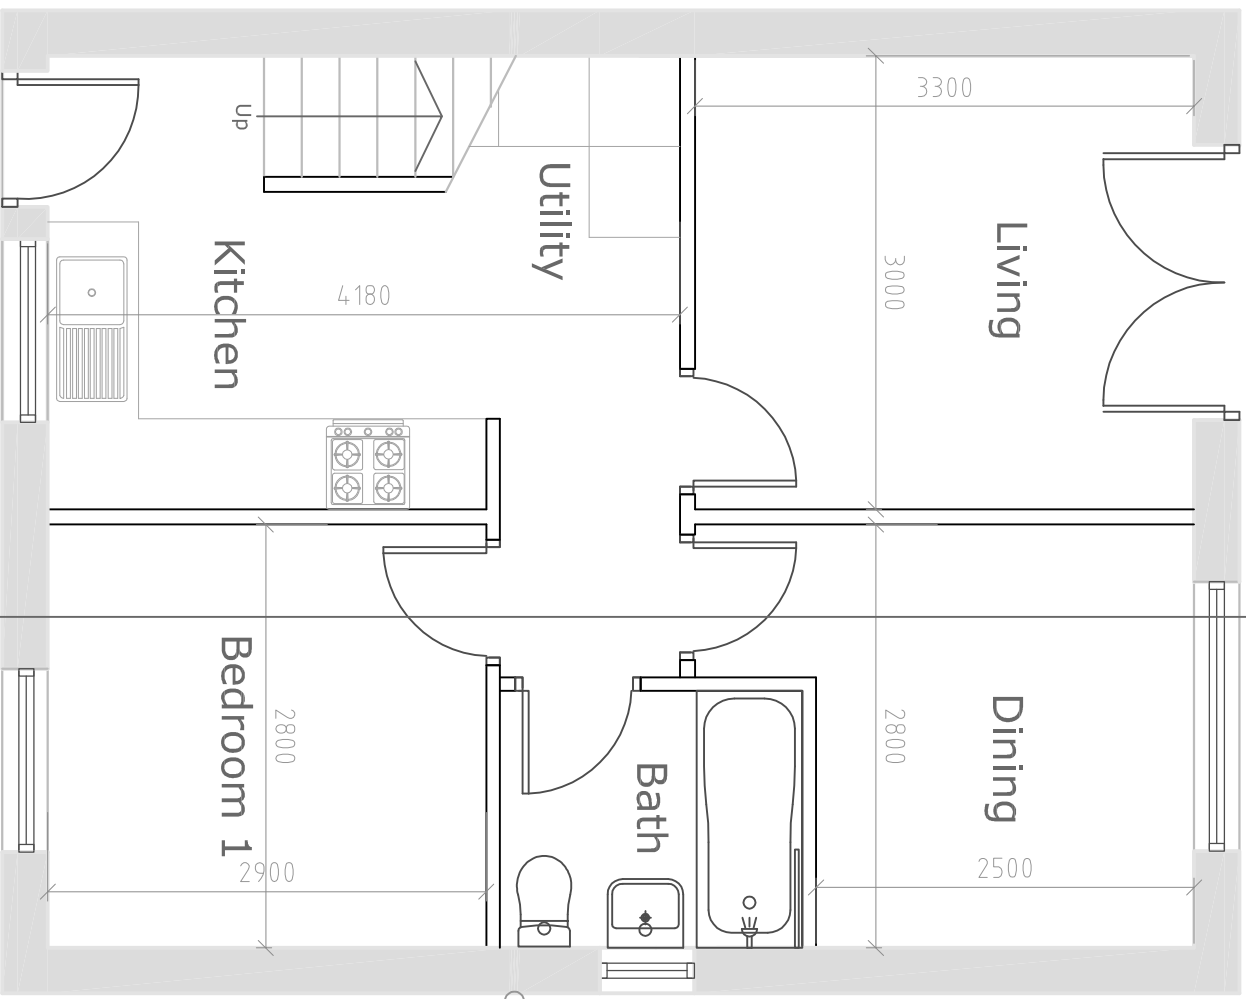


GROUND FLOOR 1:50




SITE PLAN 1:500



Location Plan 1:1250

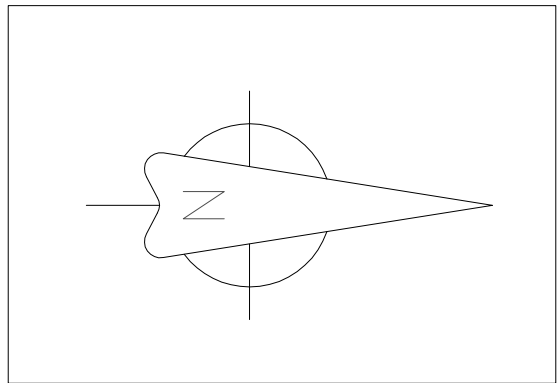

PLANNING PROPOSALS ONLY

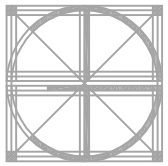		freeman consultancy		CLIENT Beckett, Beckett & Johnson	
PROJECT LAND ADJ TO 1 SAUNDERS ROW WOMBWELL BARNISLEY		DRAWN GDS/DCD		DRAWINGS Planning Details Detached Bungalow Scheme	
CONSULTANT No 1:100 1:500 1:50		DATE May 15		STATUS REV H	
PROJECT No FC2015.43		DRAWING No 01		STATUS REV H	