




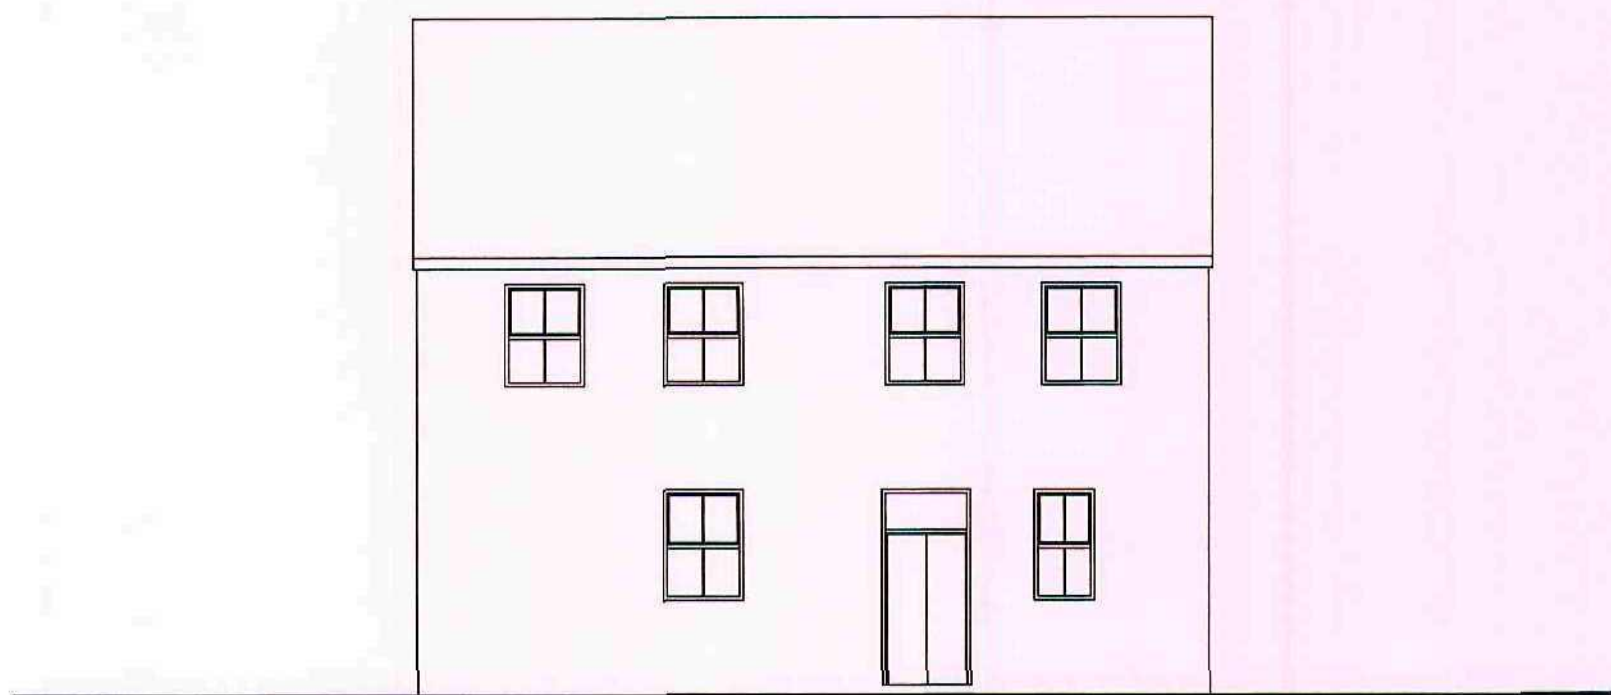


EXISTING FRONT ELEVATION

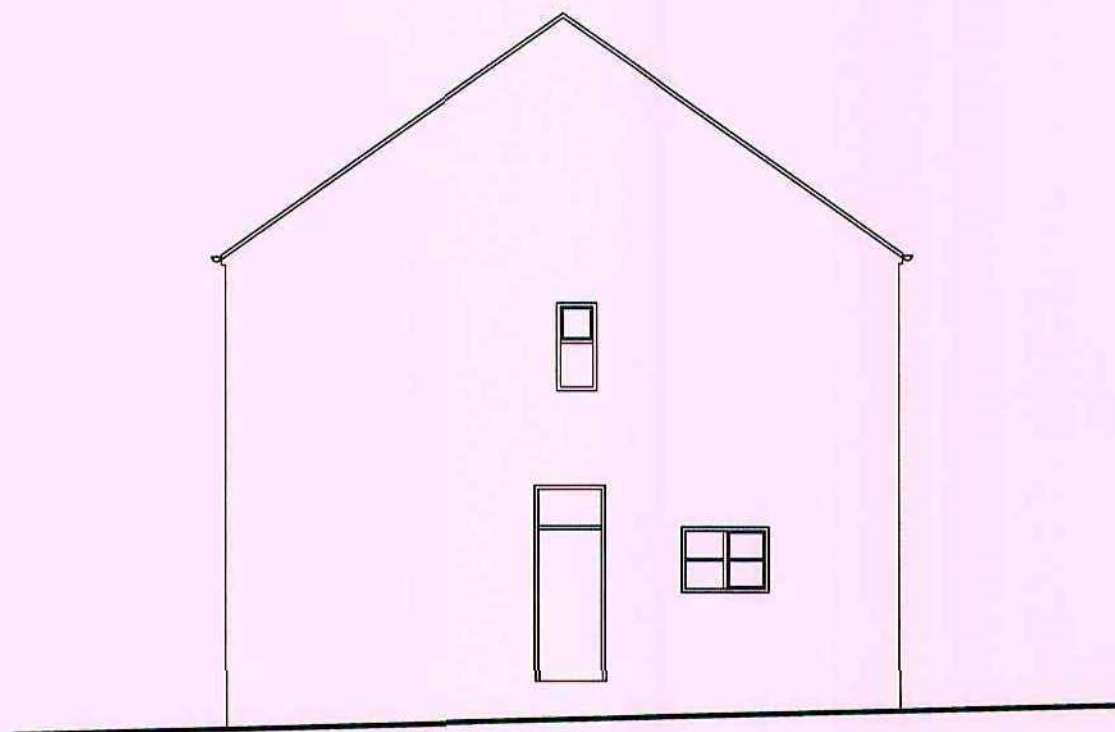


EXISTING SIDE ELEVATION

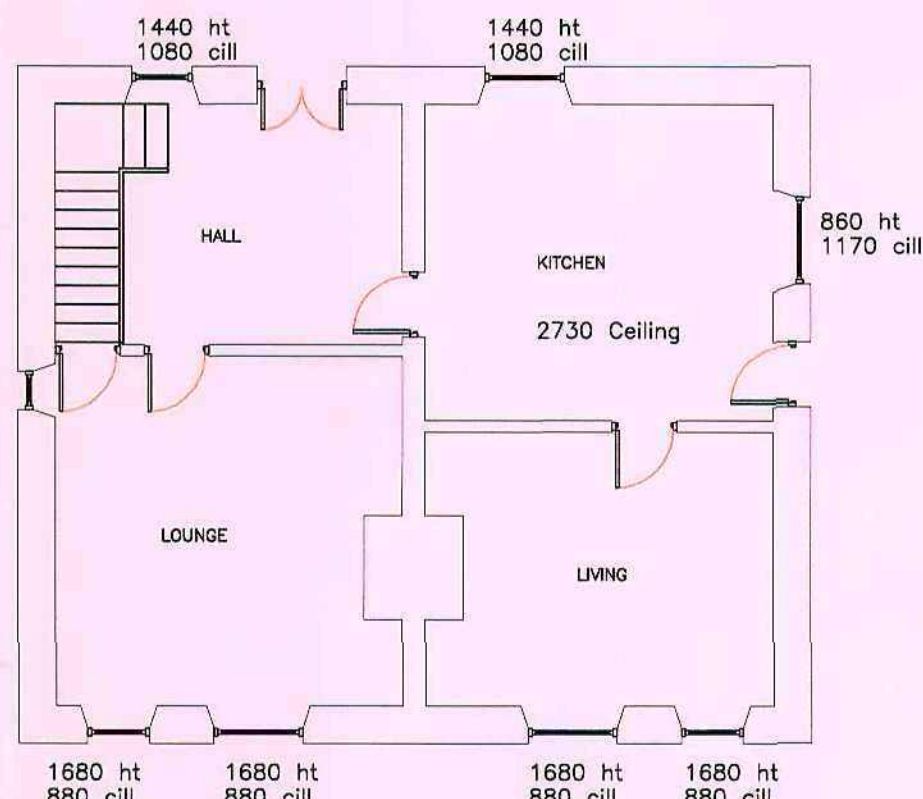

EXISTING GROUND FLOOR

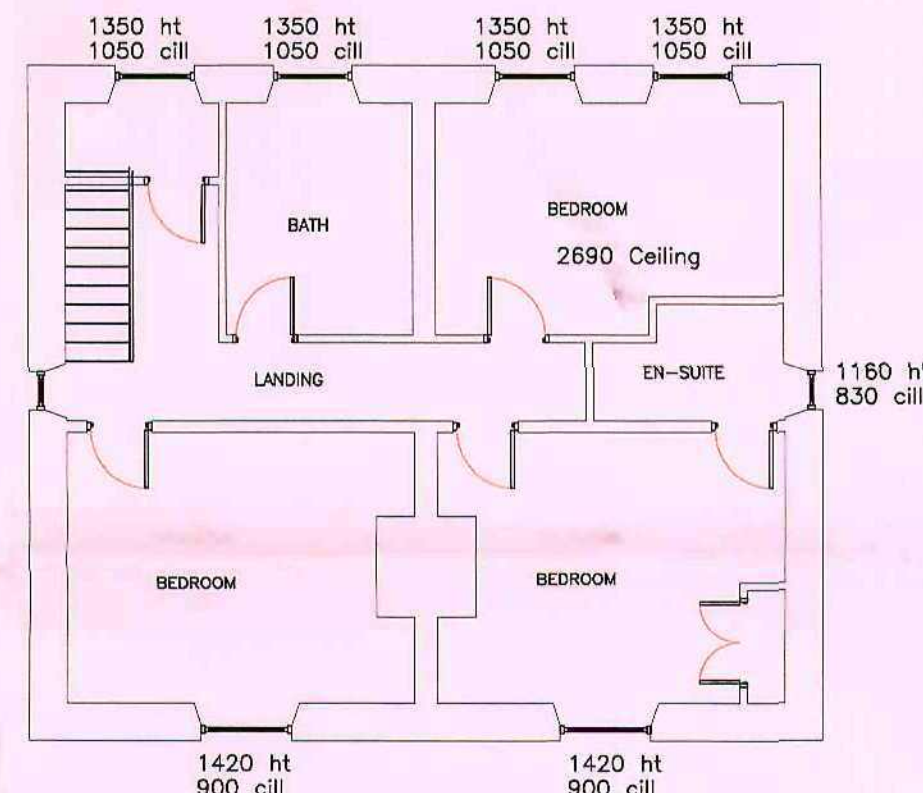


EXISTING FIRST FLOOR

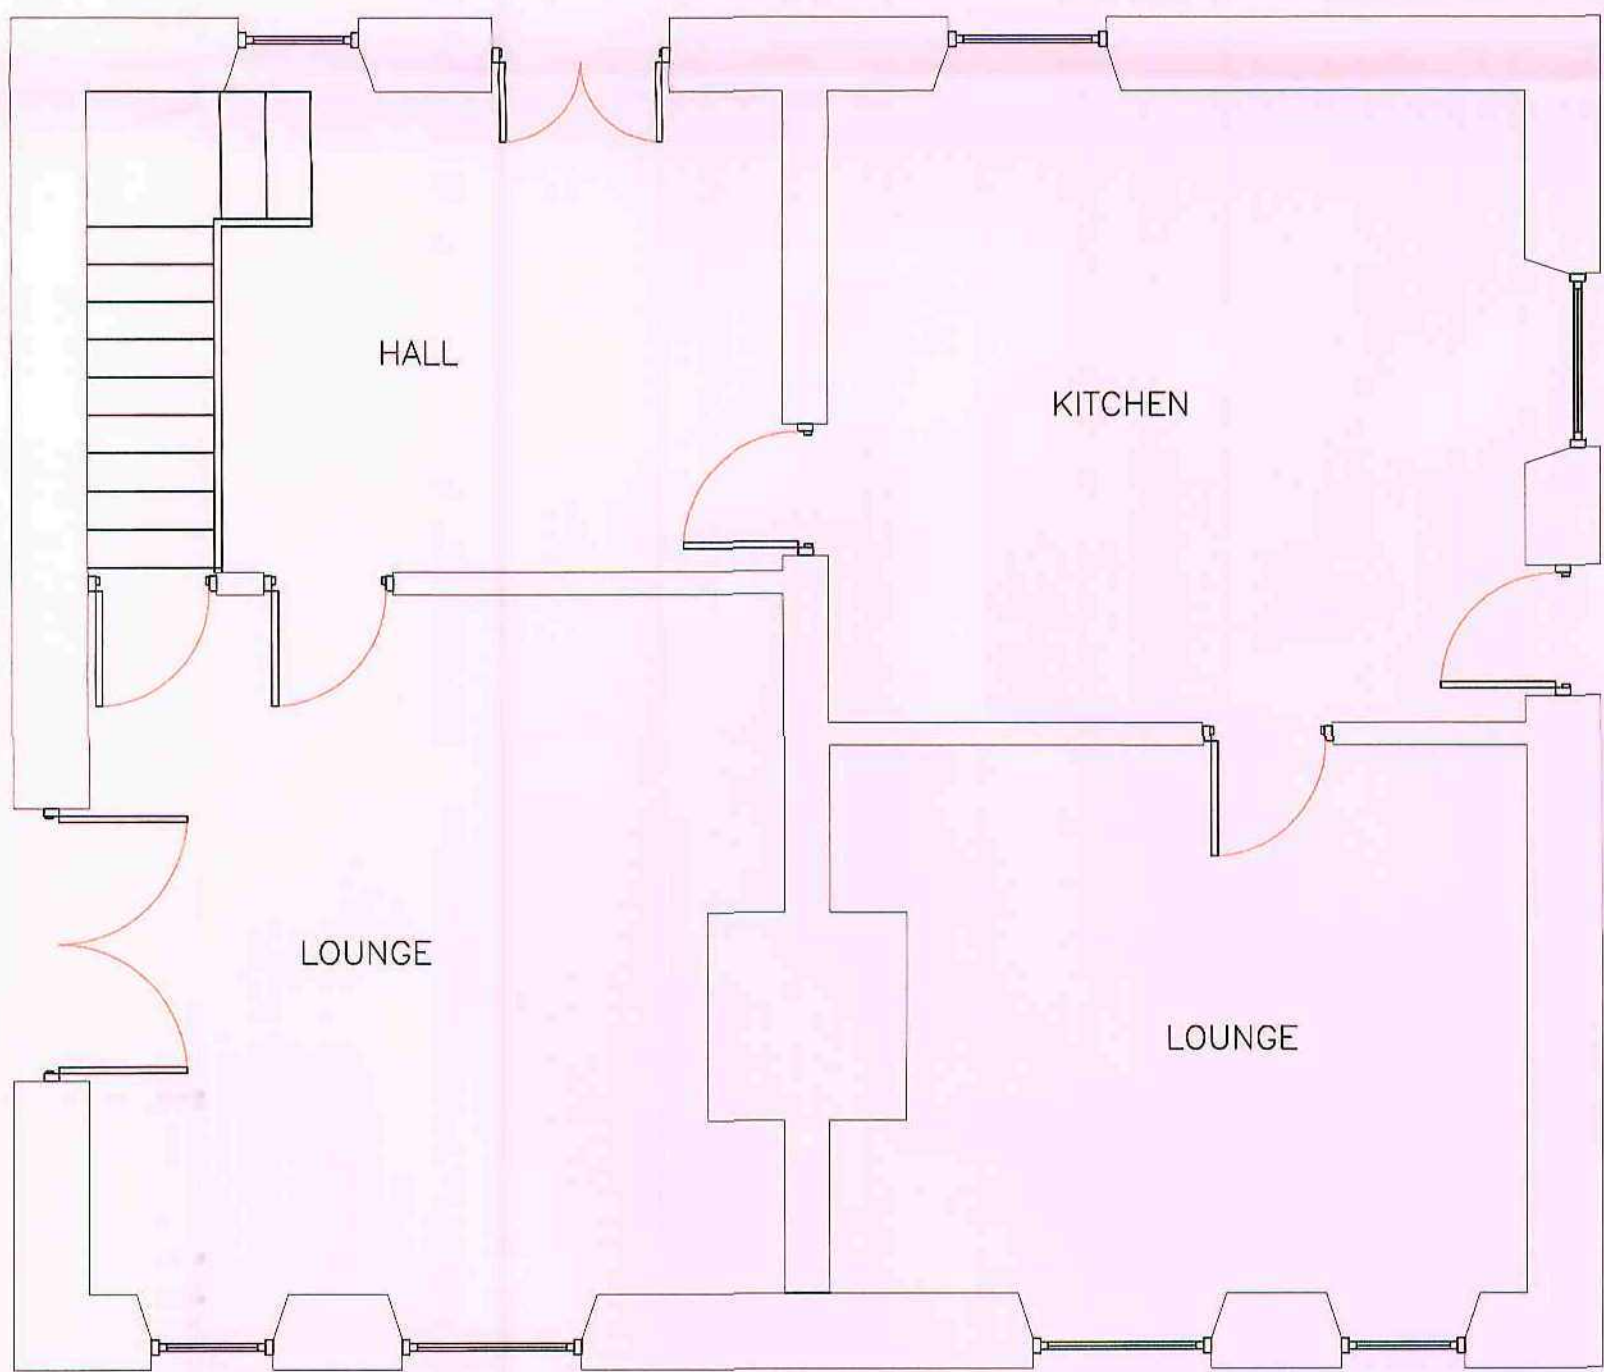

EXISTING GROUND FLOOR

Actual depth of foundations to be determined on site.
All work to be to the satisfaction of the local authority.
All dimensions to be checked on site and any discrepancies must be notified immediately.
All dimensions are in millimetres unless otherwise stated.
Information given on this drawing is subject to local authority approval.
Do not scale this drawing.

PROJECT
MANAGEMENT
services

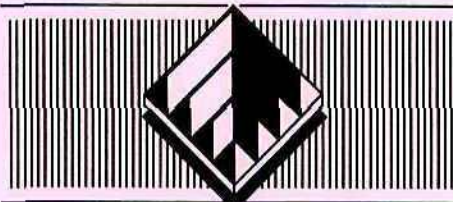

CHARTERED BUILDING CONSULTANTS

4 HUDDERSFIELD ROAD, BARNSELEY, SOUTH YORKSHIRE S70 2LT
TELEPHONE (01226) 286276

FAX (01226) 731265 E-mail: info@pmdesign.co.uk

CLIENT

PIP WISE
EXISTING PLANS

PROJECT
PROPOSED EXTENSIONS
PARK COTTAGES
ROUGH BIRCHWORTH
S36 8YP

Barnsley Mill

05 MAY 2009

Corporation

COPYRIGHT © Project Management Services 2009

FILE NAME	DWG No	SCALE	DATE	DRAWN	REV.
		1:100 1:50	8/9/08	DE	