


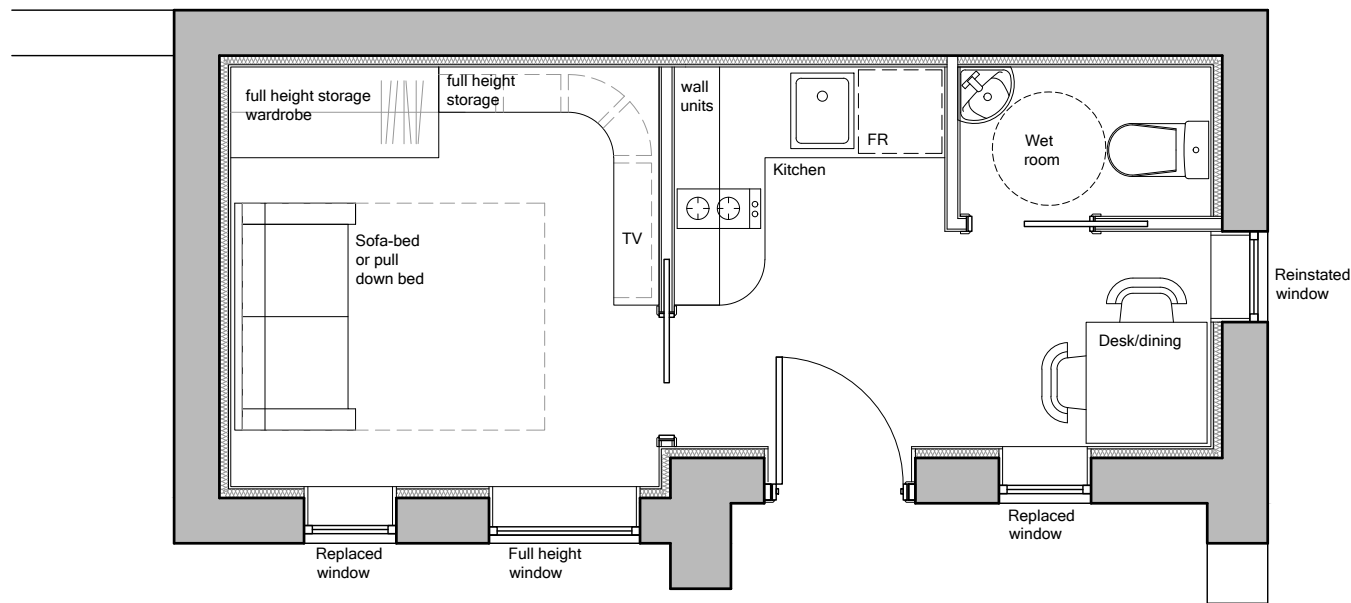


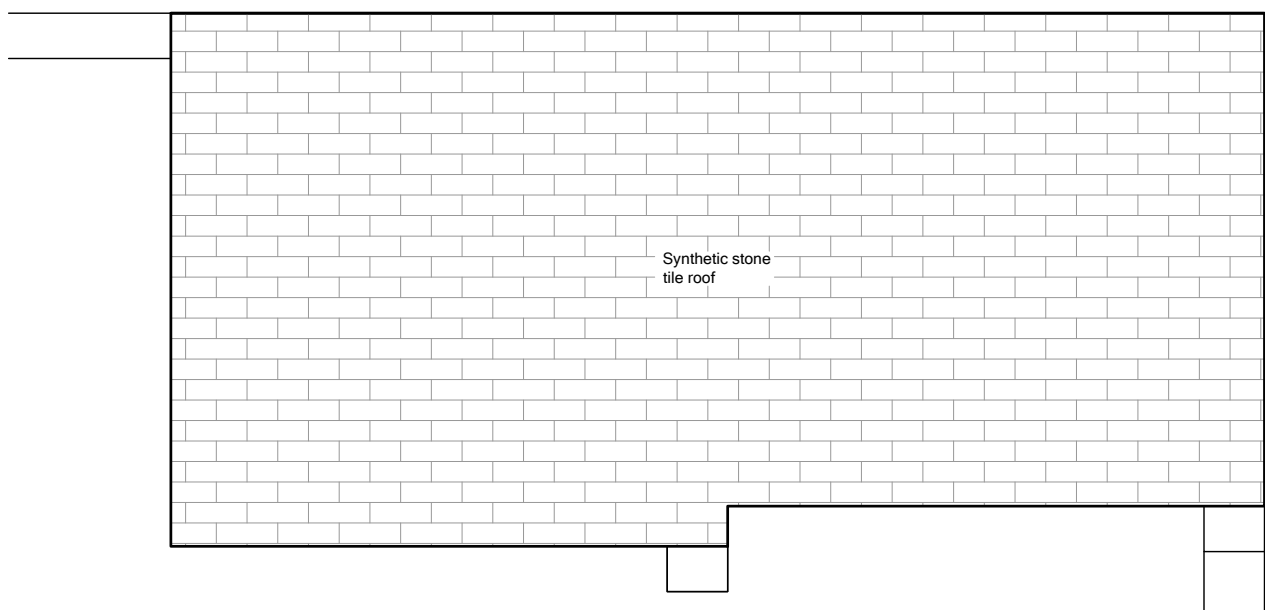


PROPOSED FLOOR PLAN

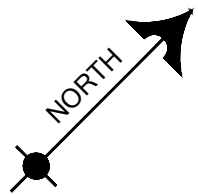


PROPOSED ROOF PLAN

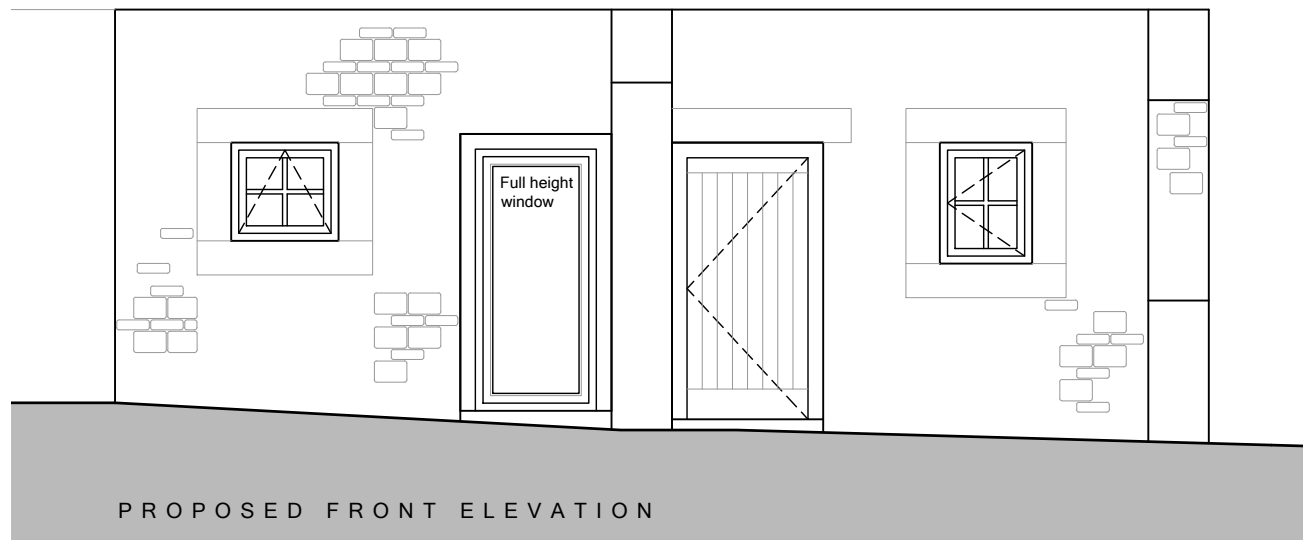


PROPOSED FRONT ELEVATION

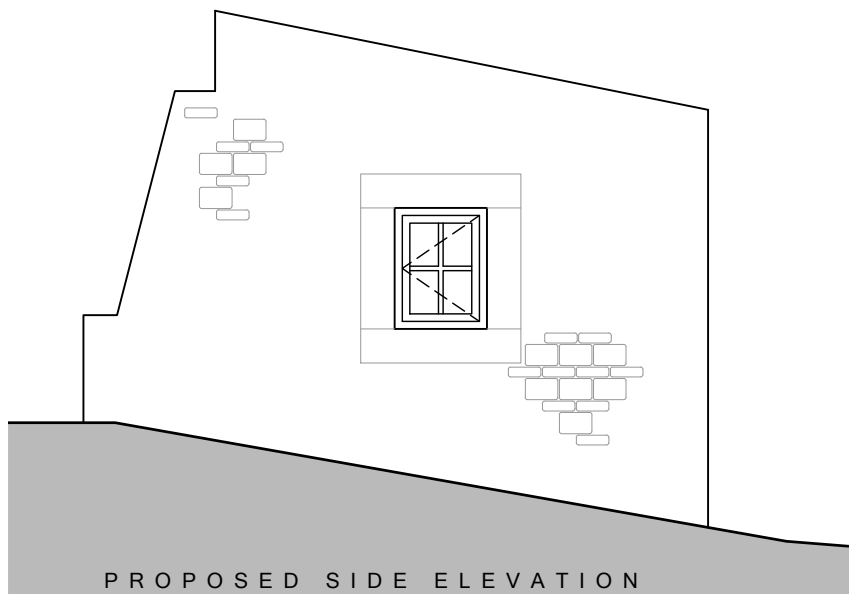


PROPOSED SIDE ELEVATION

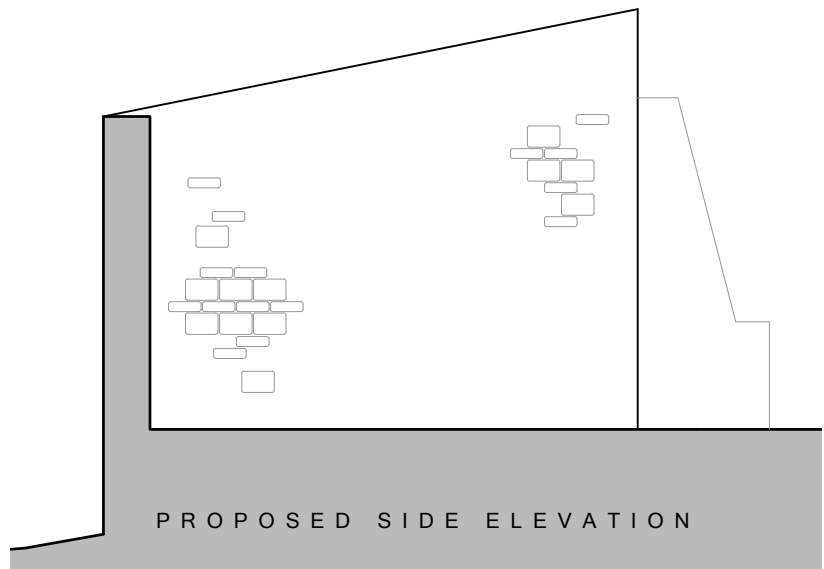

PROPOSED SIDE ELEVATION

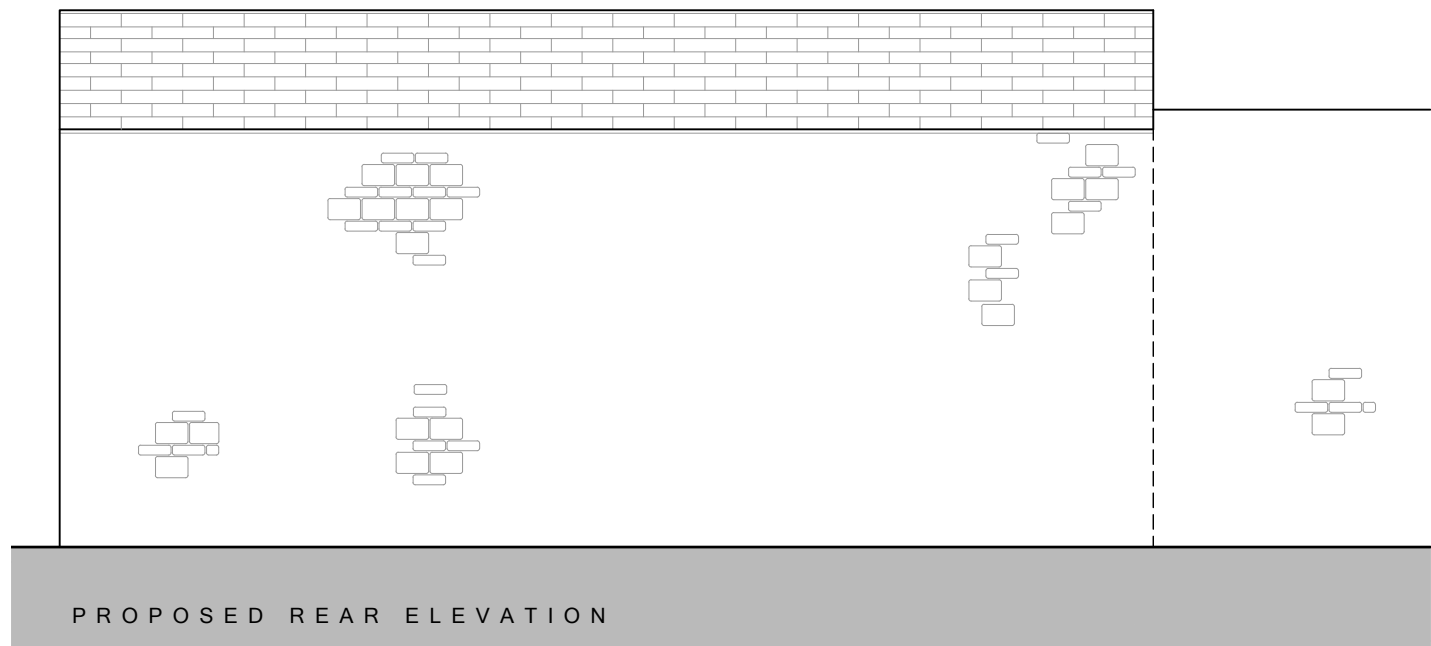

PROPOSED REAR ELEVATION

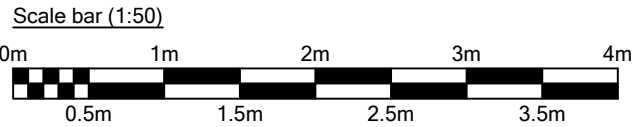

 Prism Agriculture Ltd				Agricultural Building, off Hartcliffe Lane, Hillside, Thurlstone, South Yorkshire			
NO. REVISION		DATE		Mr & Mrs Ridge			
				Proposed Bothy Conversion			
				Proposed Plans and Elevations			
DRAWN	CHECK			SCALE	DATE	DRAWING NO.	REVISION
				1:50	July 2019	251-02	