



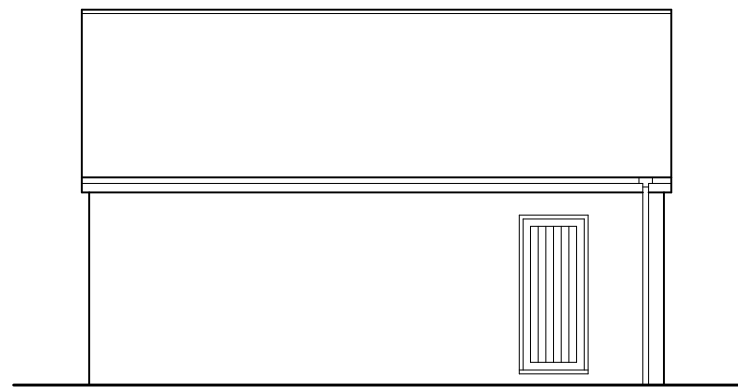

EXISTING SIDE
ELEVATION

SCALE 1:100

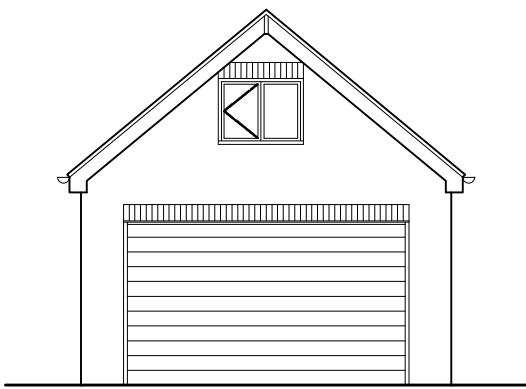


EXISTING FRONT
ELEVATION

SCALE 1:100




EXISTING SIDE
ELEVATION

SCALE 1:100

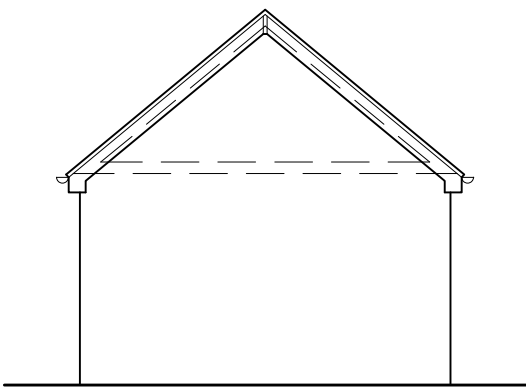


EXISTING REAR
ELEVATION

SCALE 1:100

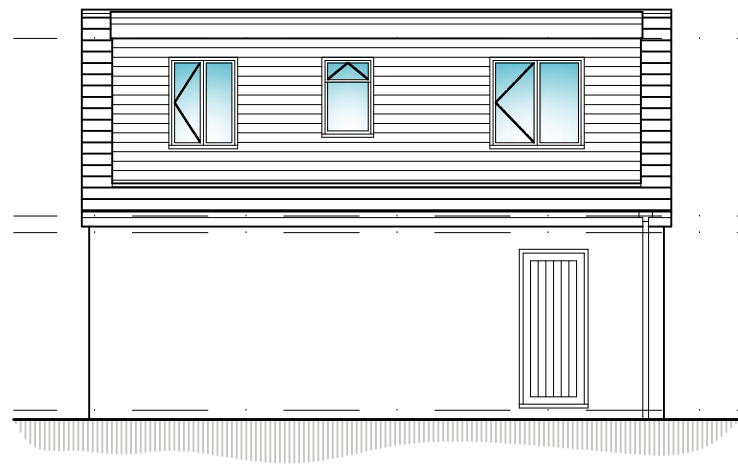


PROPOSED SIDE
ELEVATION

SCALE 1:100

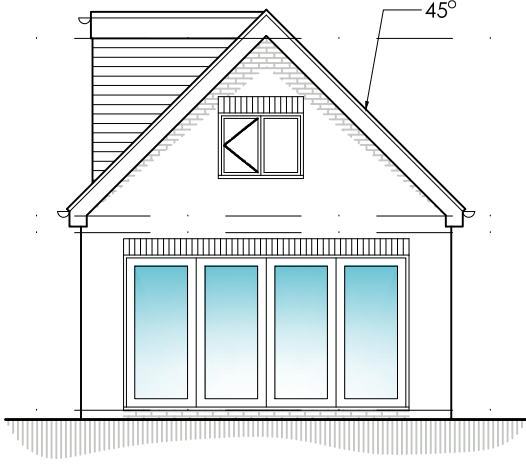


PROPOSED FRONT
ELEVATION

SCALE 1:100

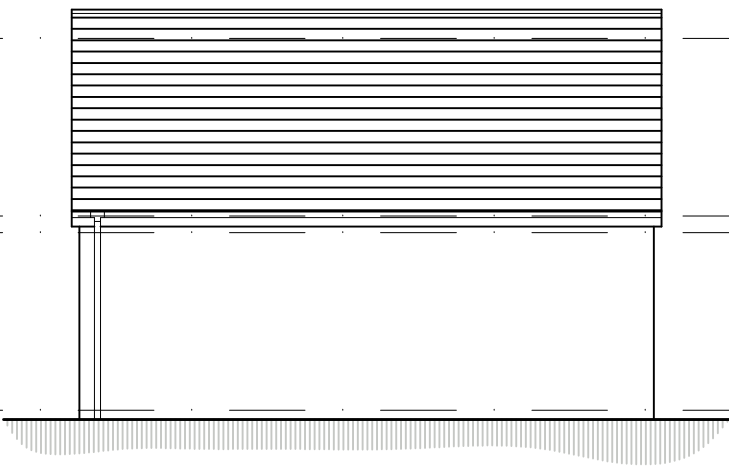


PROPOSED SIDE
ELEVATION

SCALE 1:100

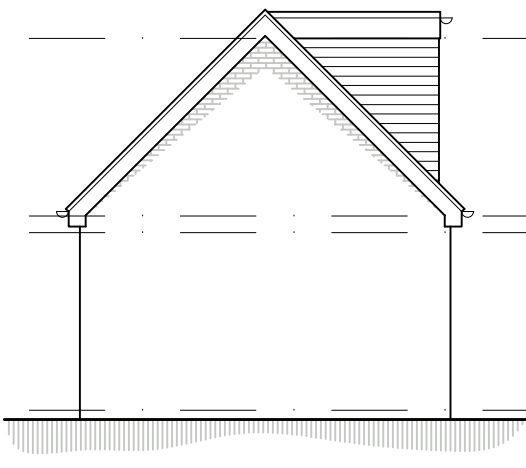


PROPOSED REAR
ELEVATION

SCALE 1:100

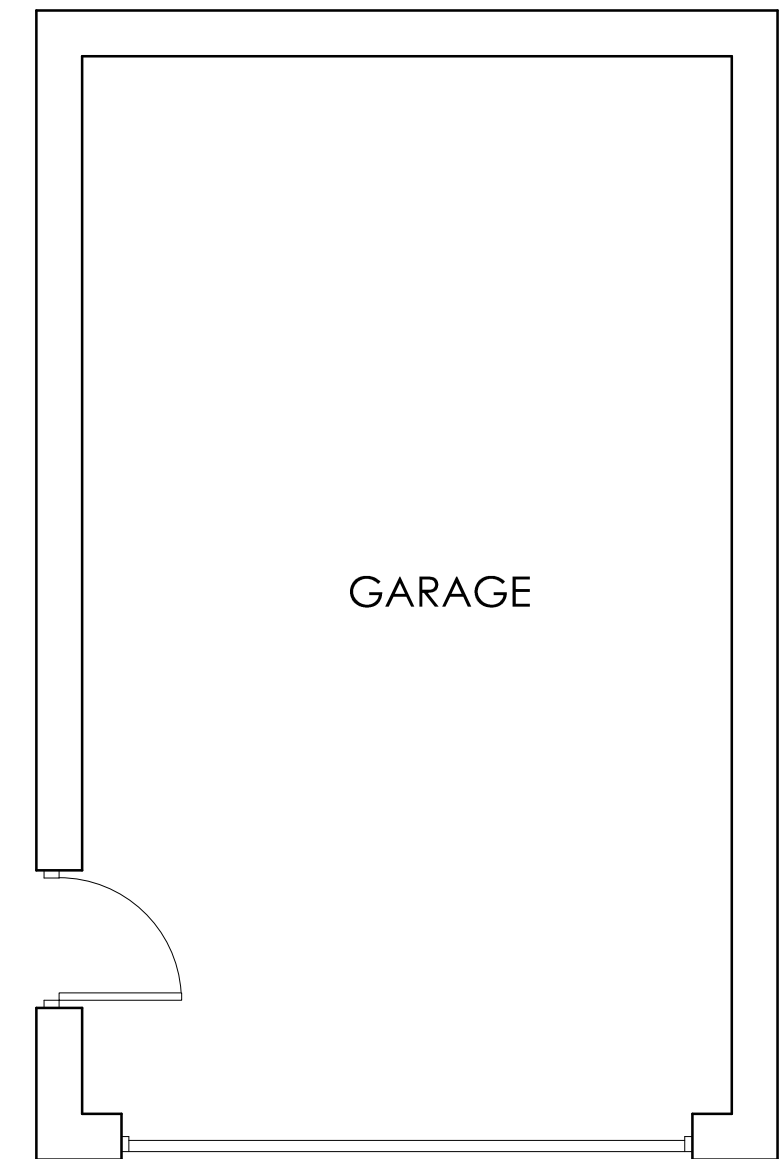


EXISTING GROUND
FLOOR PLAN

SCALE 1:50

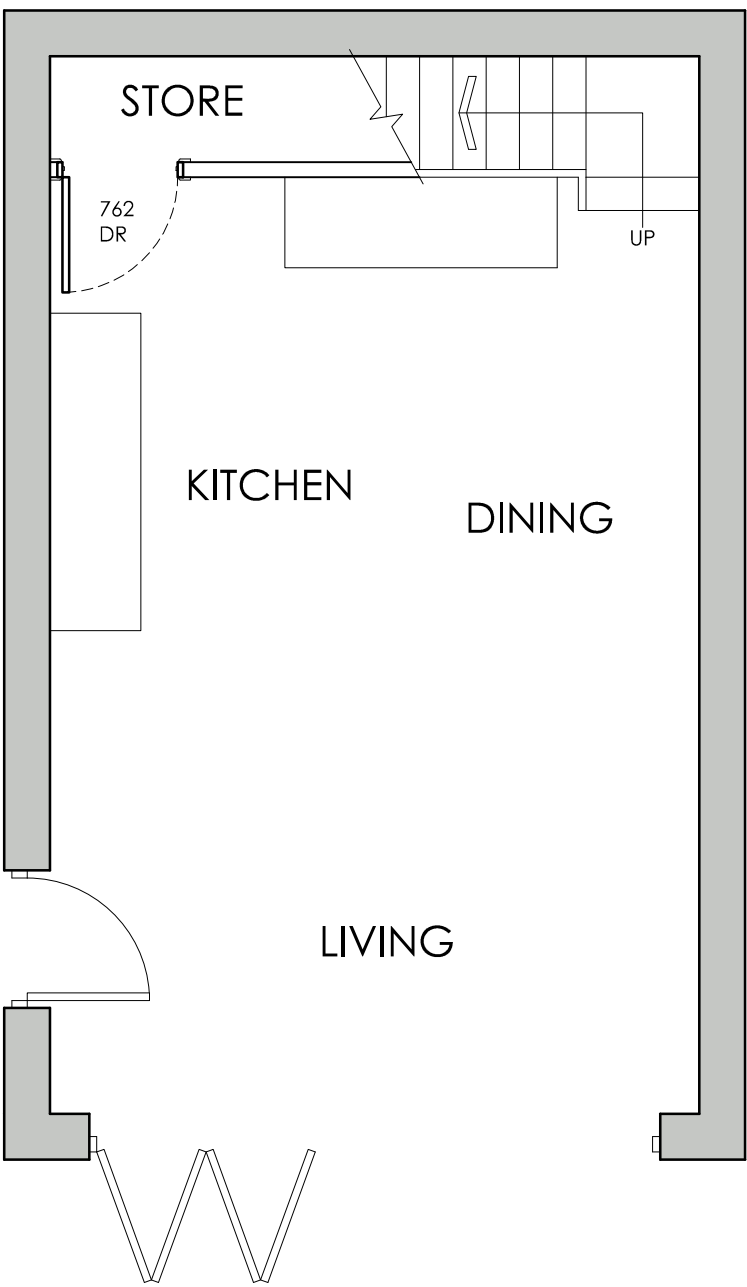

PROPOSED GROUND
FLOOR PLAN

SCALE 1:50

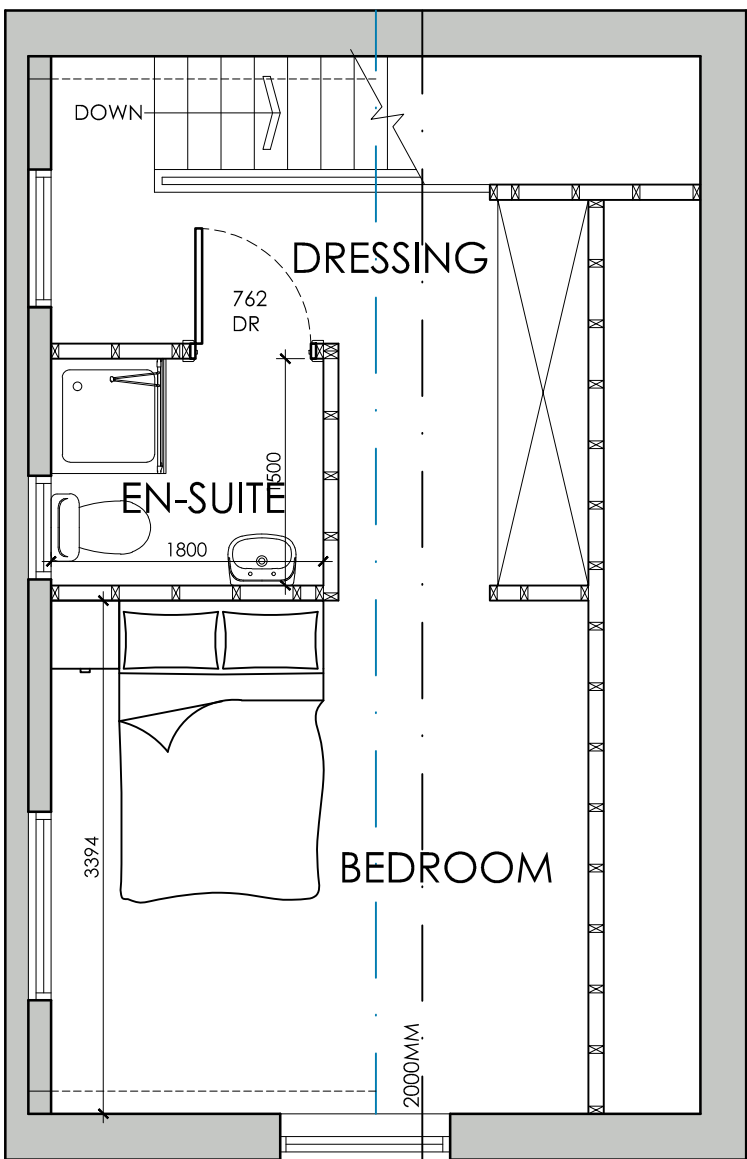


PROPOSED FIRST
FLOOR PLAN

SCALE 1:50



LOCATION PLAN

SCALE 1:1250

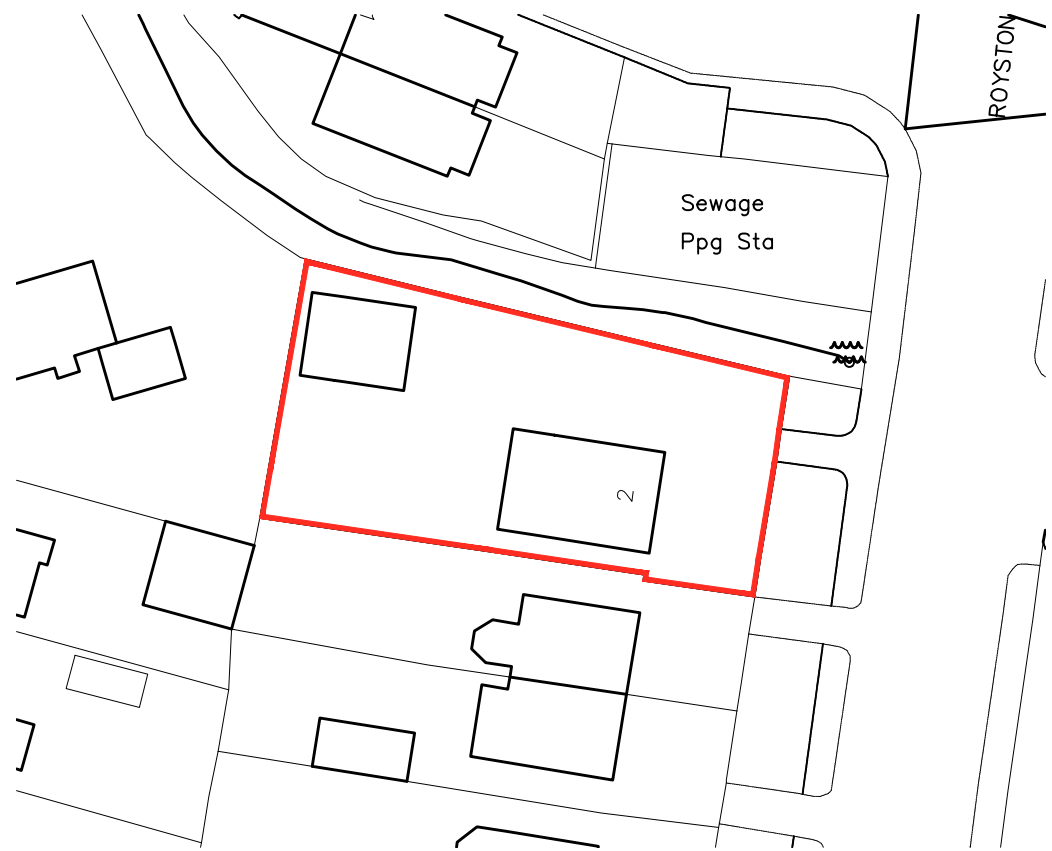

BLOCK PLAN

SCALE 1:500

			OFFICE ONE 34 VICTORIA ROAD BARNLEY, S70 2BU			Phone: 01226 208482 Email: info@whiteaguspартnership.co.uk Web: www.whiteaguspартnership.co.uk		
ARCHITECTURAL SERVICES			Project:			Client:		
GARAGE CONVERSION 2 ROYSTON LANE, ROYSTON BARNLEY, S71 4NL			Date:			Scale:		
Drawing Title:			JUNE 2022			1:50 @A2		
PLANS & ELEVATIONS			Ref:			Dwg. No.		
22-050			01			Rev.		
Date	Suffix	Description	Date	Suffix	Description	Date	Suffix	Description