


OS Plan: Scale 1:1250



Proposed Site Plan: Scale 1:200

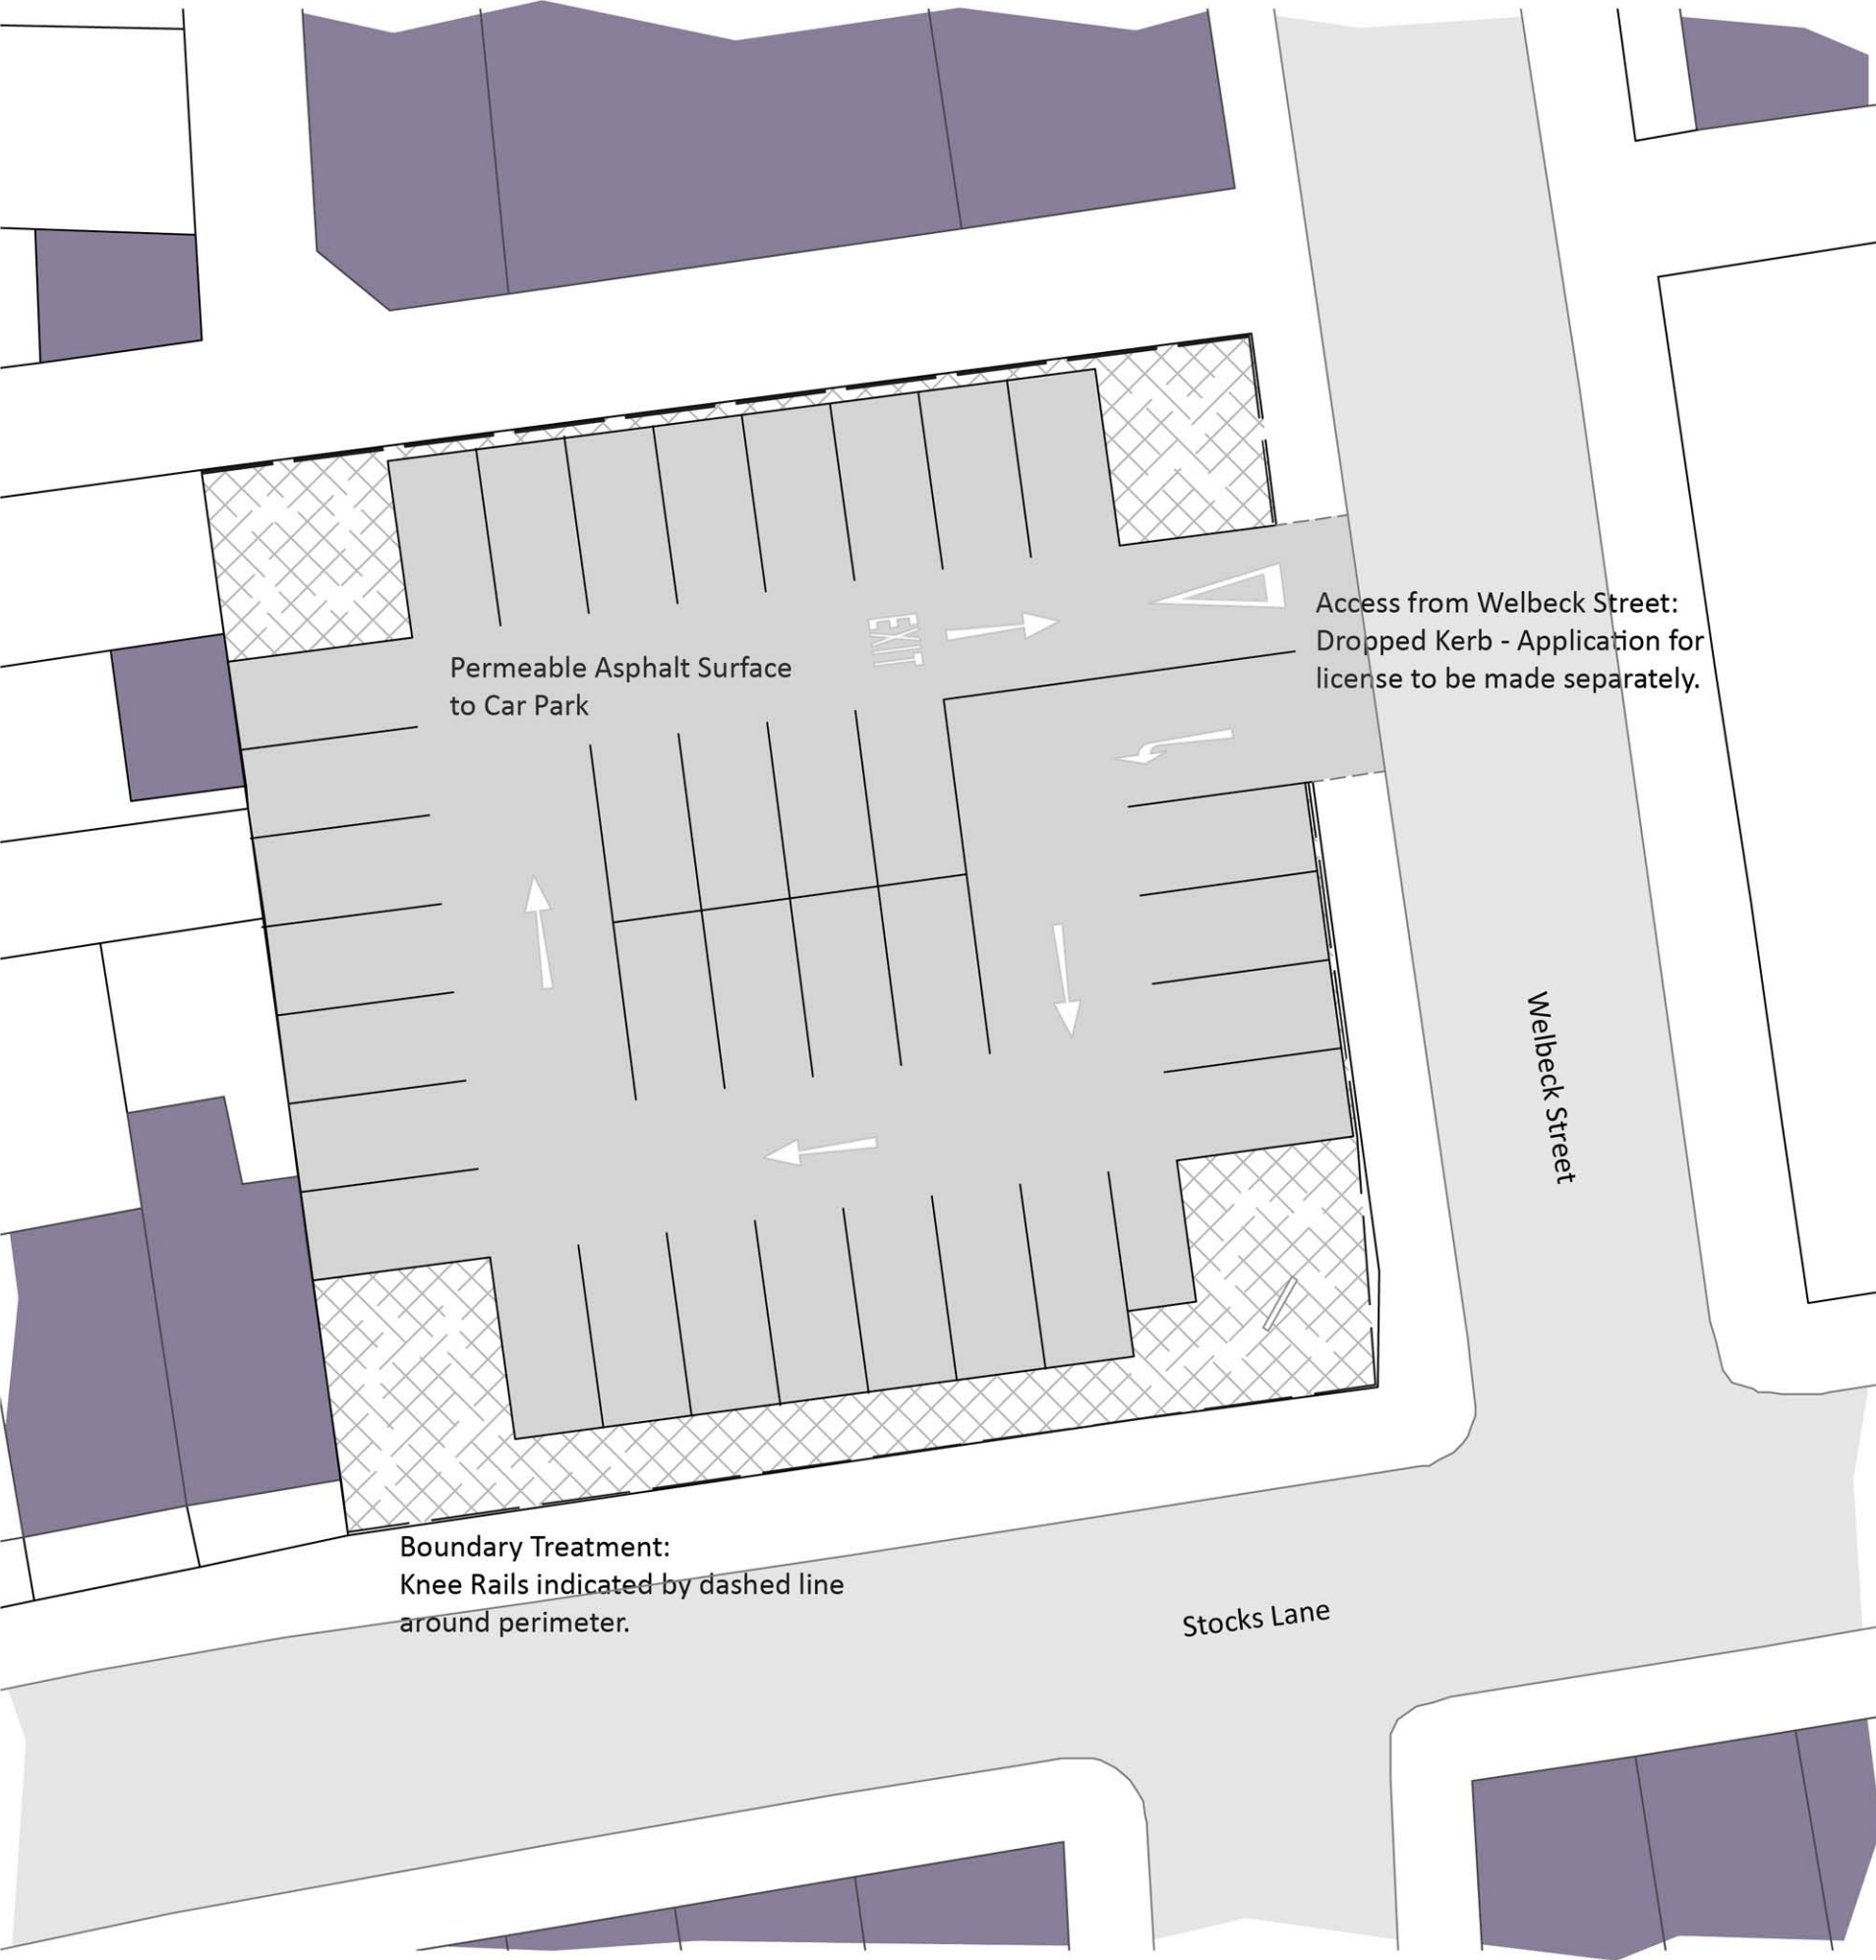

Notes:


Copyright Reserved. This drawing must only be used for the client and location specified in the title block. It may not be copied by any third party without prior written consent.

This drawing is only for the purposes described below and must not be used for any other purpose.

Do not scale from this drawing, all dimensions are in millimetres unless otherwise stated and should be considered as guides subject to on-site confirmations.

Prior to any work commencing on site the validity of the drawing must be checked.

Site Images

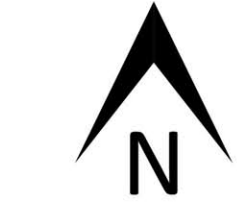

Rev	Date	Amendment	By
-----	------	-----------	----

PLANNING

Client:
Quilter Hall & Co Ltd,
Johnson Street,
Barnsley,

Job:
Change of Use of Land into Private Car
Park at Junction of Stocks Lane and
Welbeck Road.

Drawing Title:
OS Plan and Proposed Site Plan

Drawing No:
DR/QH/100/01

Scale:
Varies @ A3

Date:
April 2014

Drawn By:
DPR and KNB