



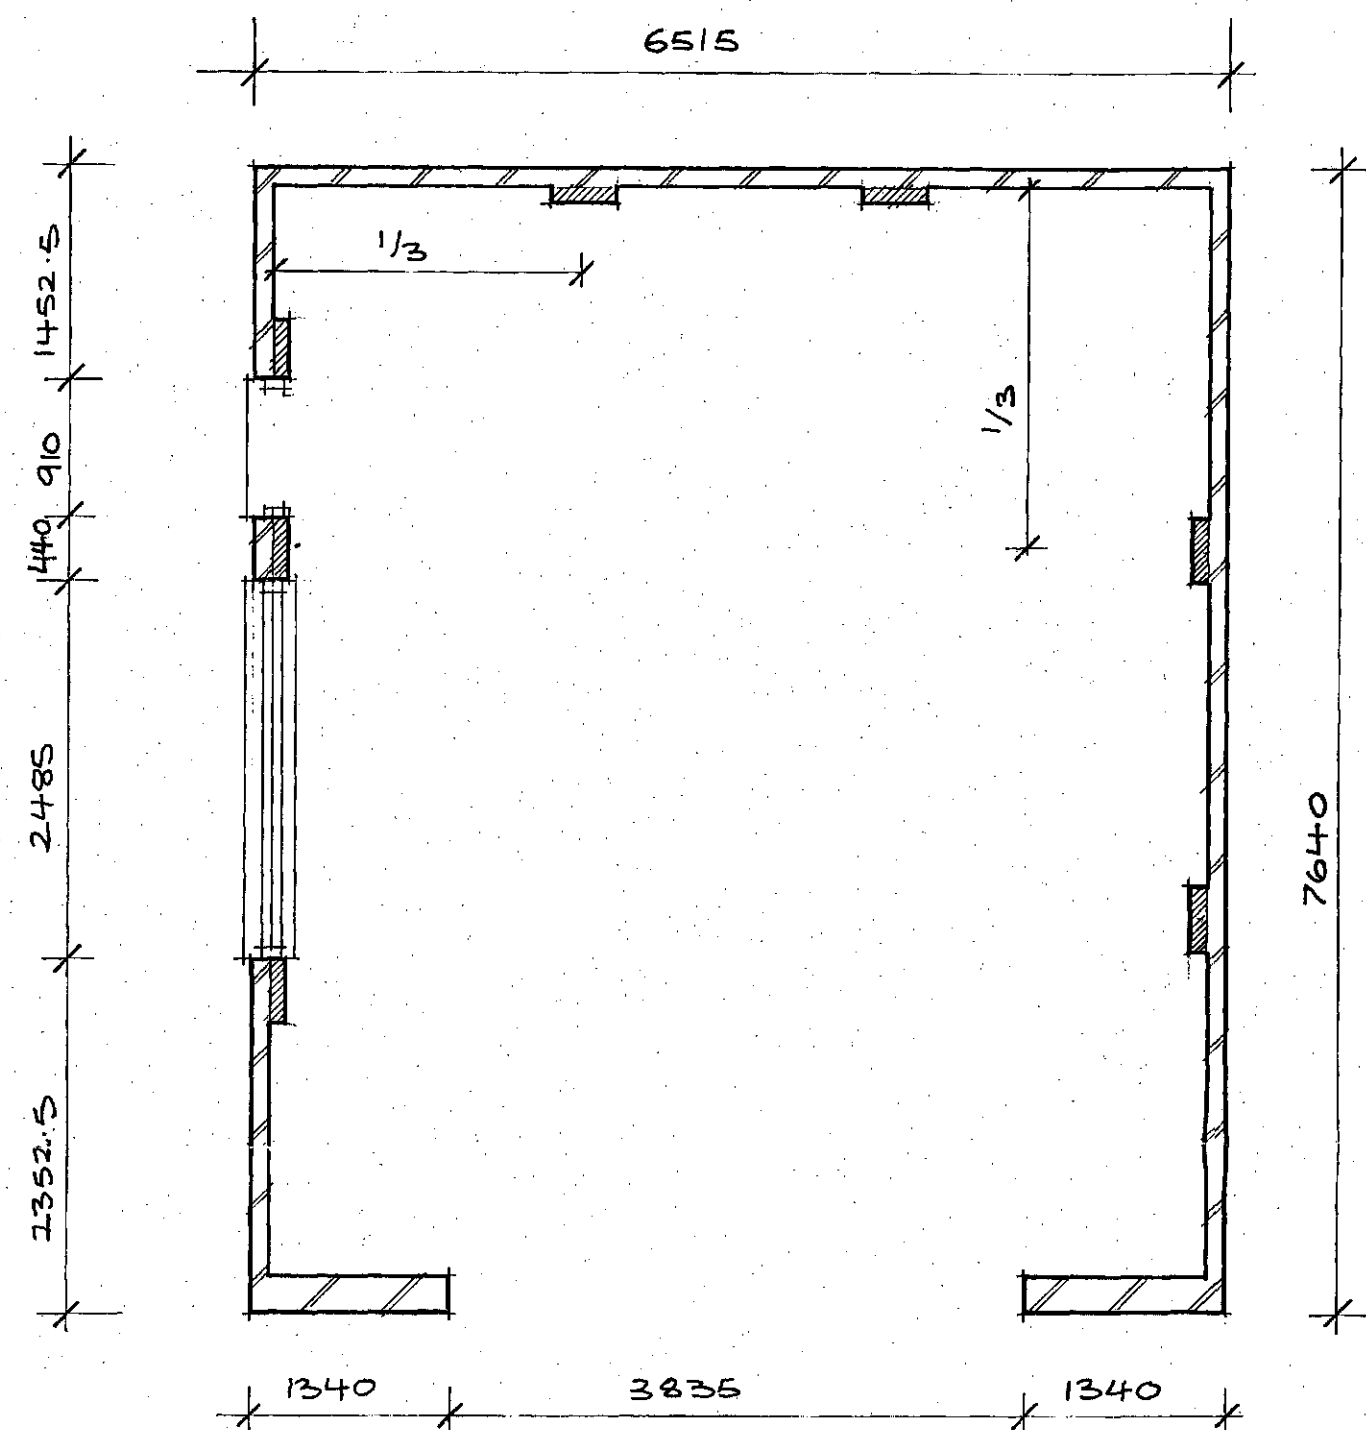


FLOOR LAYOUT

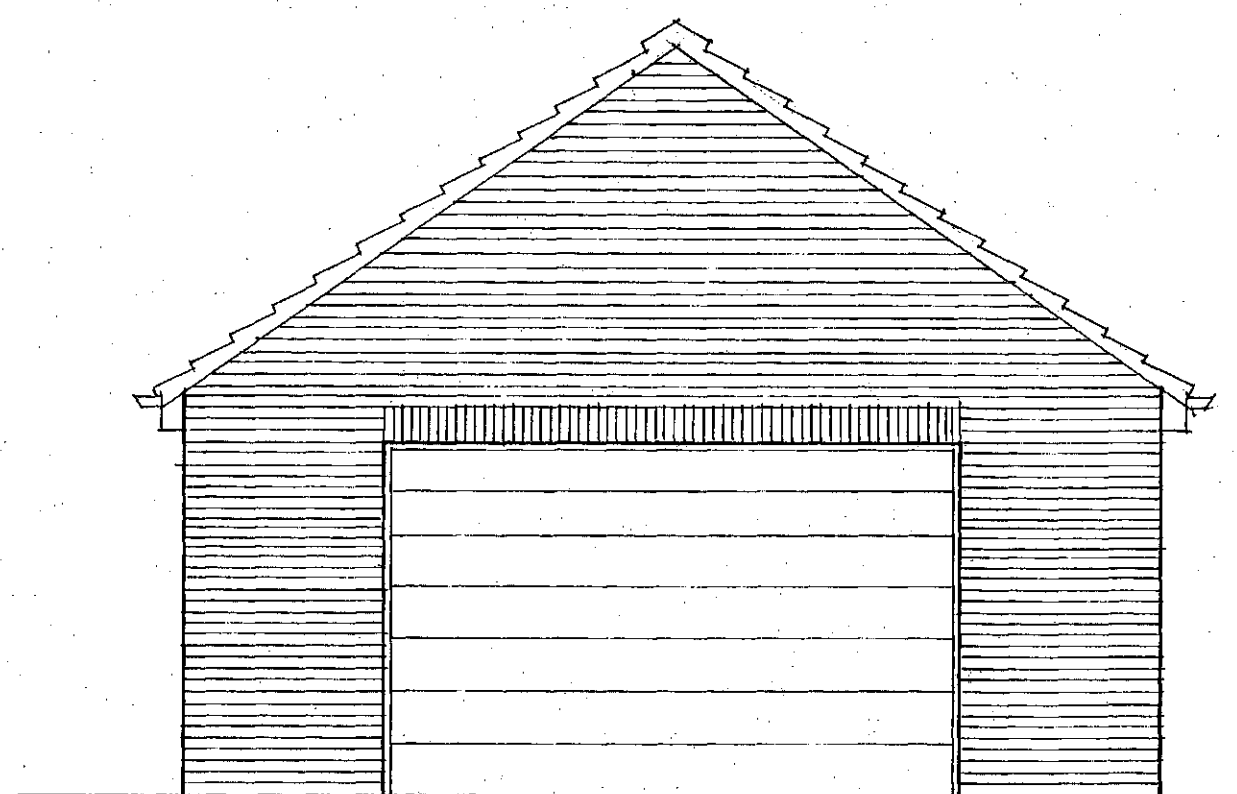


FRONT ELEVATION

Drainage
PVC roof drainage system to be connected to flexible
Jointed below ground drainage system on 150mm pea
gravel to be taken to soakaway

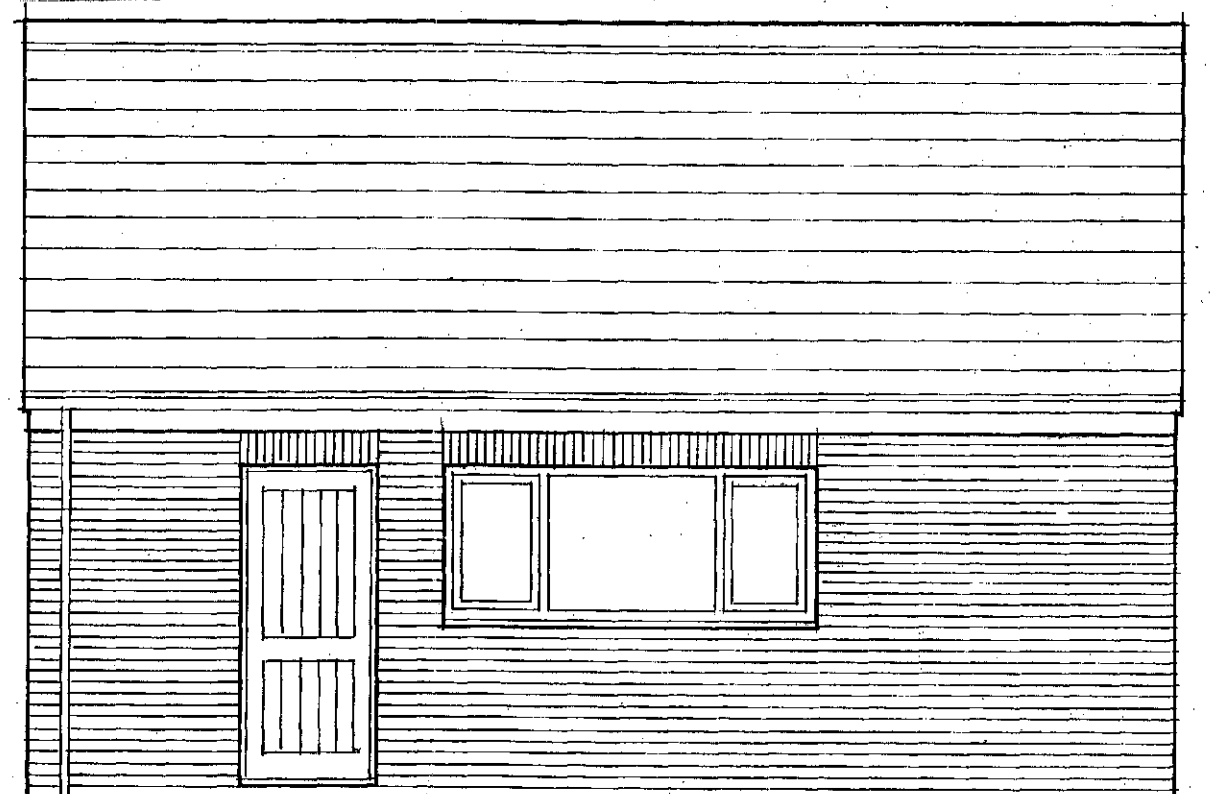

SIDE ELEVATION

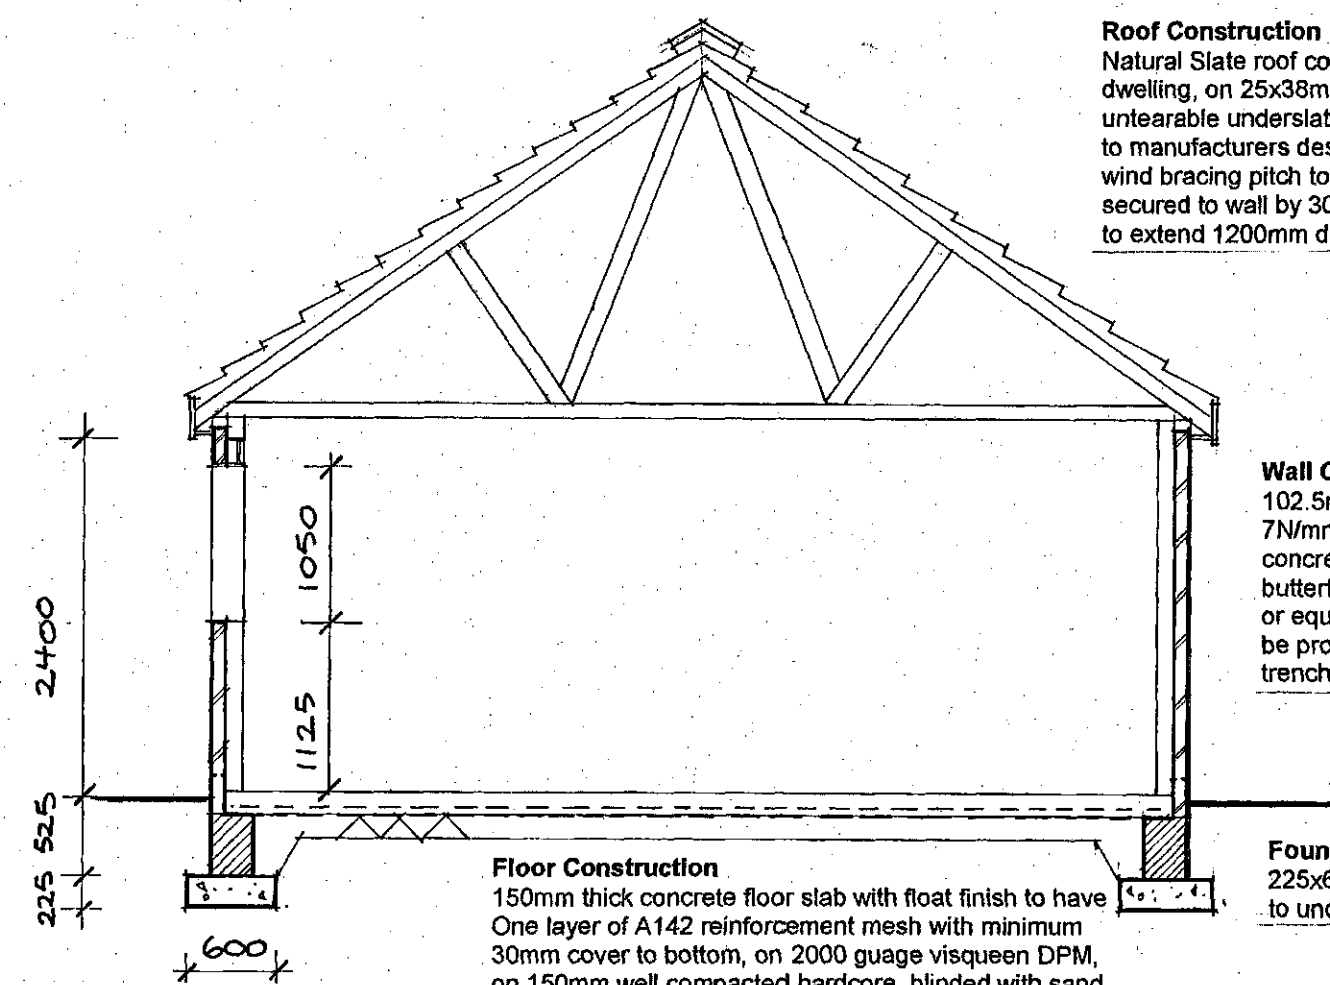

SECTION


Roof Construction
Natural Slate roof covering to match existing
dwelling, on 25x38mm treated battens, on Tyvek
unwearable underslating, on gangnail roof trusses
to manufacturers design at 600mm centres, including
wind bracing pitch to be 35° on 75x100mm wall plate,
secured to wall by 30x5mm anchor ties evry 3° truss
to extend 1200mm down wall

Wall Construction
102.5mm facing brick to match existing dwelling, with
7N/mm concrete blocks as indicated on layout built off
concrete slab and tied to brickwork with galvanised
butterfly type wall ties every course, Catnic CN51 lintel
or equivalent to be provided over openings and DPC to
be provided min 150mm above ground level. 300mm
trenchblock to be provided below ground

Foundations
225x600mm concrete strip foundation minimum 750mm
to underside

Floor Construction
150mm thick concrete floor slab with float finish to have
One layer of A142 reinforcement mesh with minimum
30mm cover to bottom, on 2000 gauge visqueen DPM,
on 150mm well compacted hardcore, blinded with sand


SITE PLAN

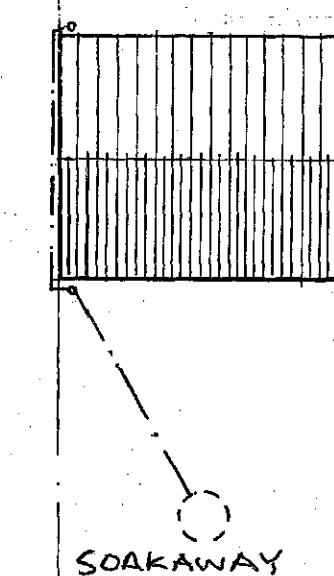

SOAKAWAY

137

POGMOOR ROAD

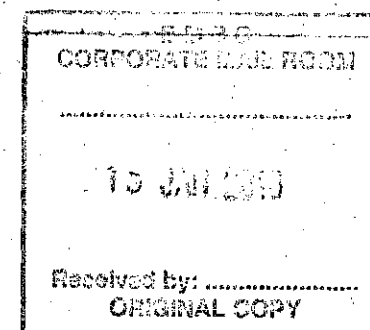

Drawing No 1188/01
Date: Dec 15 Scale: 1:50, 1:500
Detached Double Garage
at
137 Pogmoor Road
Barnsley

AJF DESIGNS



ARCHITECTURAL DESIGN CONSULTANTS

9 MIDHOPE WAY, BARNSELY
S.YORKS. S75 2LS
TEL: 07888 764202 EMAIL: andy.fyfe@icloud.com

PLANNING SUPERVISORS

WHITEHILL AVENUE