



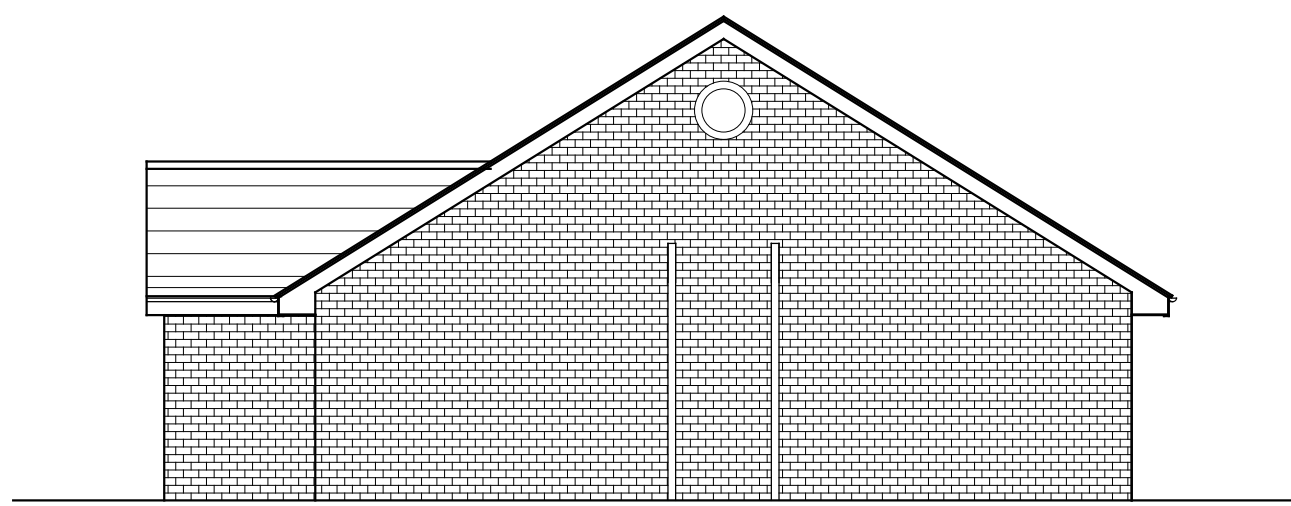


PROPOSED SIDE ELEVATION

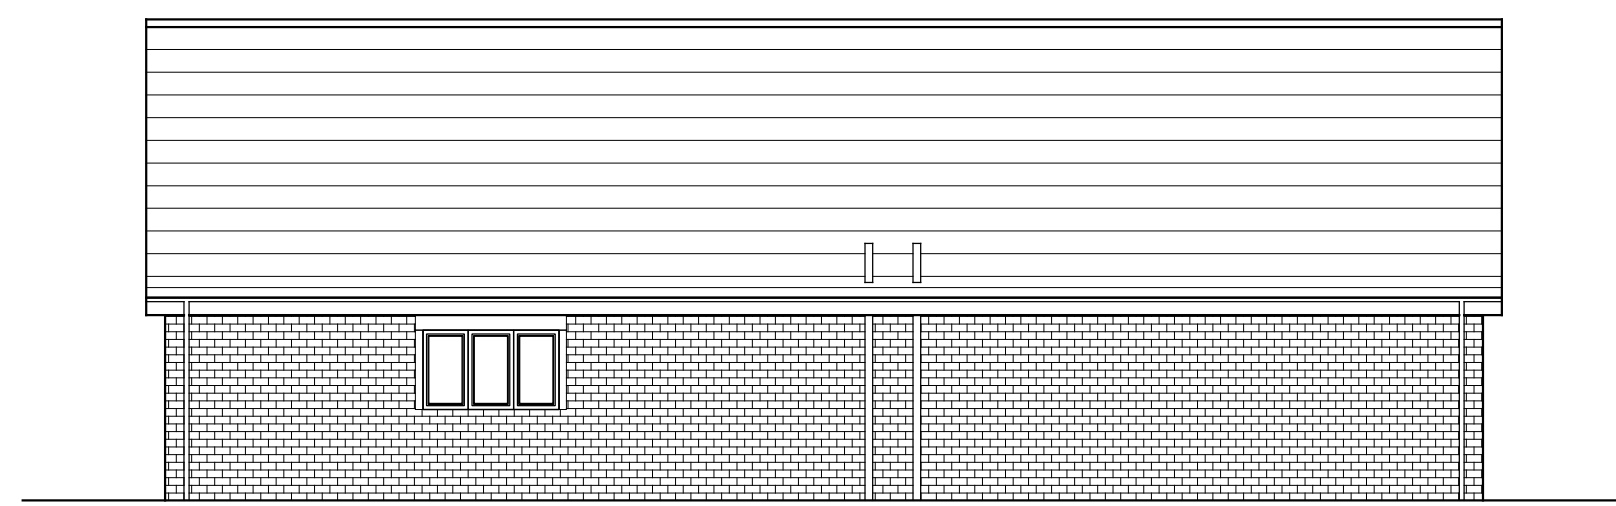


PROPOSED REAR ELEVATION




PROPOSED FRONT ELEVATION

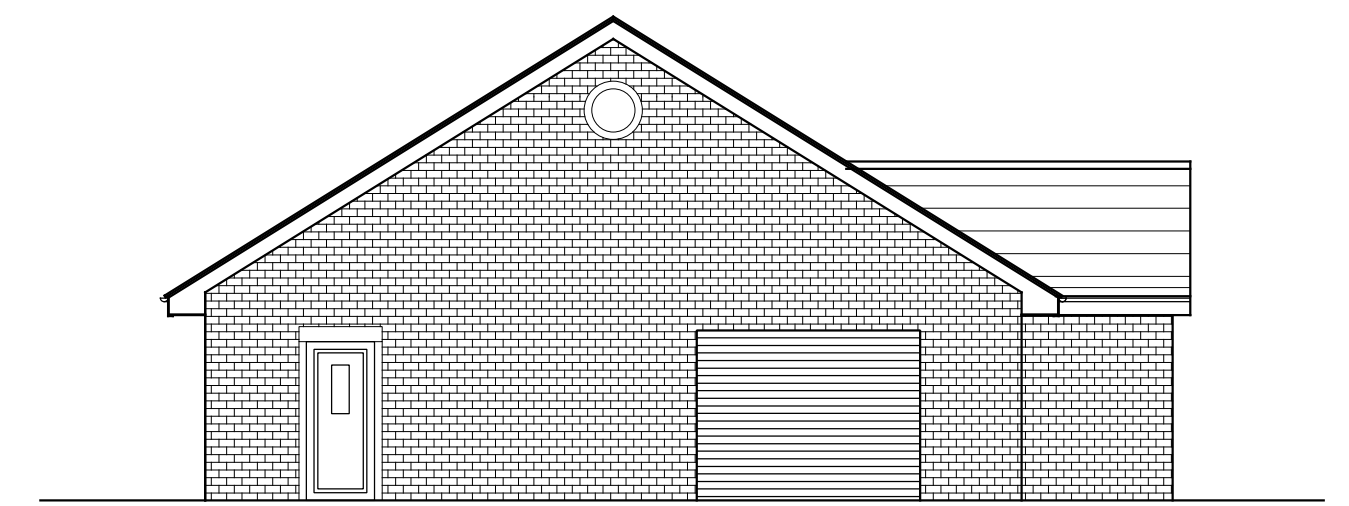


PROPOSED SIDE ELEVATION

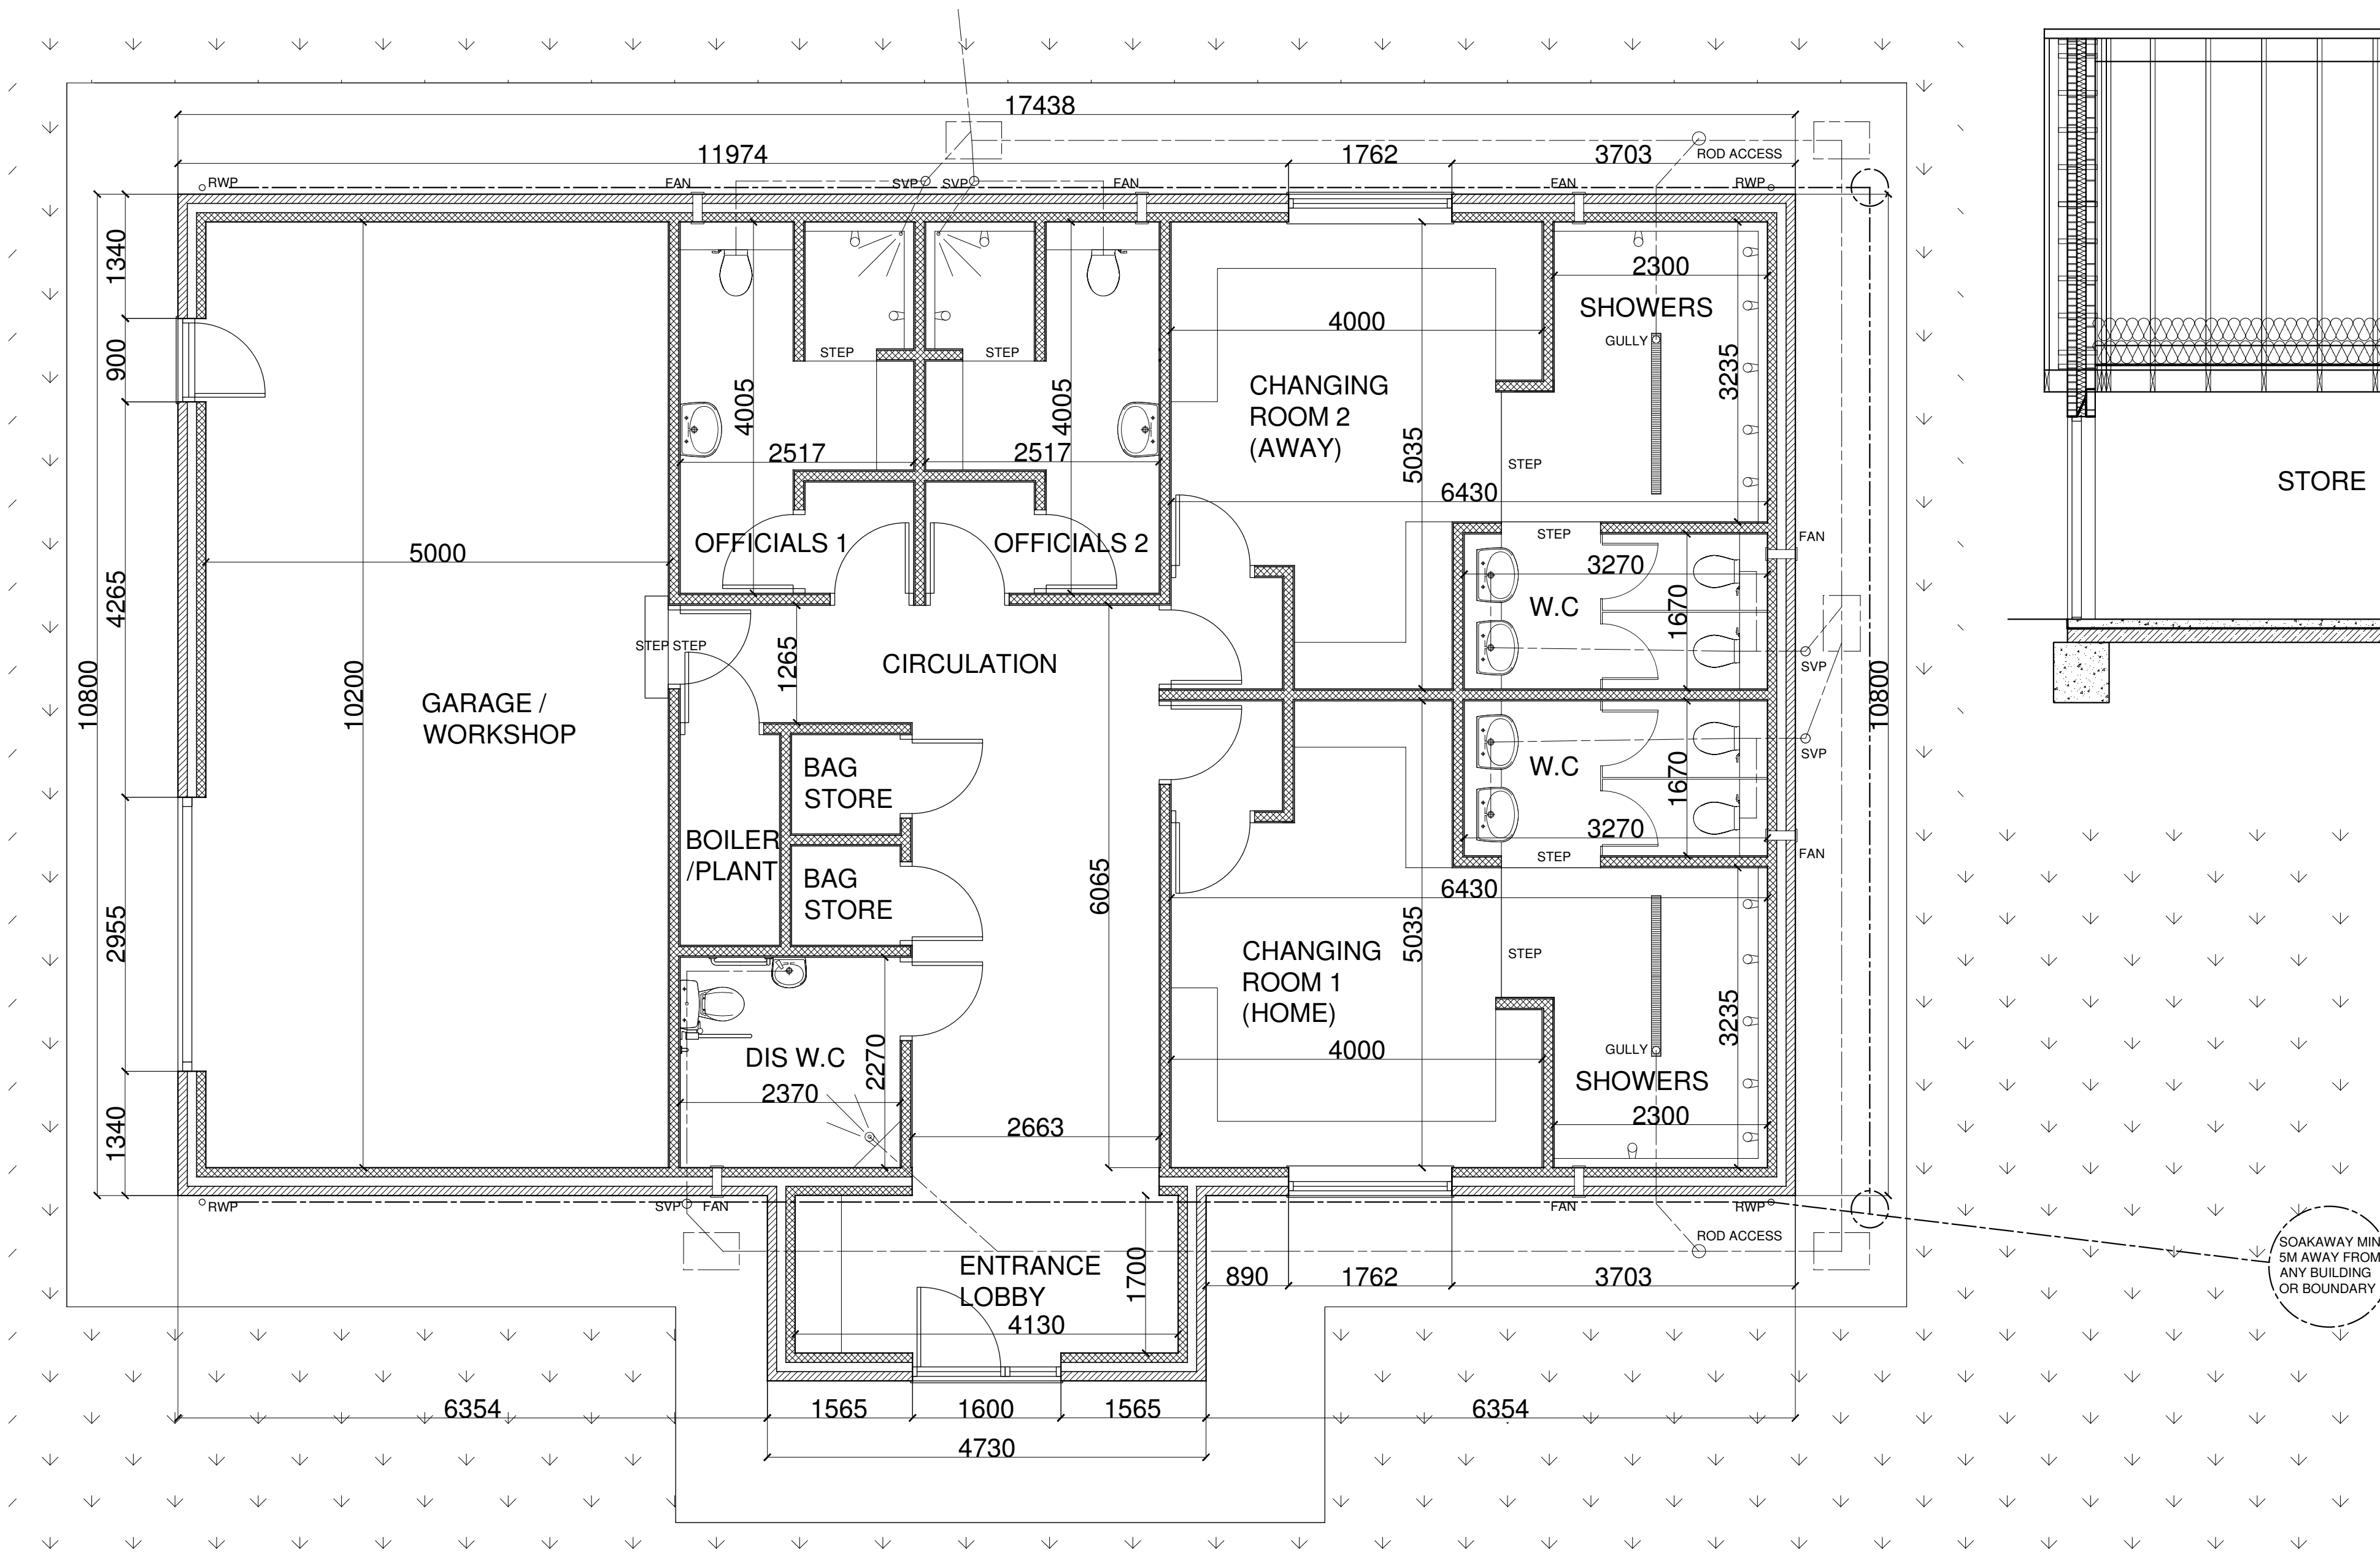


PROPOSED GROUND FLOOR PLAN

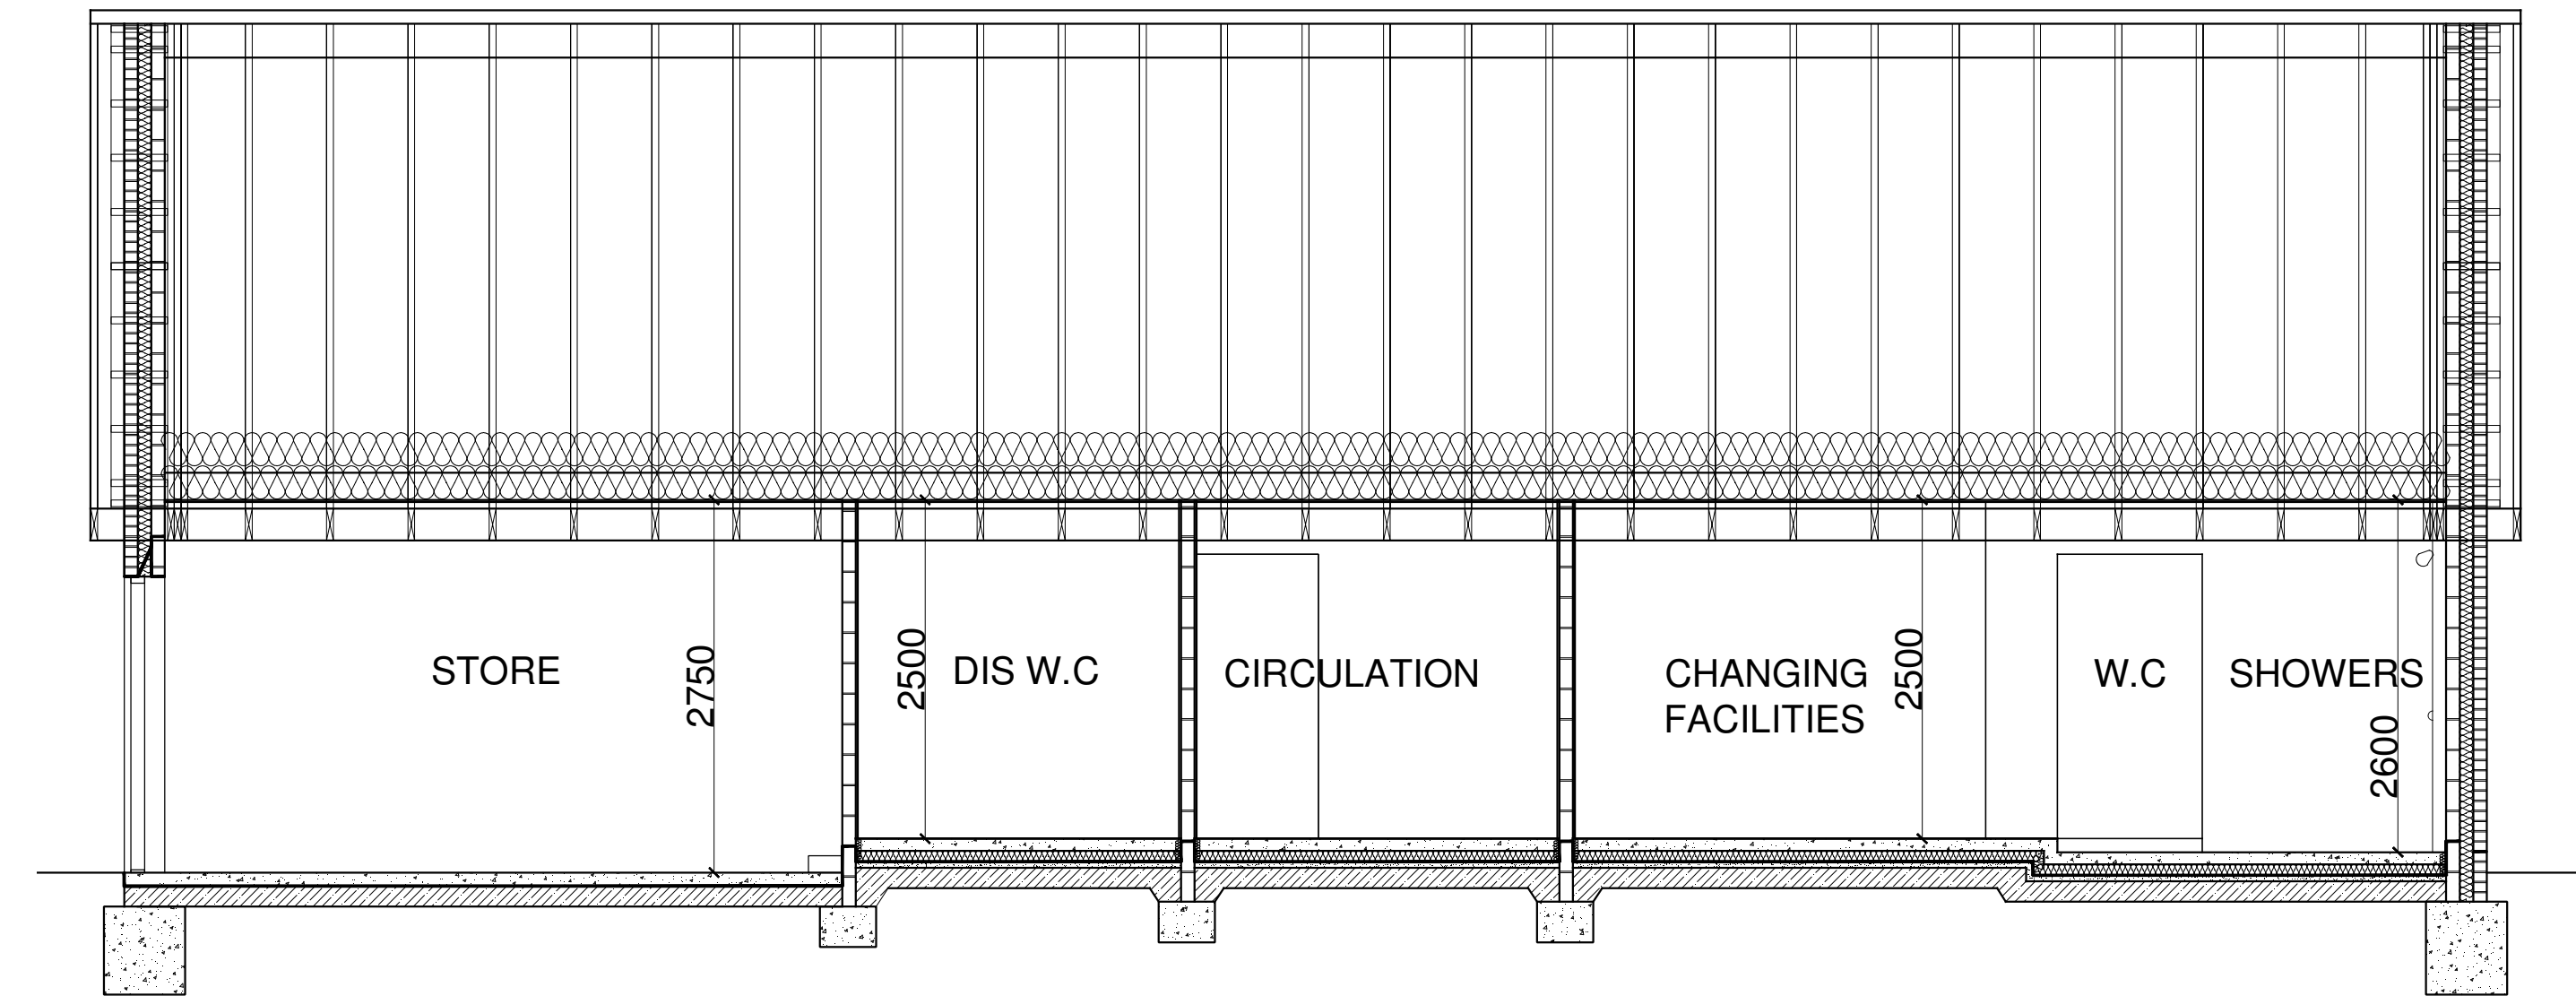


PROPOSED SECTION C-C

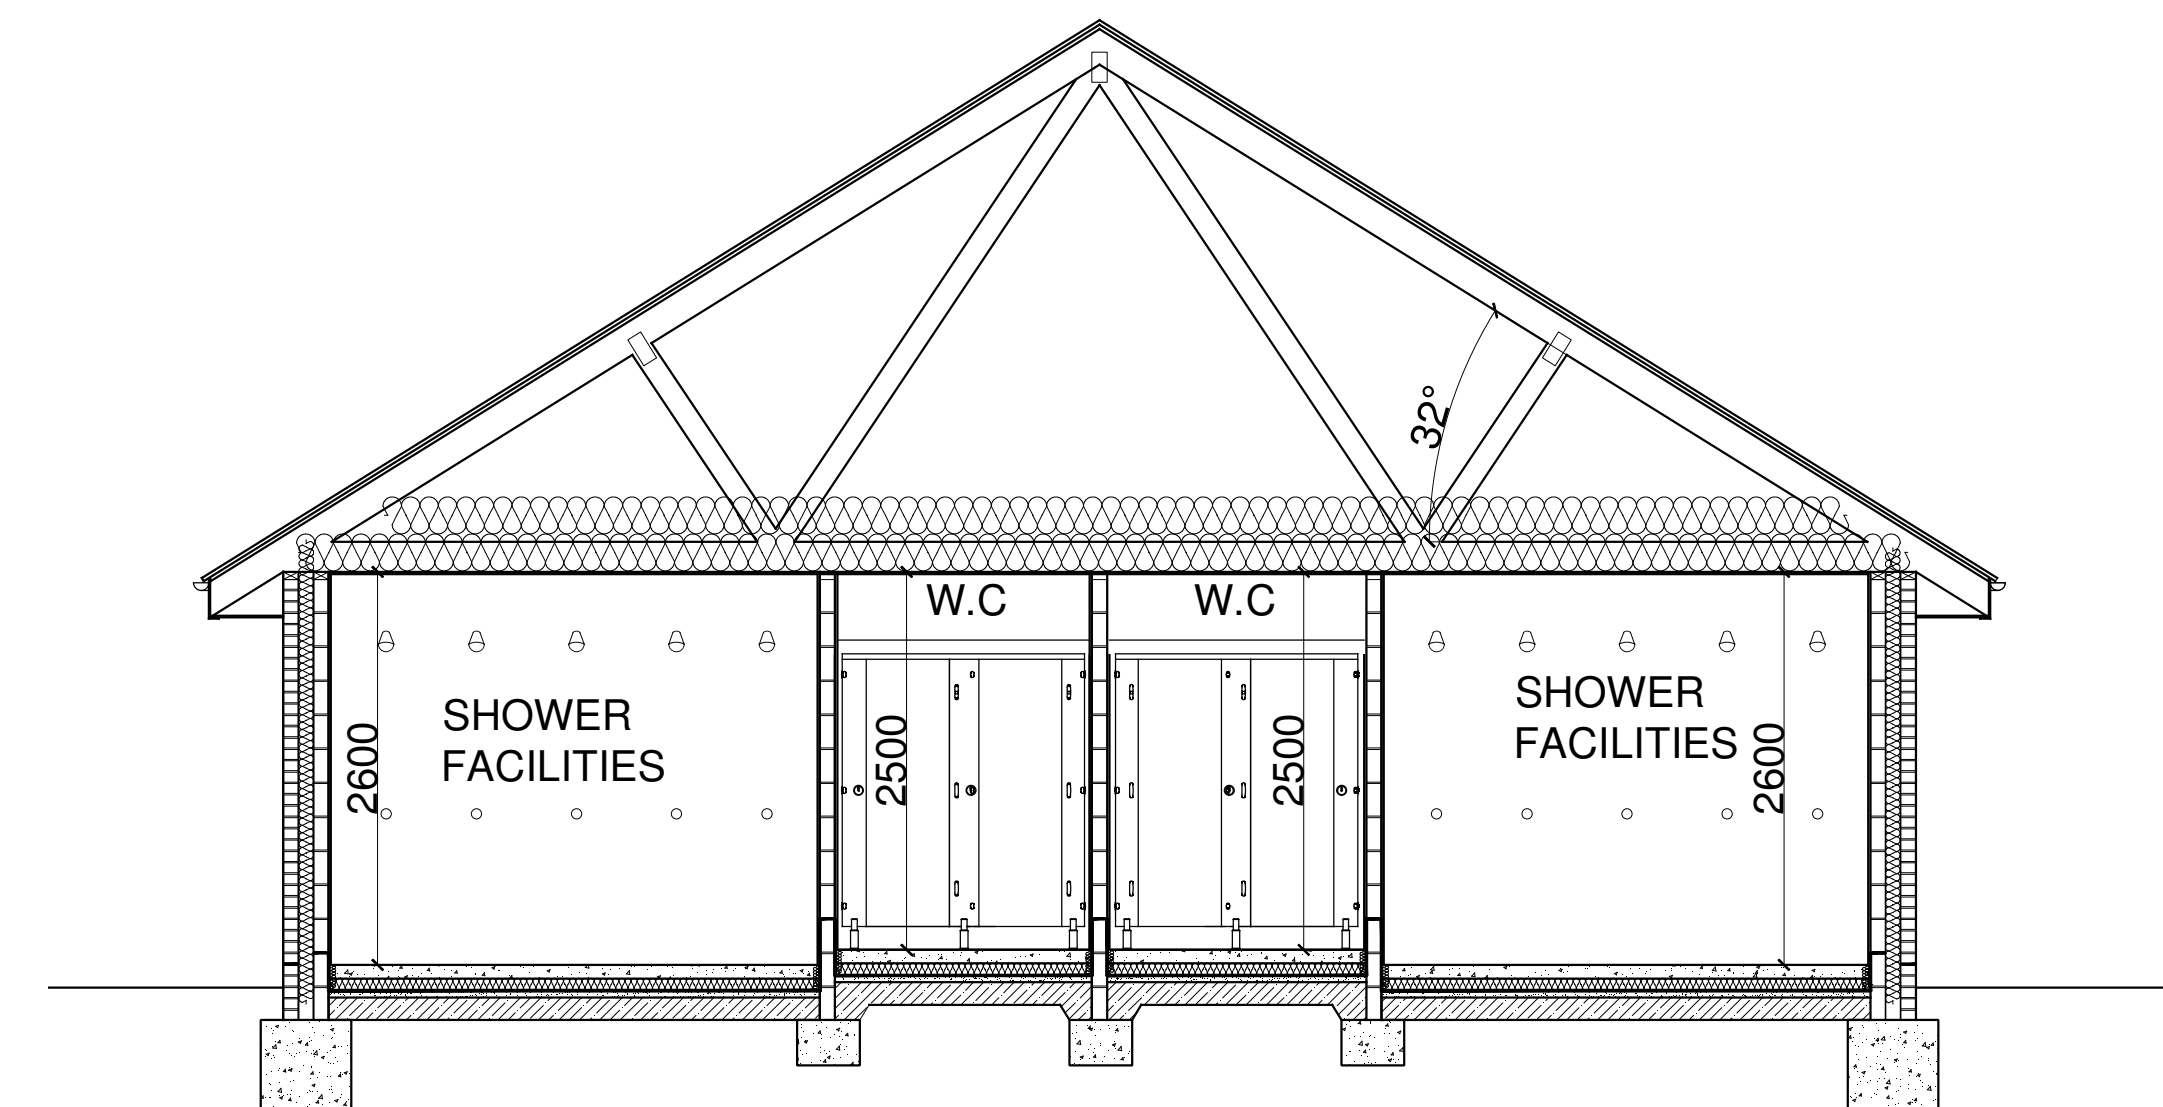

PROPOSED SECTION A-A

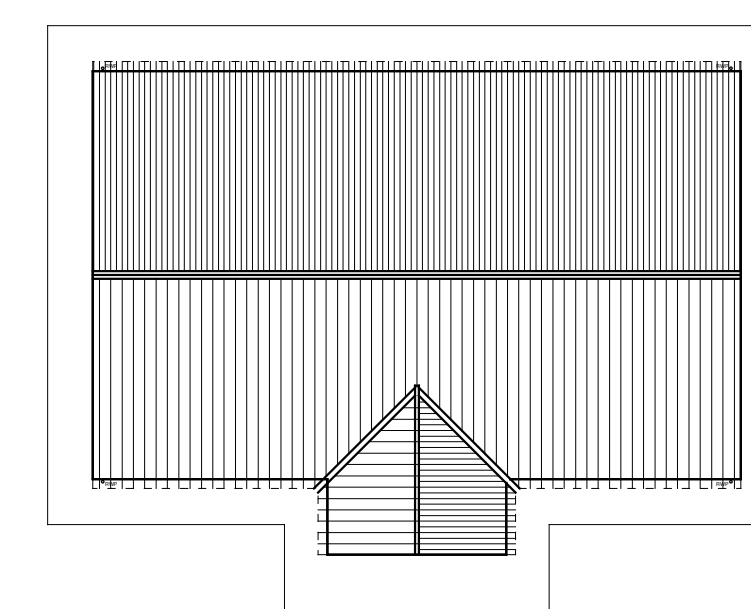

PROPOSED ROOF PLAN

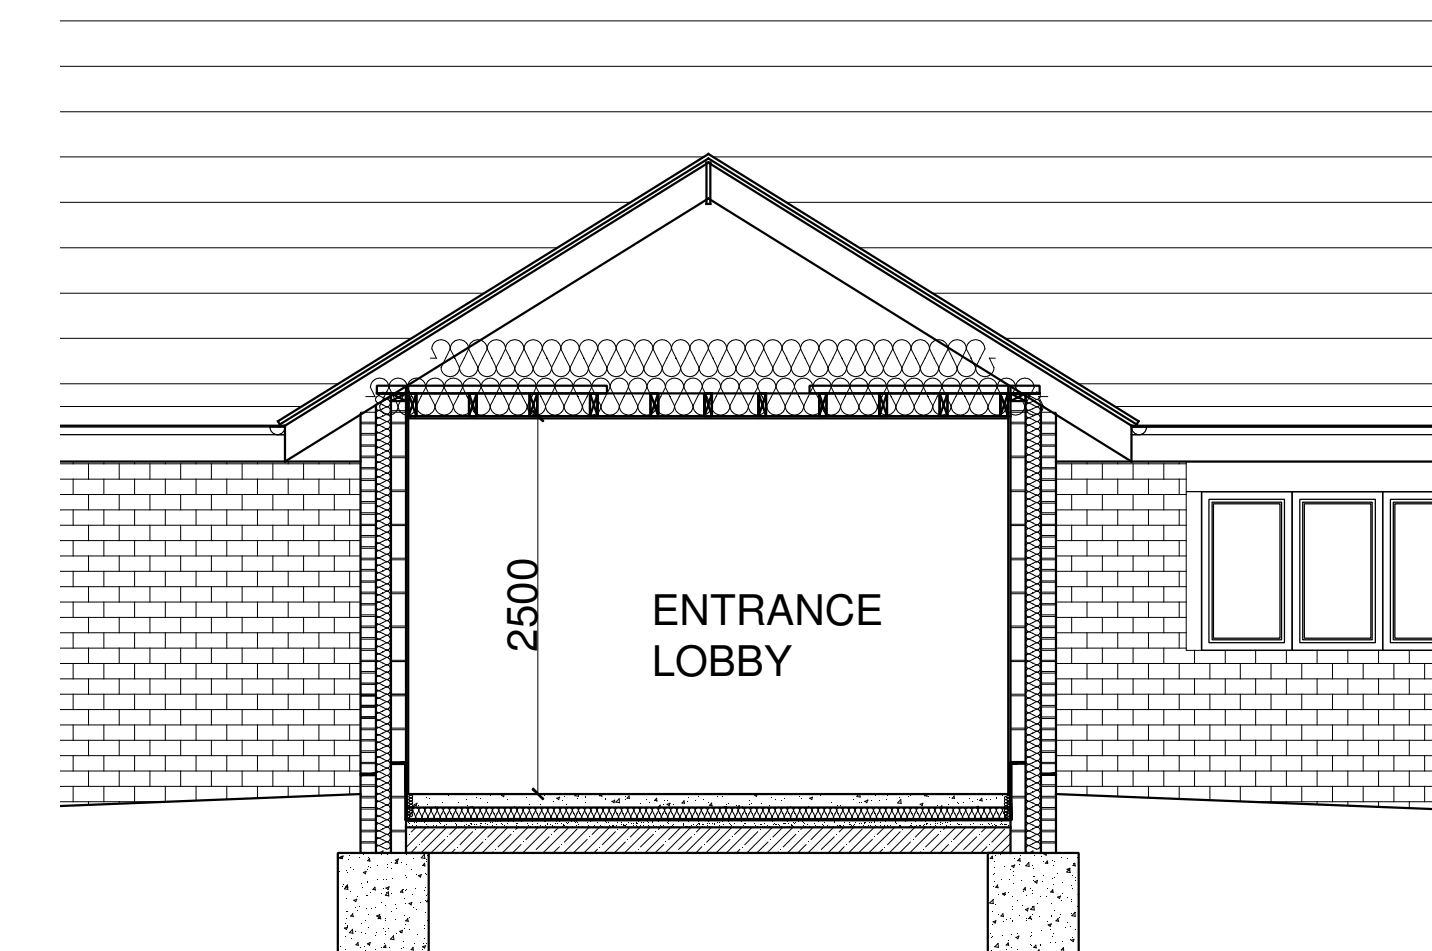

PROPOSED SECTION B-B

PROJECT PROPOSED CHANGING FACILITIES AND STORE FOR WOMBWELL CRICKET CLUB, WINDMILL ROAD, WOMBWELL, BARNSLEY, S73 8PW

DRAWING PROPOSED PLANS

SCALE 1:50/100

DWG	REV
01	-