



SCALE 1:50

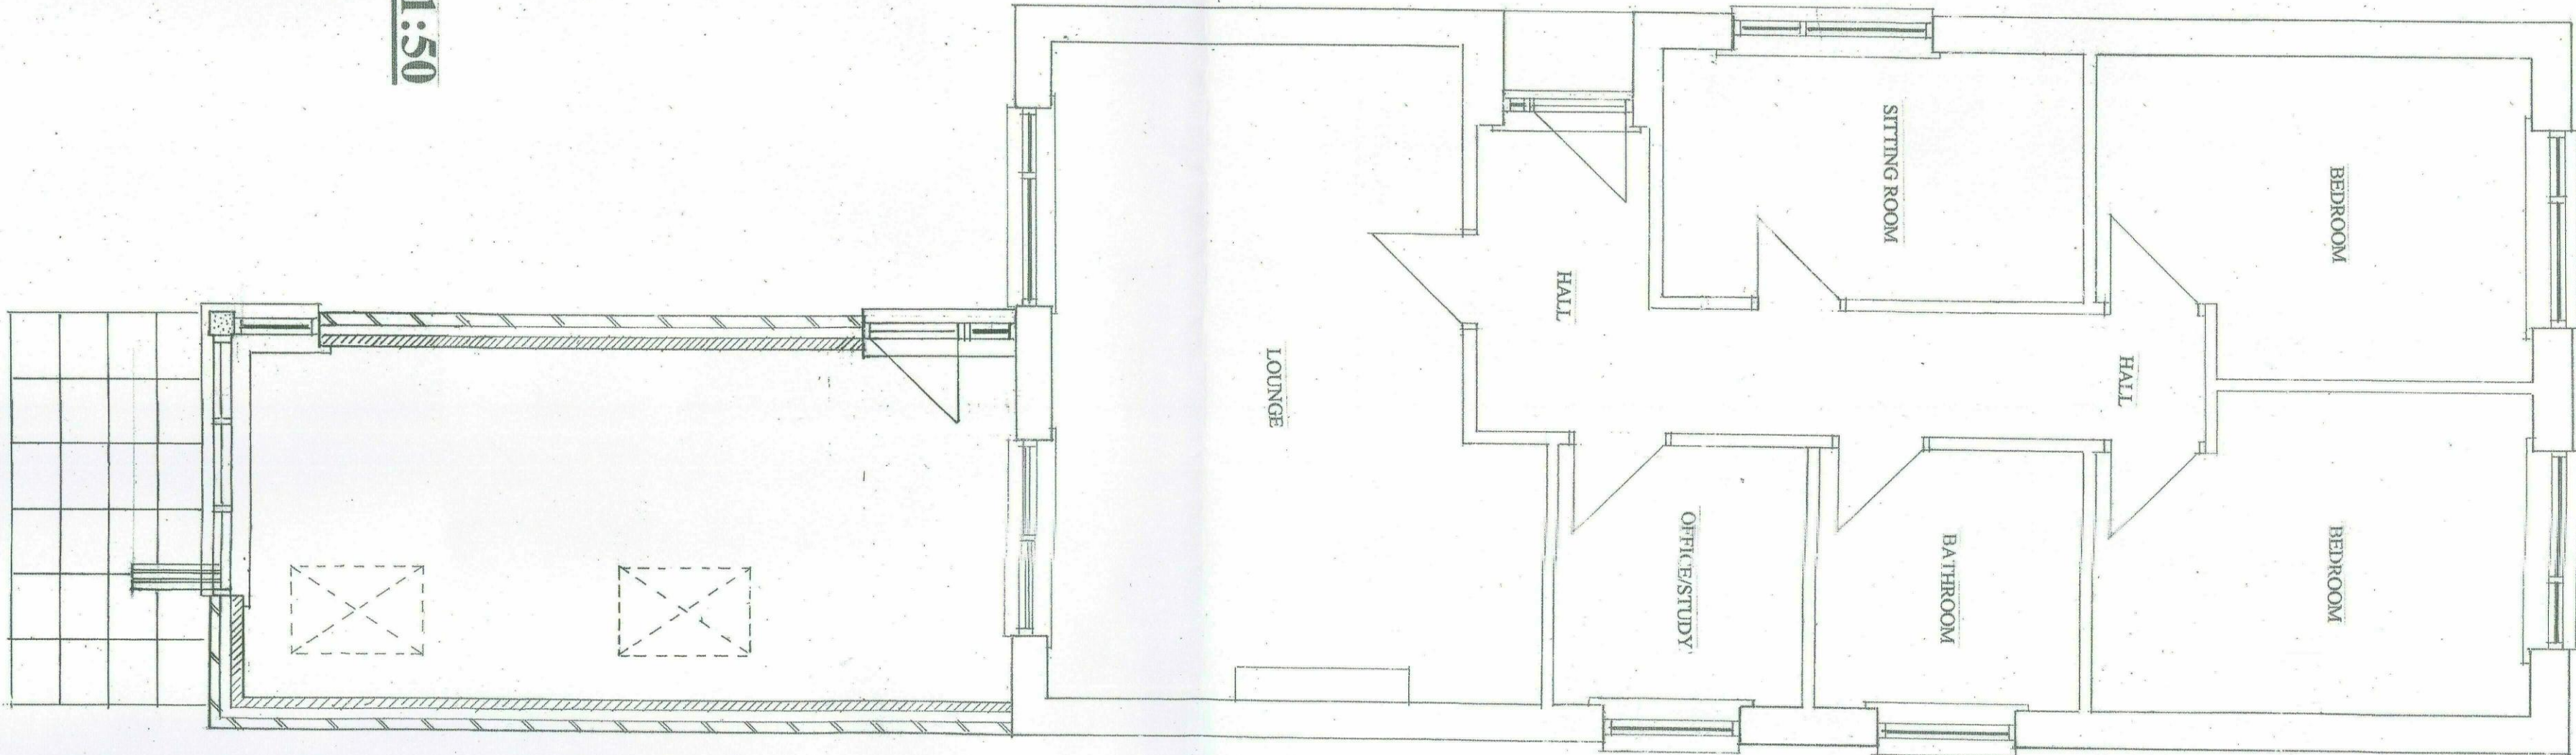

SCALE 1:50


PROPOSED FLOOR LAYOUT

VERTICAL TILE HANGING

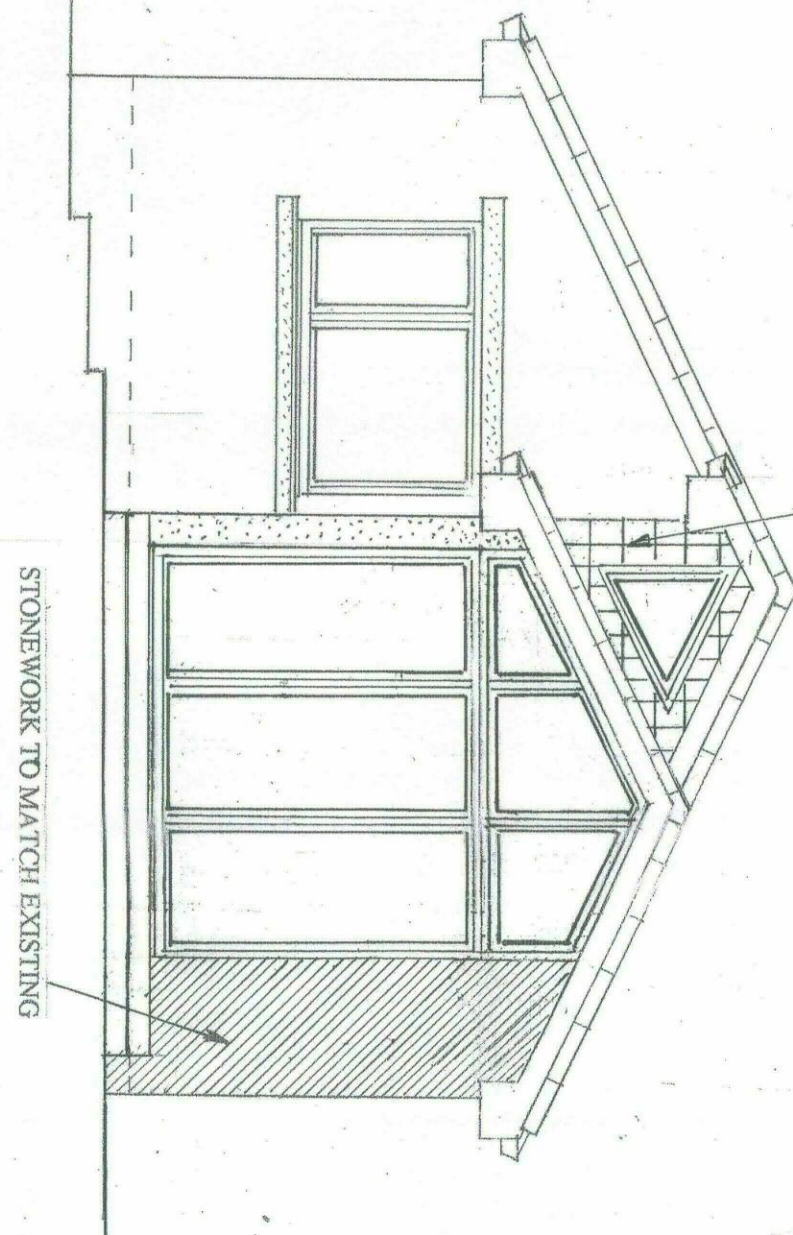


PROPOSED REAR ELEVATION

SCALE 1:50

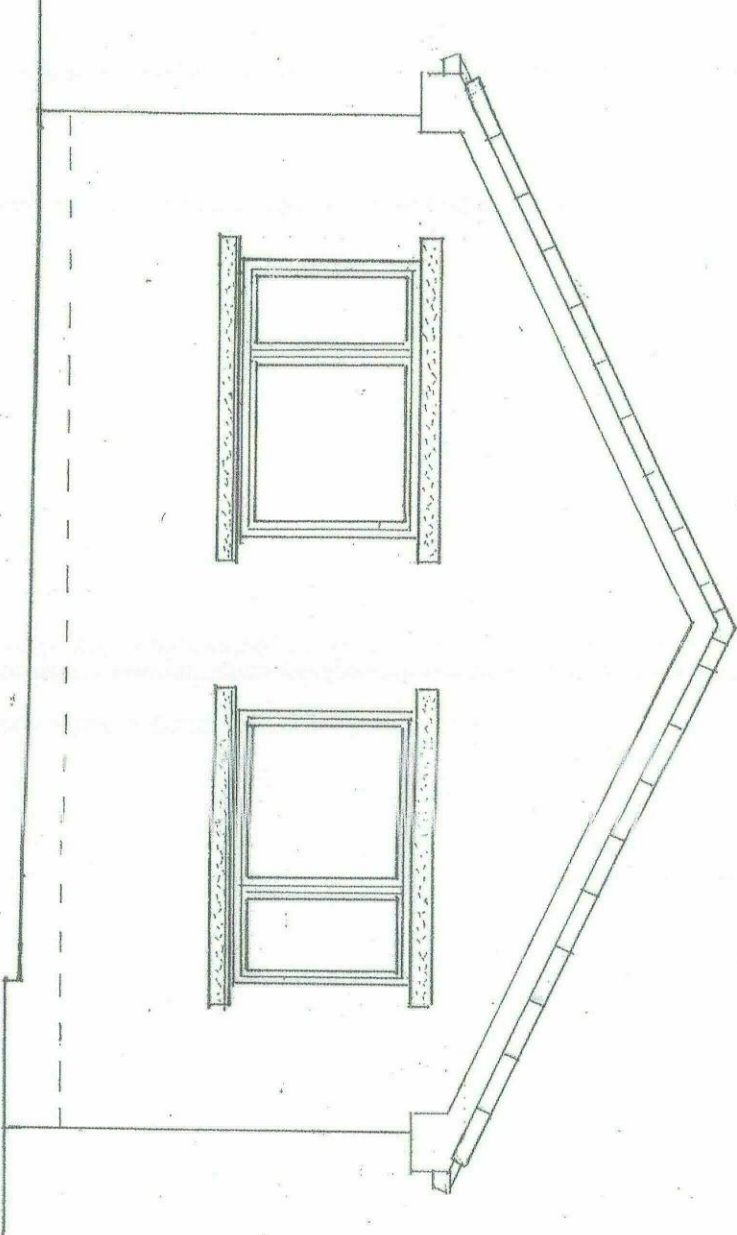


**EXISTING FRONT ELEVATION
UNNAFECTED**

VERTICAL TILE HANGING

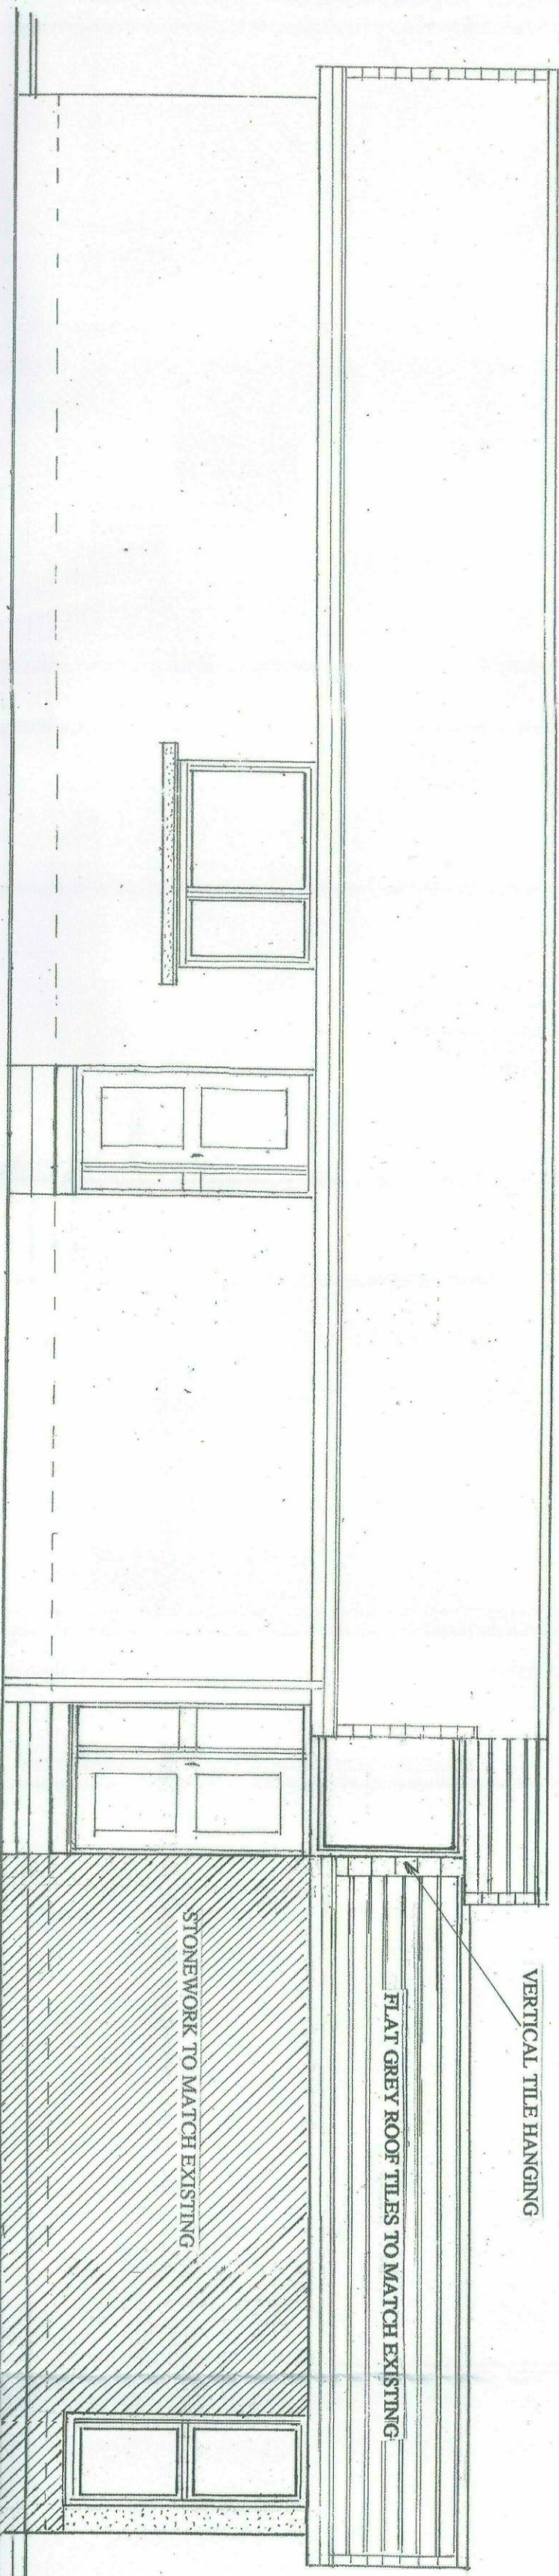


PROPOSED SIDE ELEVATION A

FLAT GREY ROOF TILES TO MATCH EXISTING

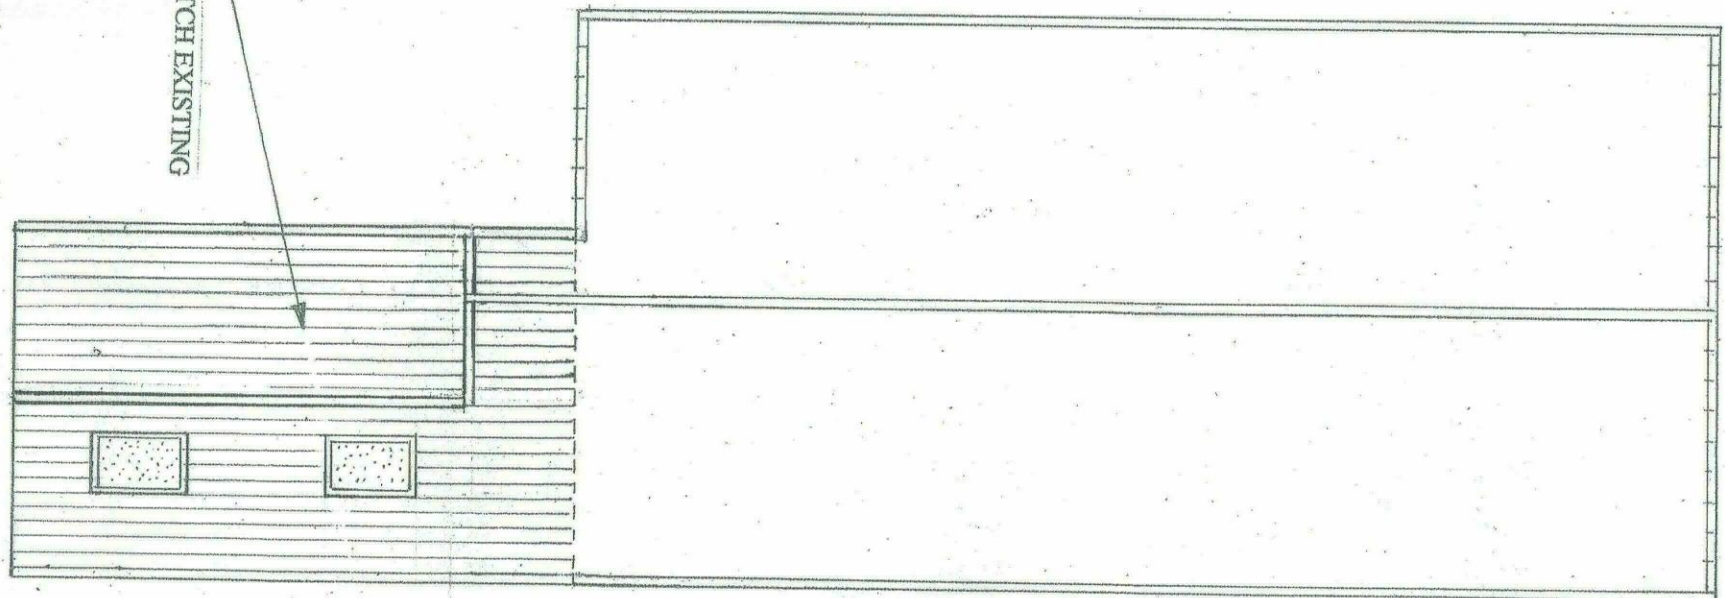

**PROPOSED ROOF LAYOUT
SCALE 1:100**

FLAT GREY ROOF TILES TO MATCH EXISTING

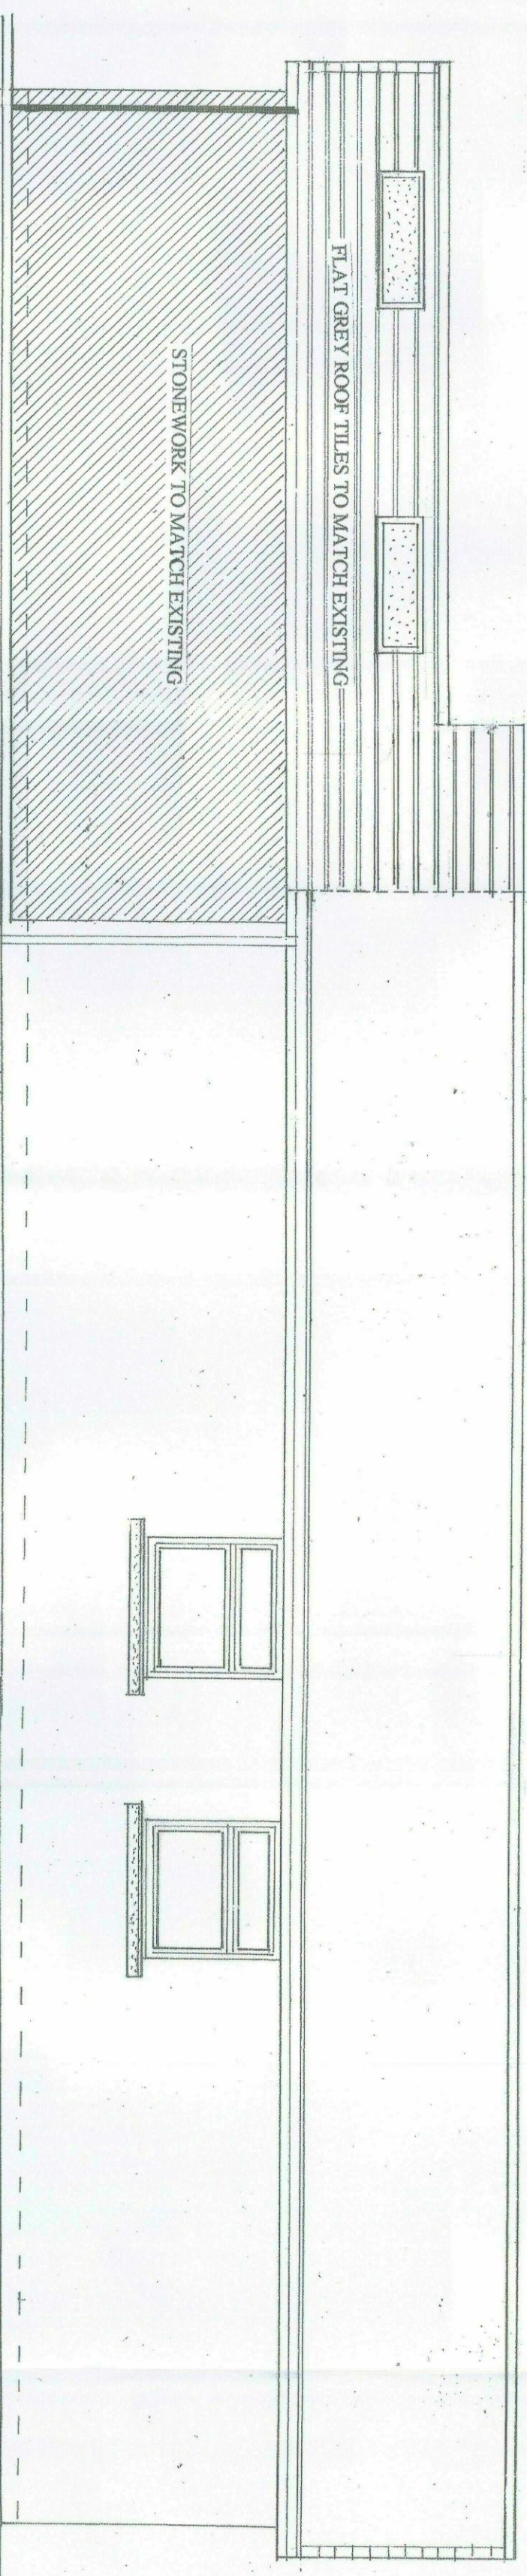

PROPOSED SIDE ELEVATION B

SCALE 1:50