


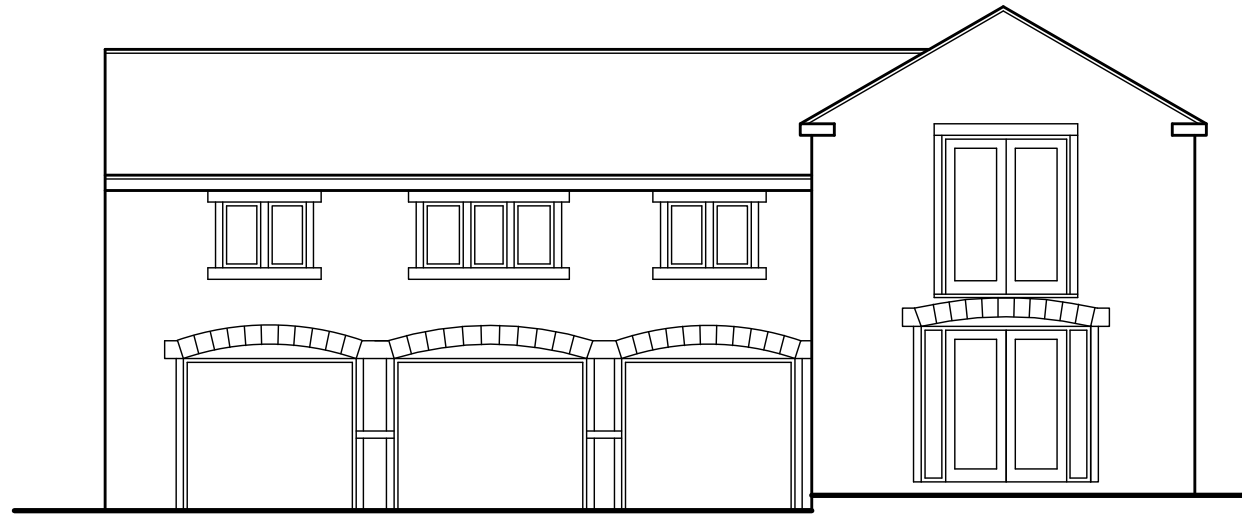


PROPOSED FRONT ELEVATION
SCALE 1:100




EXISTING FRONT ELEVATION
SCALE 1:100




PROPOSED REAR ELEVATION
SCALE 1:100

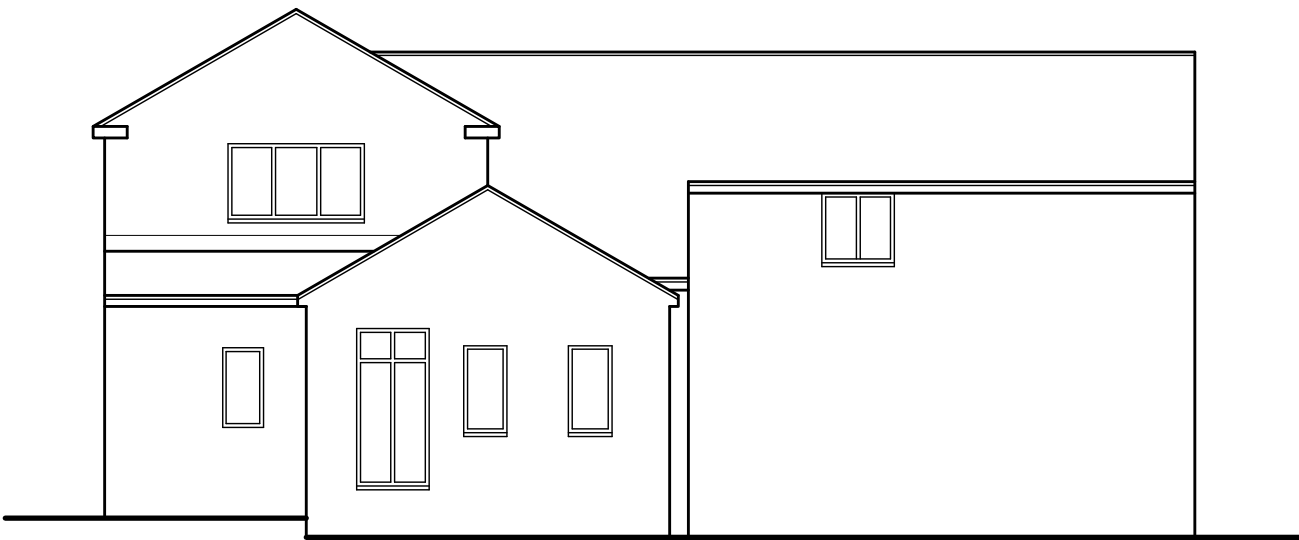


EXISTING REAR ELEVATION
SCALE 1:100

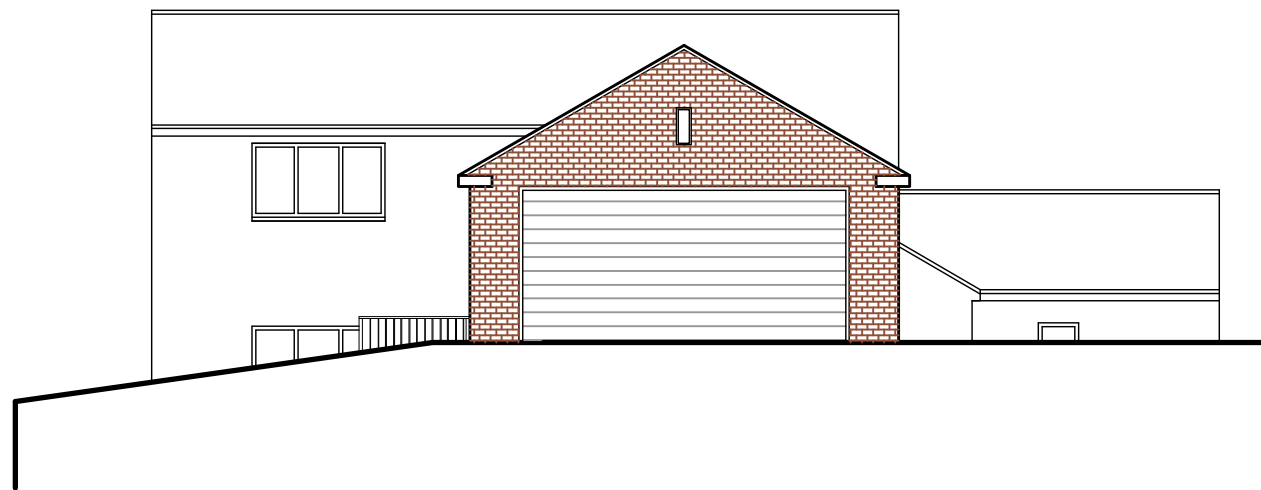


PROPOSED SIDE ELEVATION
SCALE 1:100

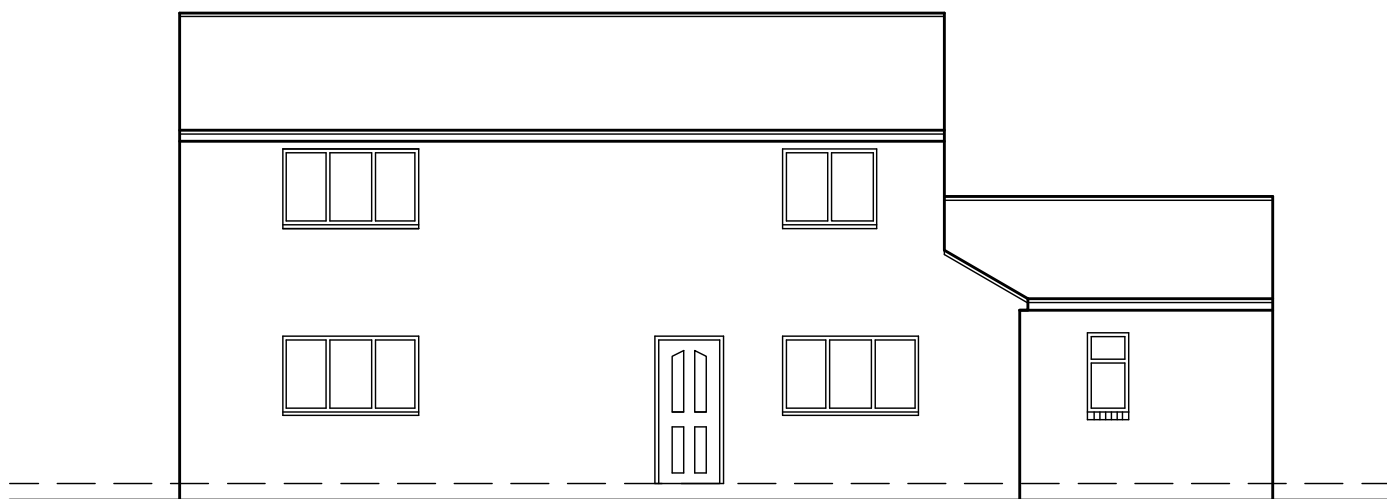


EXISTING SIDE ELEVATION
SCALE 1:100

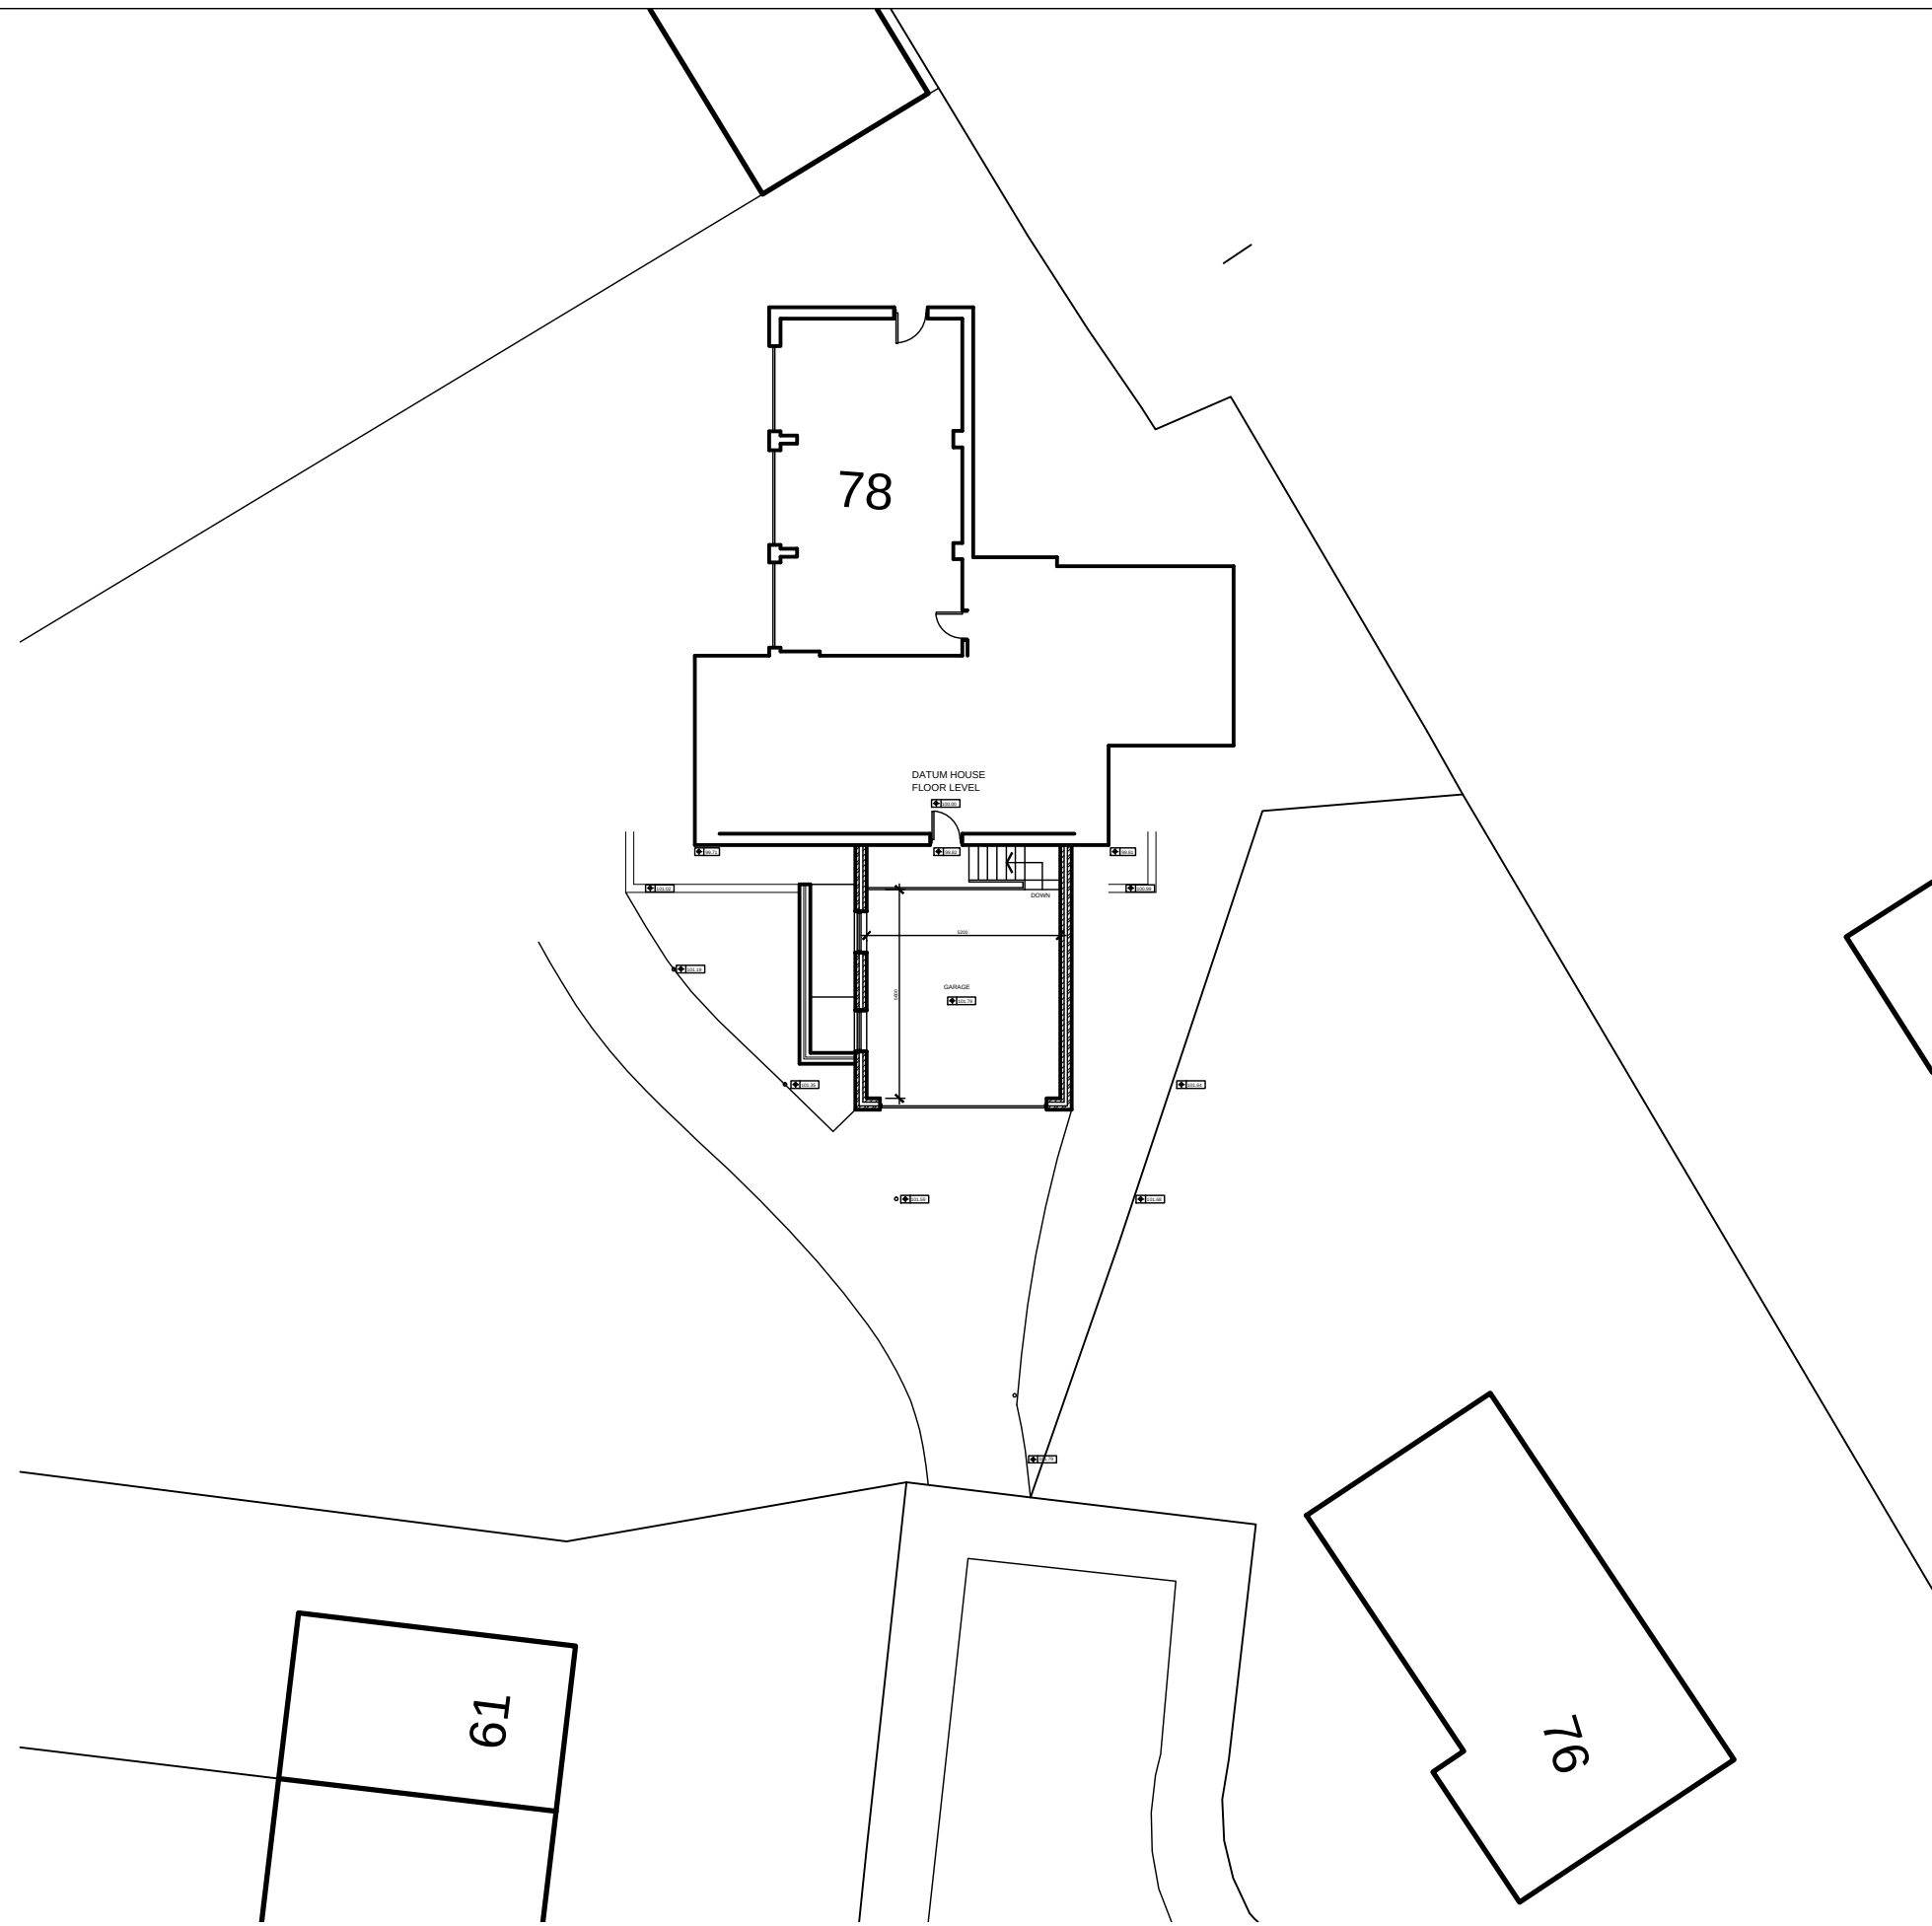


SITE LAYOUT PLAN
SCALE 1:500

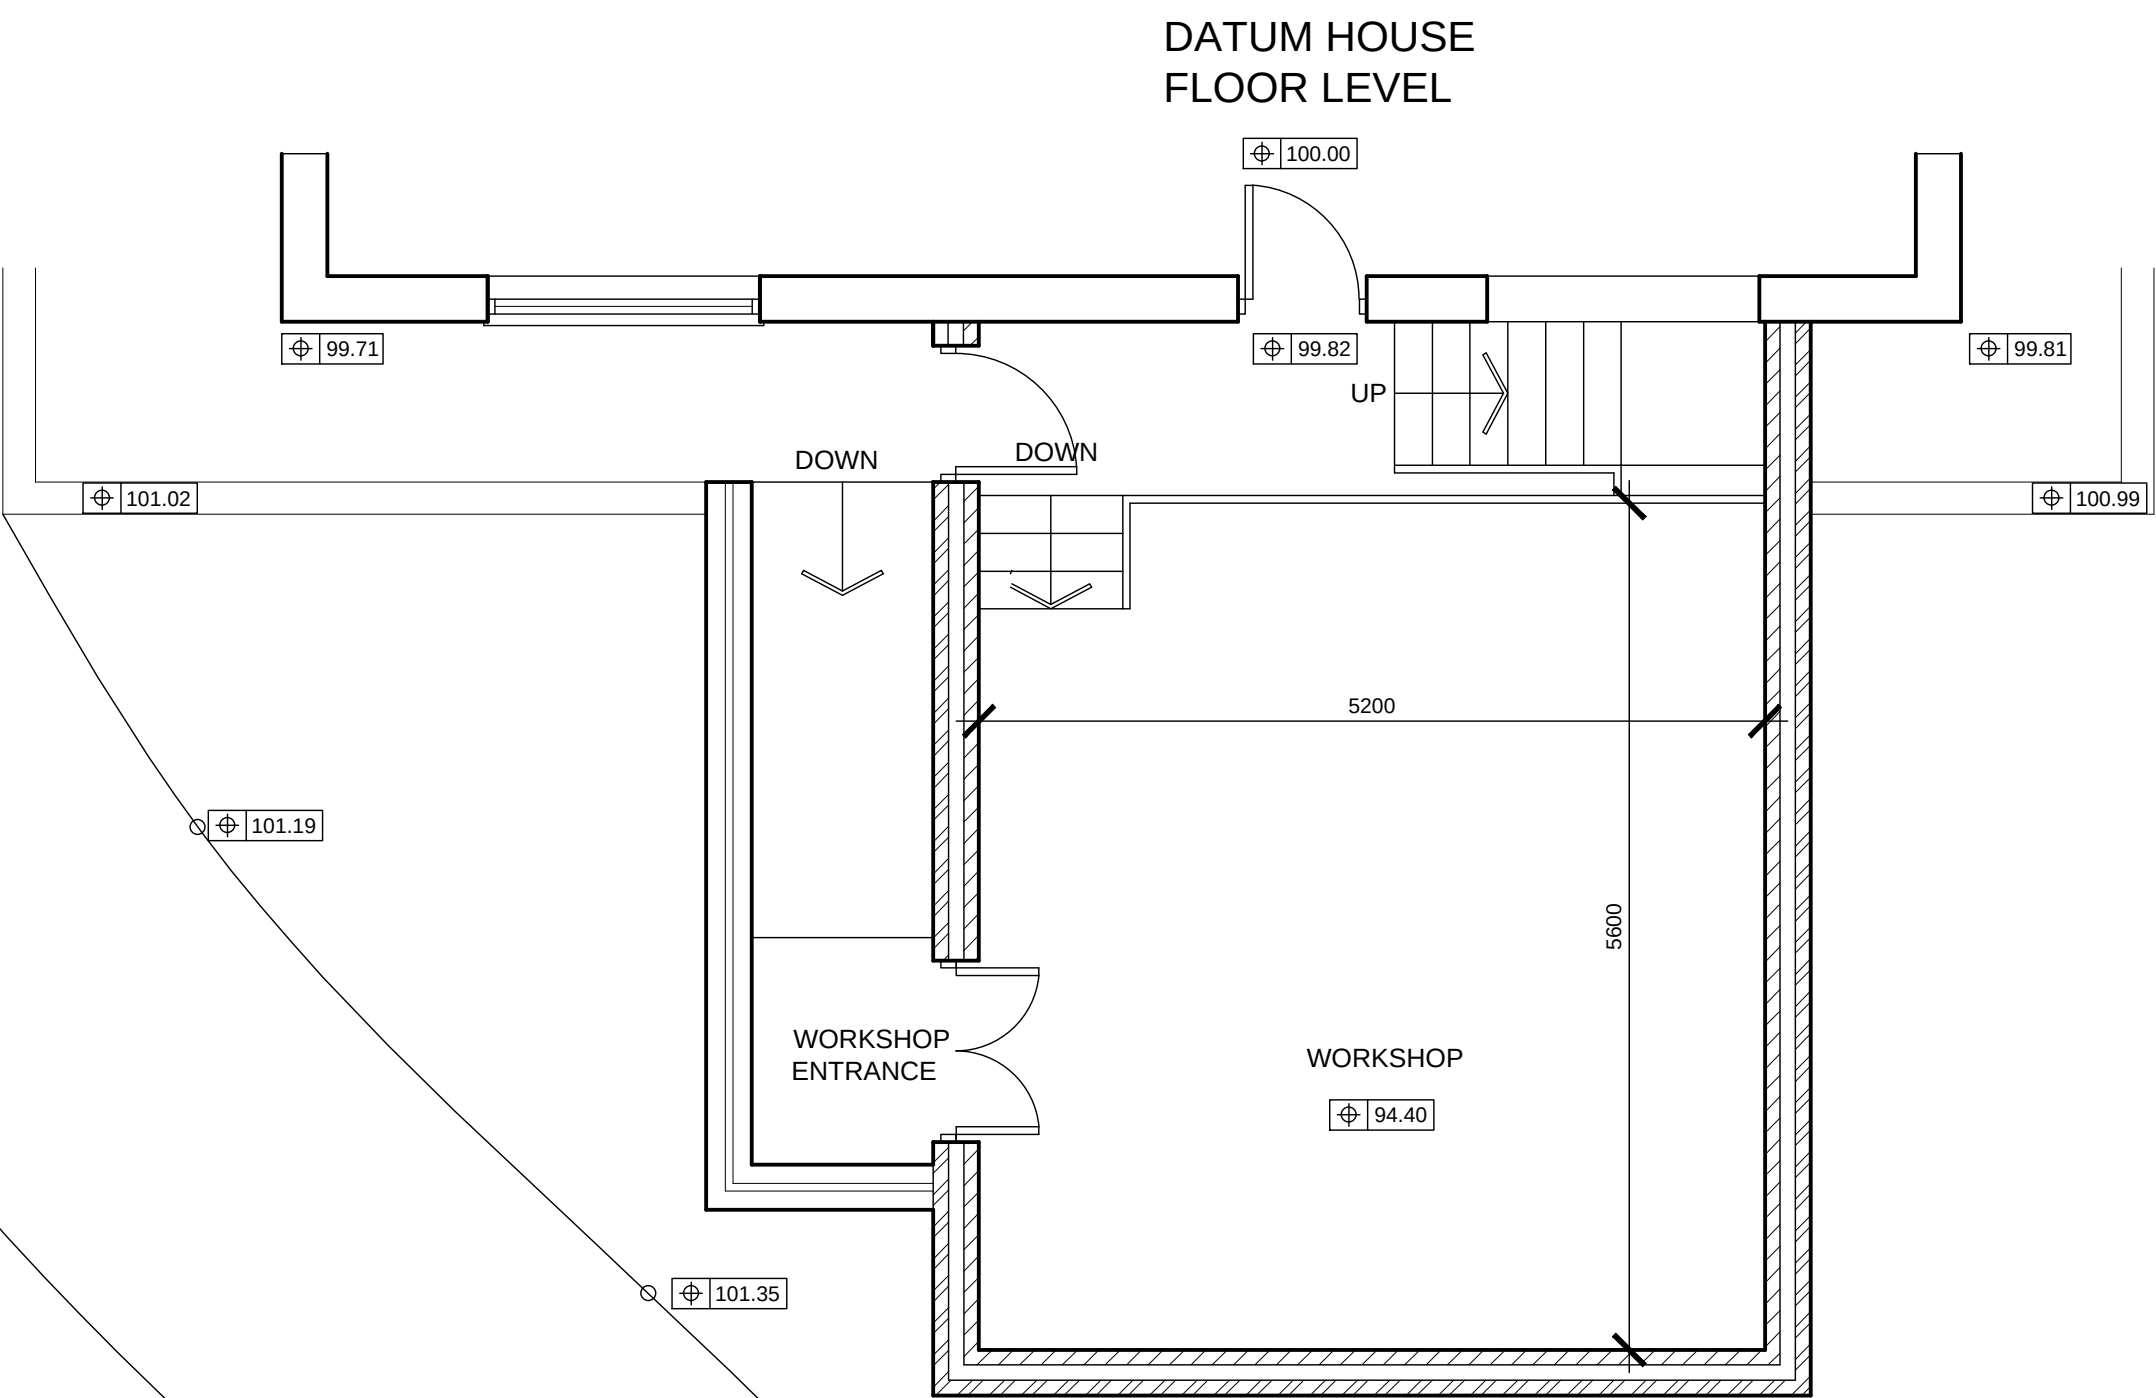

LOWER LEVEL PLAN
SCALE 1:50

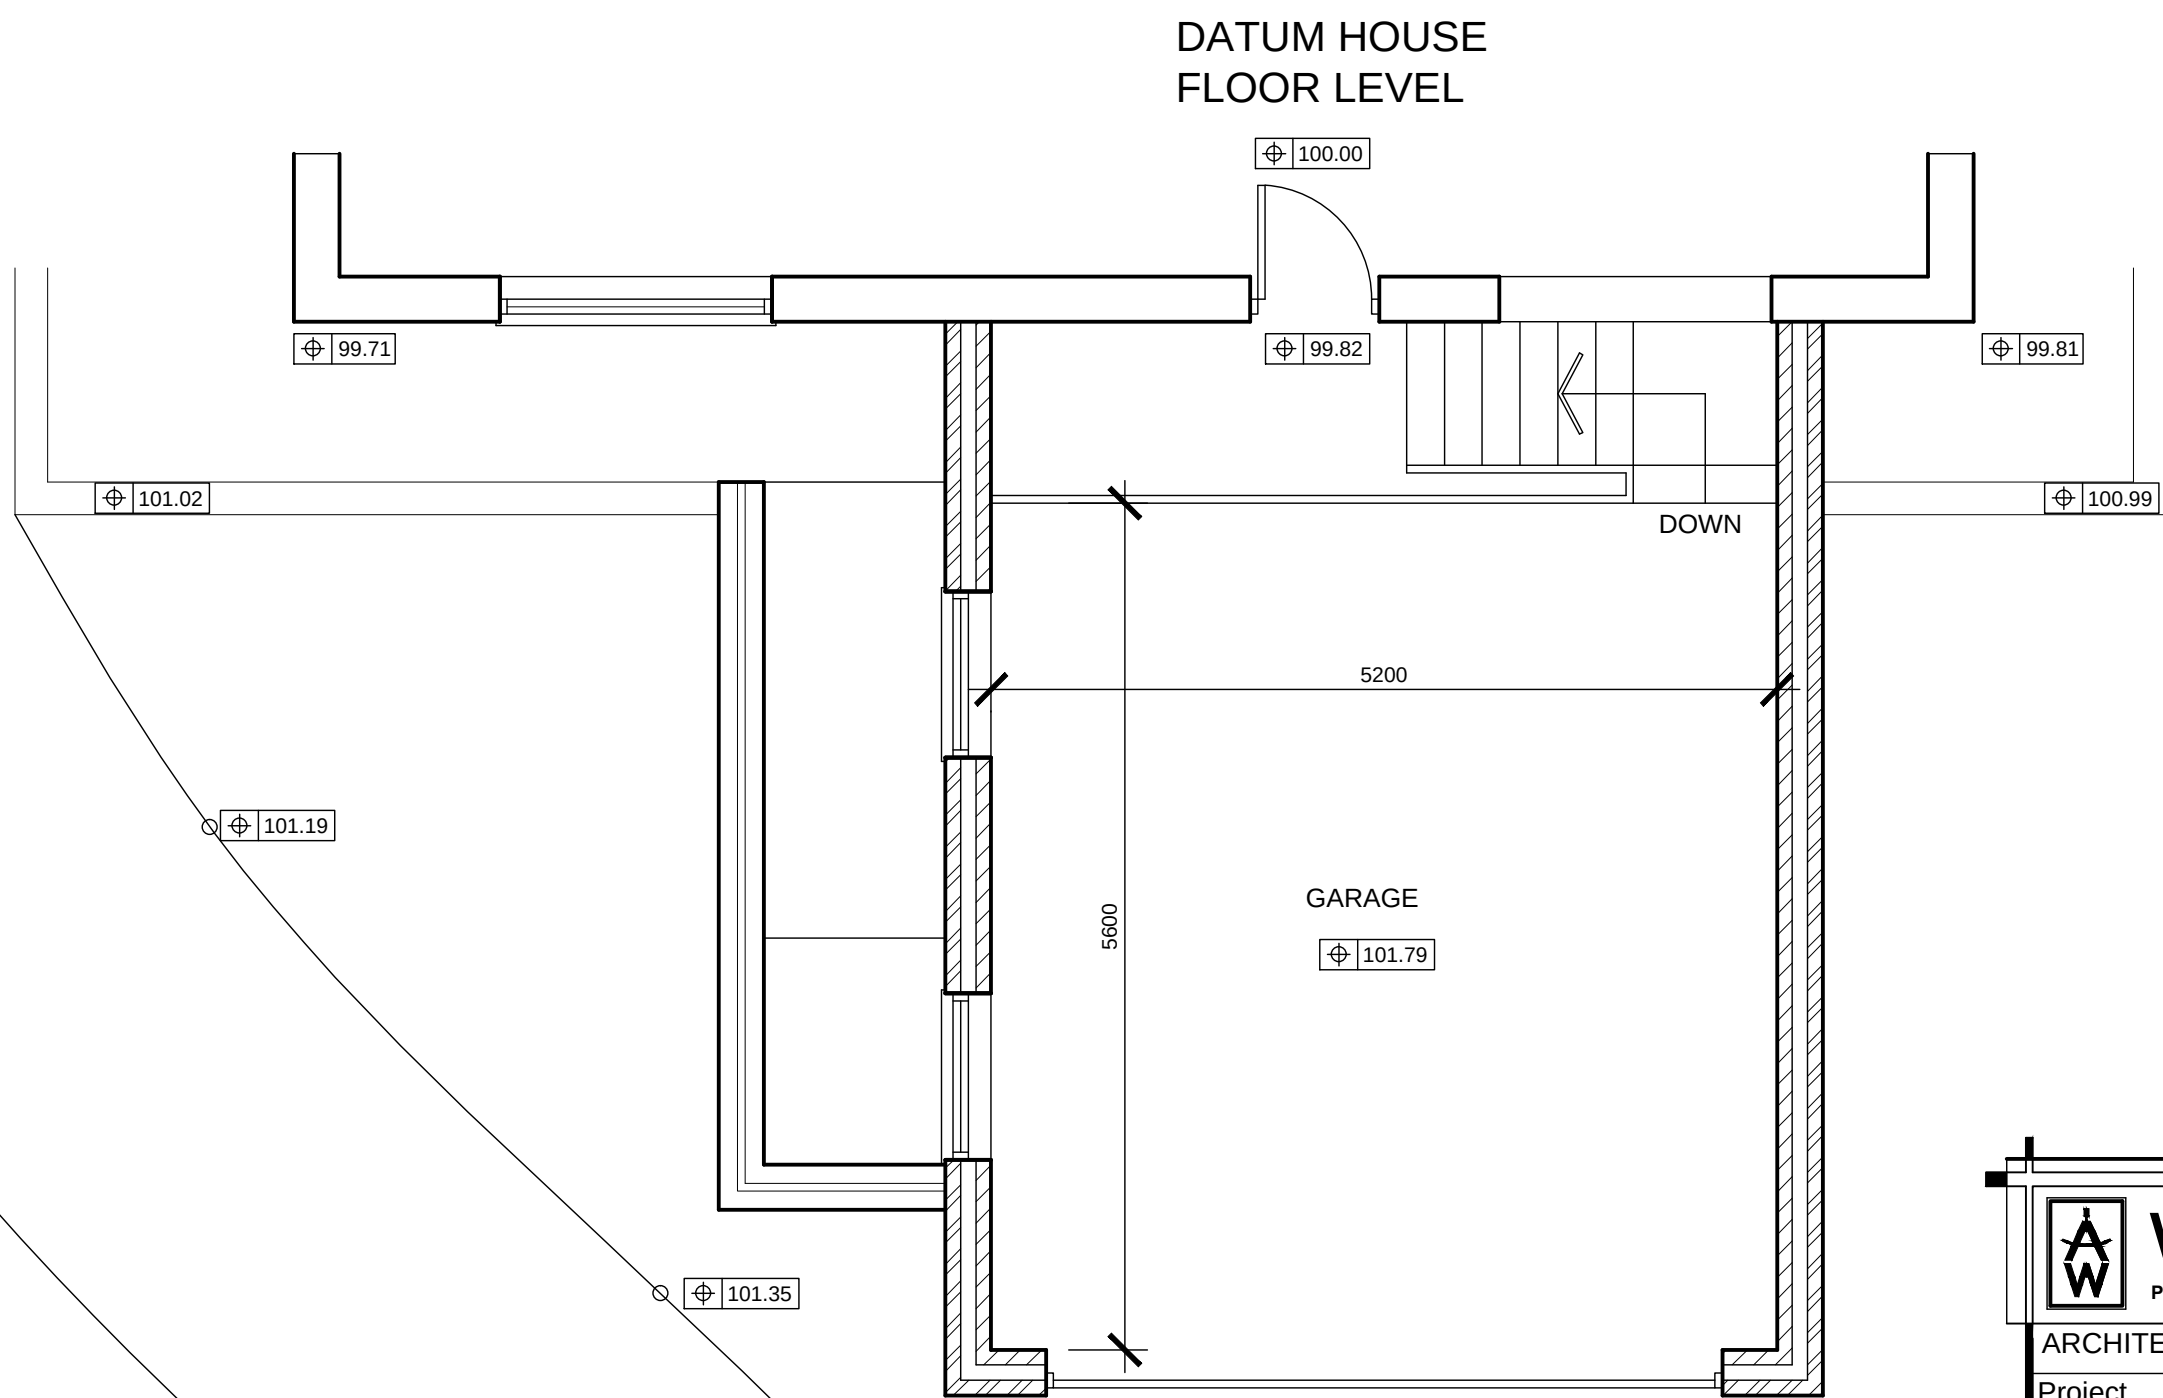

GROUND LEVEL PLAN
SCALE 1:50

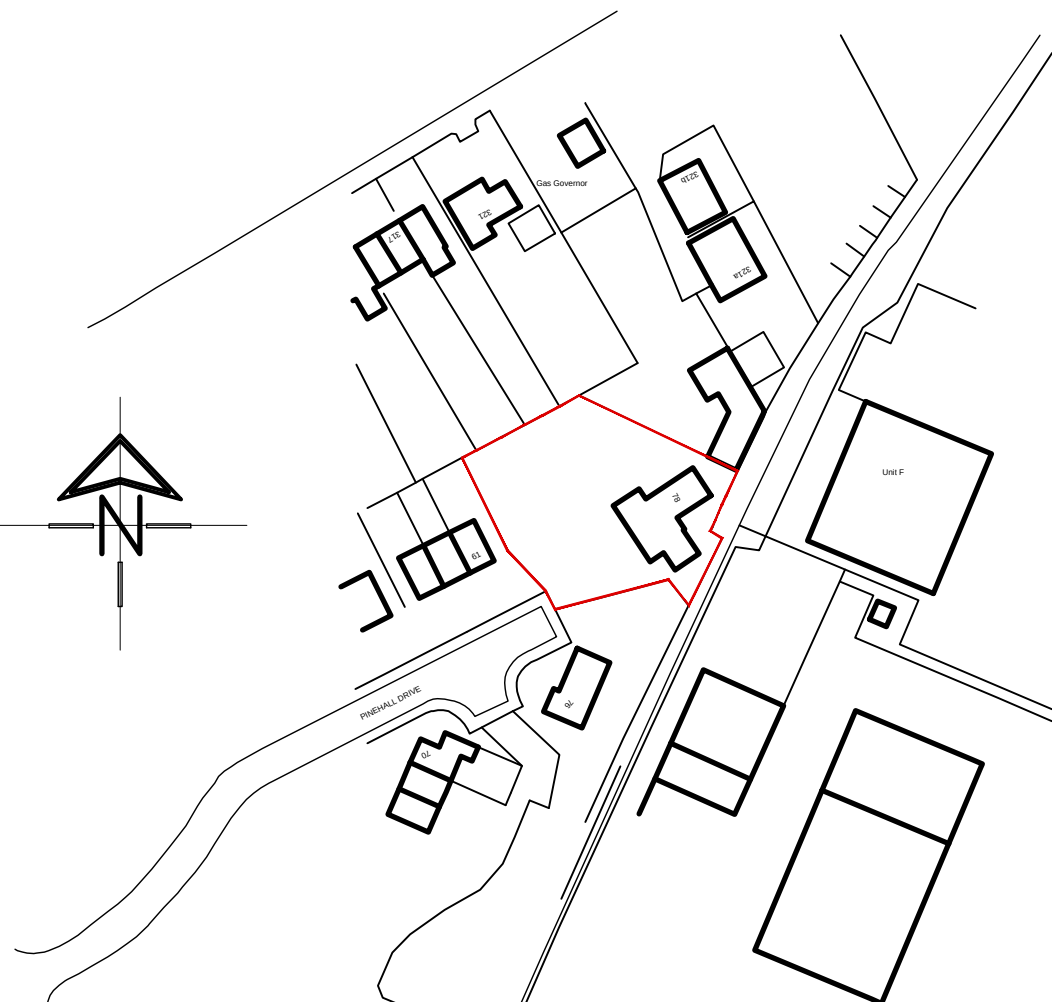

LOCATION PLAN
SCALE 1:1250

White Agus PARTNERSHIP ARCHITECTURAL SERVICES AND SURVEYORS			8 MORSTON BUSINESS PARK, WHALEY ROAD, BARUGH GREEN, BARNSELY, S75 1HQ Email: info@whiteaguspартnership.co.uk Web: www.whiteaguspартnership.co.uk			Phone: 01226 208482 Fax: 01226 283030		
Project: PROPOSED GARAGE EXTENSION AT 78 PINE HALL DRIVE, MONK BRETTON BARNSELY, S71 2NS			Client: MR J. ADDY					
Drawing Title: PLANS & ELEVATIONS			Date: MARCH 2014	Scale: 1:50 @ A1				
Ref. 13-098			Dwg. No. 01	Rev. A				
Date 07/04/2014	Suffix A	Description REVISED TO CLIENTS REQUIREMENTS	Date	Suffix	Description			