




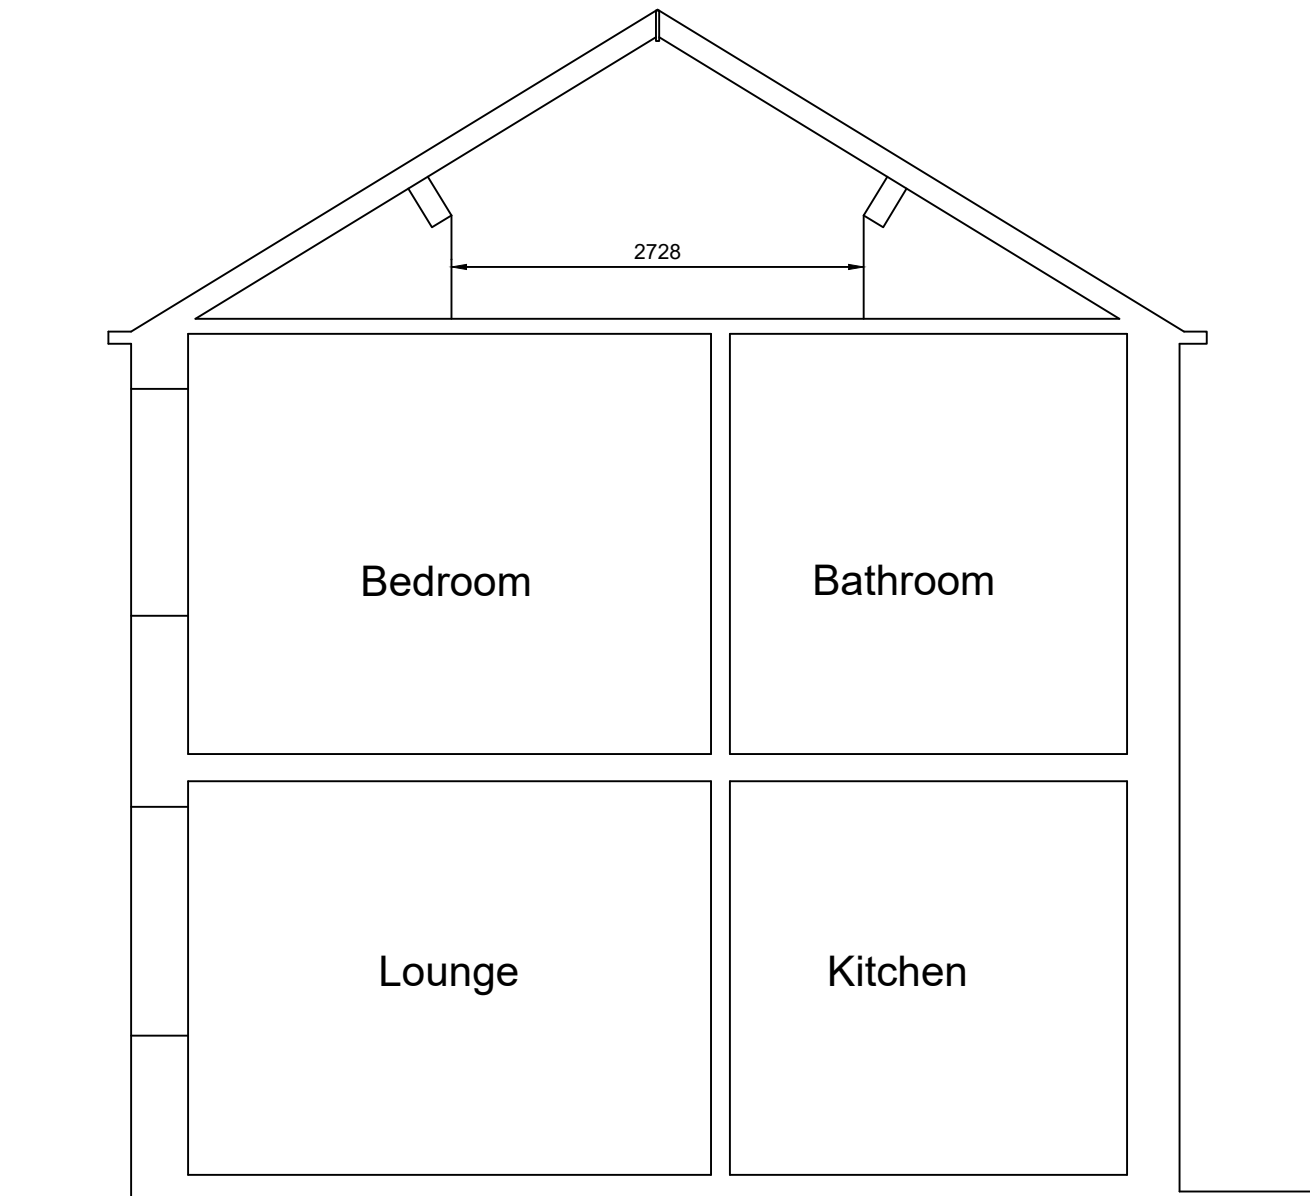


Section as Existing
(scale 1:50)

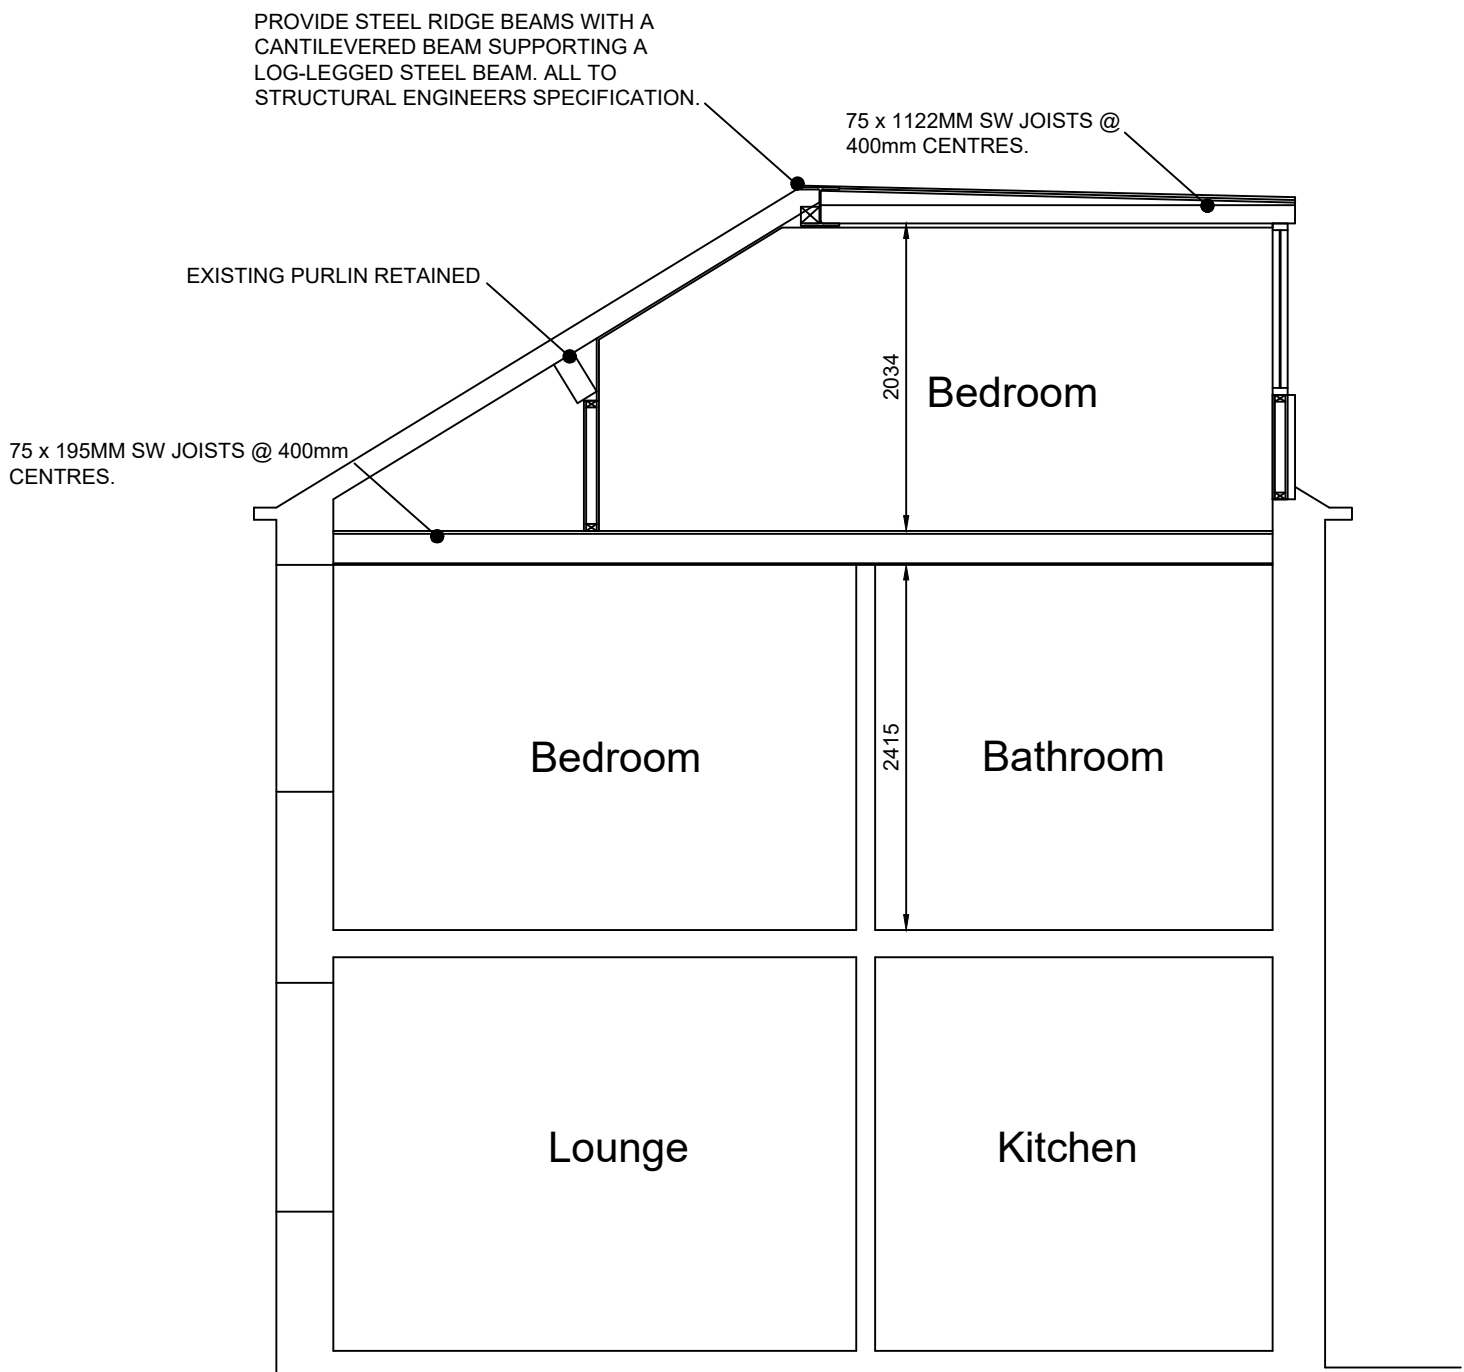


Section as Proposed
(scale 1:50)

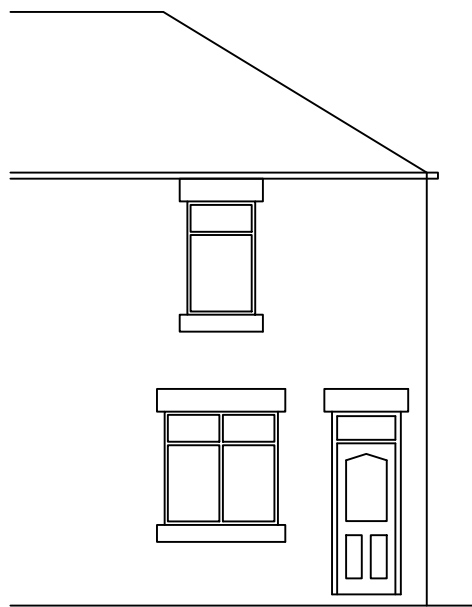


Front Elevation Facing Lancaster Street
as Existing (scale 1:100)

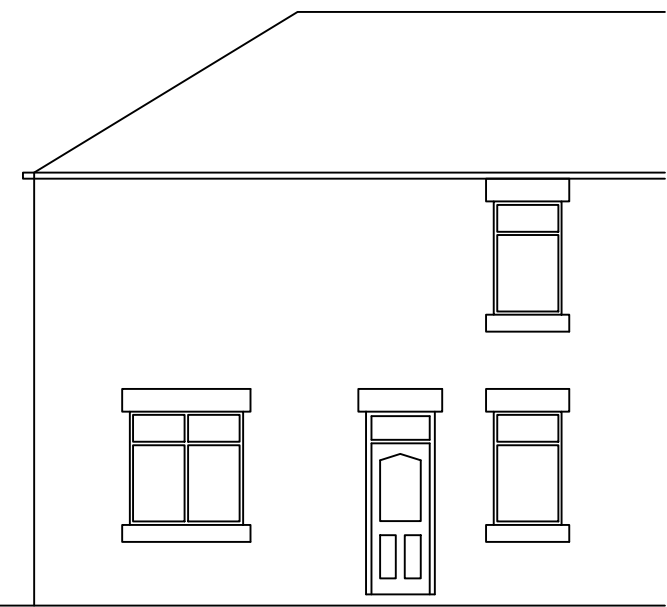

Front Elevation Facing Alma Street
as Existing (scale 1:100)

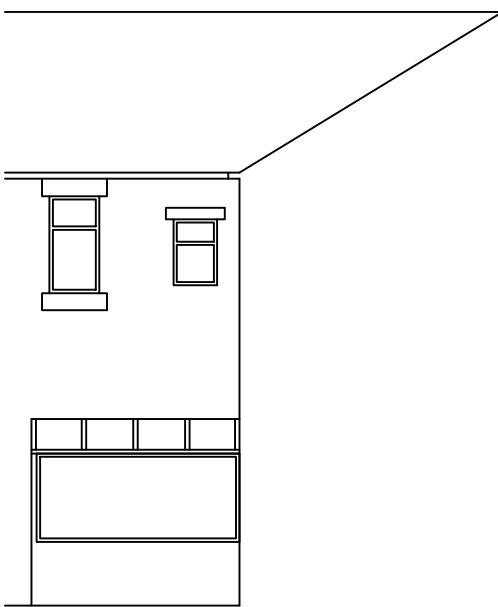


Rear Elevation 1 as Existing
(scale 1:100)

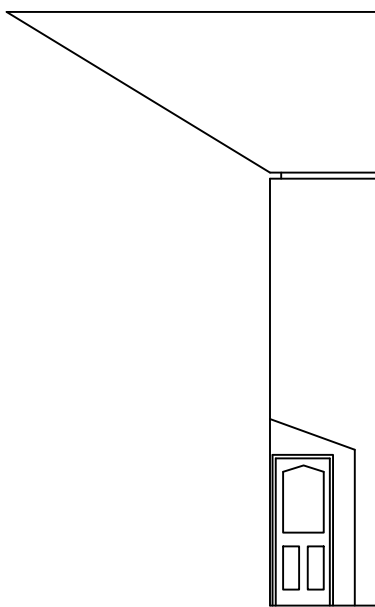


Rear Elevation 2 as Existing
(scale 1:100)




Front Elevation Facing Lancaster Street
as Proposed (scale 1:100)

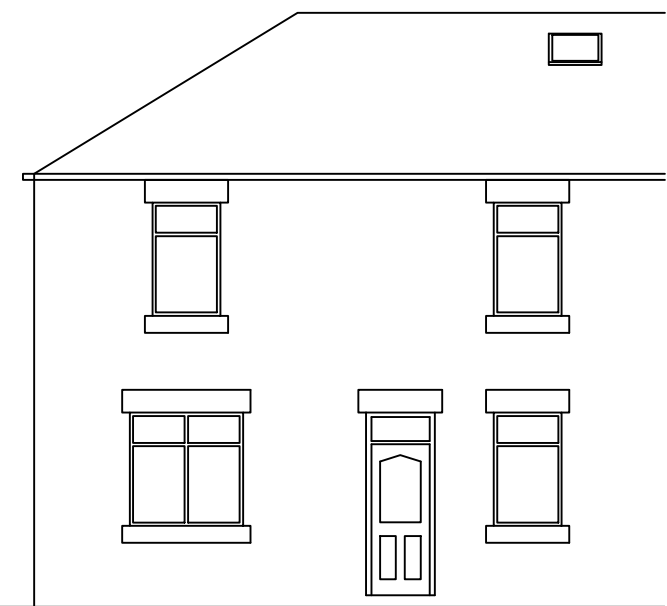

Front Elevation Facing Alma Street
as Proposed (scale 1:100)

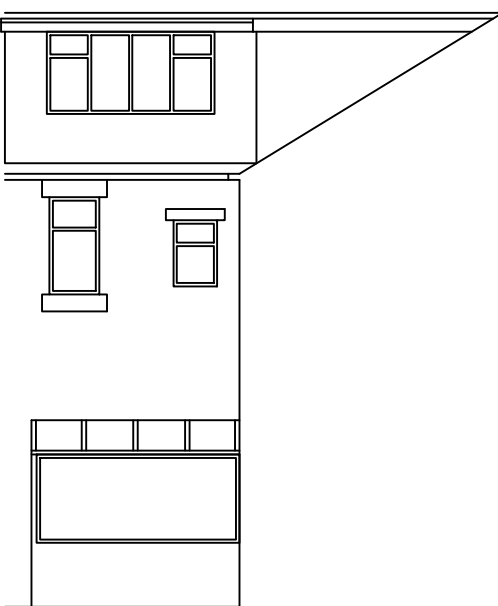

Rear Elevation 1 as Proposed
(scale 1:100)

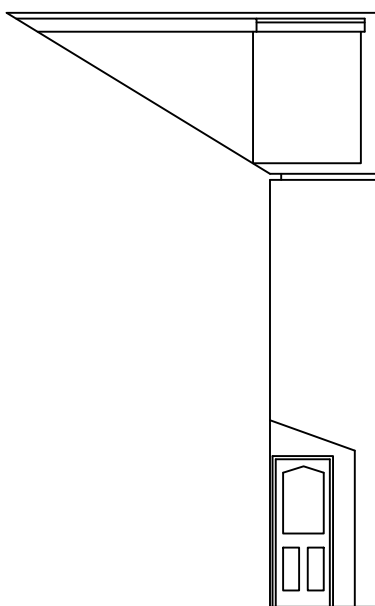

Rear Elevation 2 as Proposed
(scale 1:100)

MOD NO	REV	MOD NOTES	MOD DATE	BY
--------	-----	-----------	----------	----



FLEETWOOD CADTEK LTD
www.fleetwoodcadtek.co.uk

Measured Building Surveys
& Architectural Services

07733 281111
info@fleetwoodcadtek.co.uk
fleetwoodcadtek.co.uk

12 Stephen Drive, Grenoside, Sheffield, S35 8QY

STUART FLEETWOOD

Job Title
33 Alma Street
Barnsley
S70 6EF

Drawing Title
Proposed attic conversion
Dormer Sections & Elevations

Scale	1:50 & 1:100	Sheet	A1
Date	18.09.21	Drawn by	SKF
Dwg. No.	21.56.02	Rev.	