






SITE LAYOUT 1:200

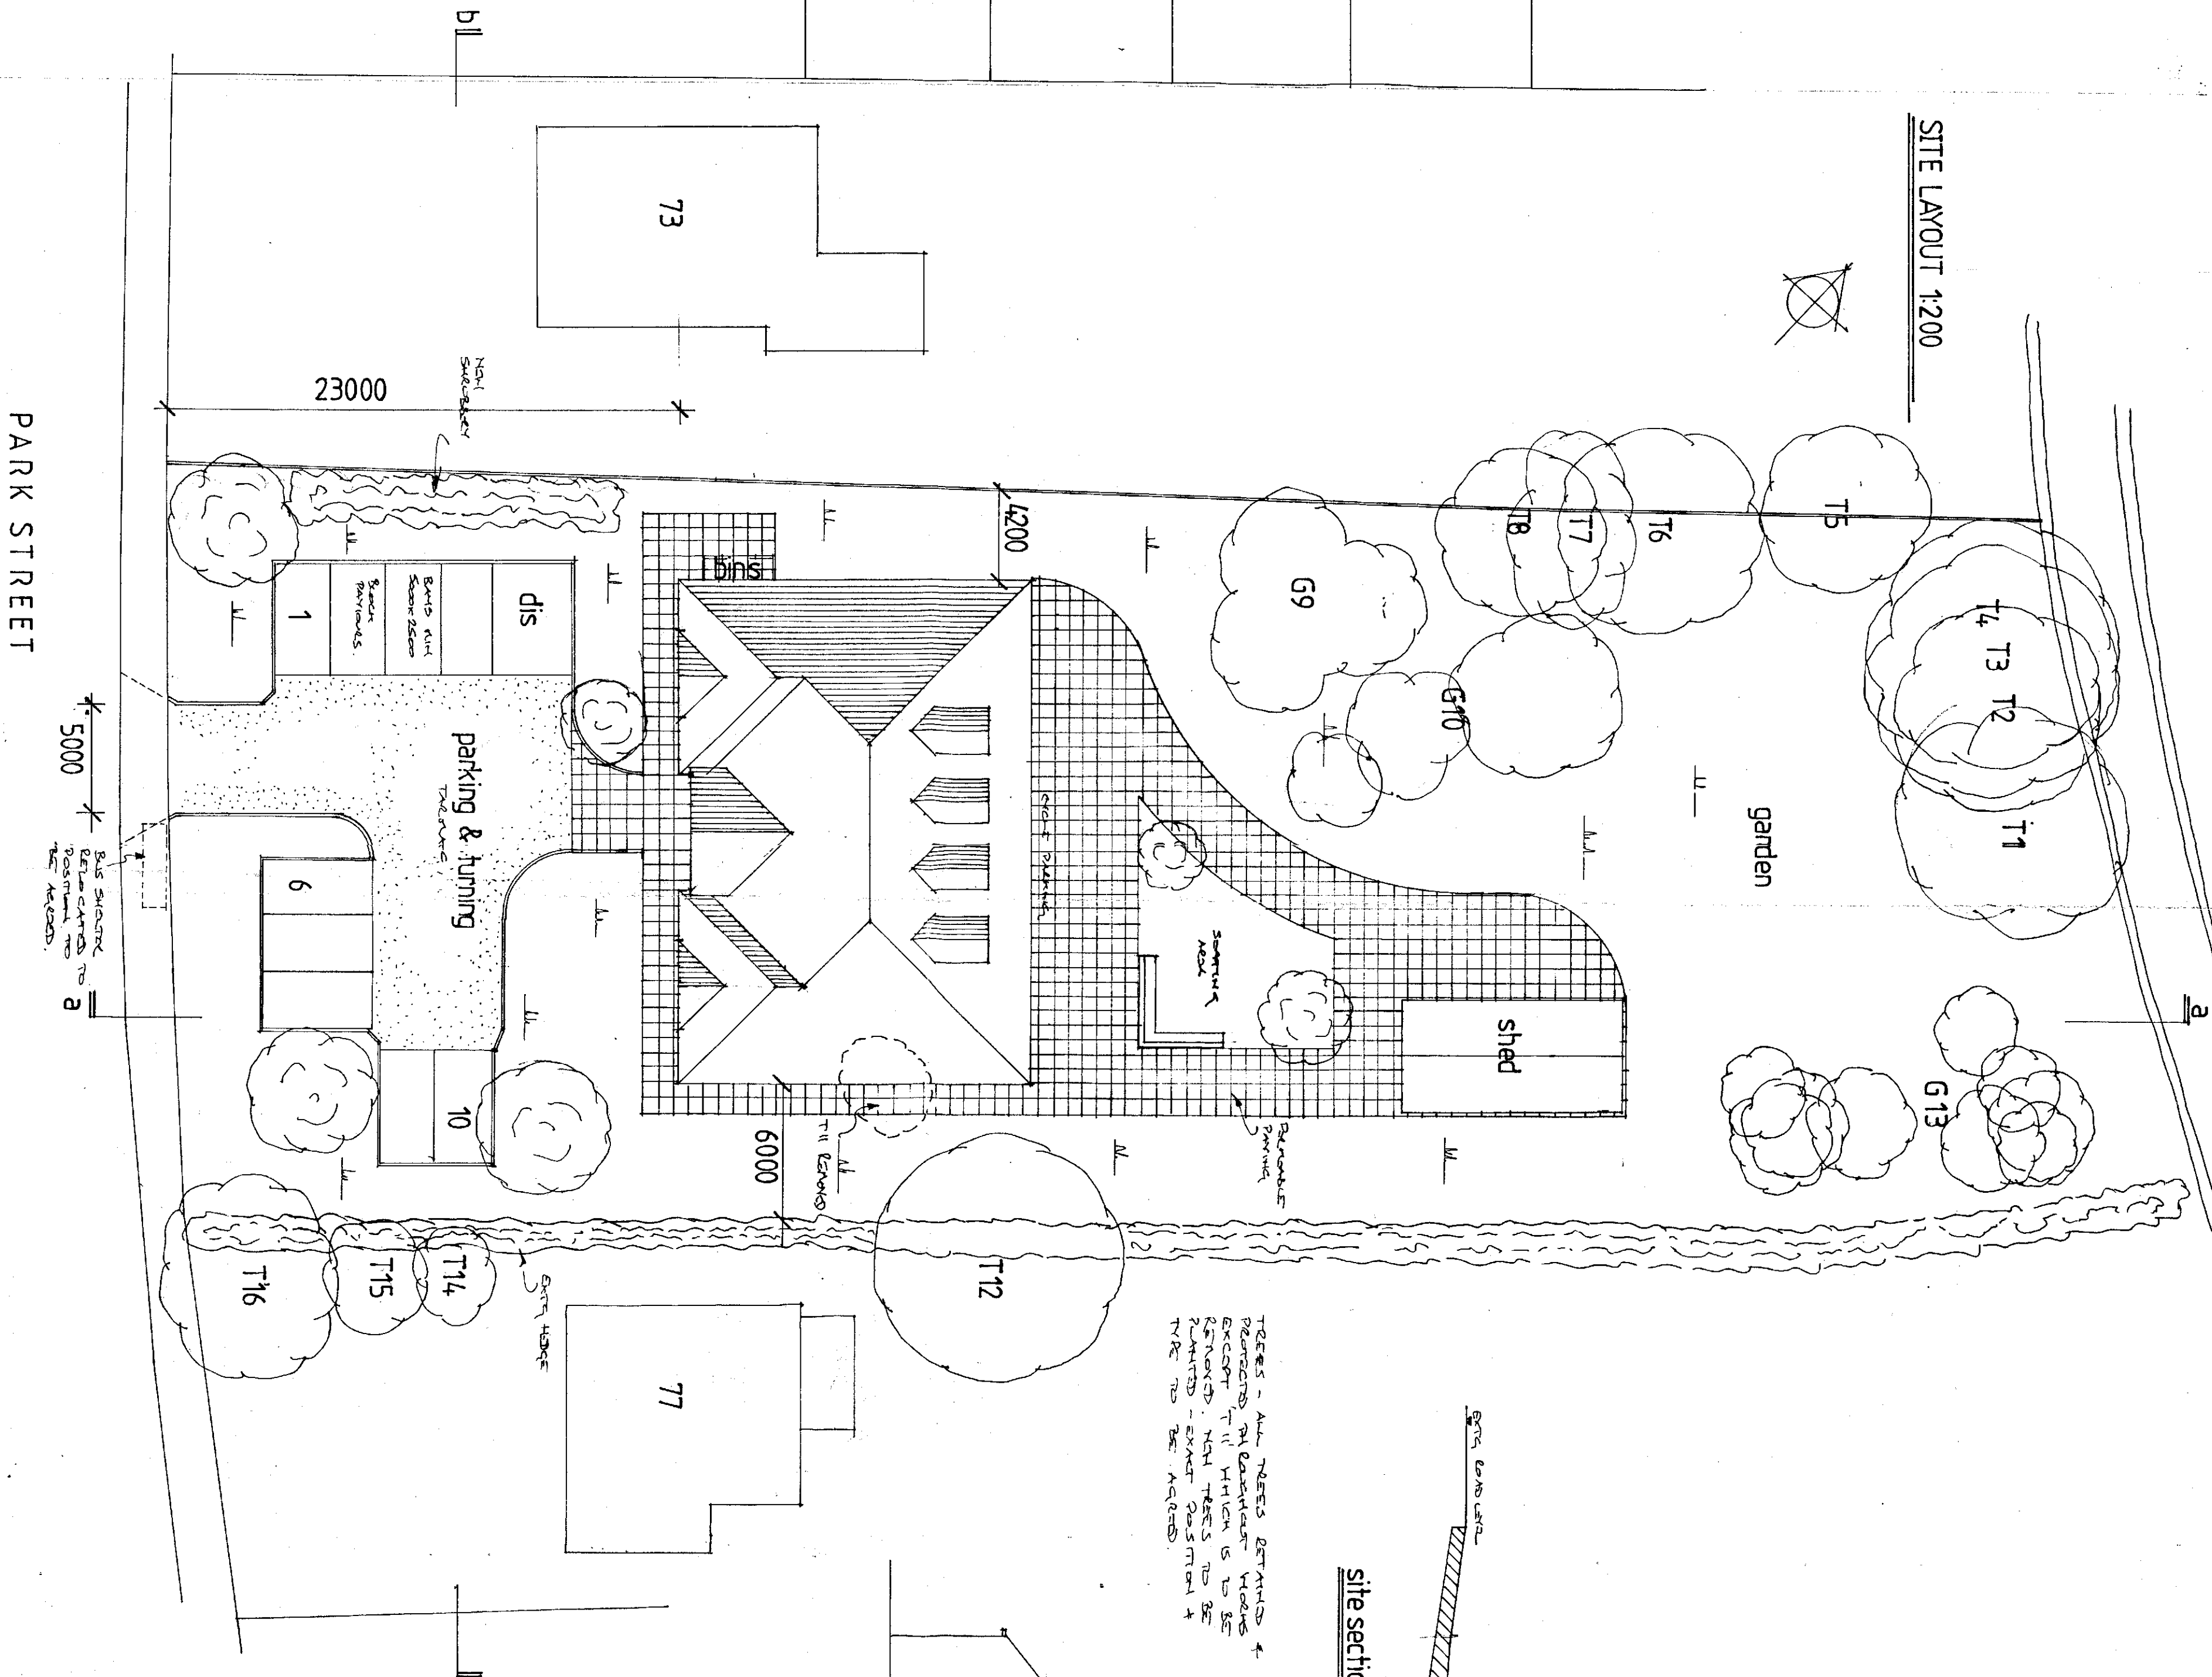

site section a-a

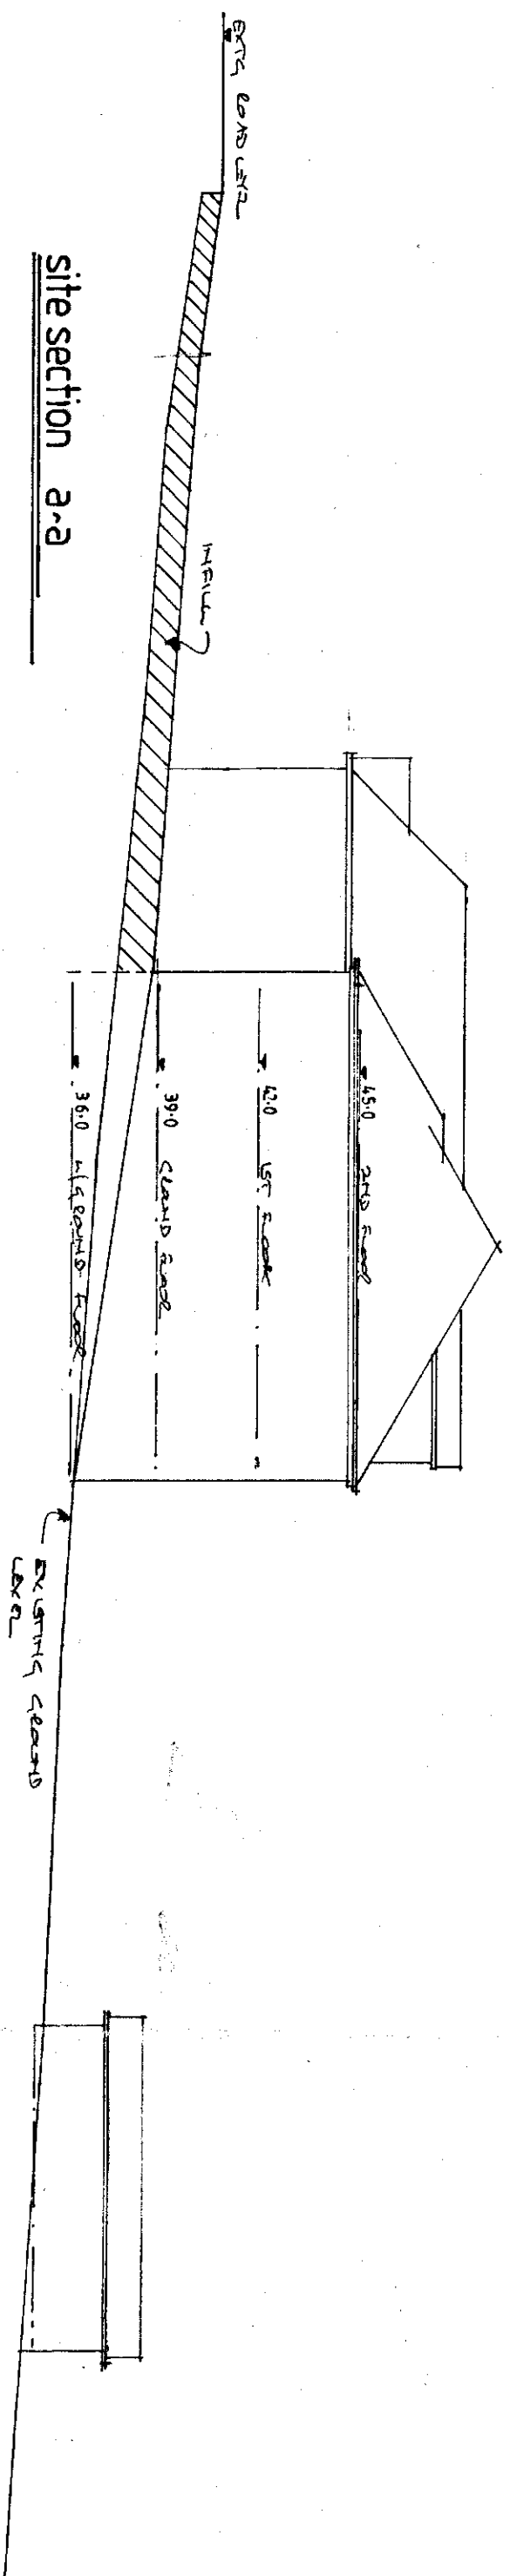

site section b-b

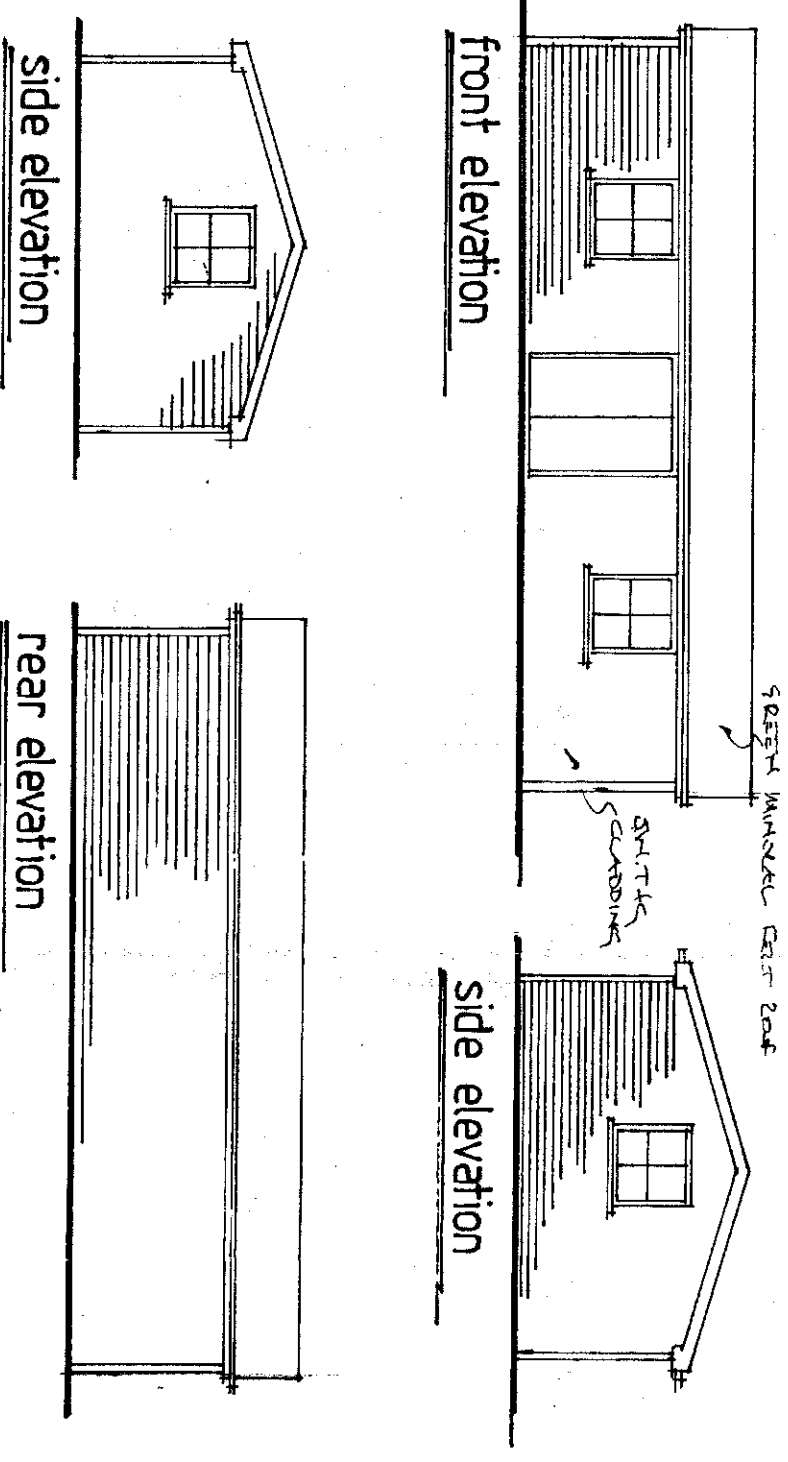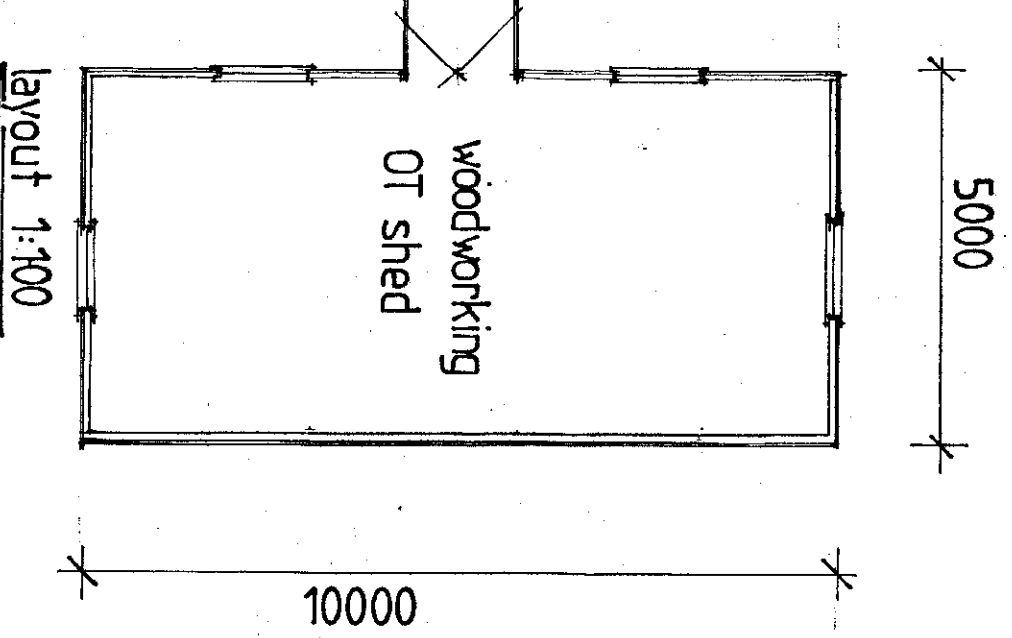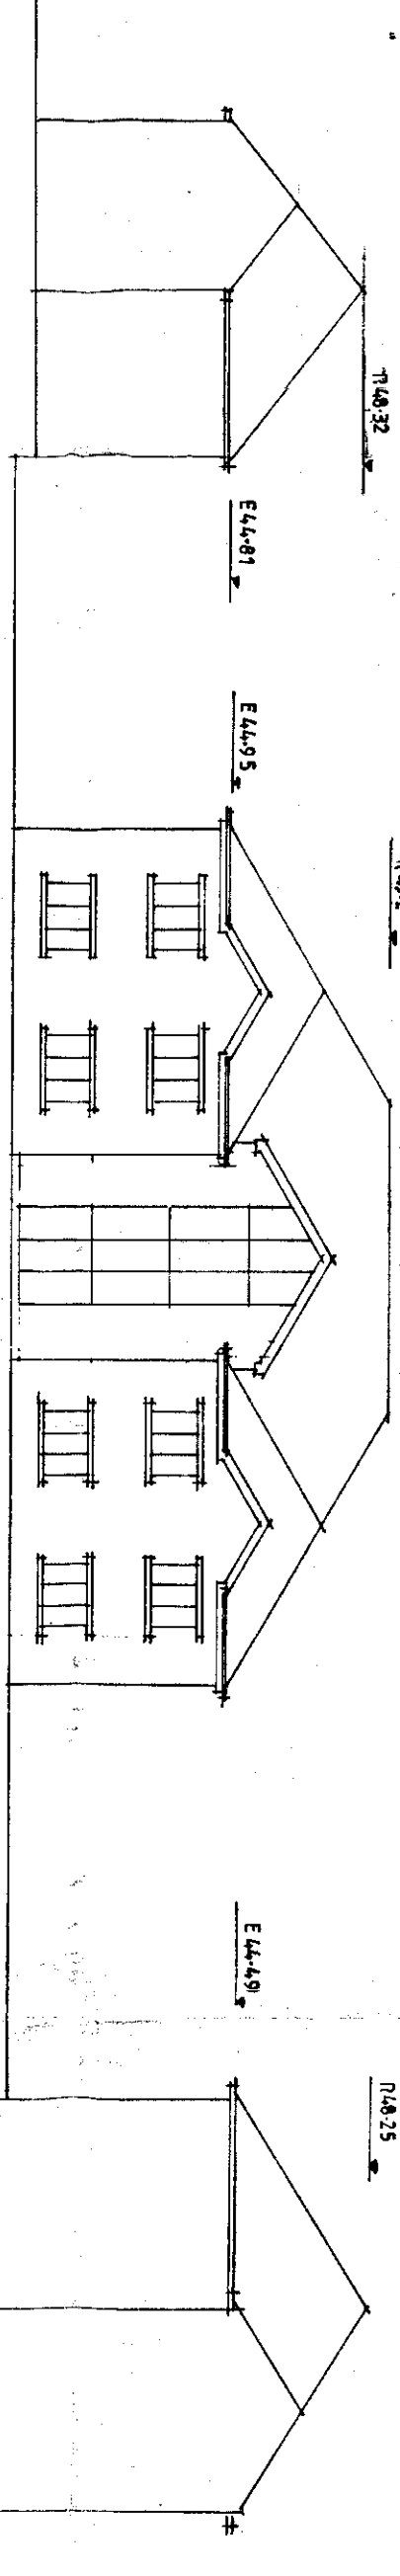

design WORKS

94, Carr House Gate,
Wylke, BD12 8ER
Tel: 07770 848601


Client: Mr. & Mrs. C. & S. C. & S. C.
WOODSTOCK CARS
WOODSTOCK HOUSE
HARTFORD UNIT
YARDON
LEDS 5519 782

Dwg Title: RAINING AS PERIOD
Site: 73 & 74 PARK STREET
WILKESBORO
575 CHC
Job Title: 10 350 CKE UNIT


Scale: 1:200 (1:100)
Date: 2007 2014
Dm: R1
Dwg No: 44114/01

08 OCT 2014
Revised by: [signature]
ORIGINAL COPY


Rev	Description	By	Date
-----	-------------	----	------

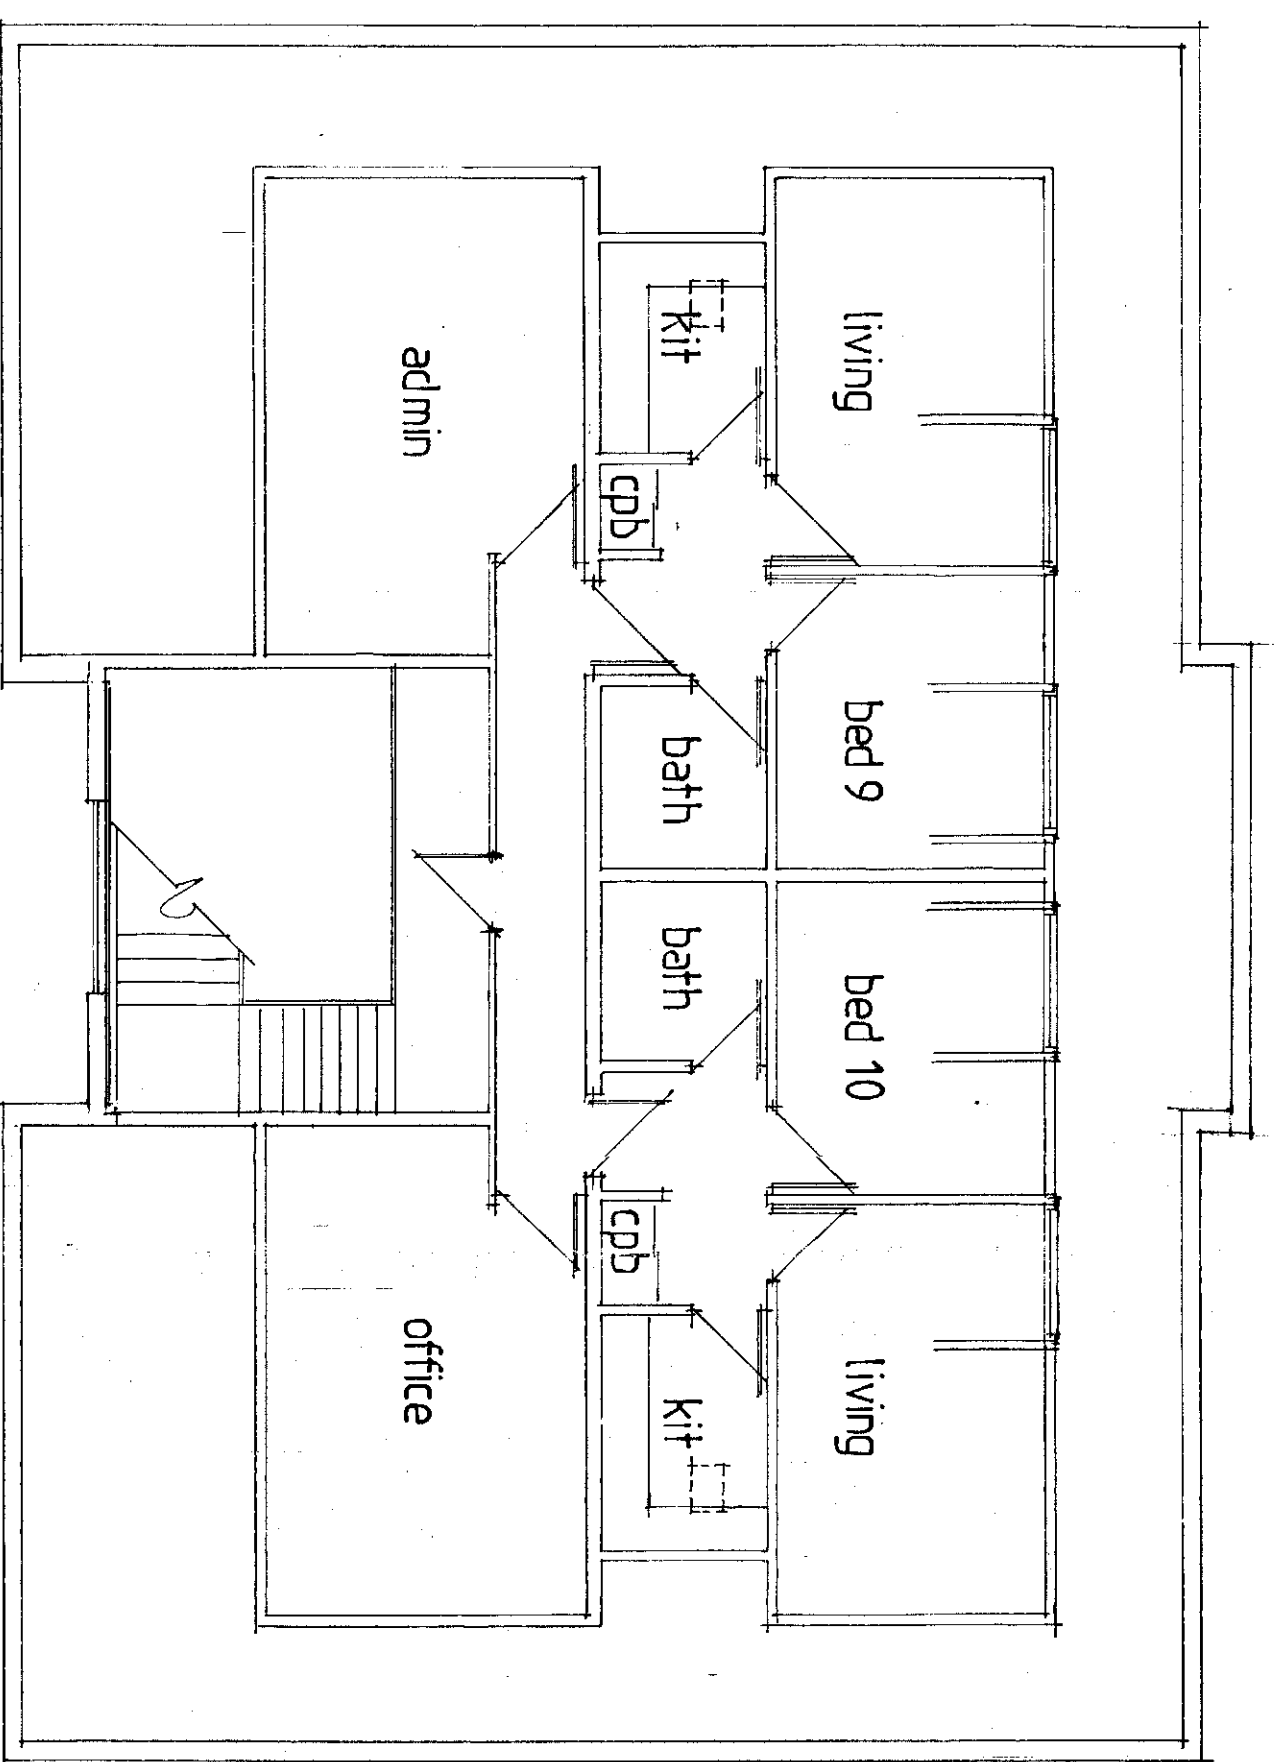


second floor layout

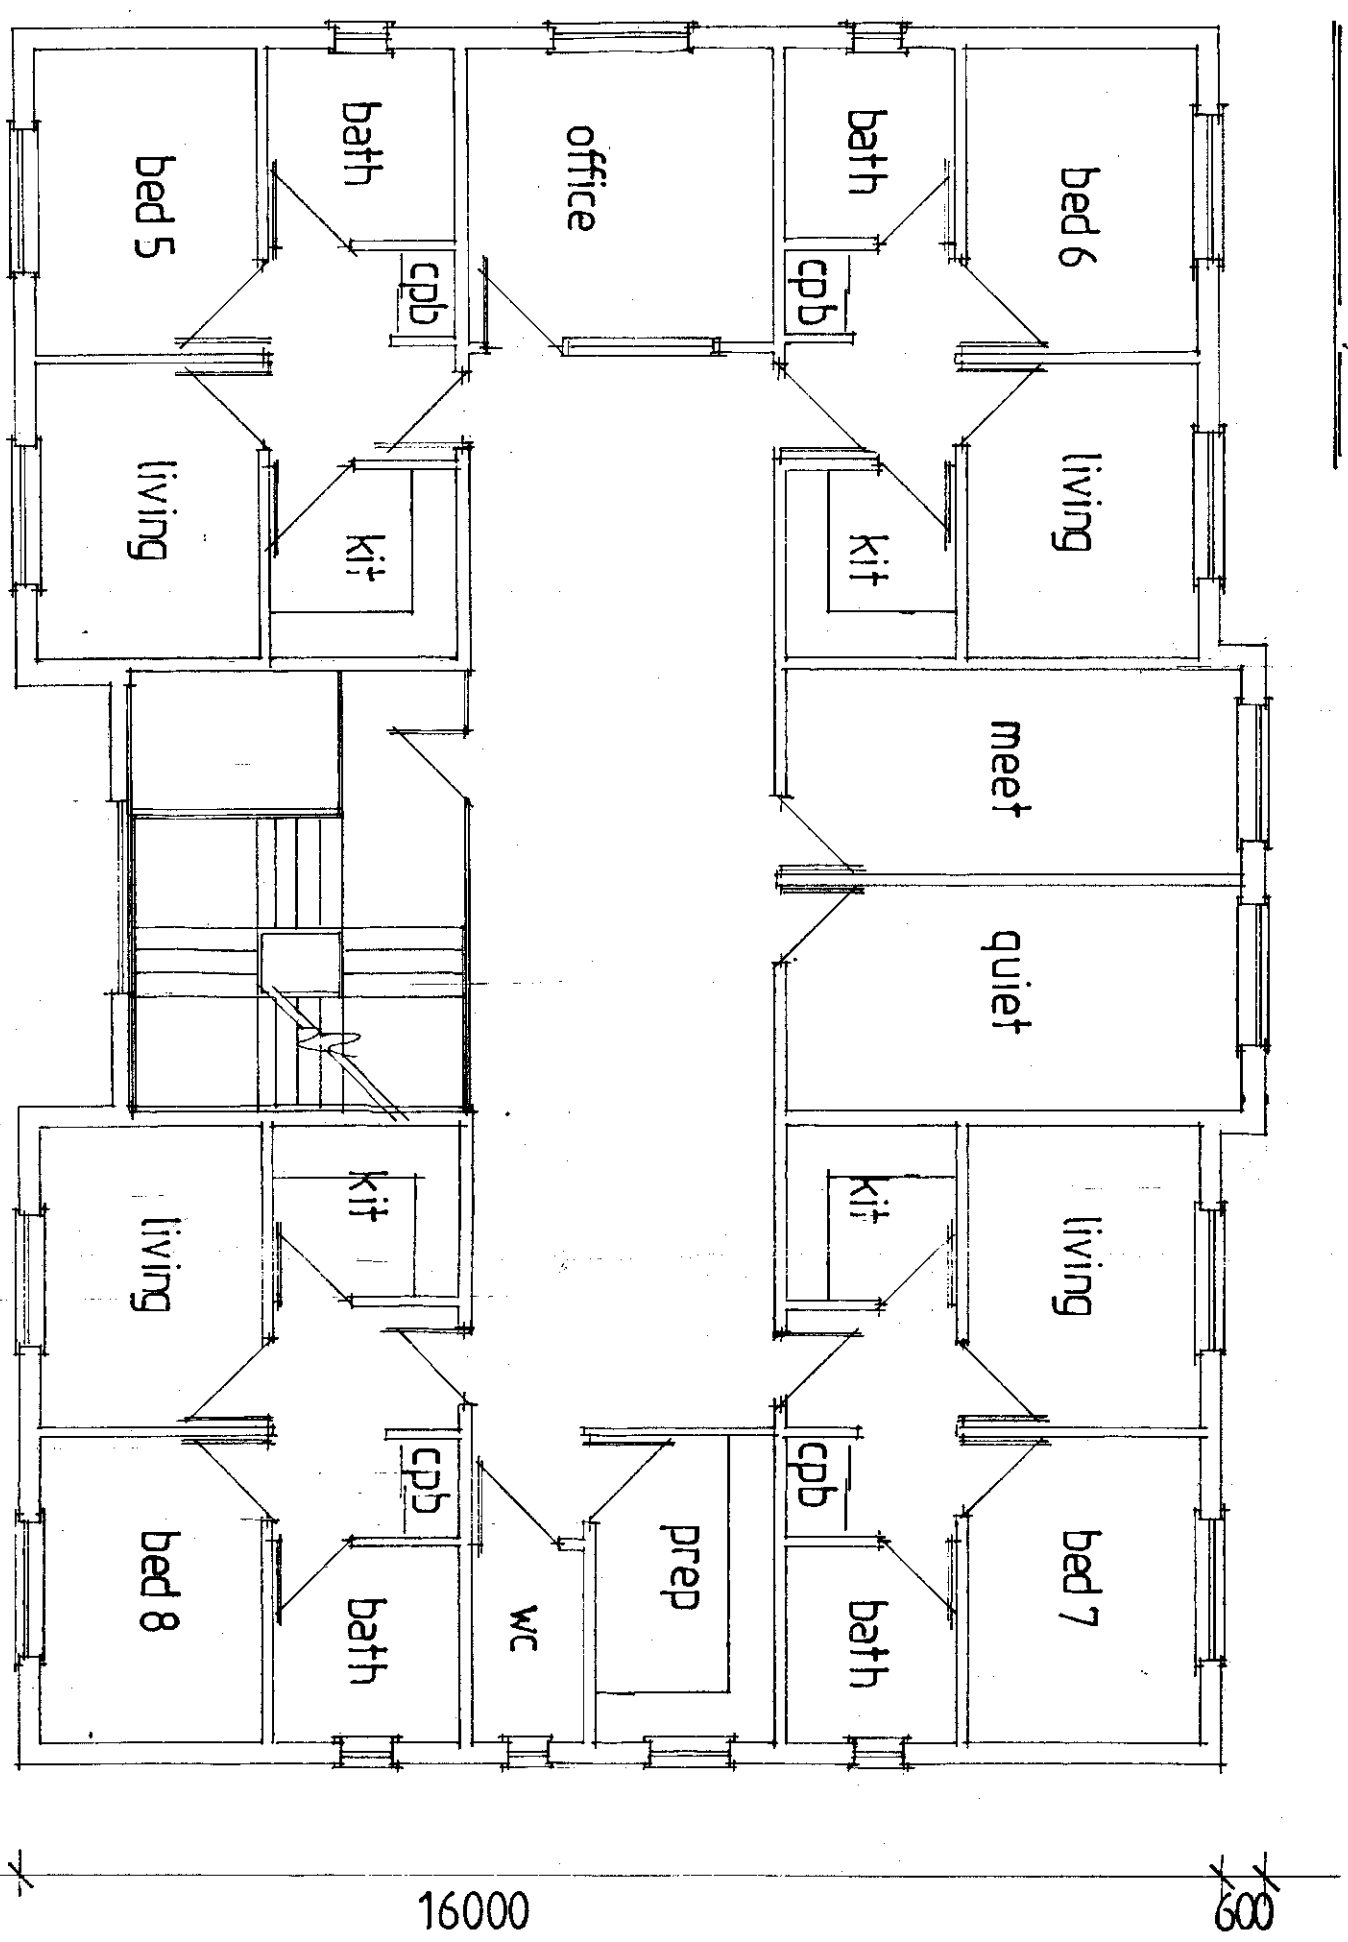


first floor layout

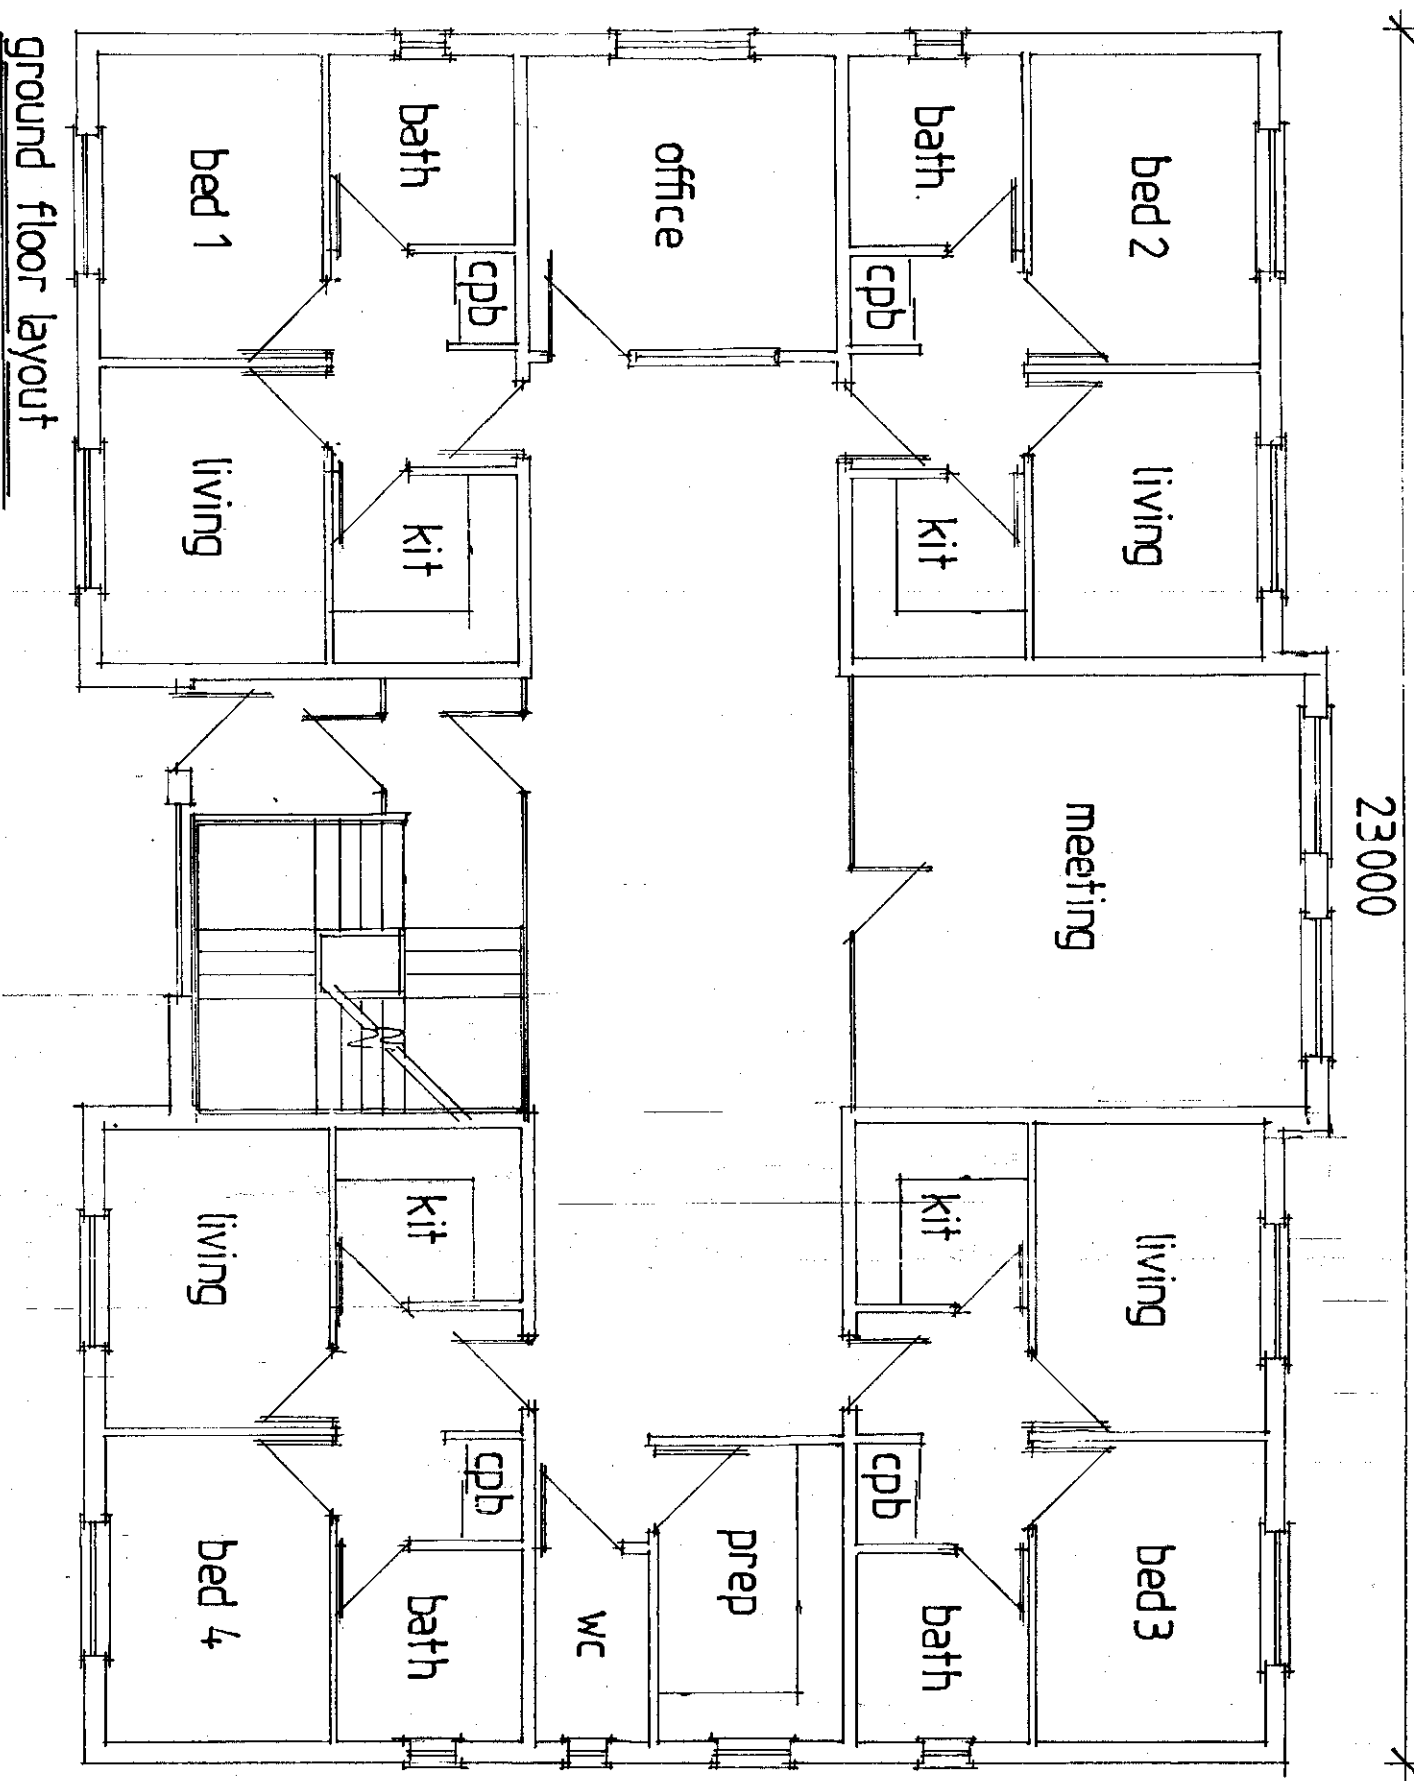


ground floor layout

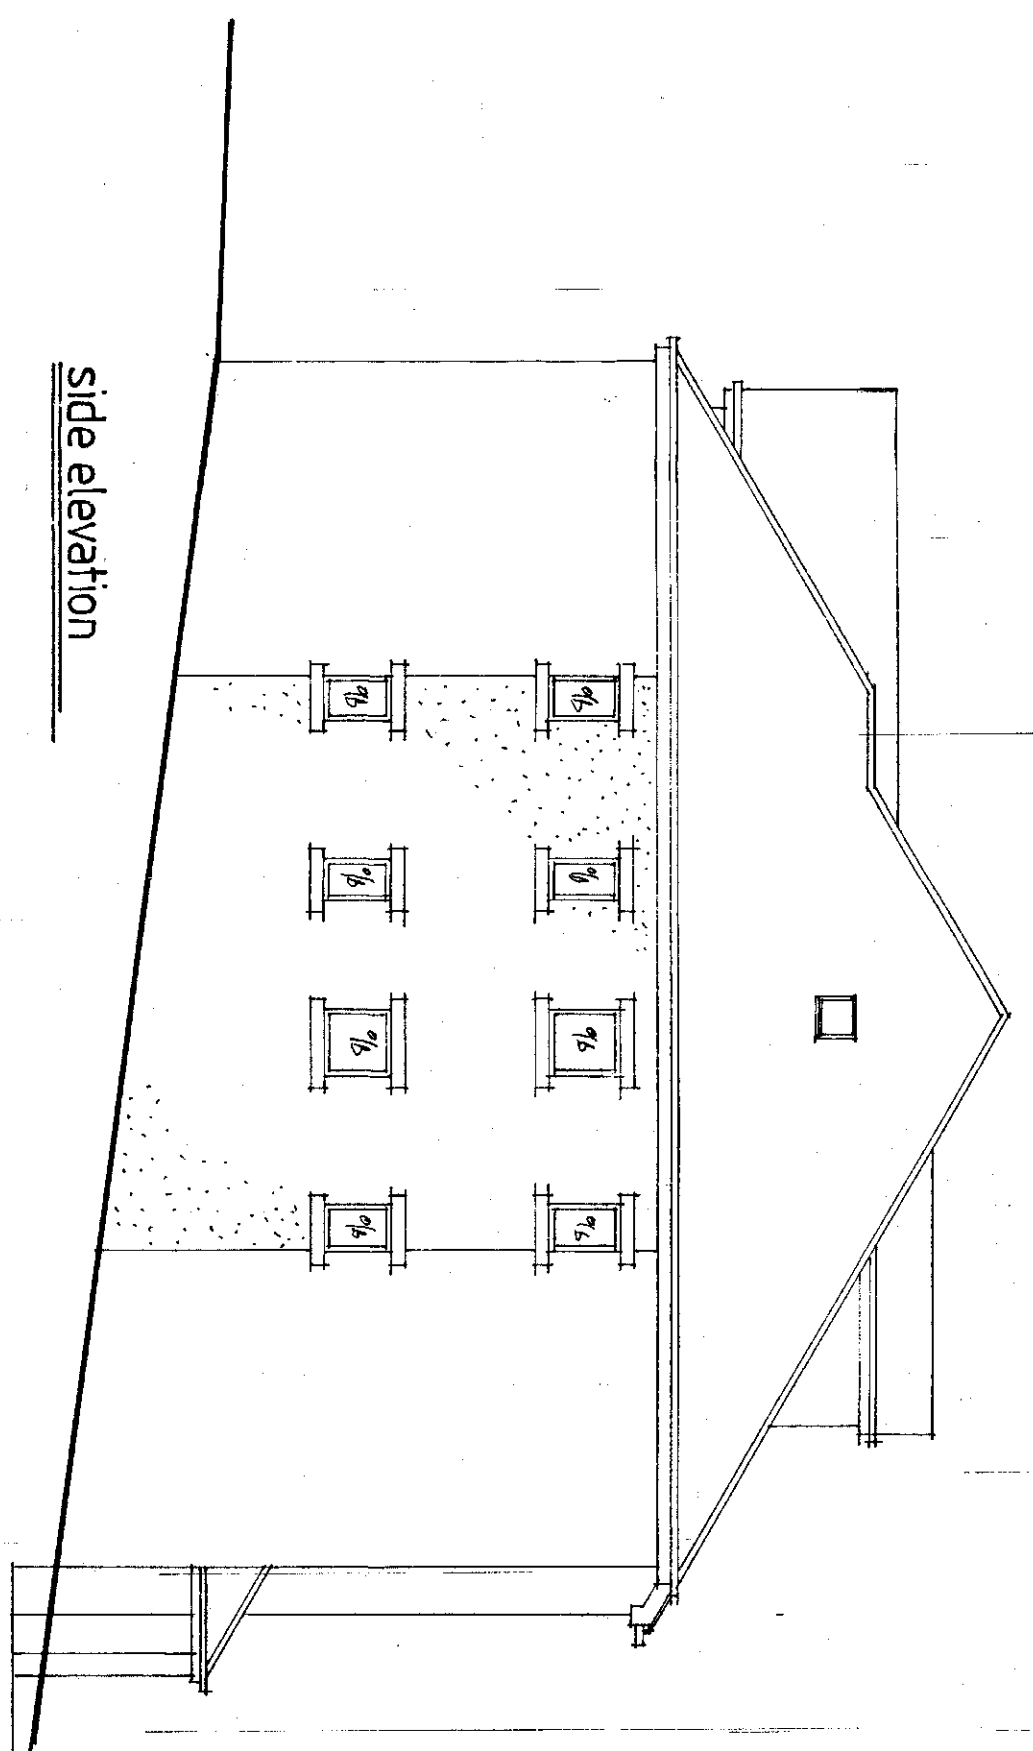


side elevation

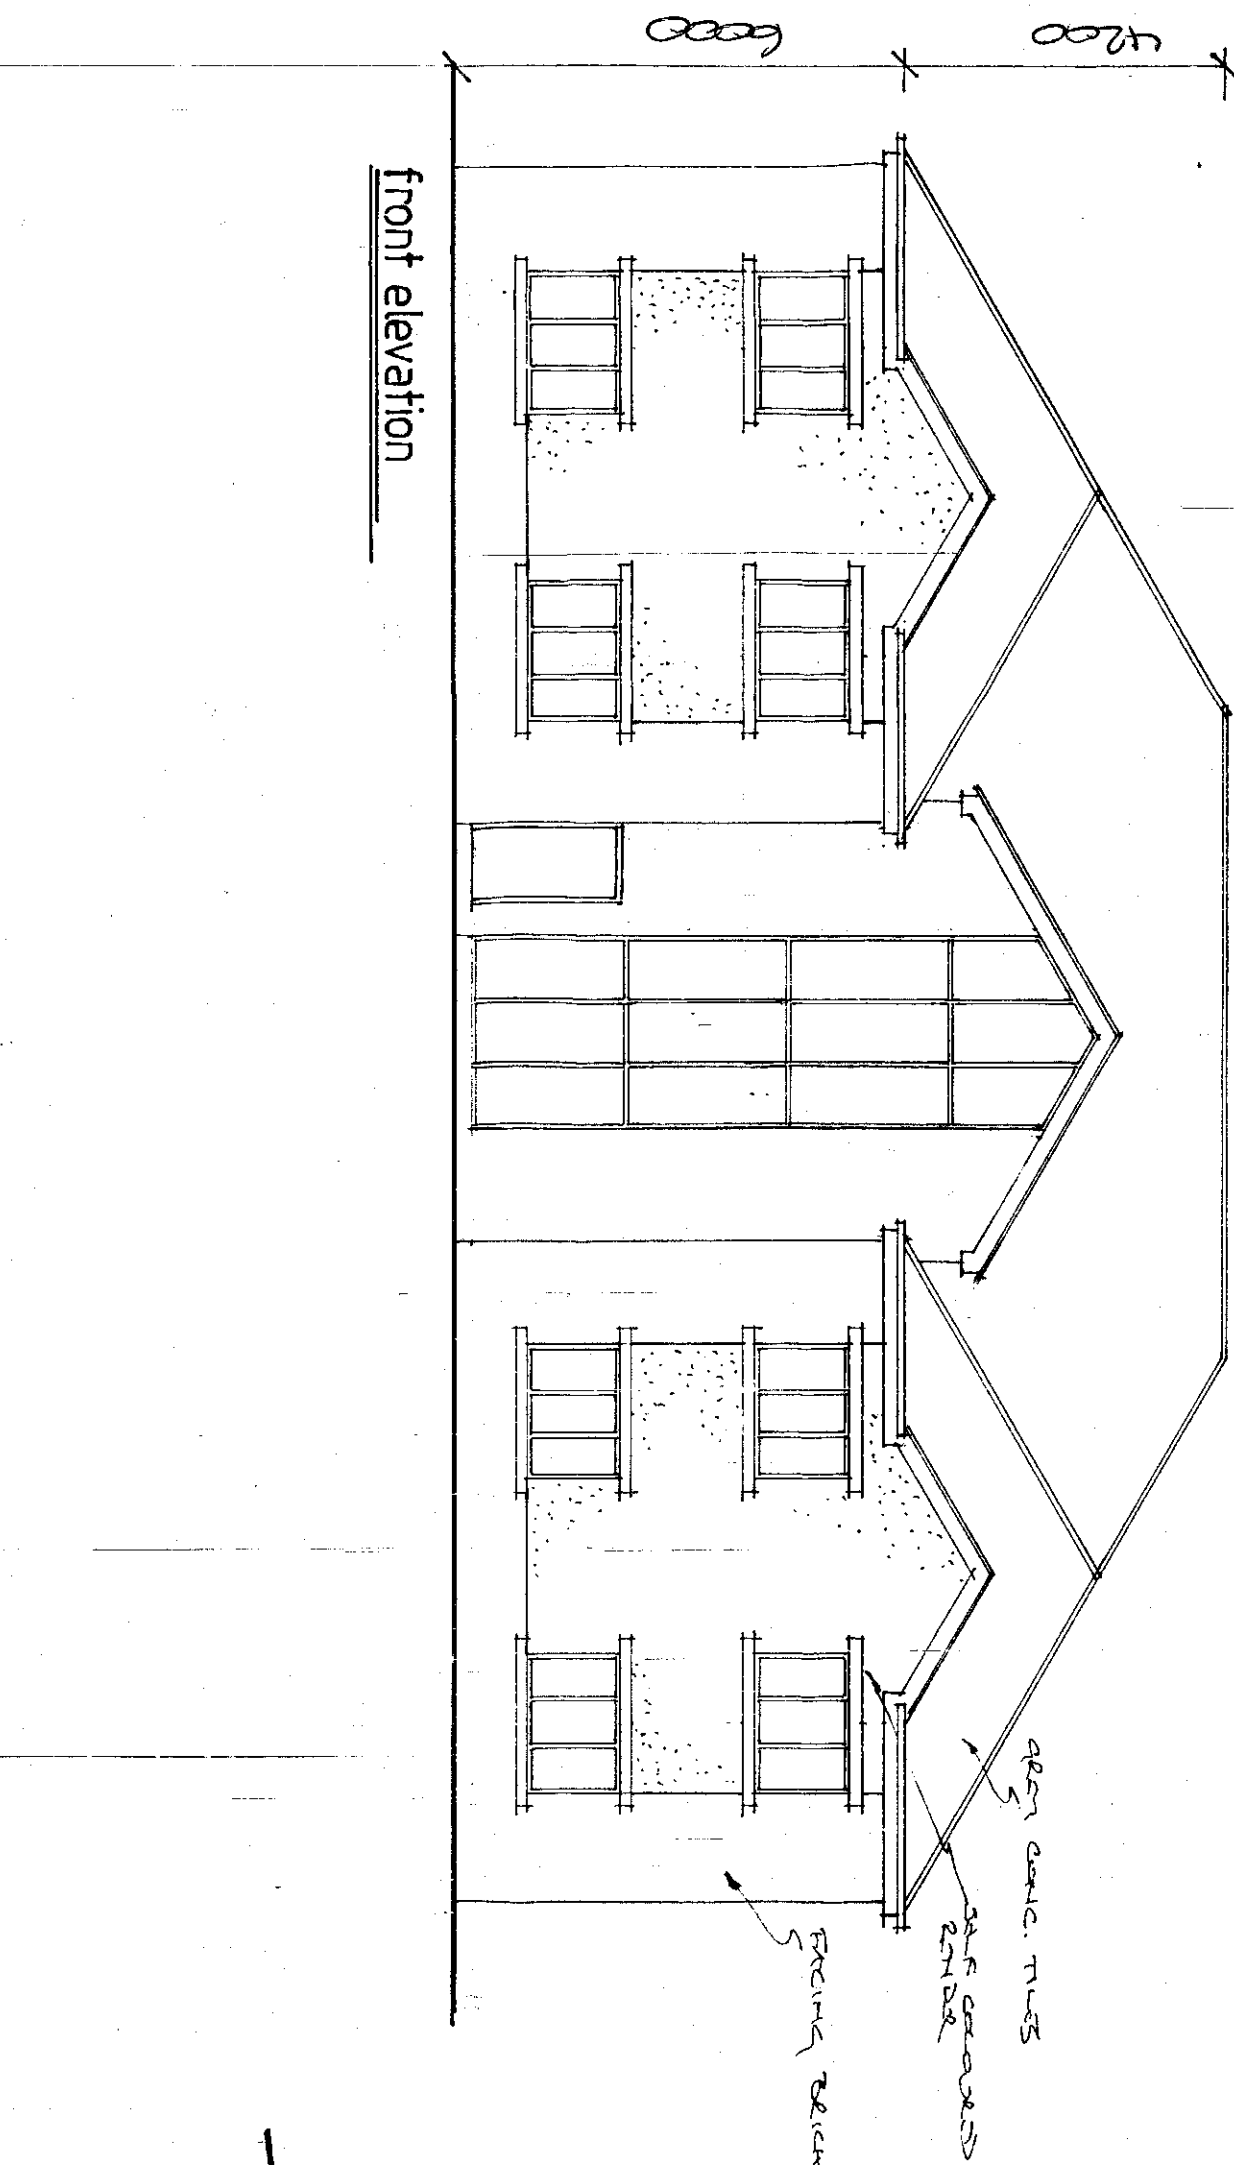


front elevation

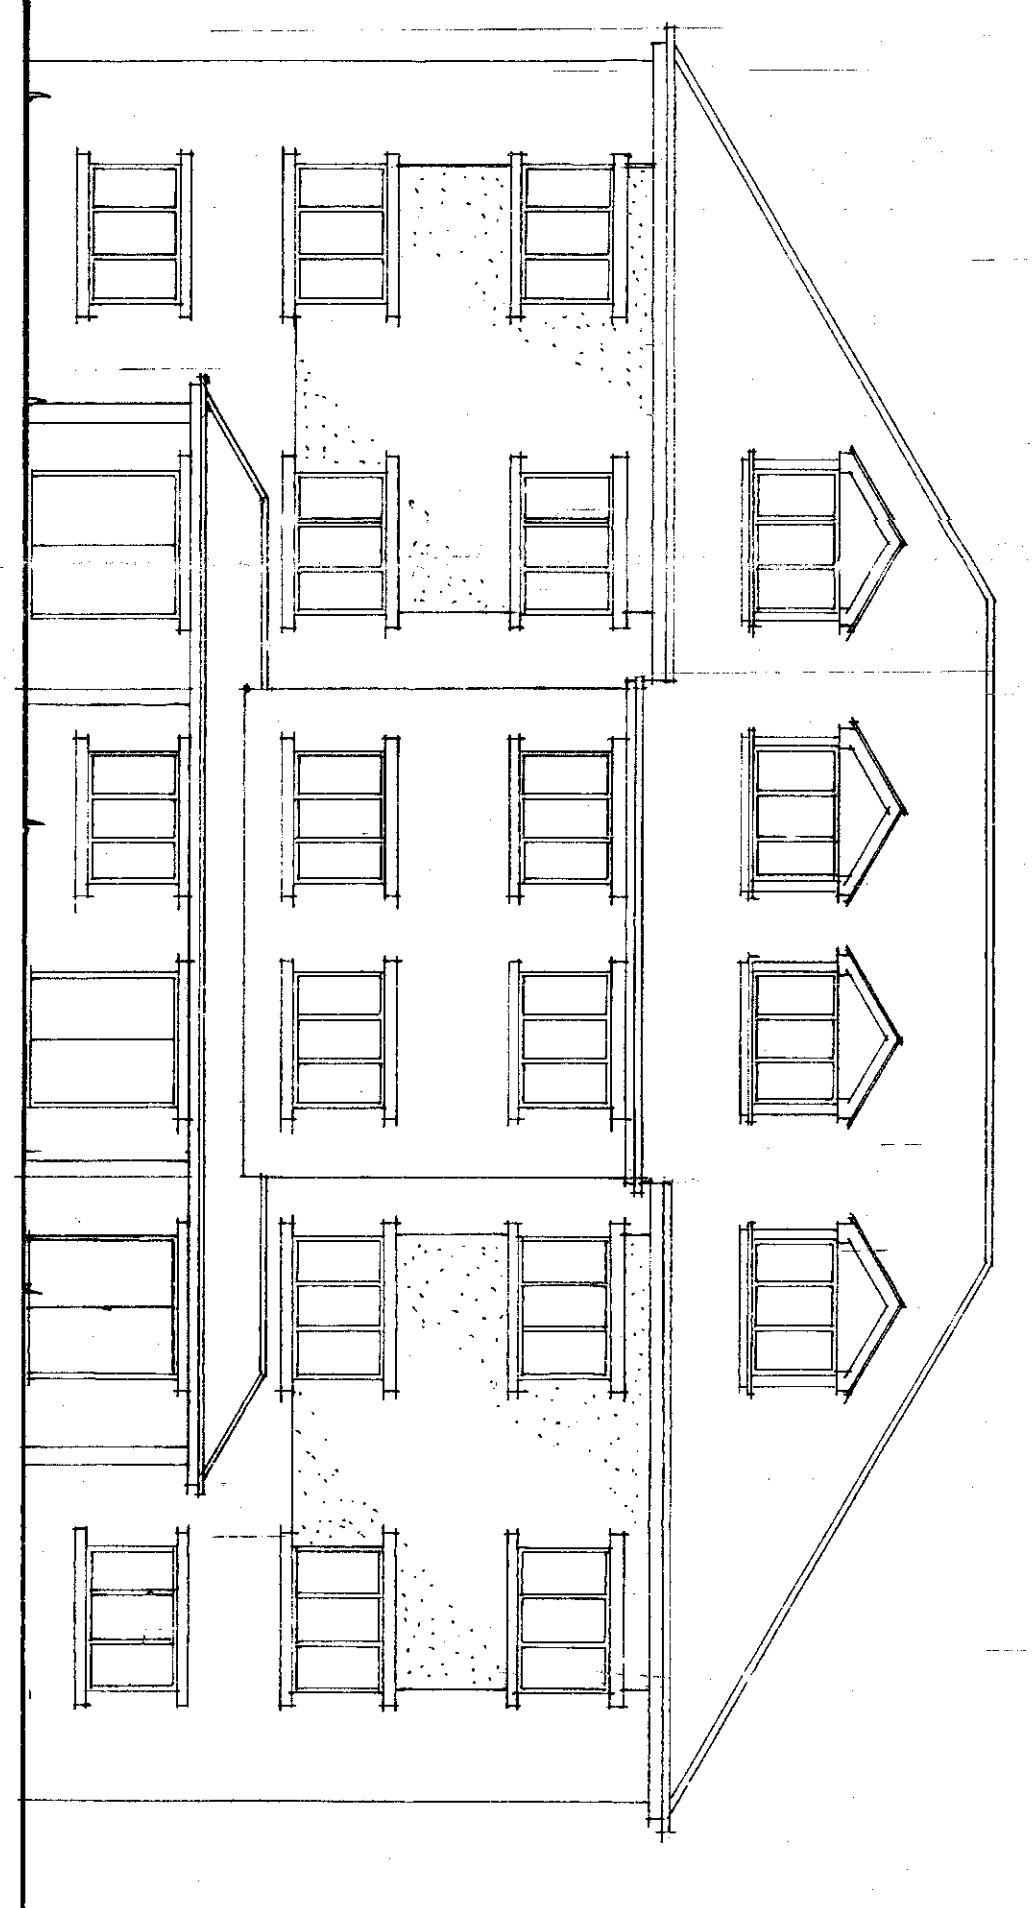

rear elevation

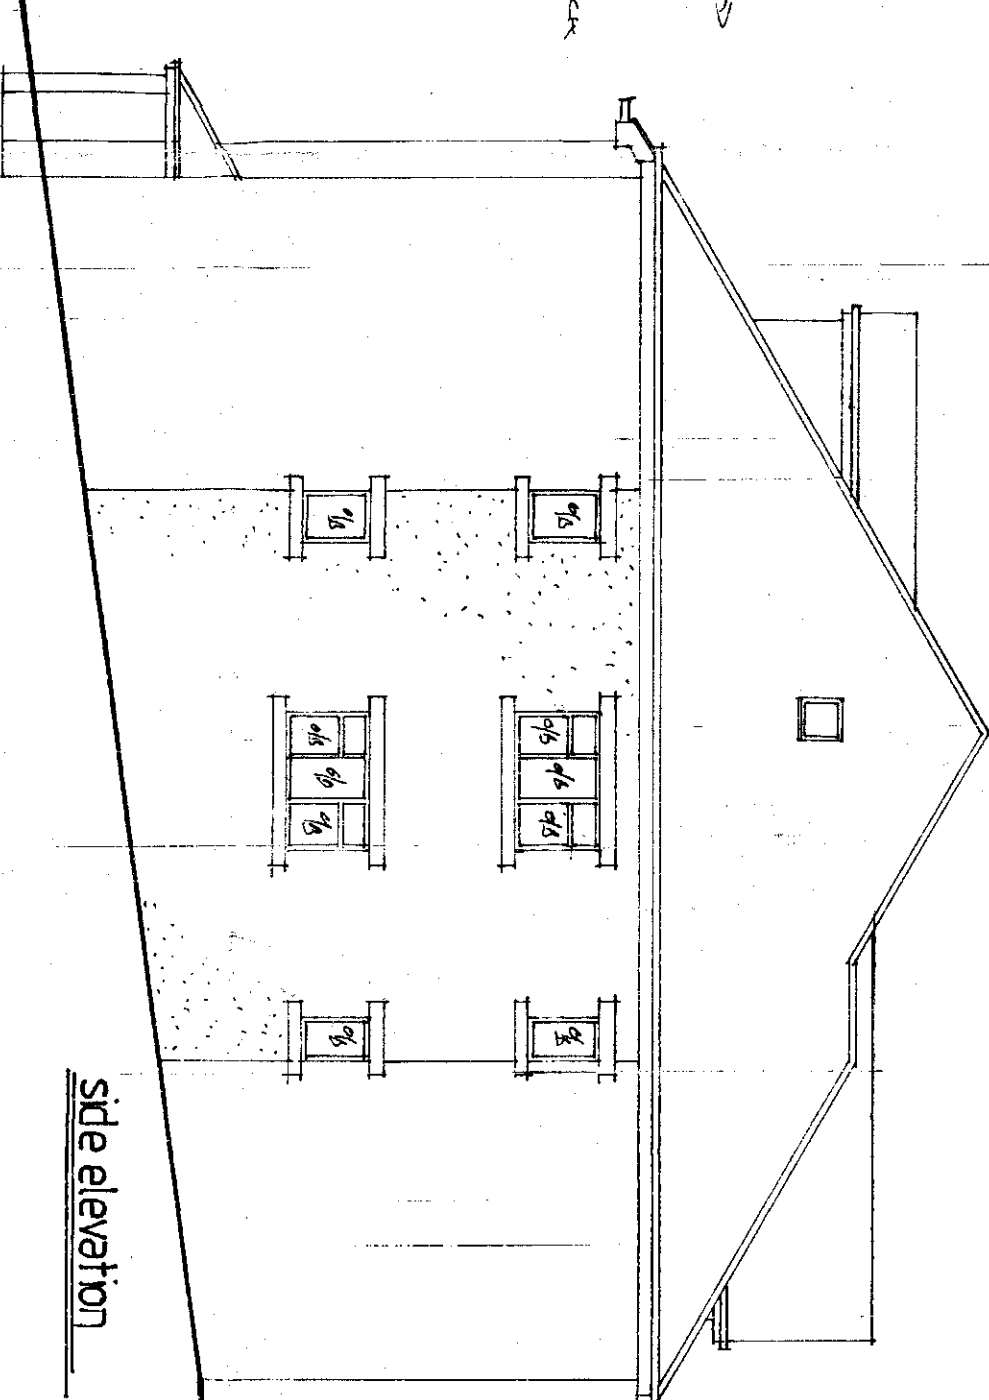

side elevation

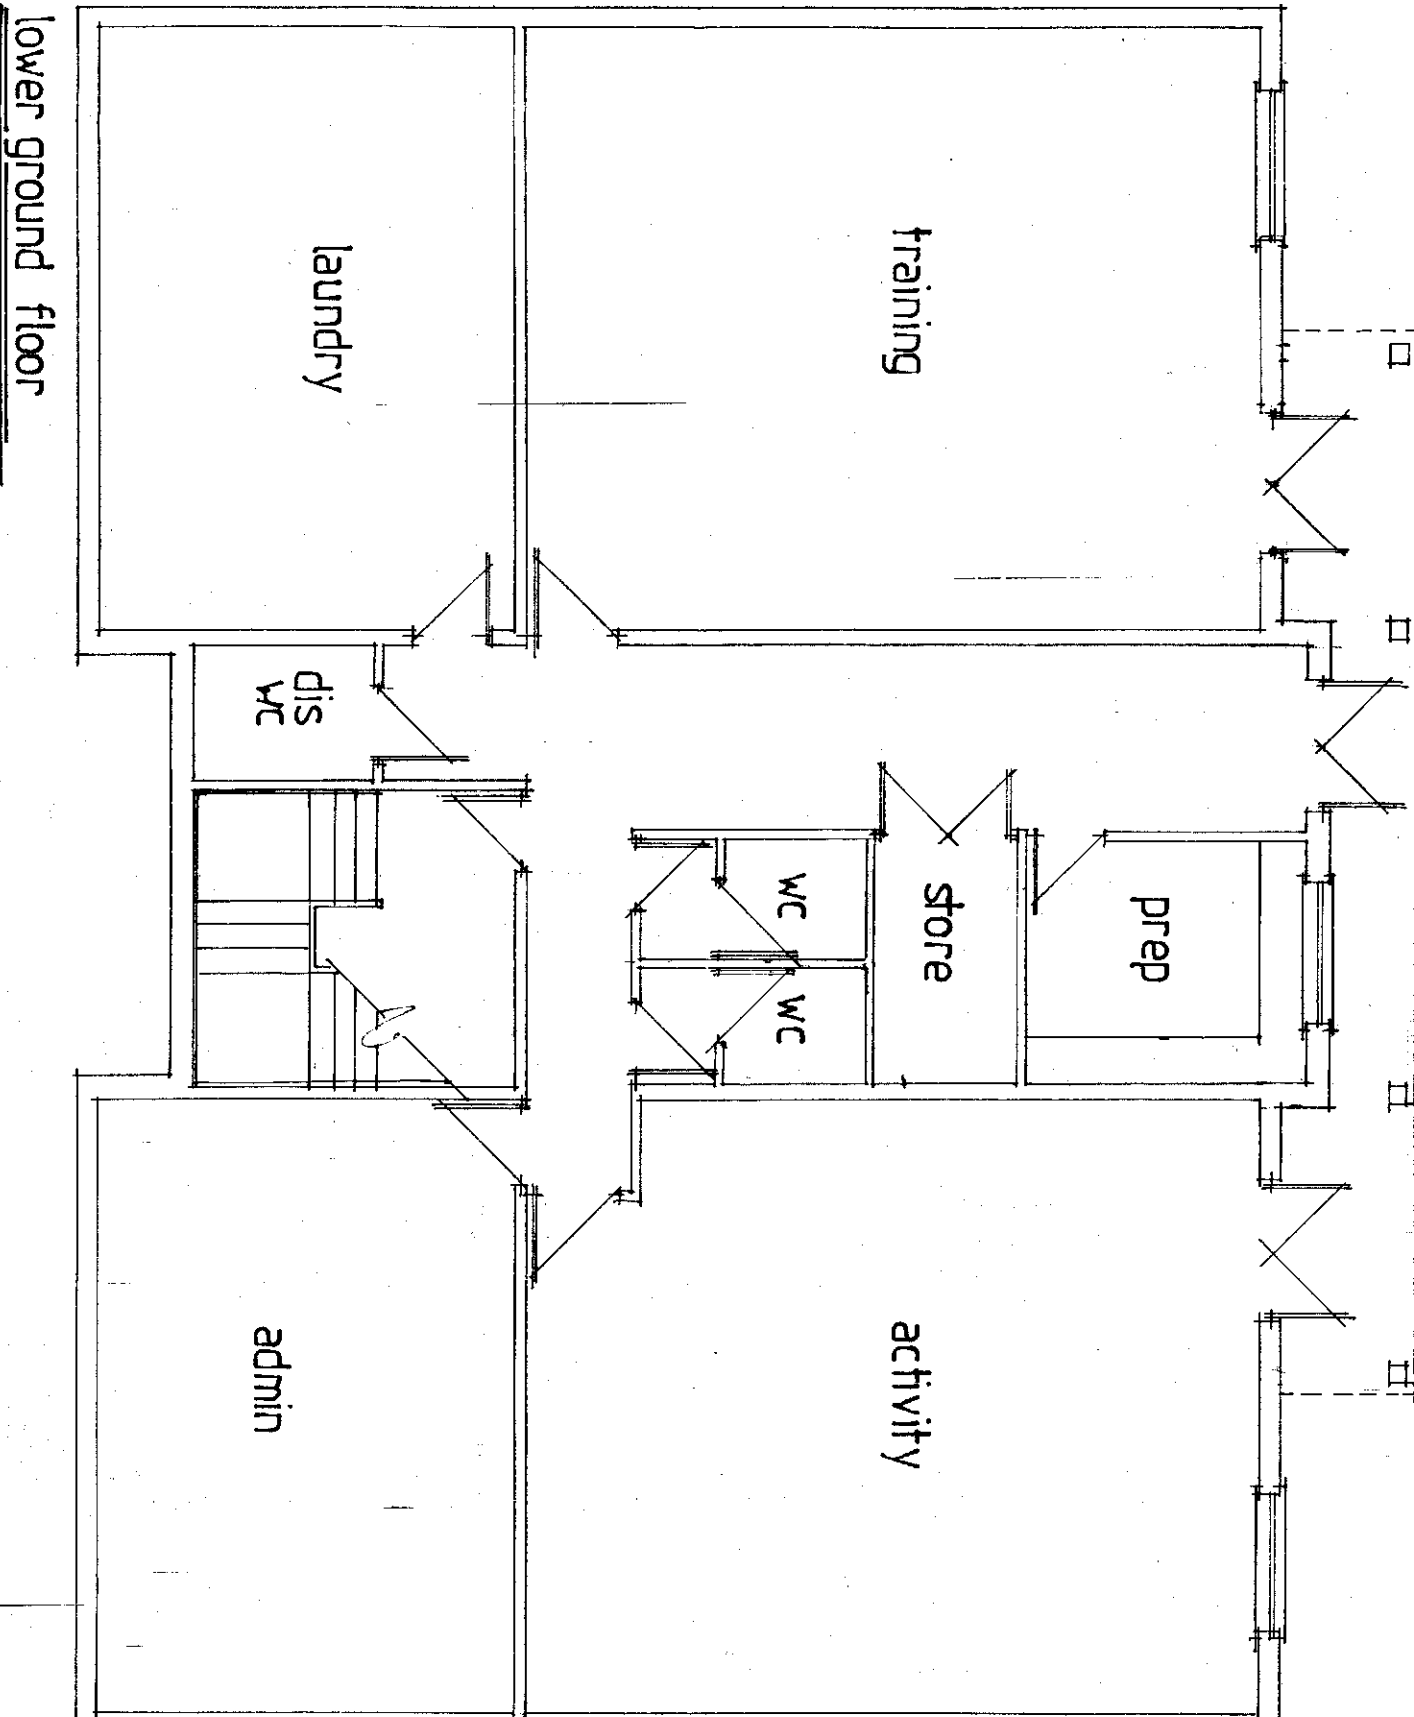

lower ground floor

design WORKS

94, Carr House Gate,
Wyke, BD12 8ER
Tel: 07770 846601

Client: W2 ADULTS CARE
WOODSHEATH CARE
WOODSHEATH CARE
HOSPITAL UNIT
VARDOL
LEDS LS19 7E2

Dwg Title: RATTING TO ROBES
LANDSCAPE
Site: 73 & 77 RIVER STREET
HEALDHAL
578 OHL
Job Title: 10 BED CARE UNIT

08 OCT 2014
08 OCT 2014
08 OCT 2014

Rev	Description	By	Date
-----	-------------	----	------

Scale: 1:100
Date: 2014
Dm: 24
Dwg No: 44/14/02