




MH

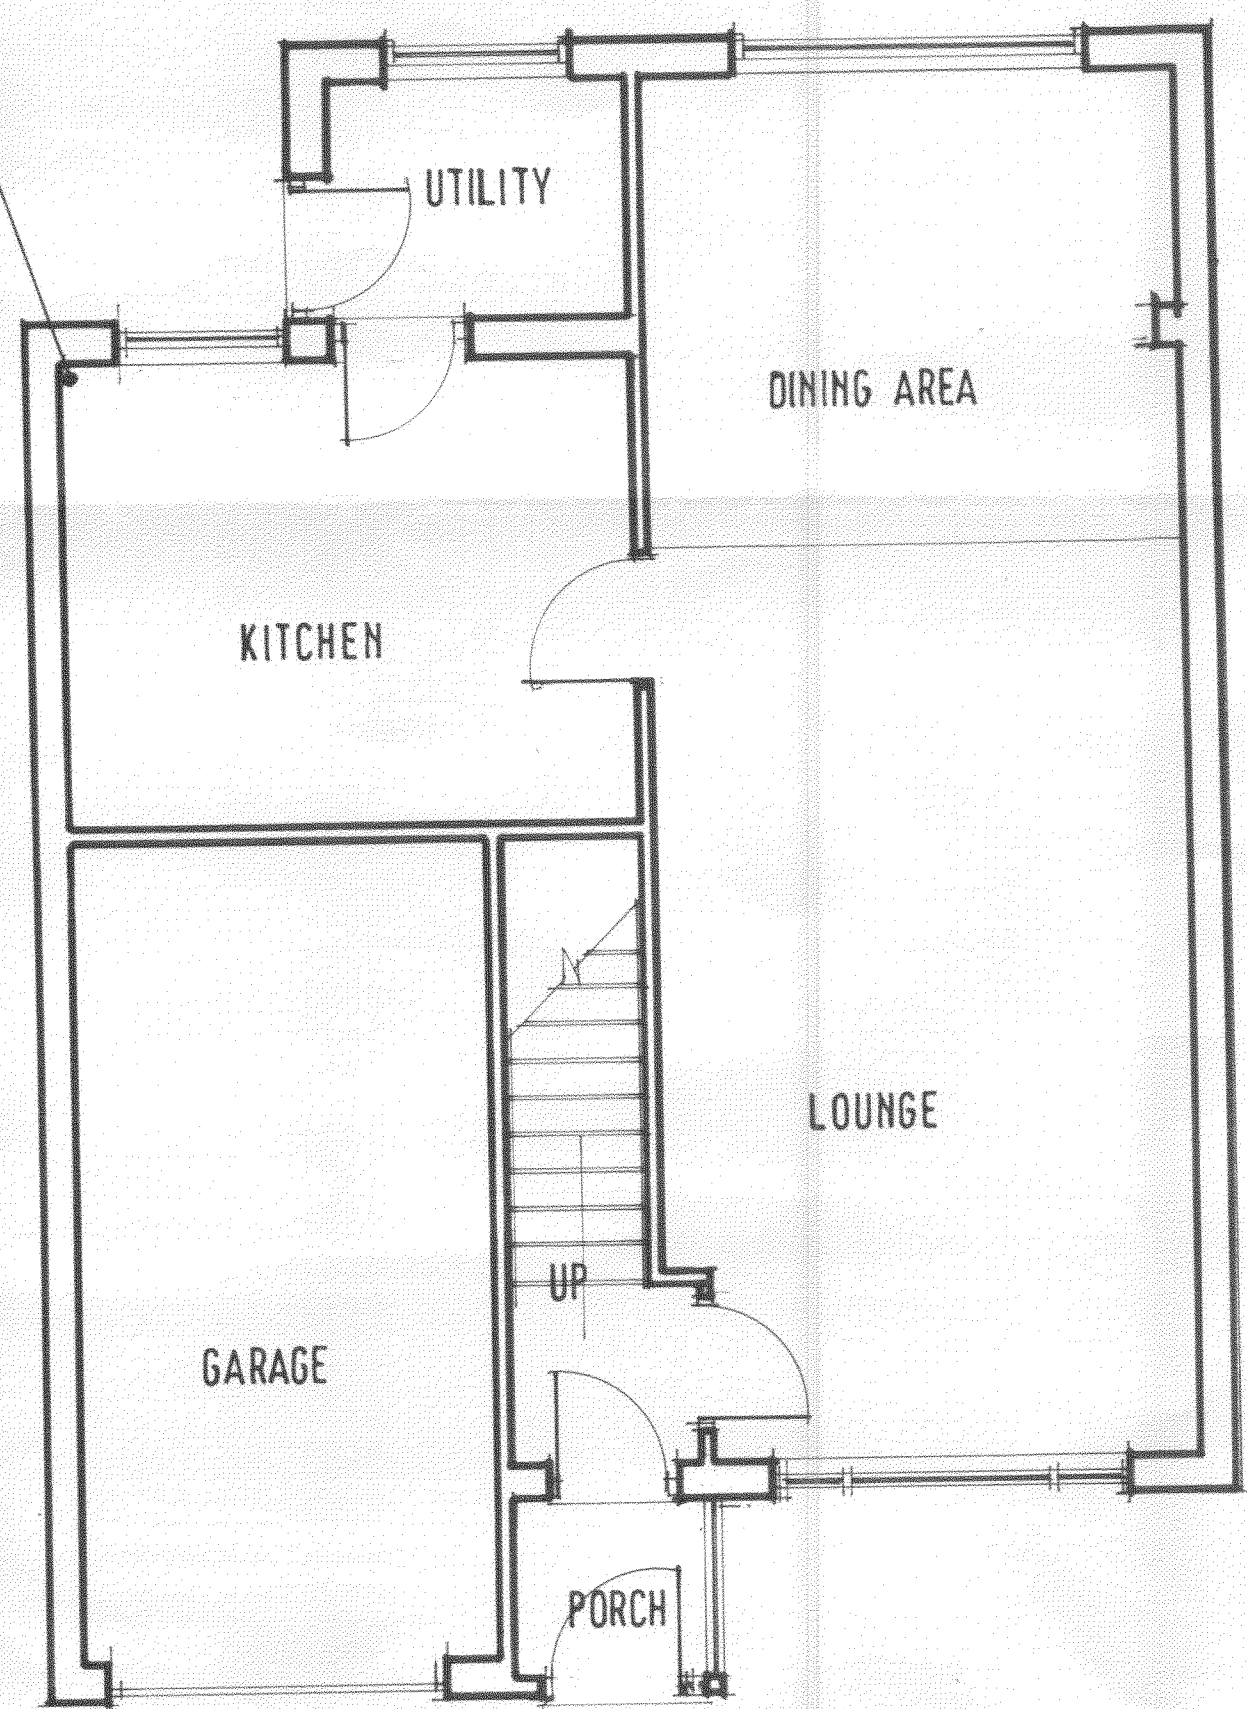

GROUND FLOOR PLAN AS EXISTING

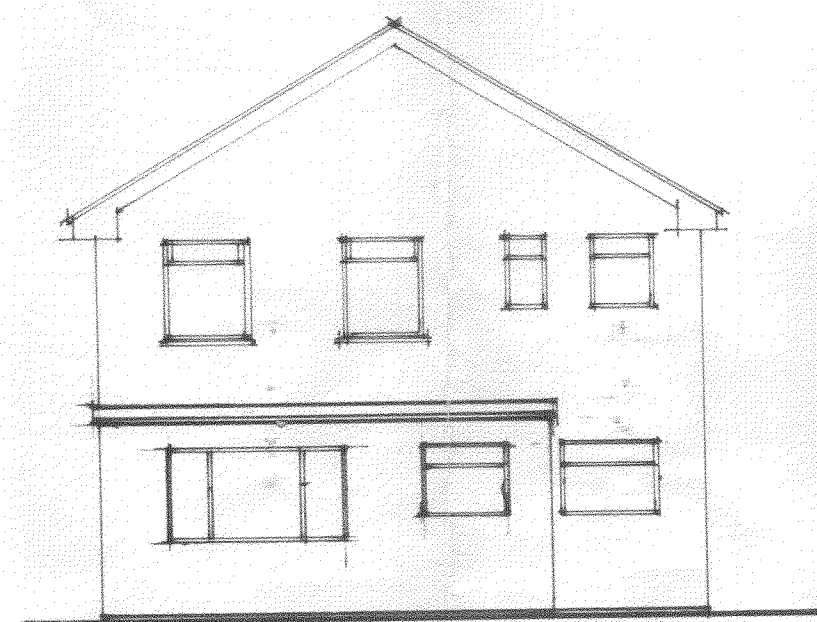


REAR ELEVATION

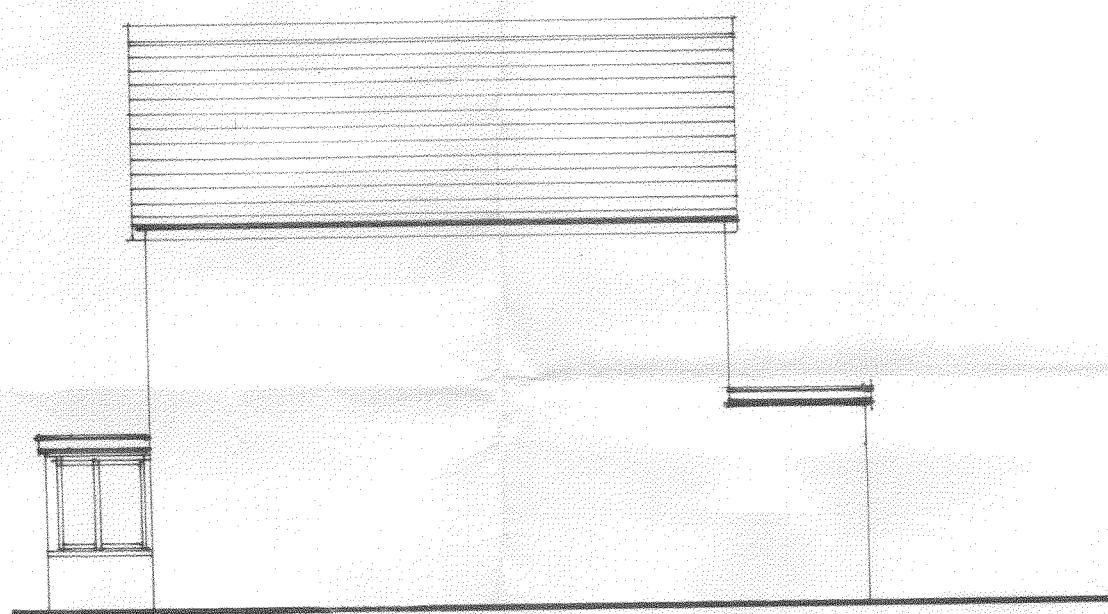

SIDE ELEVATION



FRONT ELEVATION

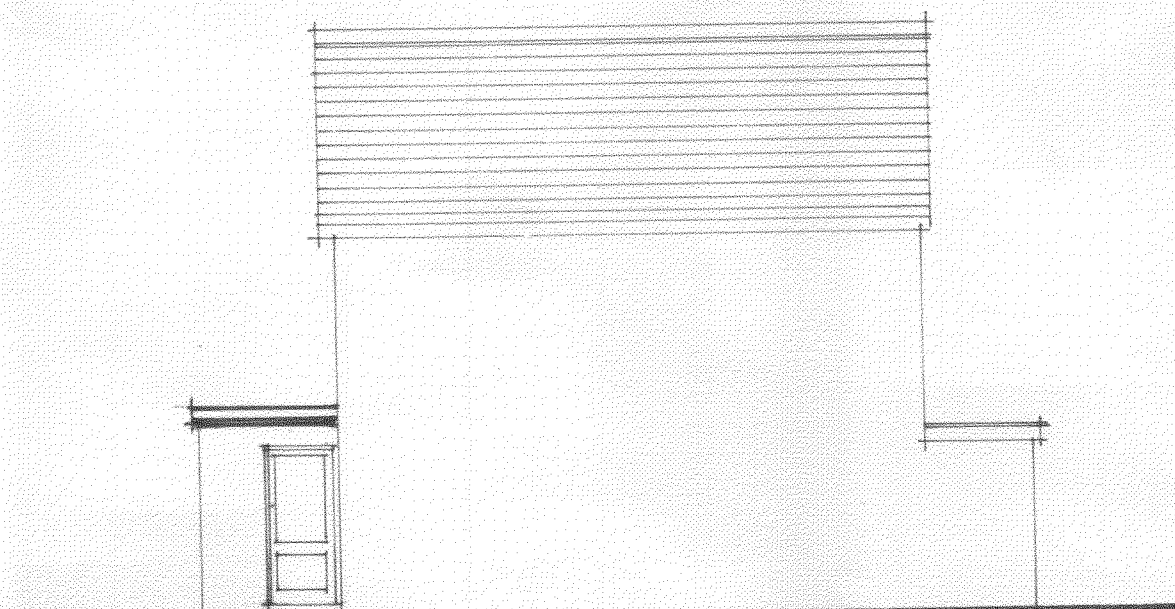

SIDE ELEVATION

AS EXISTING

Barnsley Metropolitan
Council

121 JUL 2010

Crescent Mill Road

19 BASLOW CRESCENT
DODWORTH
BARNSELEY
S75 3SG

SCALE 1:50 1:100

DATE FEB 09

DRAWN R HARRIS

2009-04-01

Millé
design

c s d
R. Harris F.C.S.D.
M.E. Harris B.A.hons
design & construction

Architectural planning,
building & interiors
tel. & fax:
0114 286929