


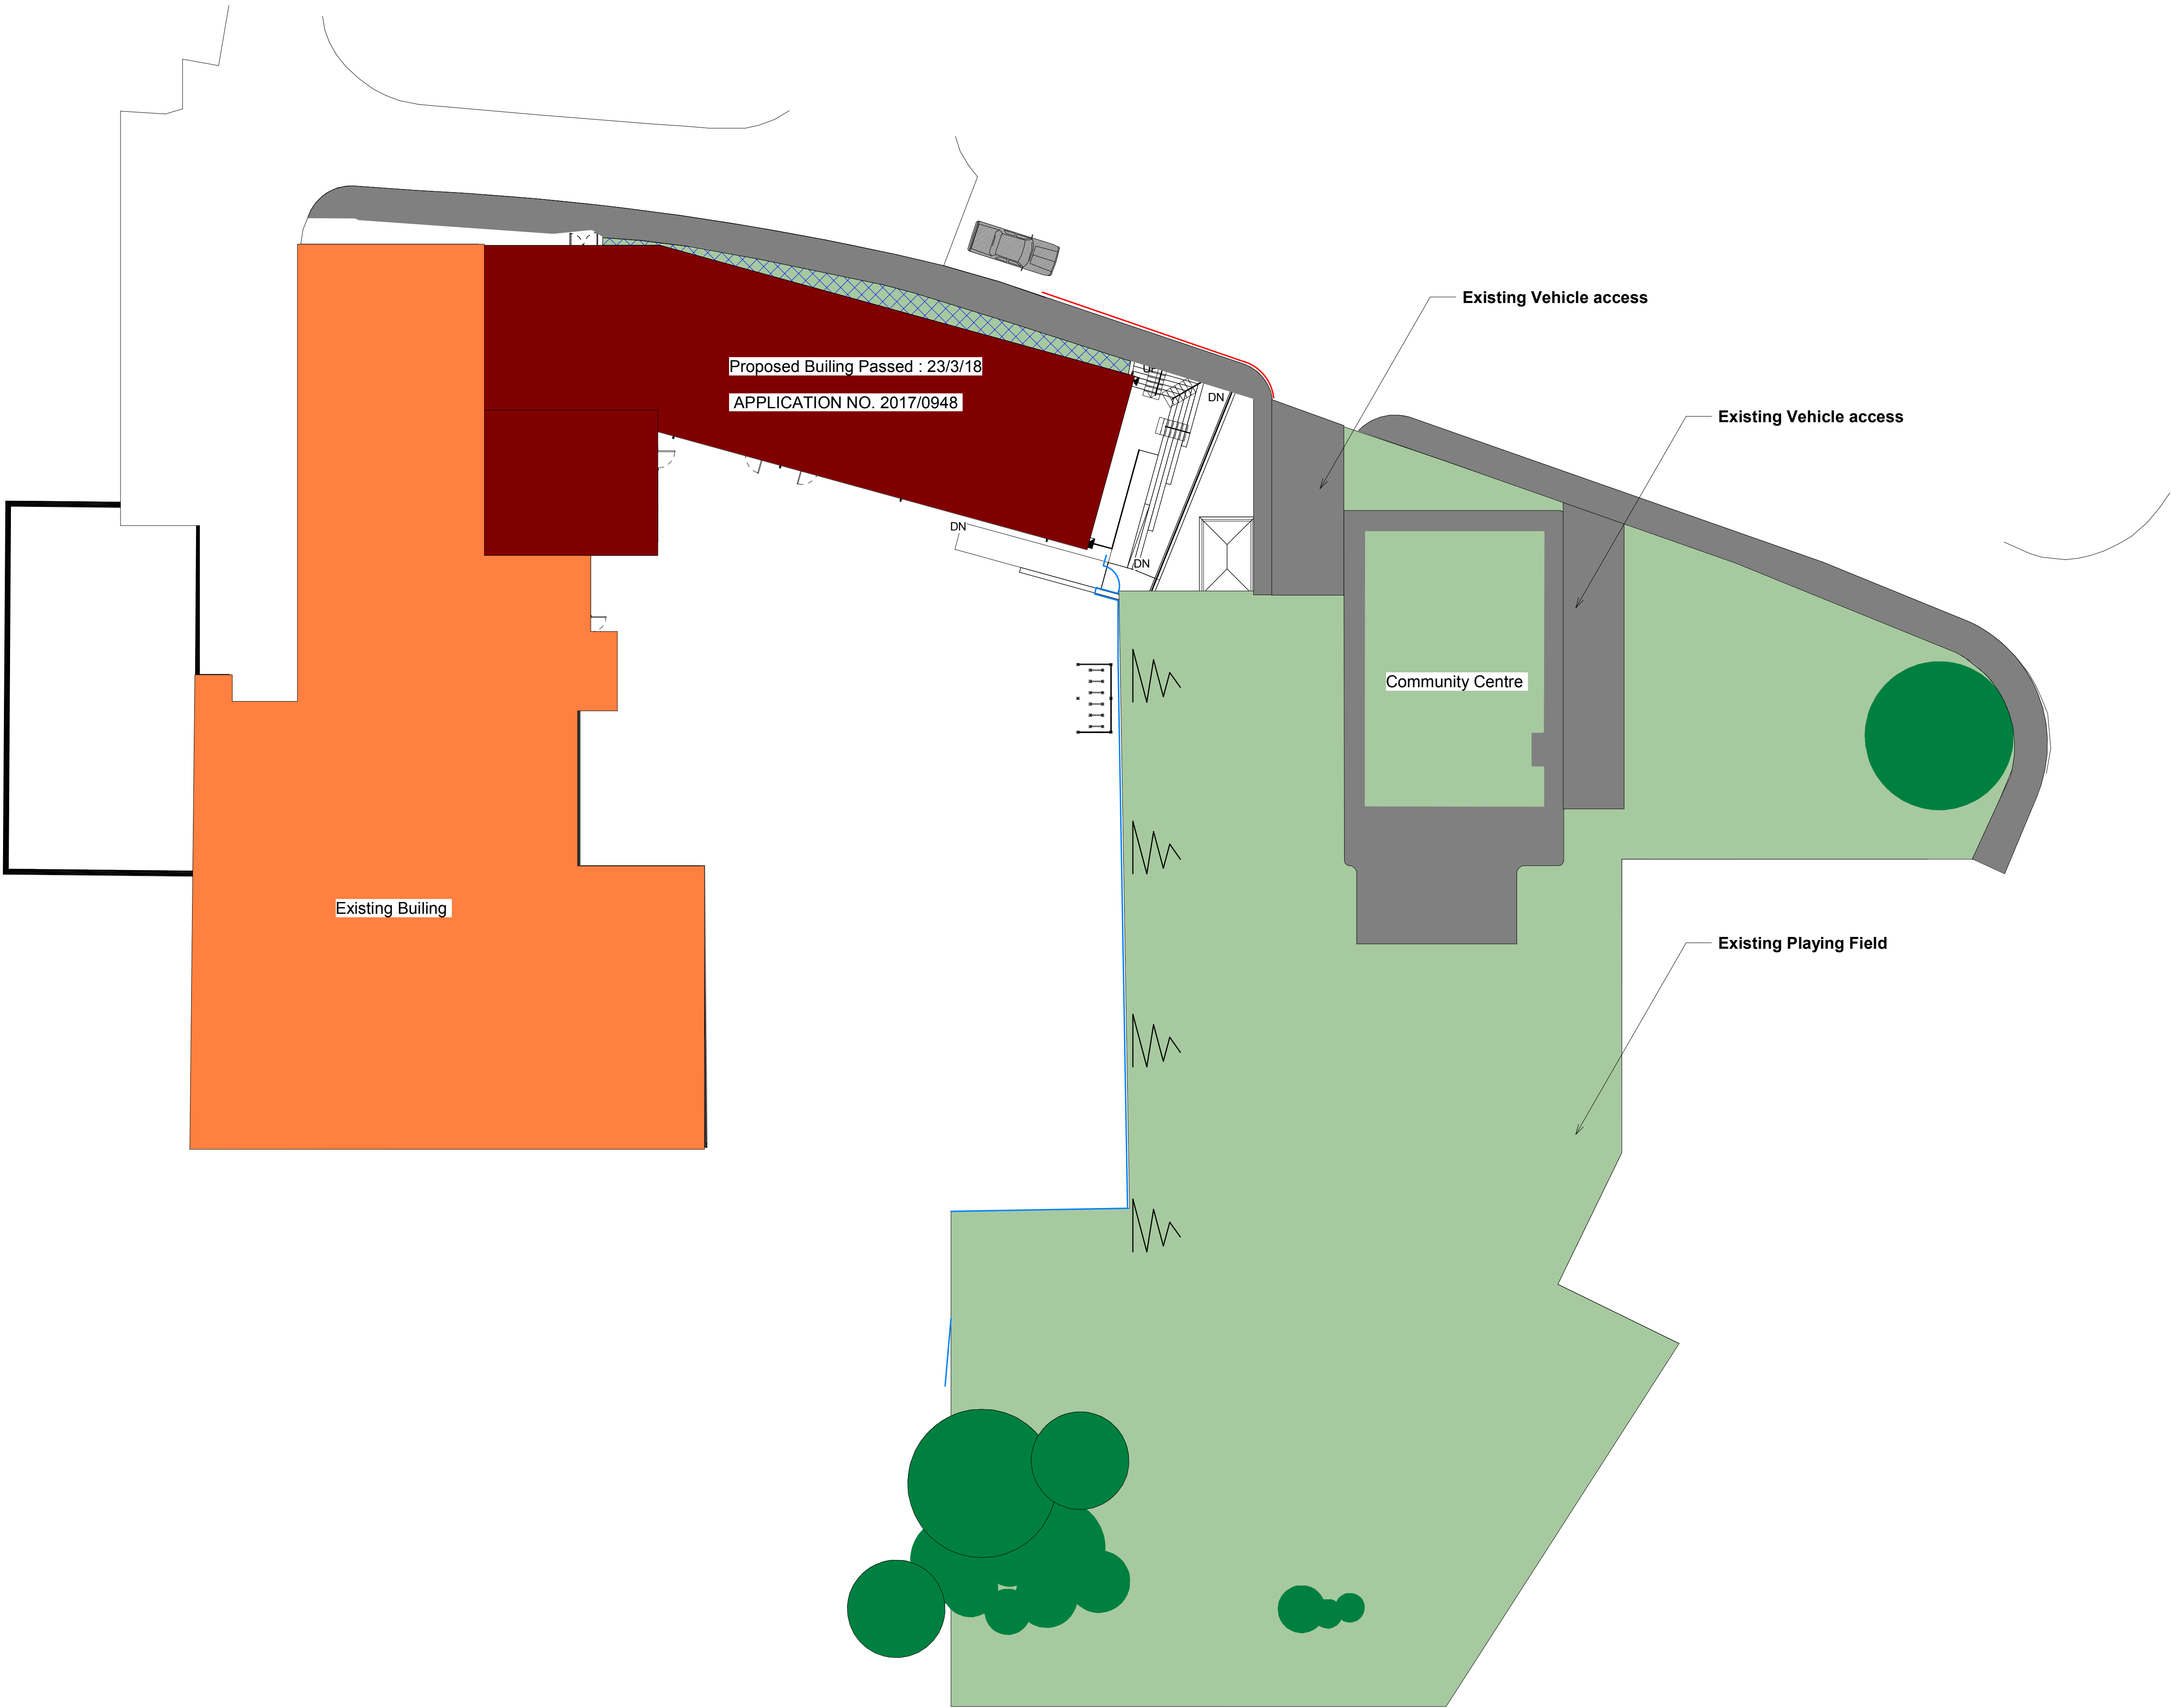

Rev	Description	Date	Dr by	App by
original by	date created	07/04/17	approved by	PD
GR				

AHR

AHR Building Consultancy Ltd
Norwich Union House
High Street
Huddersfield
HD1 2LF
United Kingdom

T +44(0)1484 537411
F +44(0)1484 530332
E huddersfield@ahr-global.com
www.ahr-global.com

client name		
Saint John the Baptist Primary School		
project		
New Car Park at Junior School		
drawing		
Existing Site Plan		
computer file		plot date
H:\BC\H\02015\2015.00996.000 - St John The Baptist - Phase 04 - Junior School 2016-1610\3M\1010 WPF\CarPark.dwg		
Planning\CarPark.rvt		
project number		scale
2015.00996.000		1 : 200 @A1
drawing number		rev
PEN-AHR-XX-00-DR-A-90-002		PLANNING
This drawing is to be read in conjunction with all related drawings. All dimensions must be checked and verified on site before commencing any work or producing shop drawings. The originator should be notified immediately of any discrepancy. This drawing is copyright and remains the property of AHR.		