


DO NOT SCALE: Contractor to check all dimensions and report any omissions or errors

NOTES

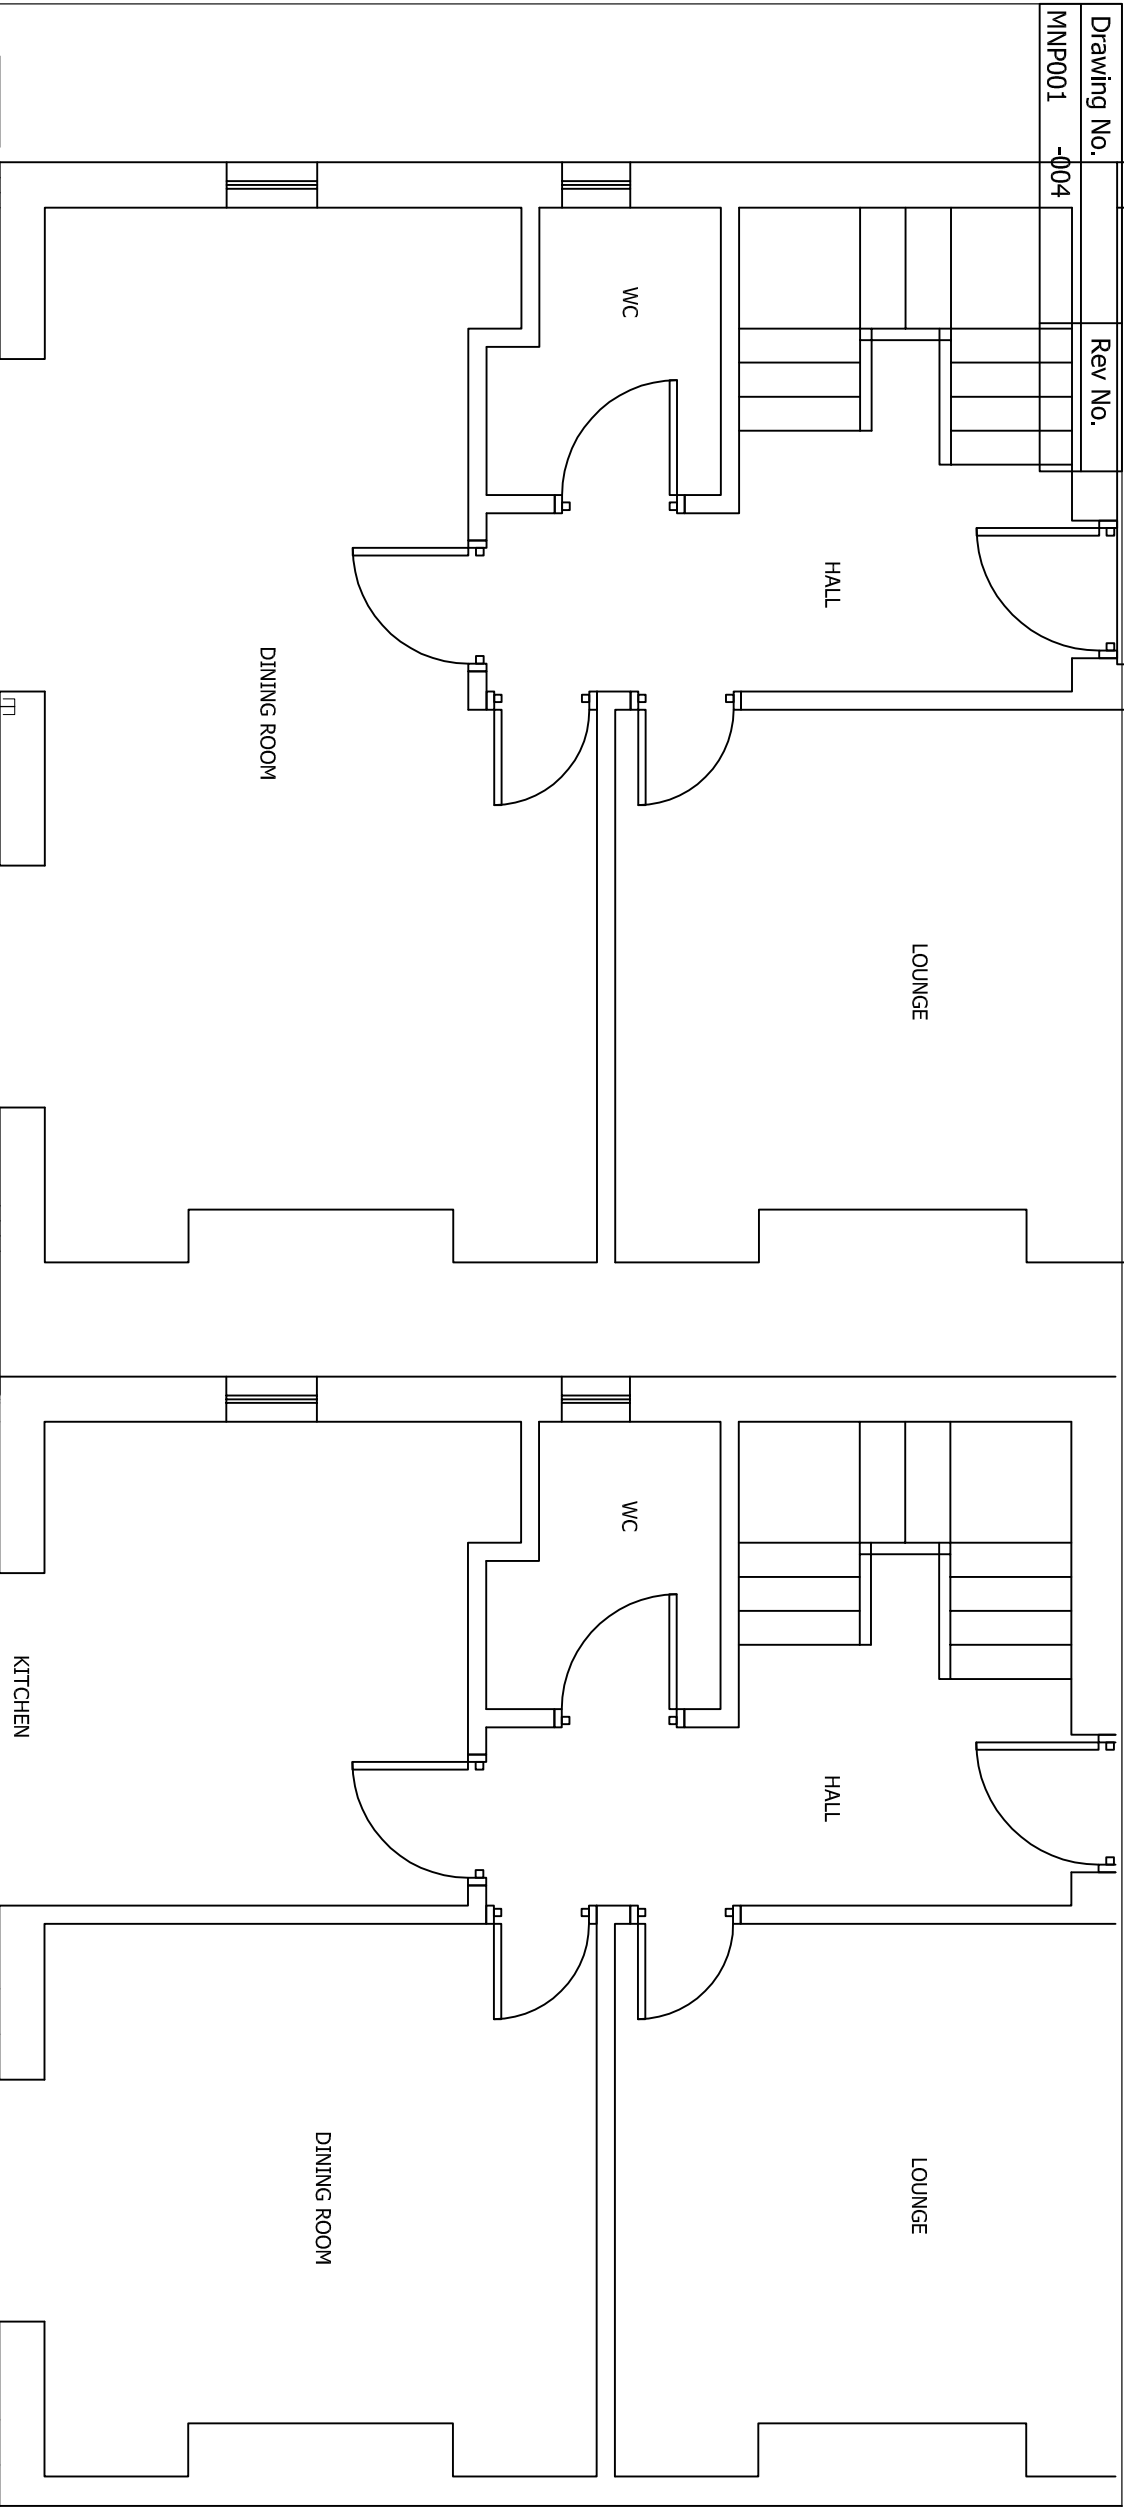

Drawing No.	Rev No.
MNP001	-004

Rev	Description	By	CHK	App	Date
-----	-------------	----	-----	-----	------

JRB DESIGNS LTD
1 Saville Road
Cudworth
Barnsley
S72 8LT
Tel: 01226 383542
Fax: 01226 380078
Mob: 07970 541192
Email: joine@jrbdesigns.co.uk
This drawing is copyright. © Jrbdesigns Ltd.

Client
MR N PLATTS

Drawing Title
PROPOSED PLANS

Address
425 ROTHERHAM ROAD
SMITHIES
BARN斯LEY
S71 1UX

Project Title:
PROPOSED SINGLE STOREY
REAR EXTENSION

Purpose of Issue:
PLANNING

Drawing Status
FIRST ISSUE

Scale at A3 AS SHOWN	Drawn By JRB	Date 14/09/2012
Checked By	Approved By	Date 14/09/2012
Project No. MNP001	Drawing No. 004	Revision -

APPROVAL ☒ INFORMATION ☐ TENDER ☐ CONTRACT ☐ CONSTRUCTION ☐

PROPOSED GROUND FLOOR PLAN
SCALE 1:50 AT A3

EXISTING GROUND FLOOR PLAN
SCALE 1:50 AT A3