




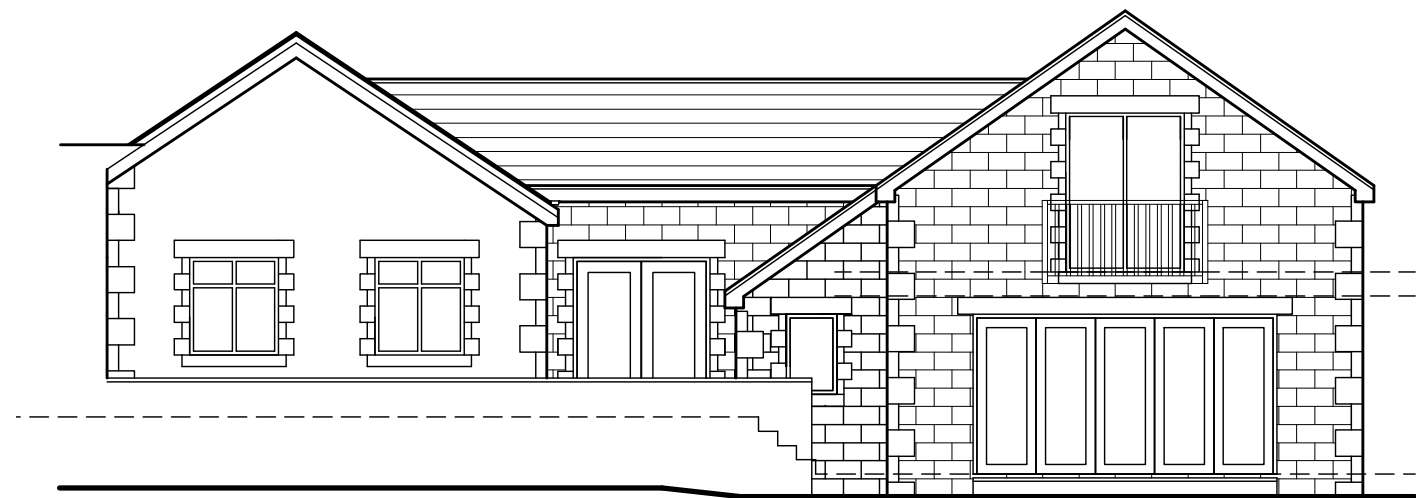

PROPOSED REAR ELEVATION
SCALE 1:100

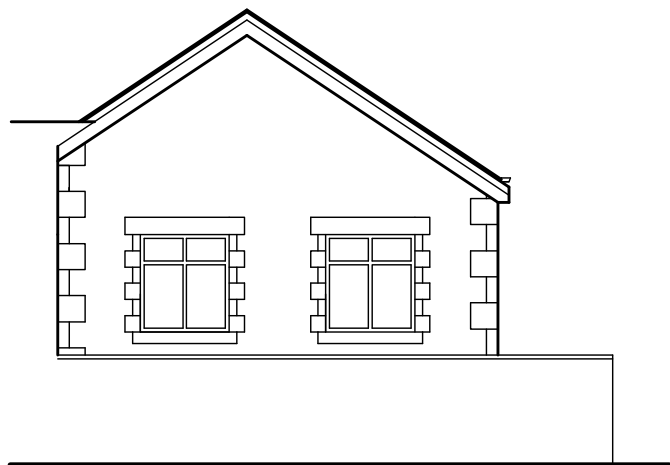


EXISTING REAR ELEVATION
SCALE 1:100

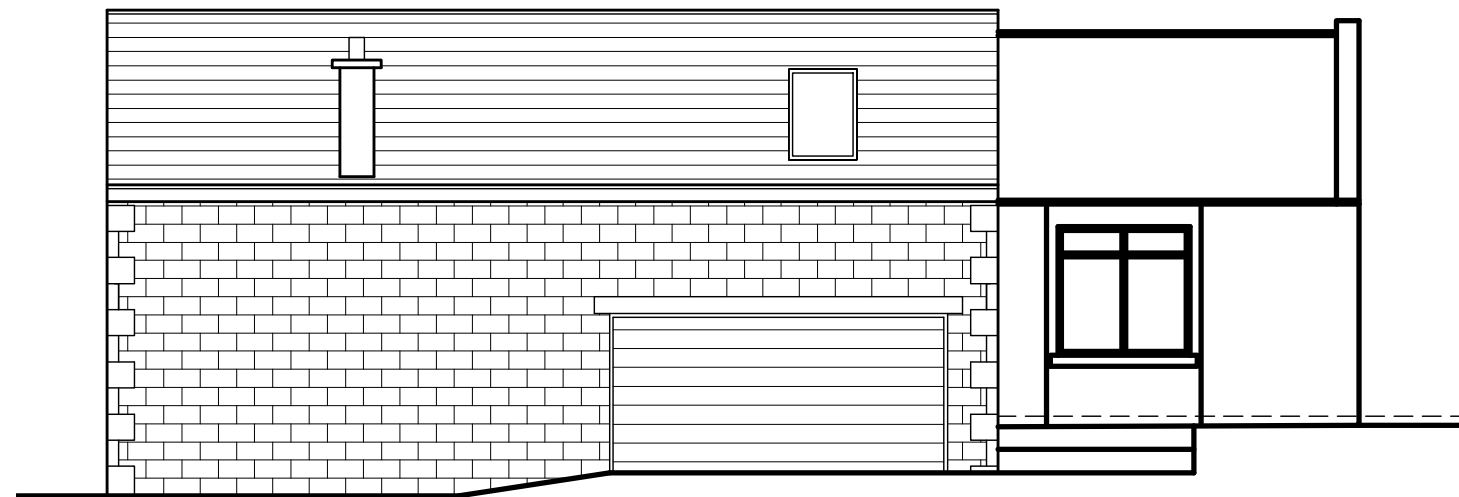


PROPOSED SIDE ELEVATION
SCALE 1:100




EXISTING SIDE ELEVATION
SCALE 1:100

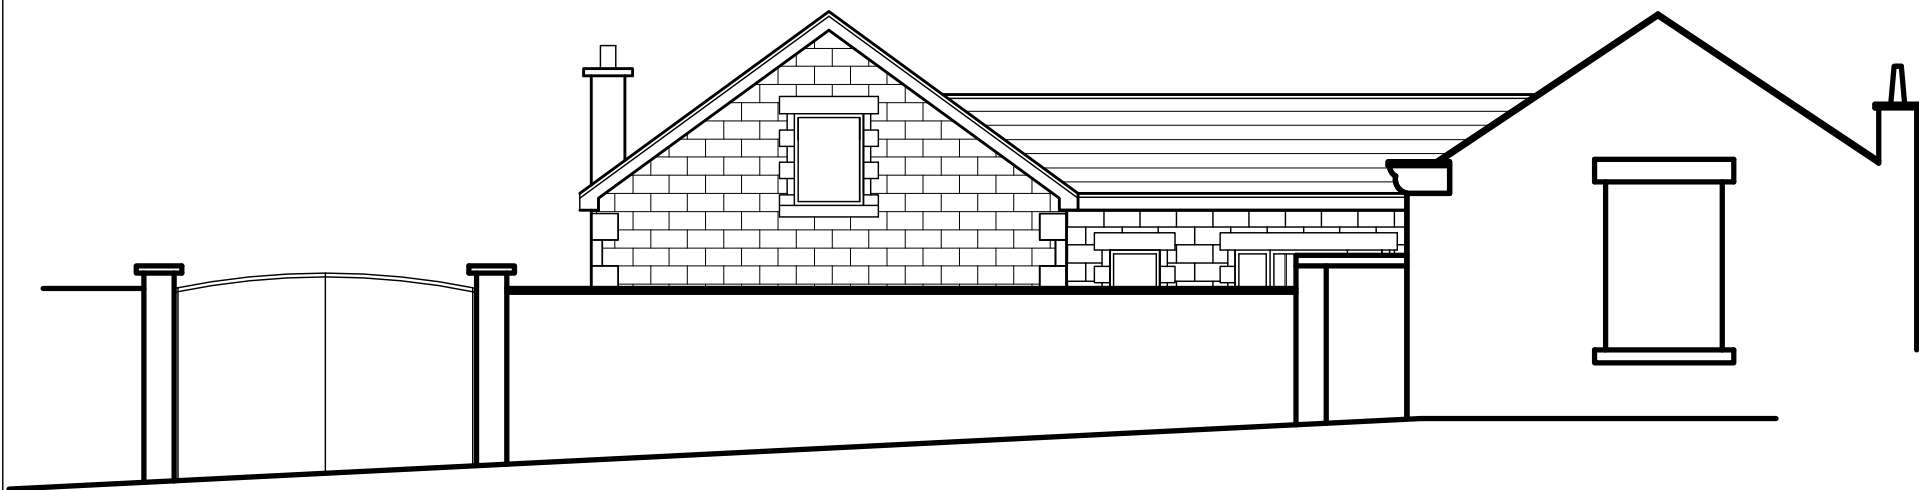


PROPOSED FRONT ELEVATION
SCALE 1:100

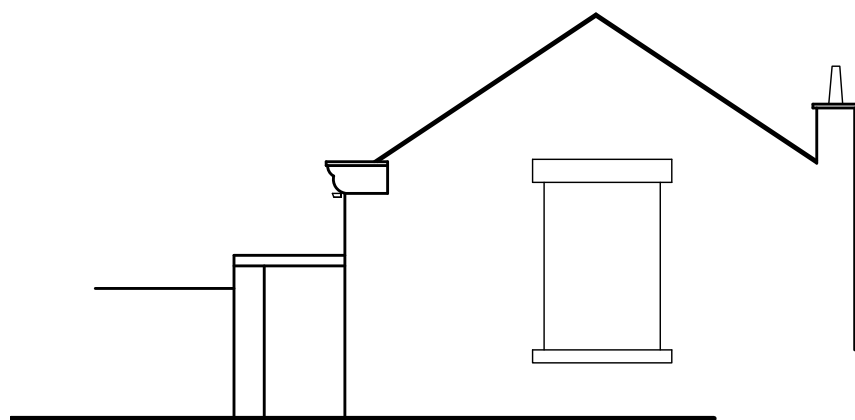

EXISTING FRONT ELEVATION
SCALE 1:100

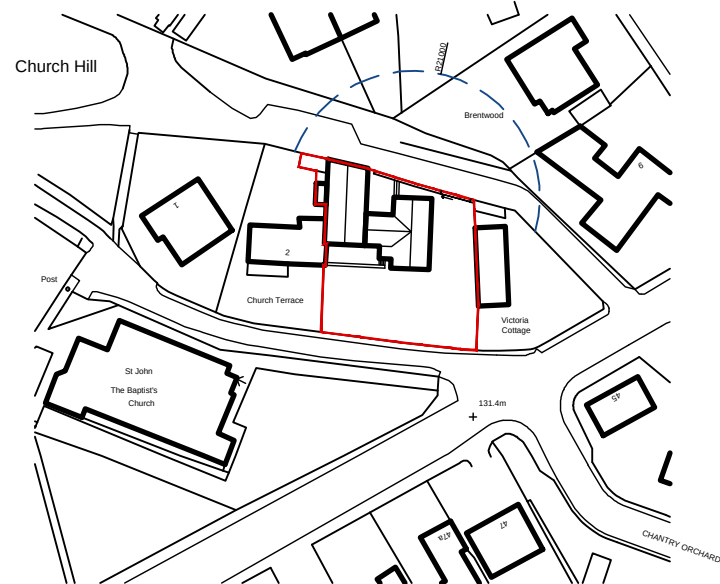

LOCATION PLAN
SCALE 1:1250

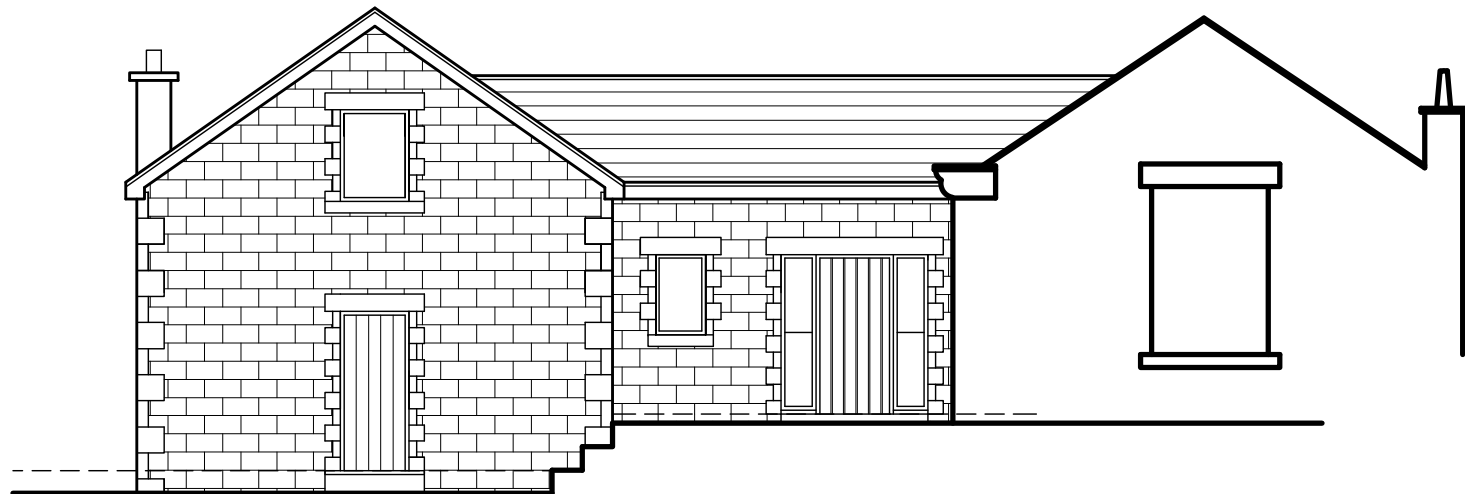

PROPOSED FRONT ELEVATION
SCALE 1:100

			8 MORSTON BUSINESS PARK, WHALEY ROAD, BARUGH GREEN, BARNLEY, S75 1HQ			Phone: 01226 208482 Fax: 01226 283030			
ARCHITECTURAL SERVICES AND SURVEYORS						Email: info@whiteaguspartnership.co.uk Web: www.whiteaguspartnership.co.uk			
Project. PROPOSED EXTENSION AT 1A OLD SCHOOL COTTAGE, DODWORTH BARNLEY, 3RU						Client. MR A. NICHOLSON			
Drawing Title. ELEVATIONS						Date. APRIL 2013		Scale. 1:100 @ A2	
						Ref. 12-068		Dwg. No. 06	
Date	Suffix	Description				Date	Suffix	Description	