



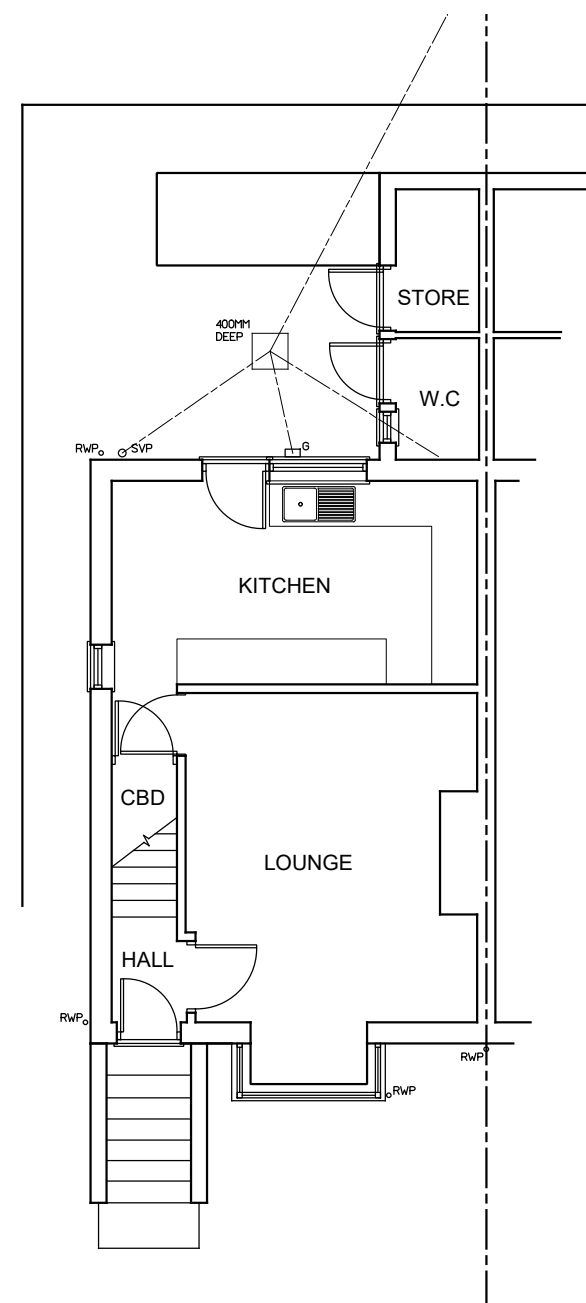

EXISTING GROUND FLOOR PLAN

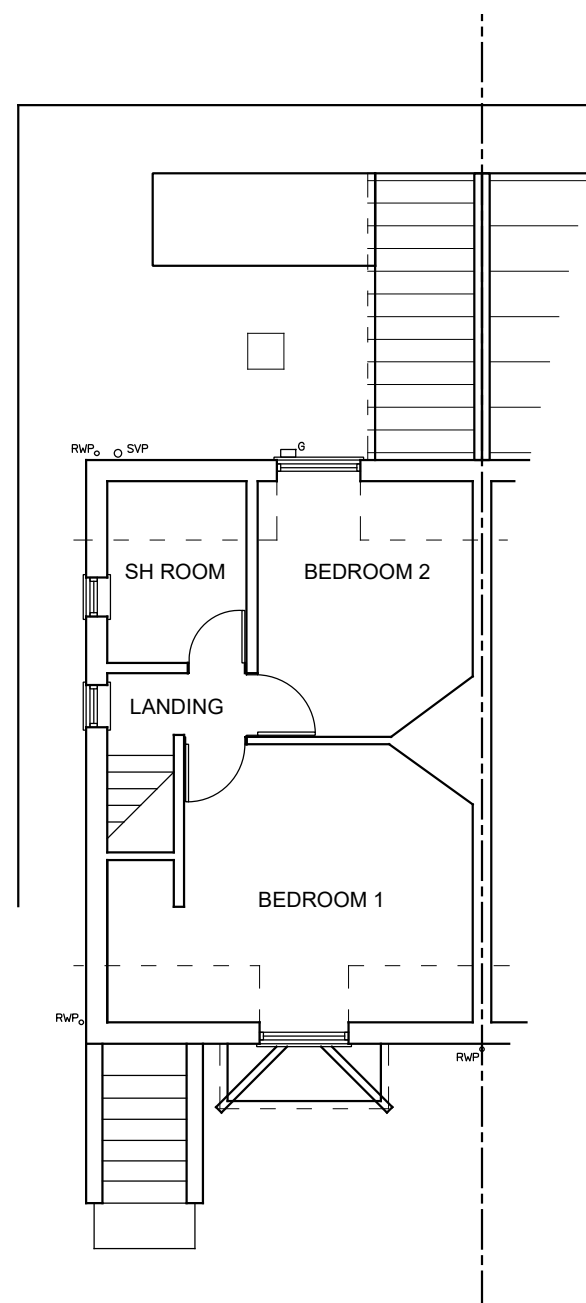


EXISTING FIRST FLOOR PLAN



EXISTING FRONT ELEVATION



EXISTING SIDE ELEVATION

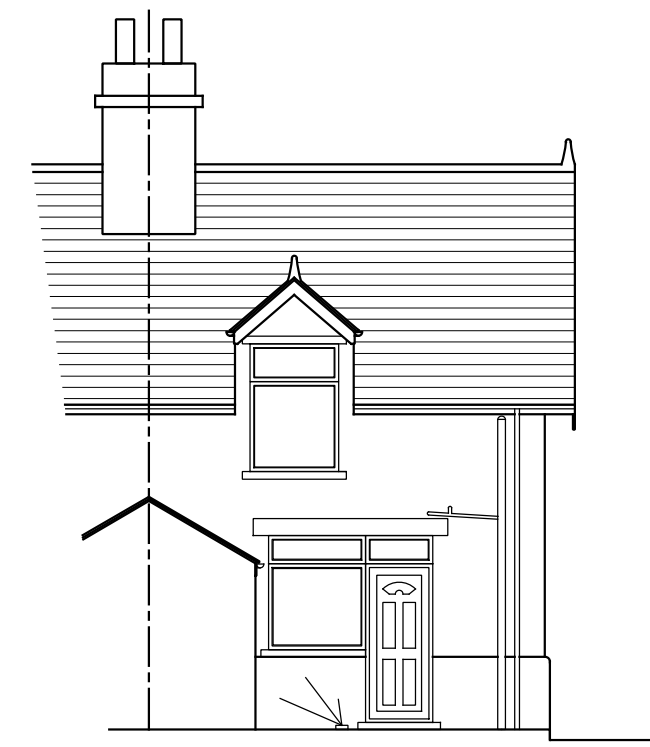

EXISTING REAR ELEVATION




PROPOSED FRONT ELEVATION




PROPOSED SIDE ELEVATION



PROPOSED REAR ELEVATION

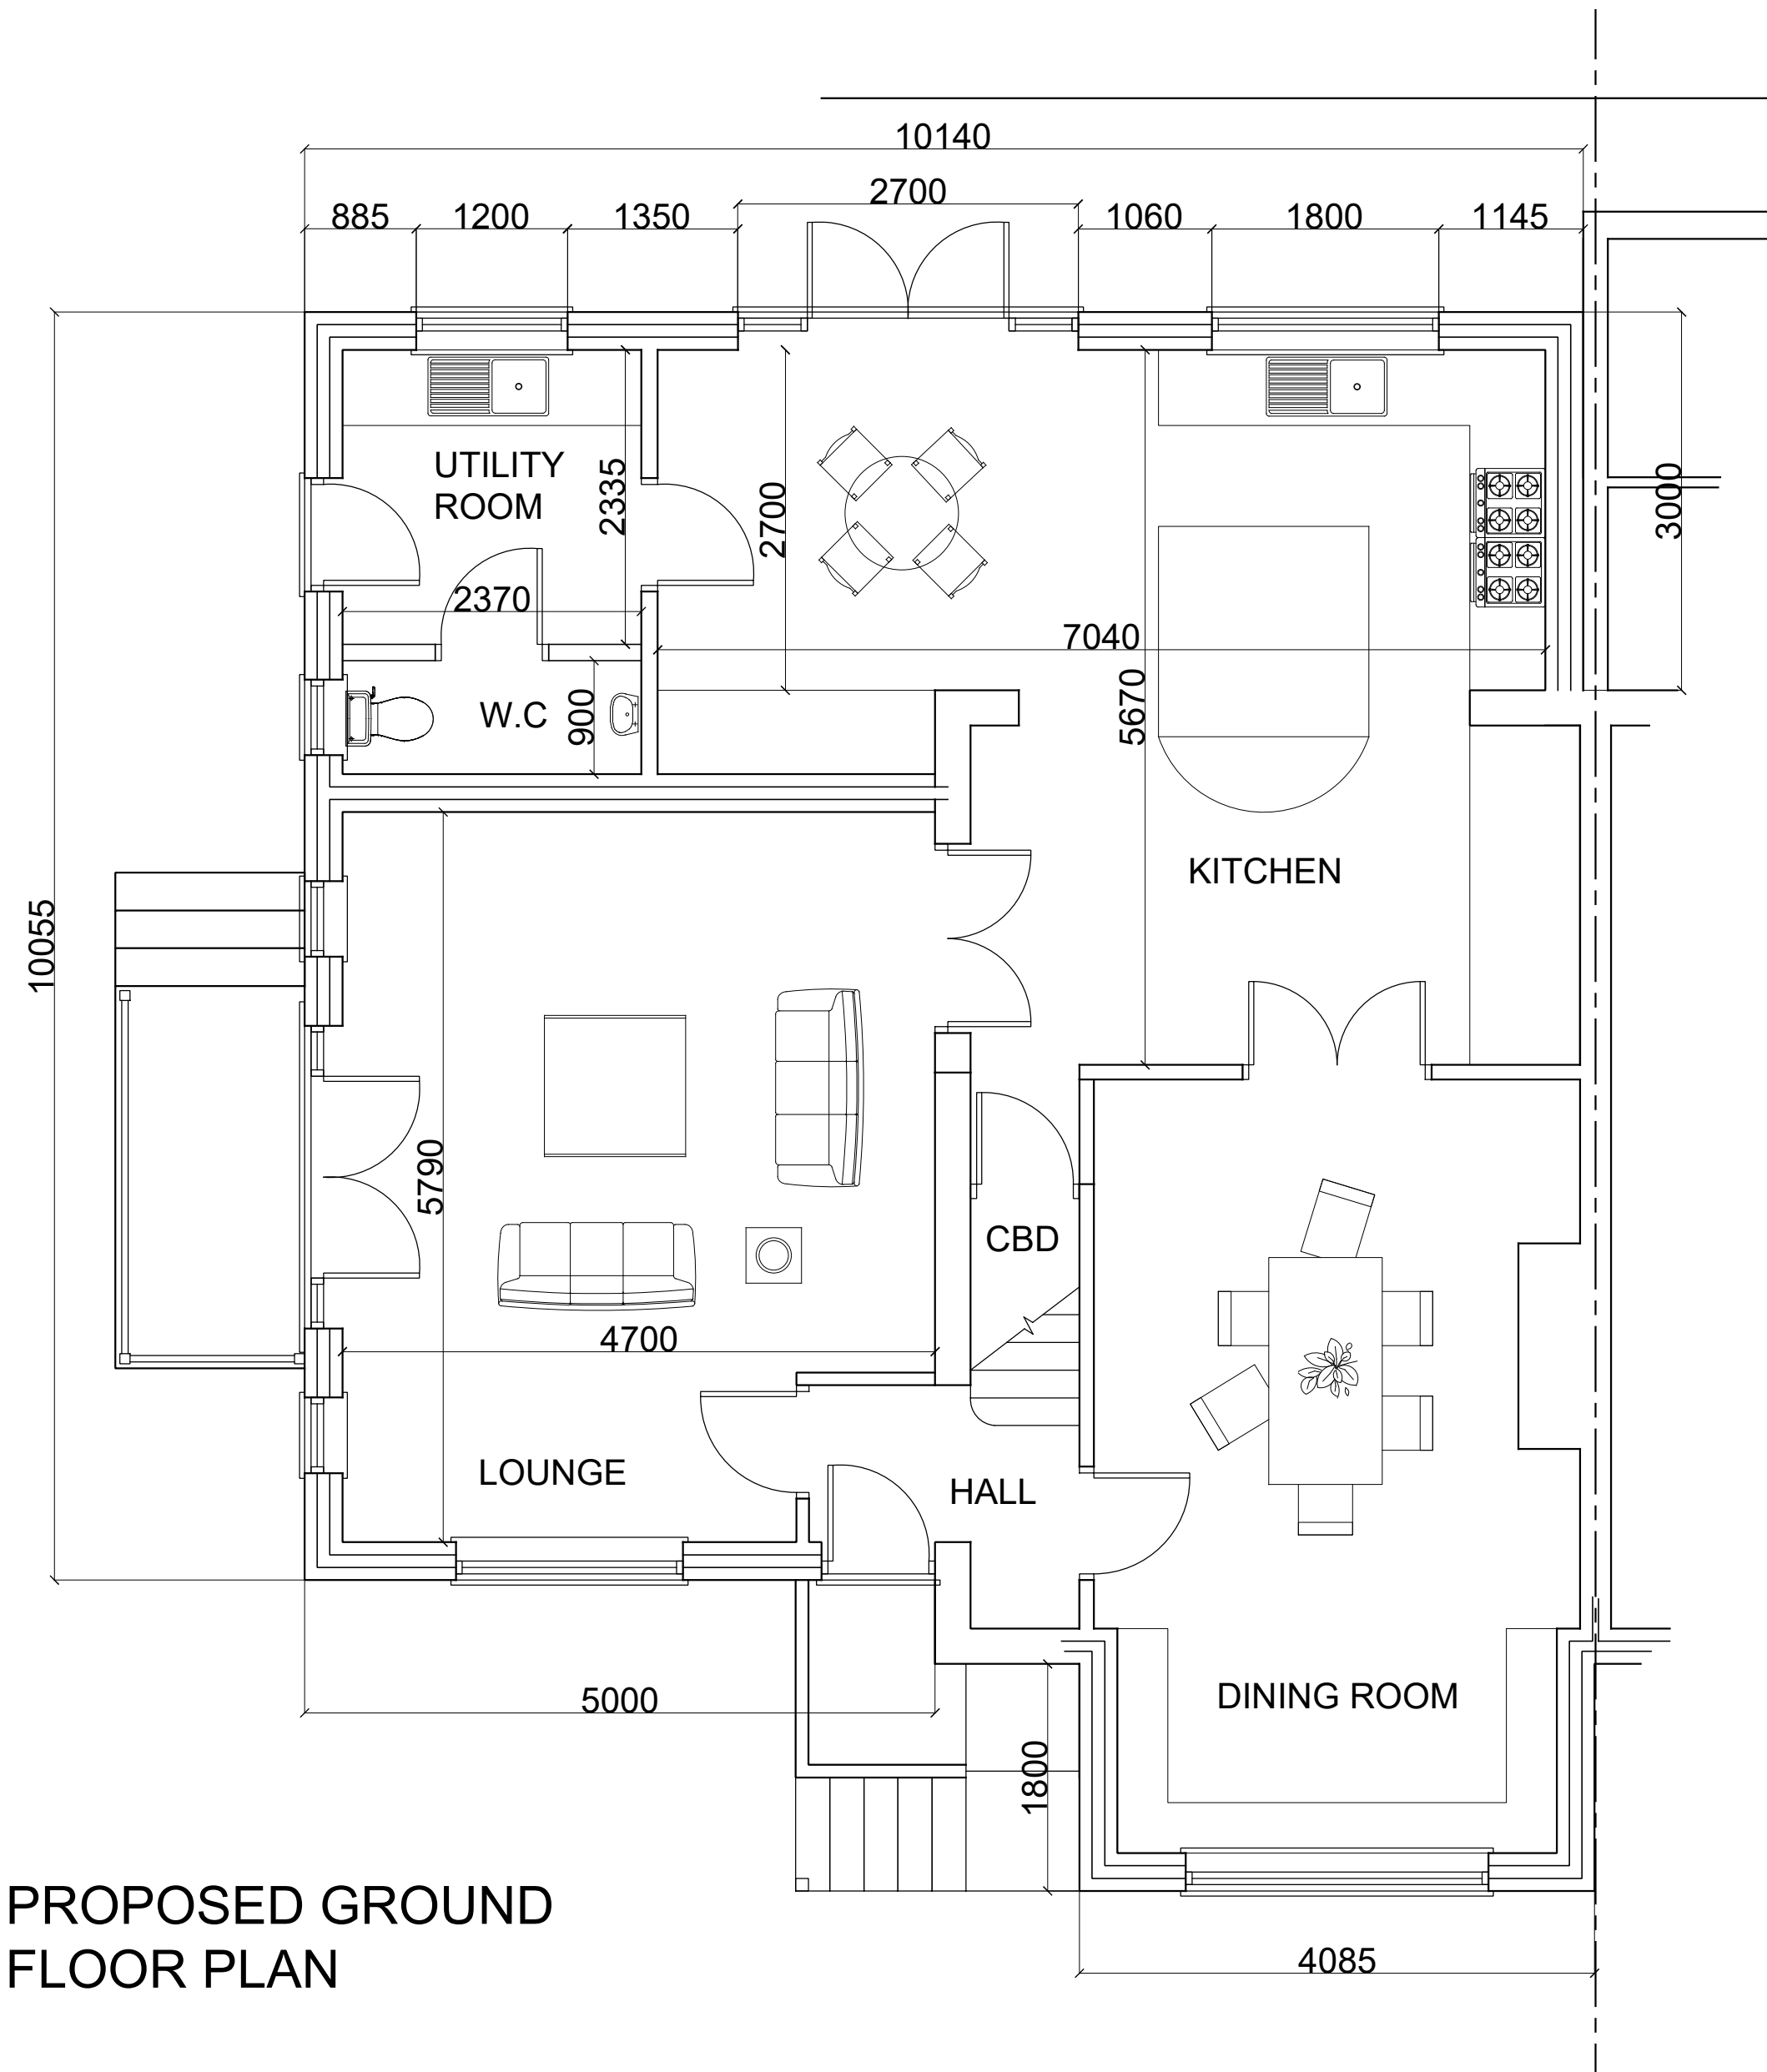

PROPOSED GROUND FLOOR PLAN

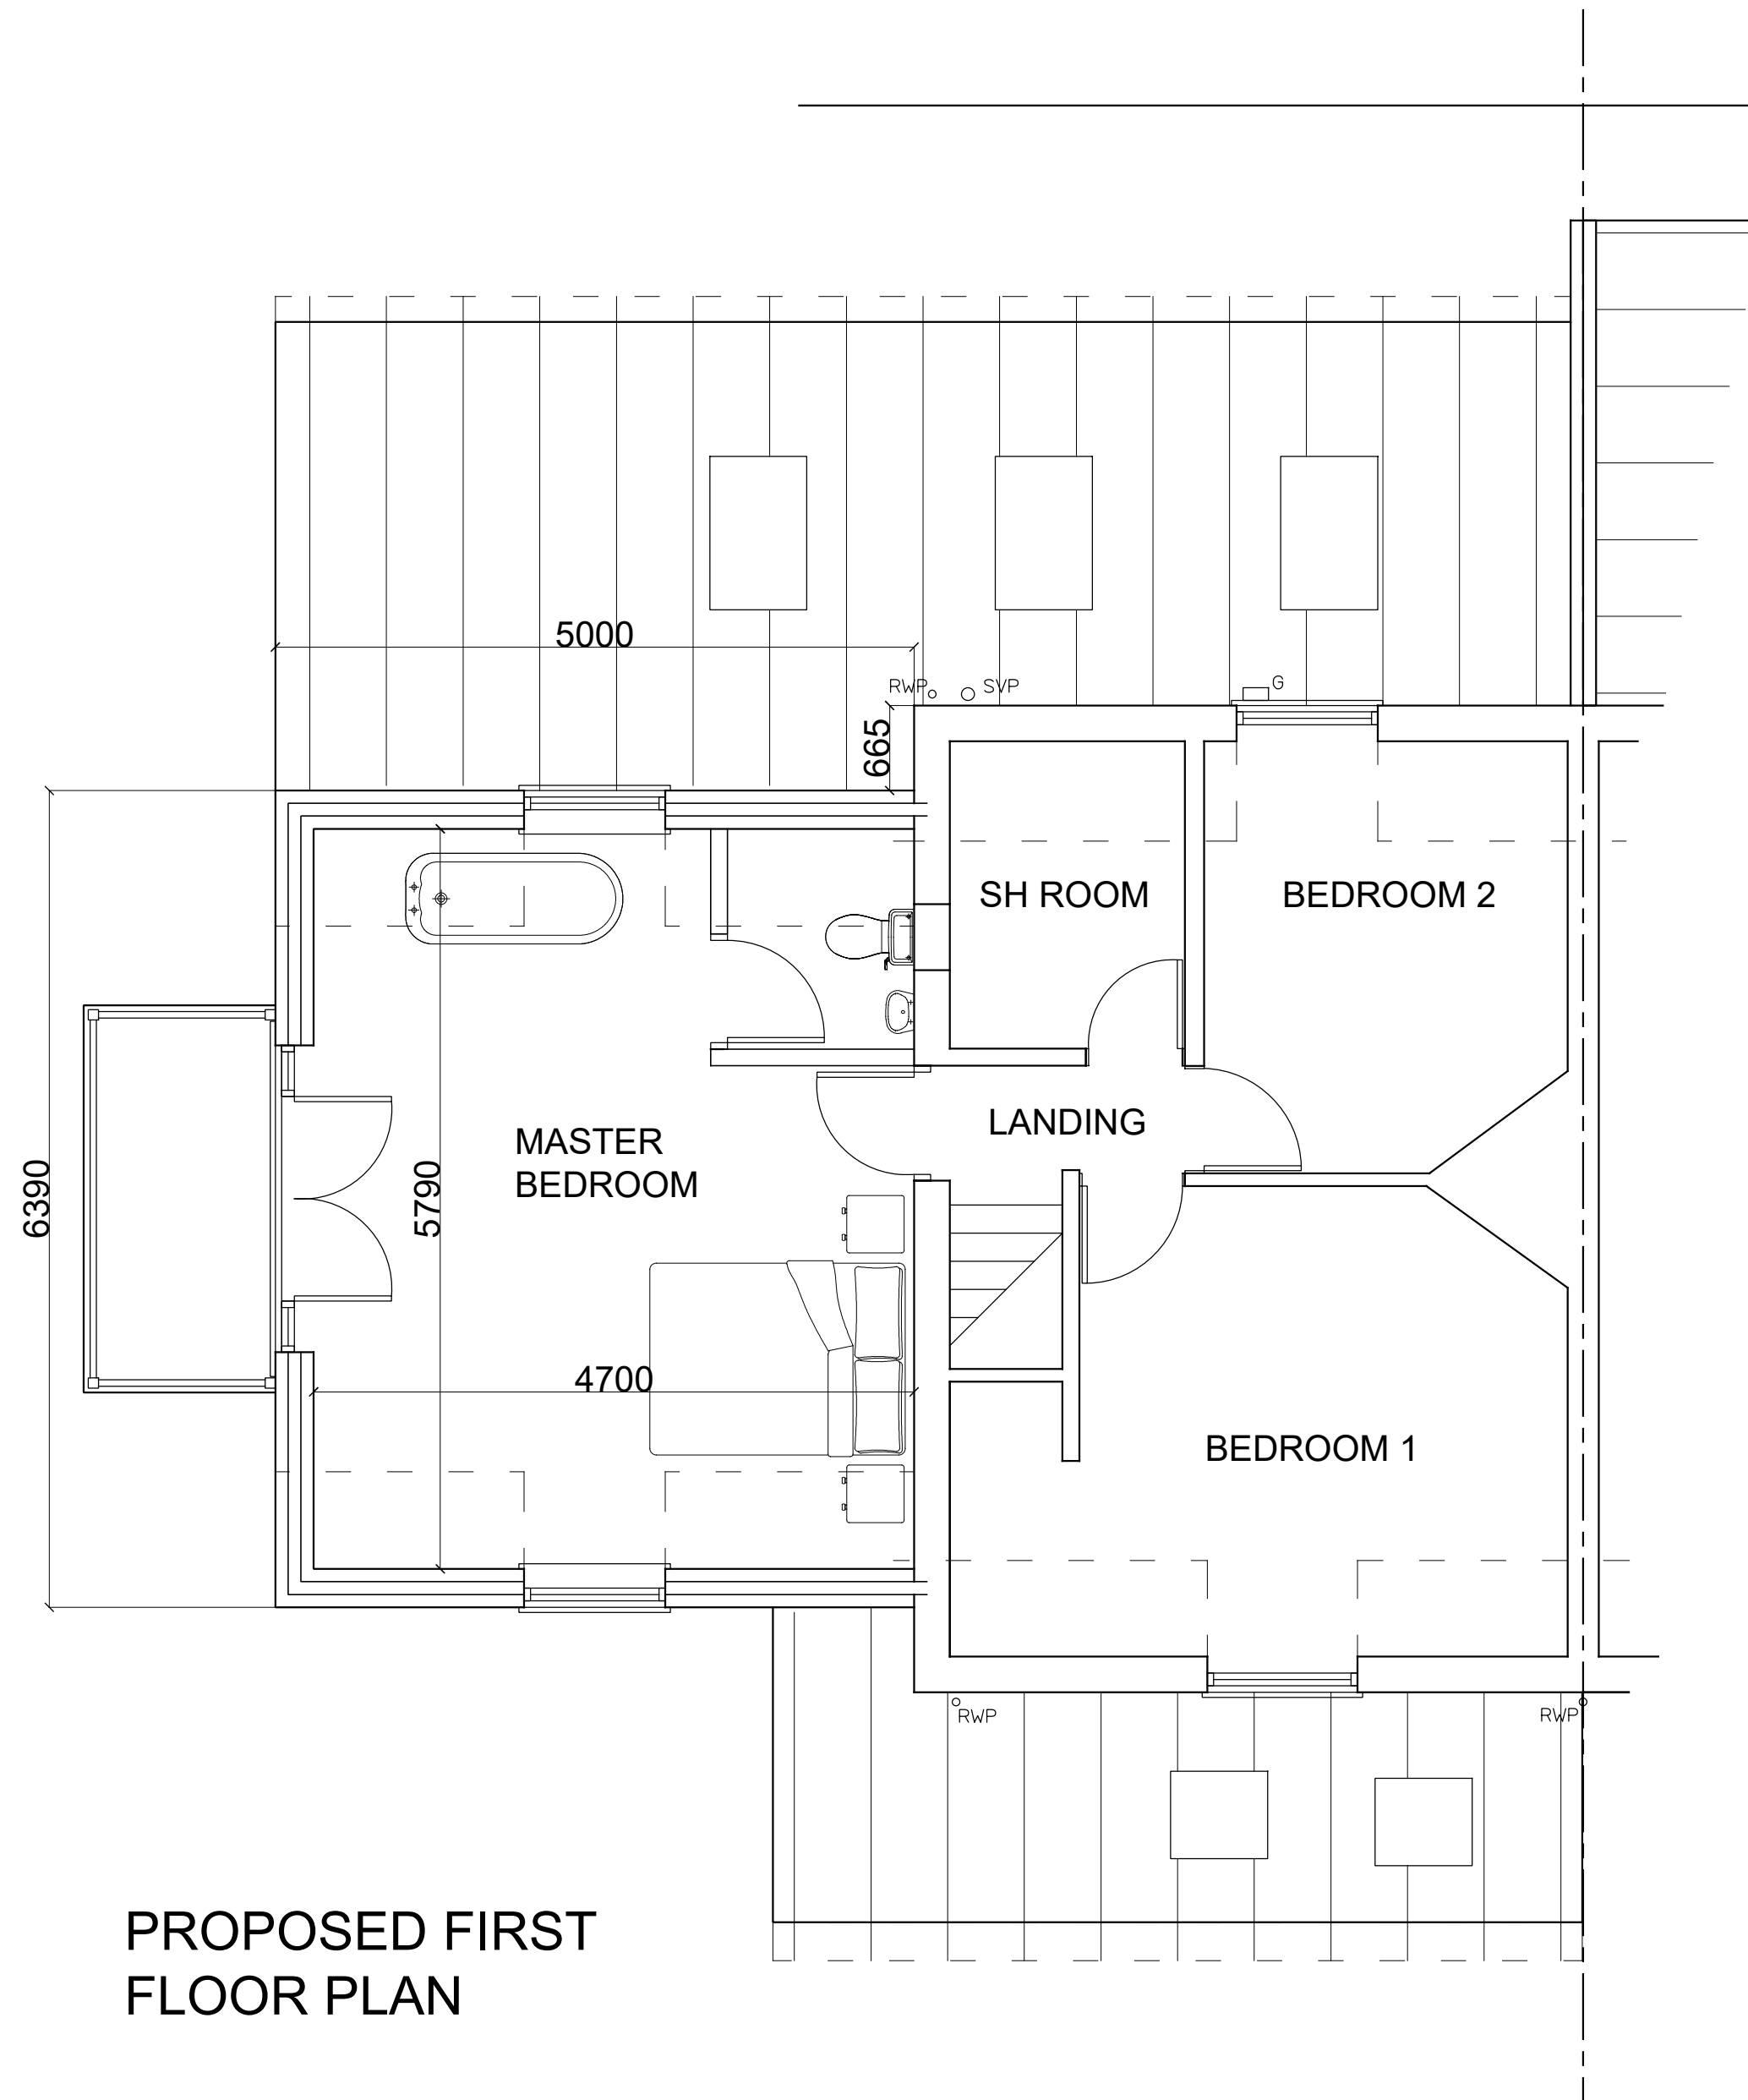

PROPOSED FIRST FLOOR PLAN

REV	DESCRIPTION	DATE	DRWN
JDS DESIGNS LTD TEL - 0782443707 EMAIL - JDS.DESIGNS@GMAIL.COM			
PROJECT TITLE PROPOSED TWO STOREY SIDE AND SINGLE STOREY FRONT AND REAR EXTENSION AT 3 KNOLL DRIFT BARNESLEY			
DRAWING TITLE EXISTING AND PROPOSED PLANS			
PROJECT NO. 2018.002560.000		DWS NO. 01	
SCALE 1:50 / 100		REV. -	