
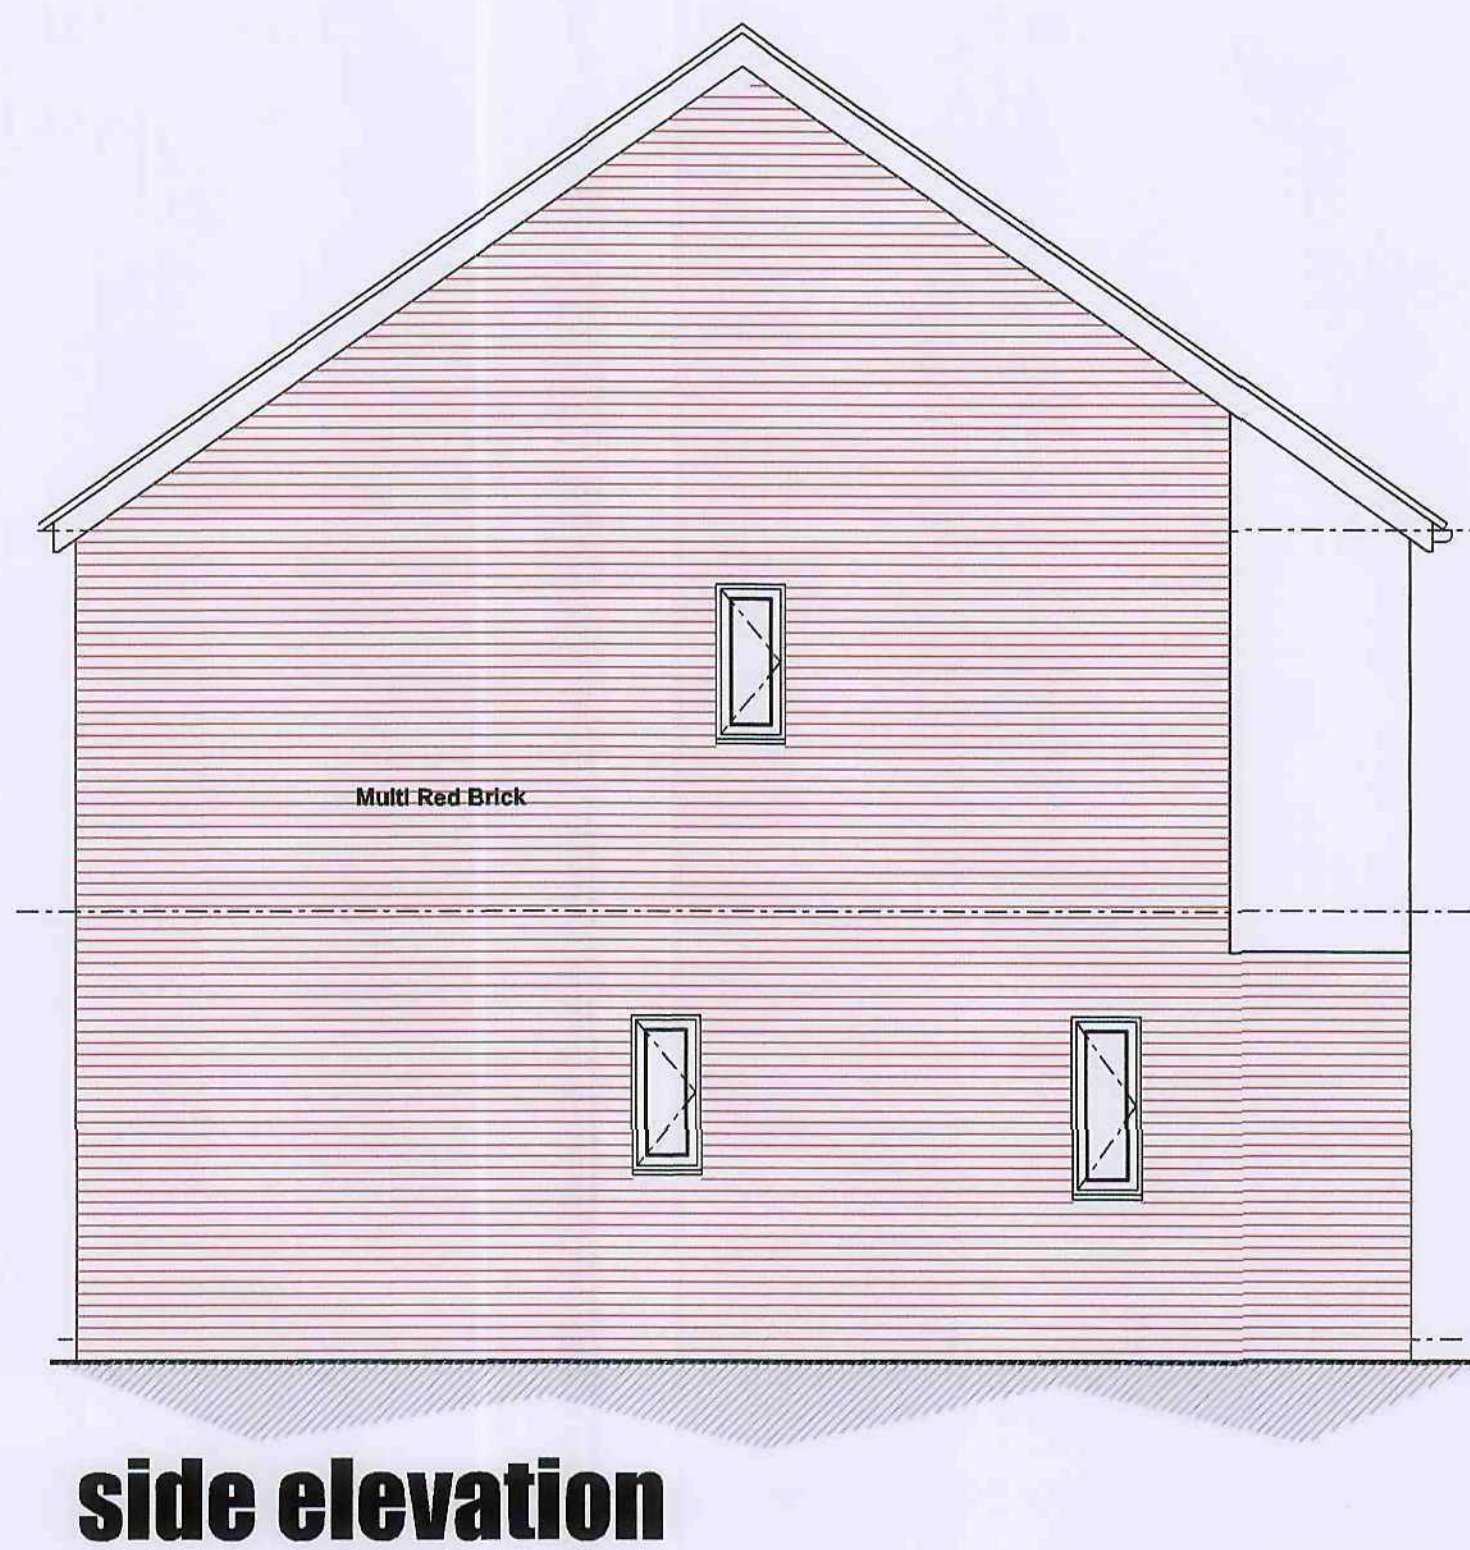
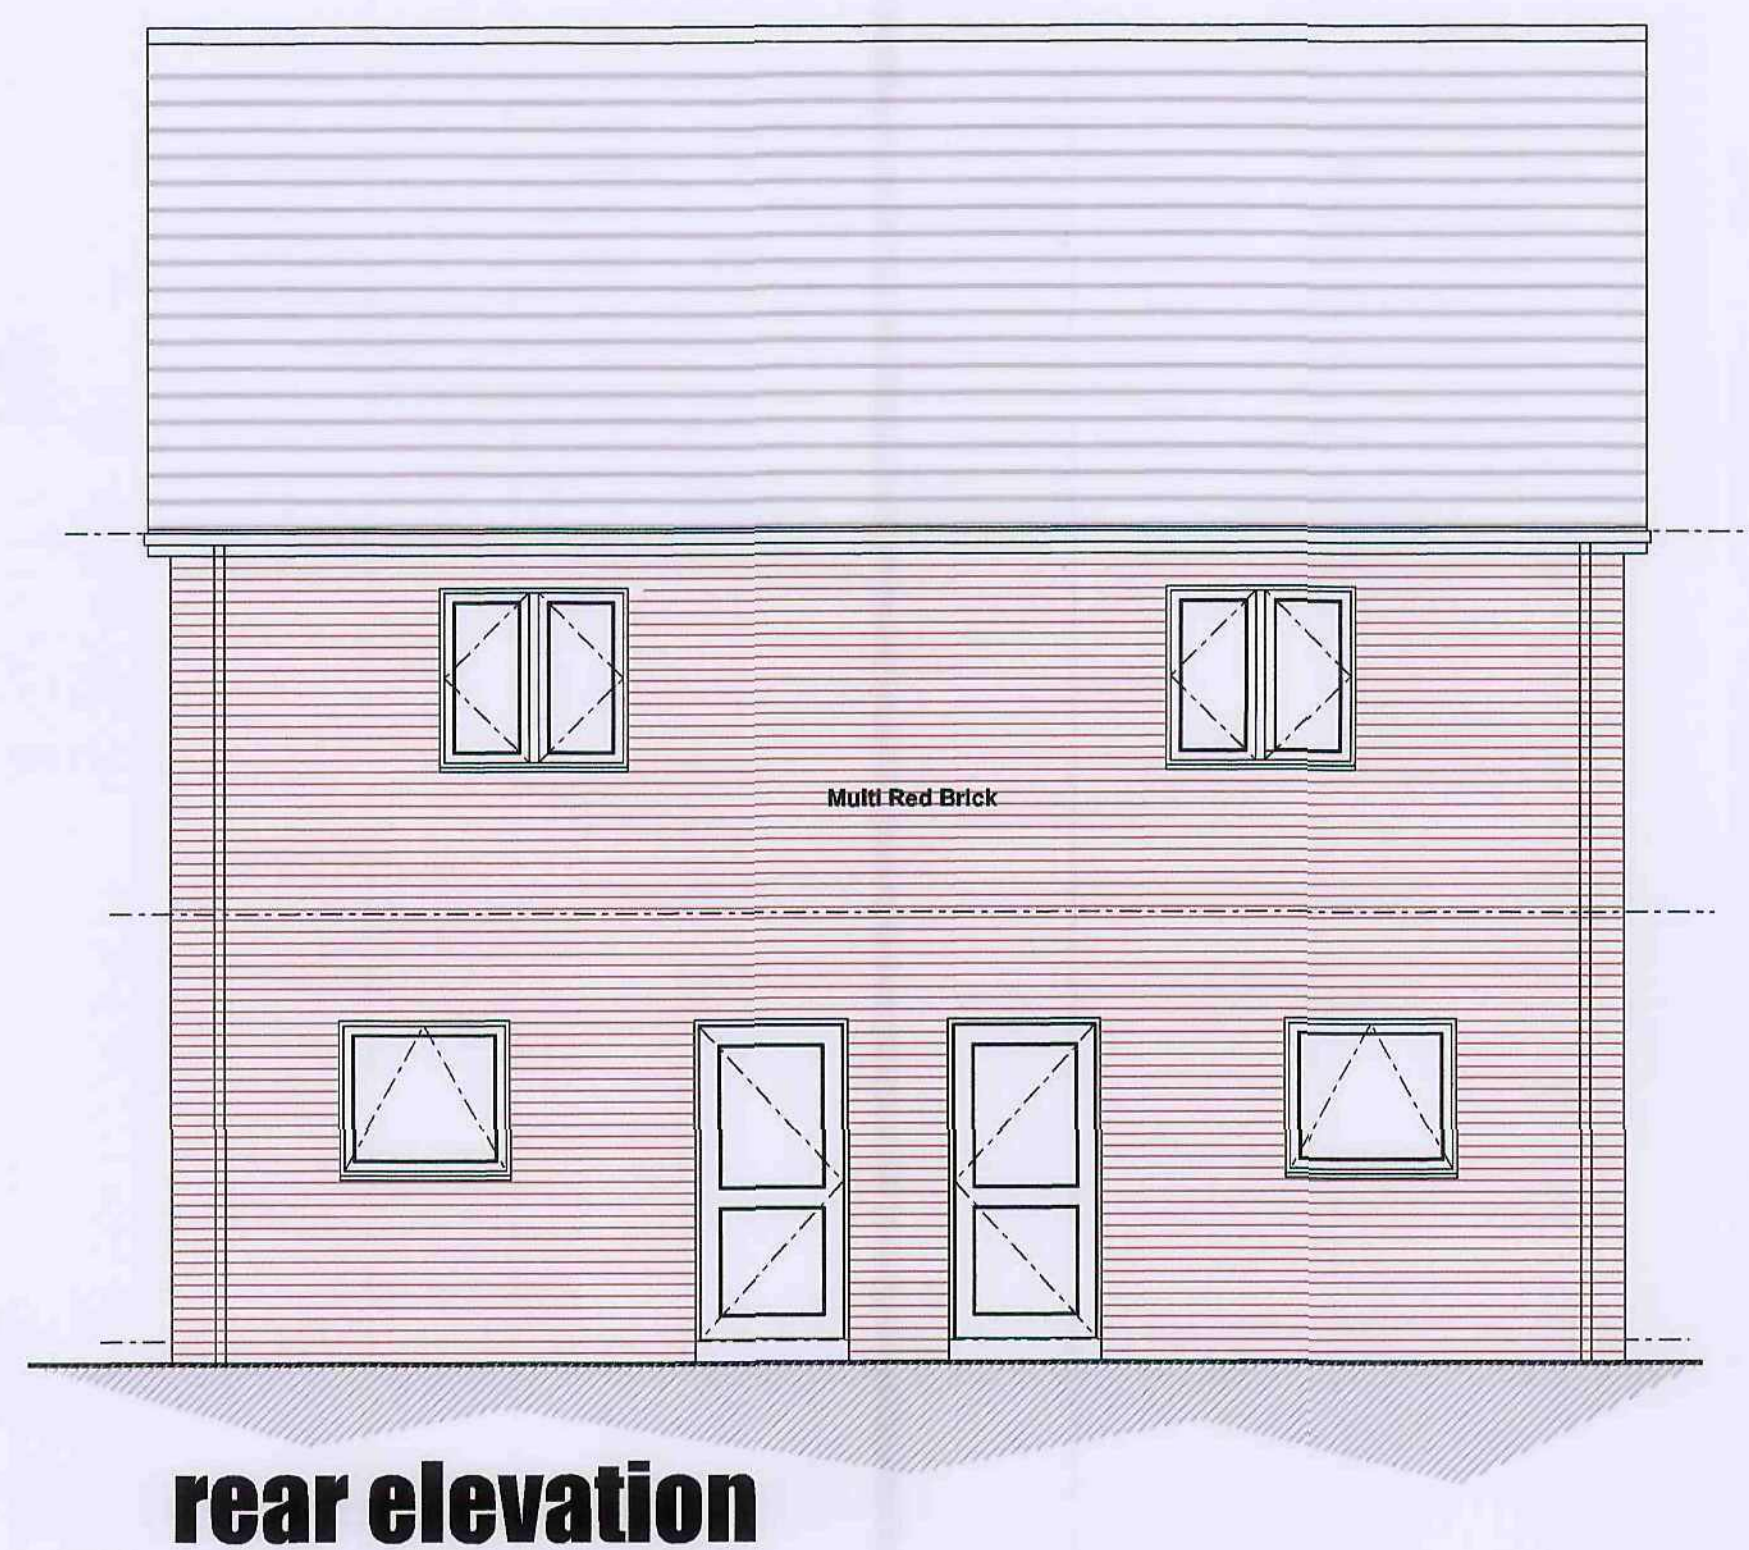
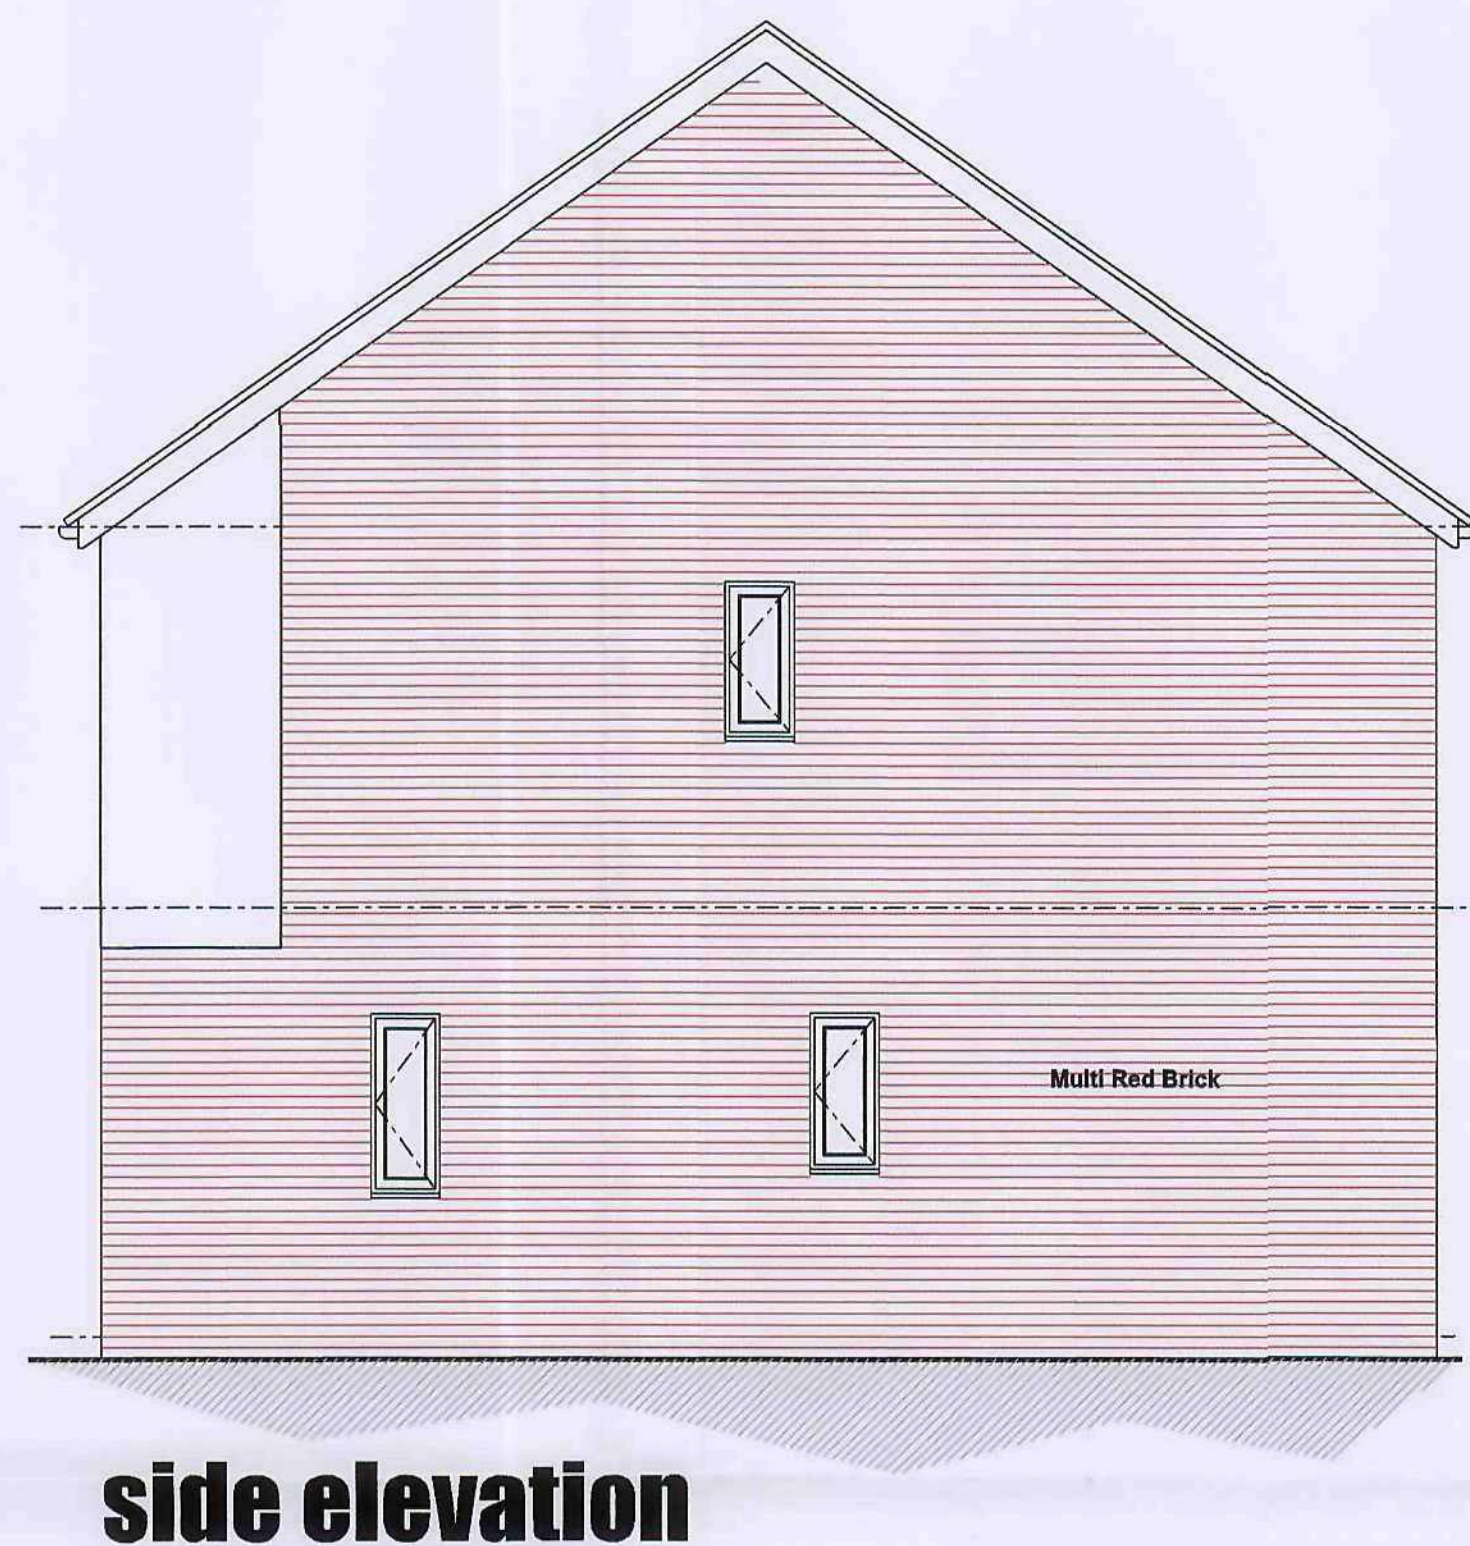


Bondfield Crescent Barnsley

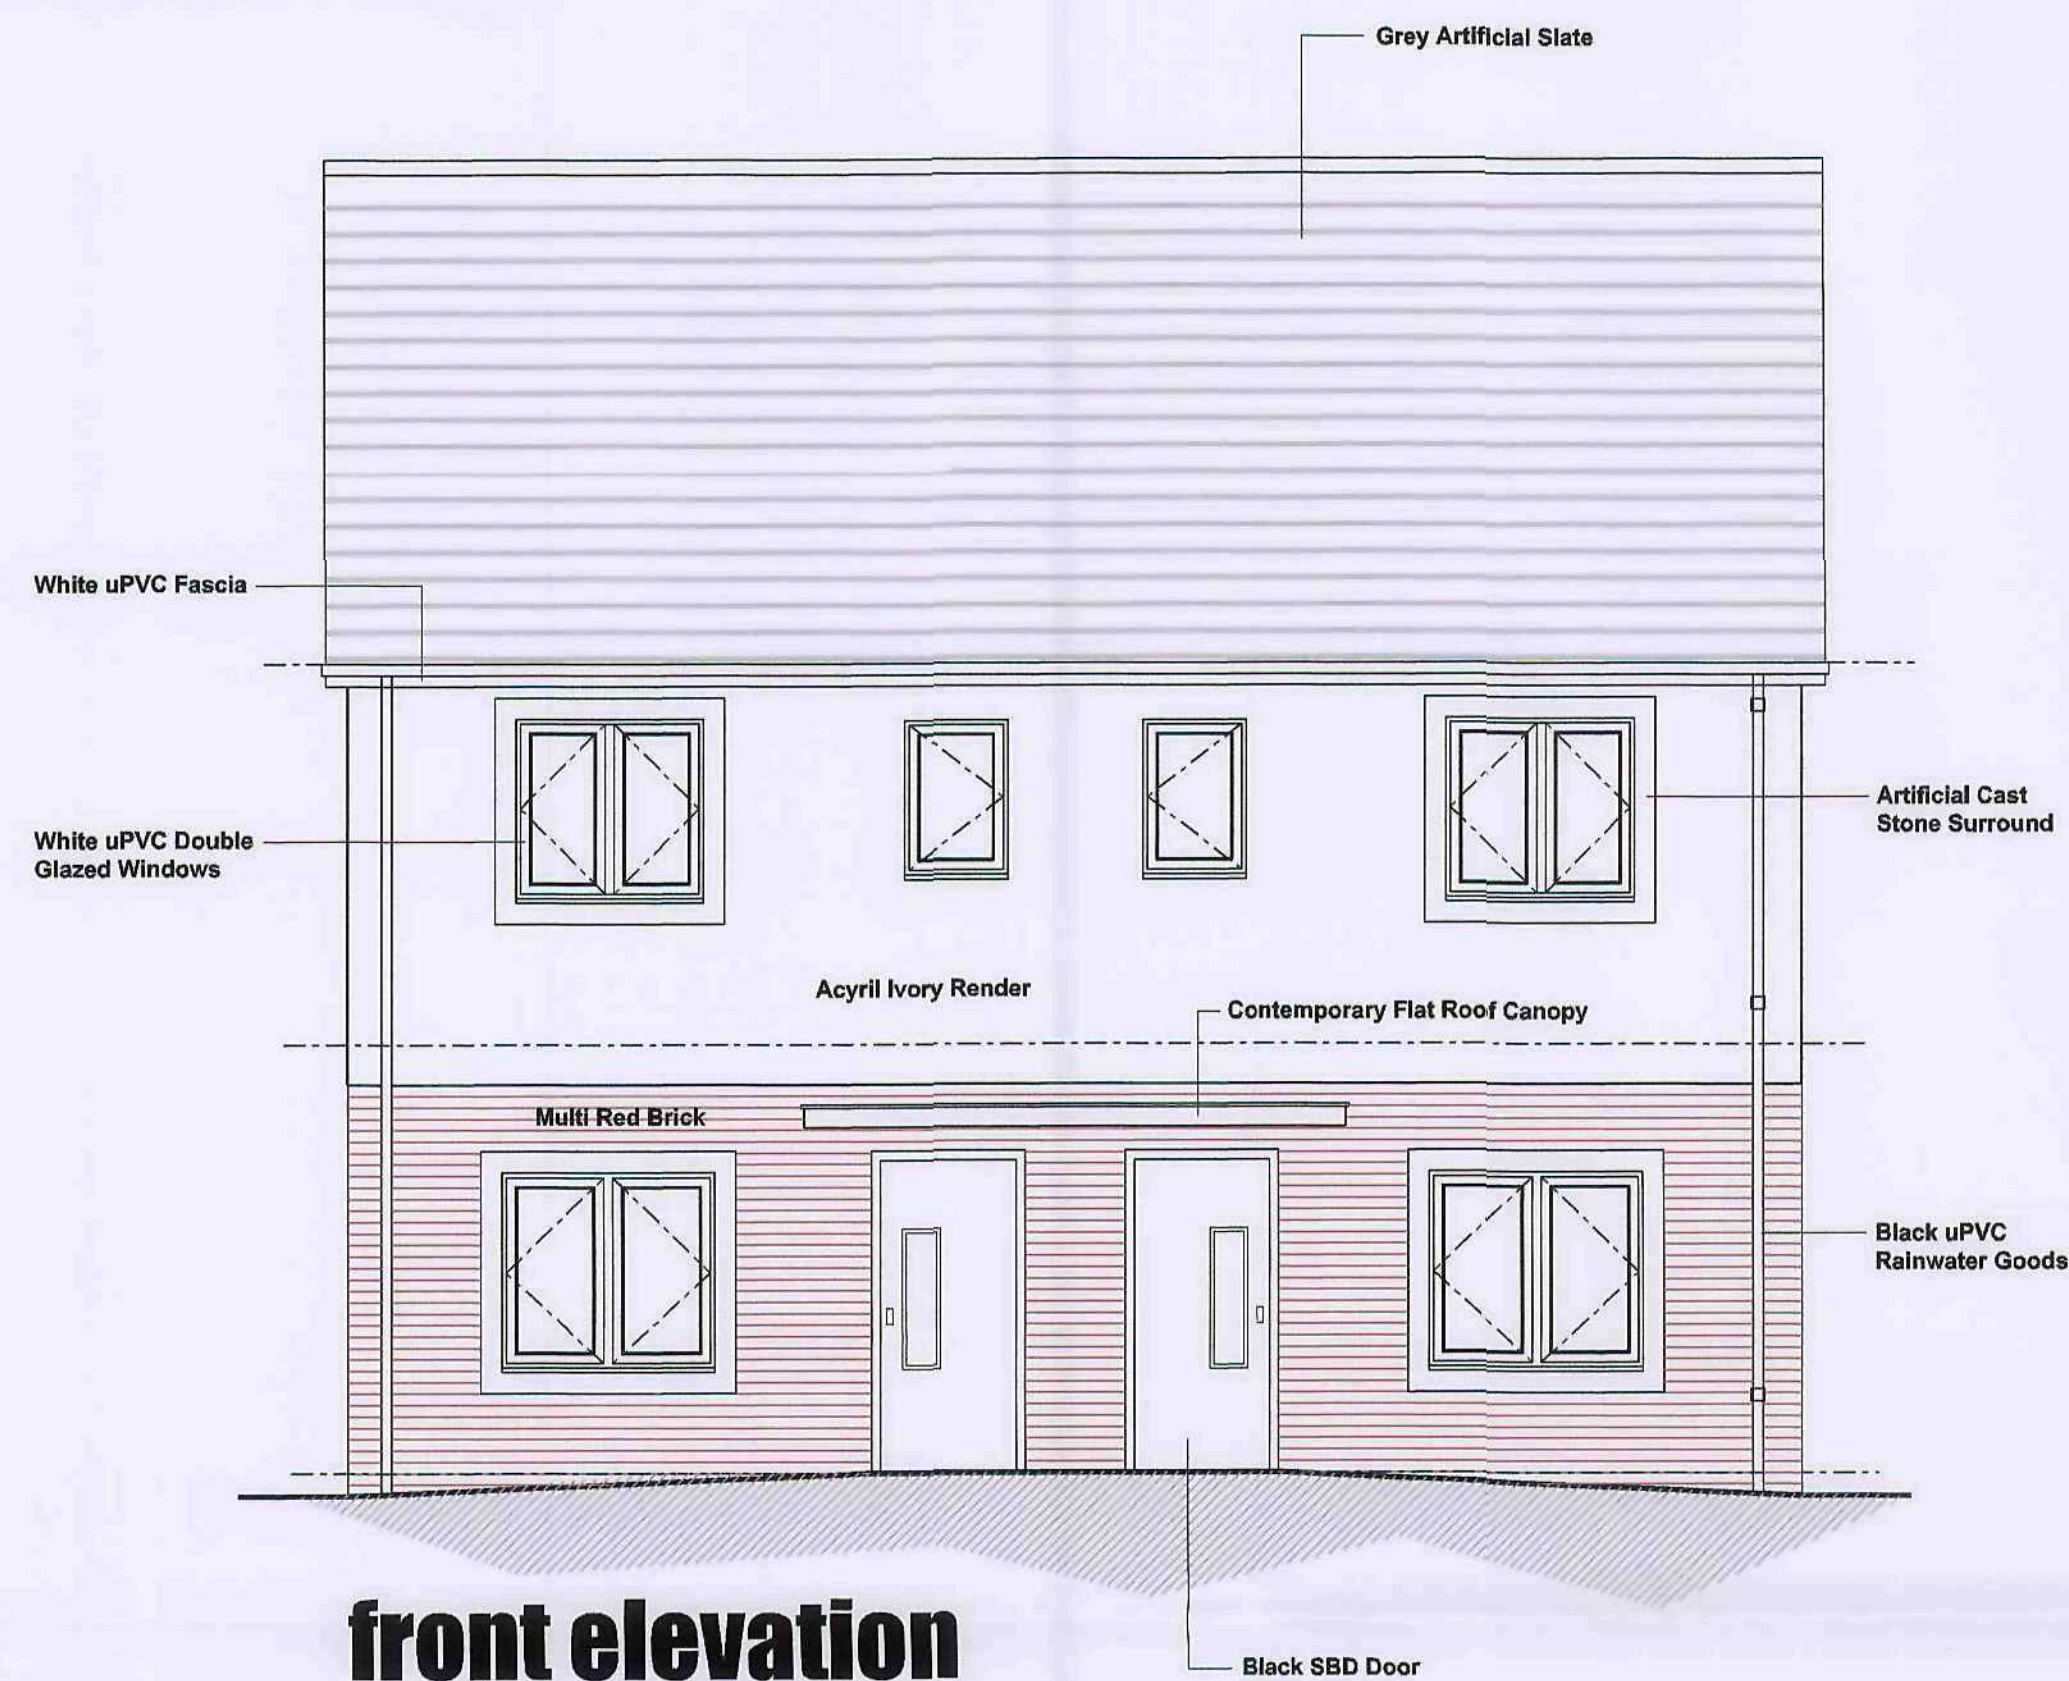

Rev. B - 28 01 11
Kitchen Window Altered & Render Added
Rev. A - 03 12 10
Consultation issue

revisions


A.A. DESIGN LTD
architects surveyors
interior designers

UNIT 2
SHEFFIELD
TELEPHONE 0114 2589571
E - Mail architects@aadesign.co.uk

ATZLEWOOD ROAD
S8 0YX
FAX 0114 2500669

**Bondfield Crescent
Housing Development
Barnsley
for
Chevin Housing Association**

**FLOOR PLAN & ELEVATIONS
Plots A03 / A04 / A07 & A08
(Type H2.1)**

DATE **Sept. '10** SCALE **1:50**

DRAWING No. **10003/P/07 B**

