




EAST ELEVATION

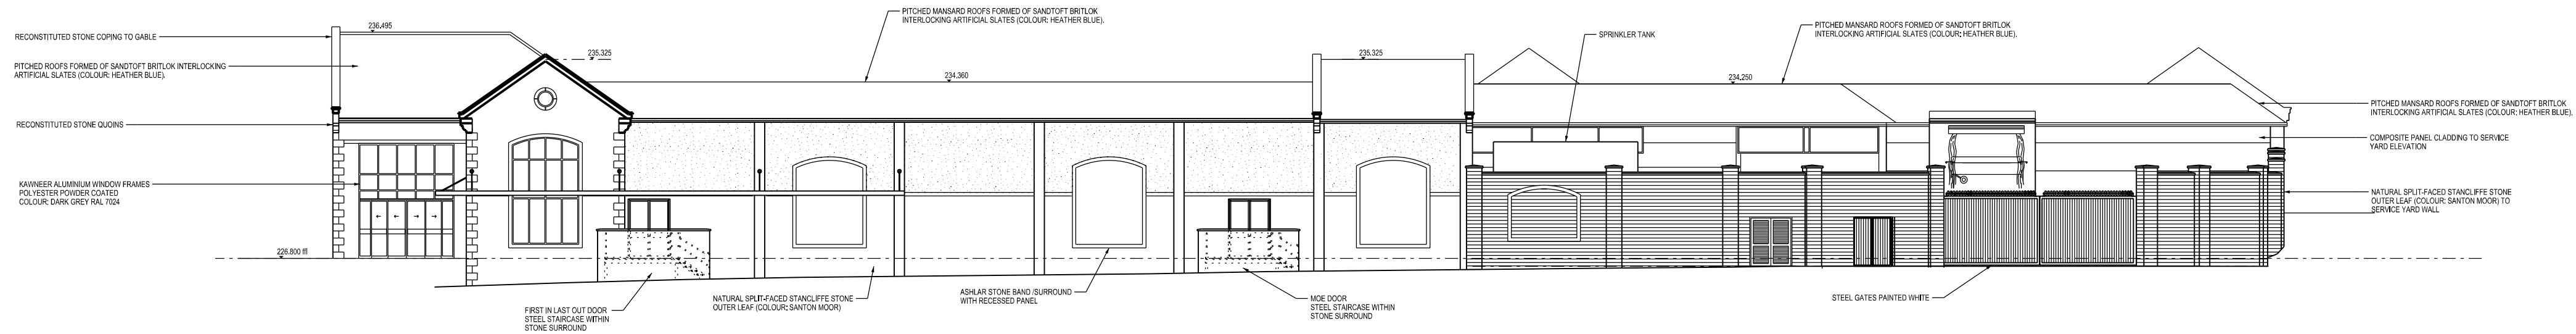

NORTH ELEVATION

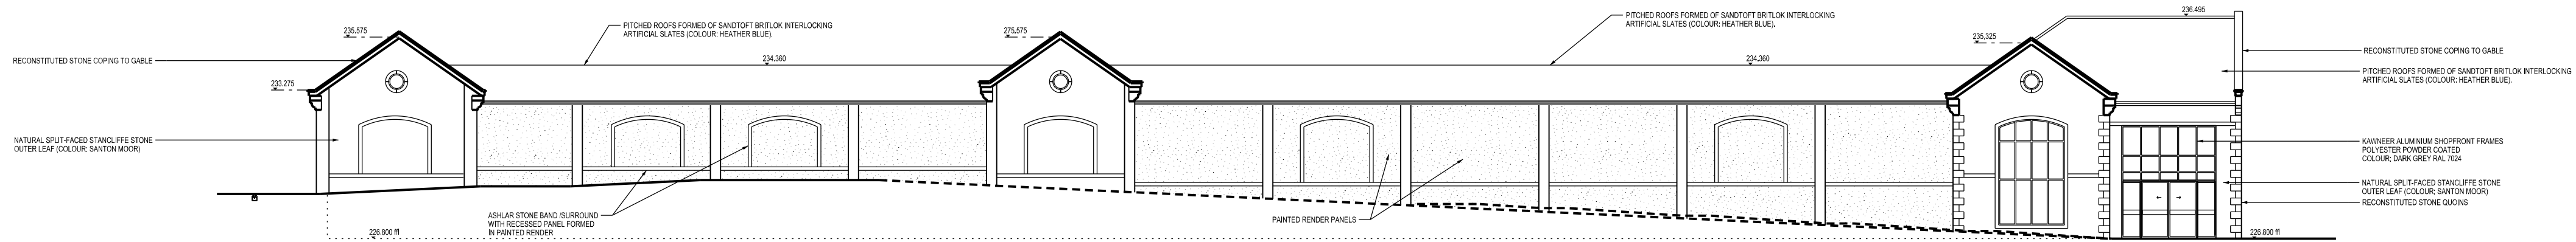

SOUTH ELEVATION

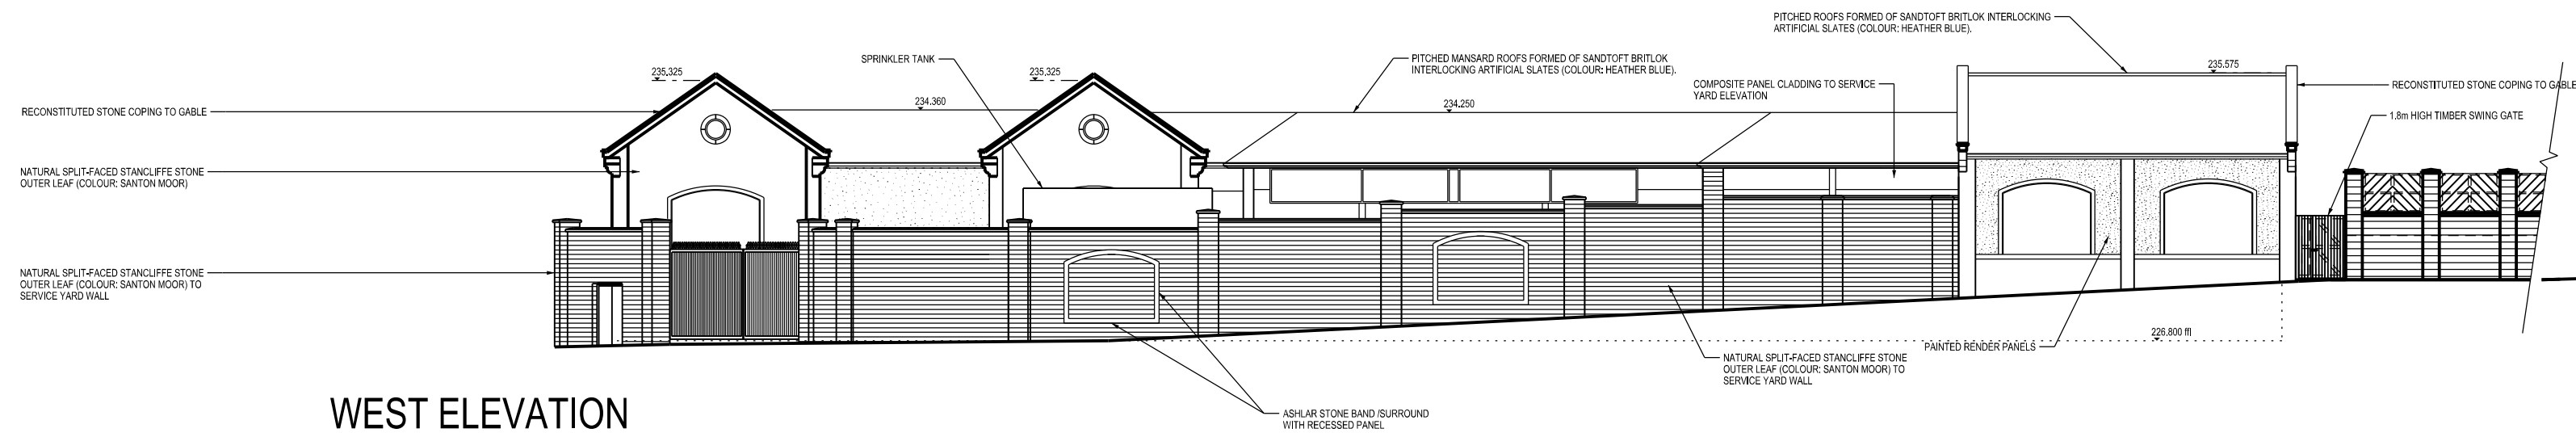

WEST ELEVATION

PROPOSED BUILDING ELEVATIONS

SCALE 1:100 @A2

4592./ P13d.

TESCO

MARKET PLACE

PENISTONE

SMITH SMALLEY ARCHITECTS

CRAVEN LODGE
VICTORIA AVENUE
HARROGATE
HG1 9PX
TEL: +44 (0)1423 531 100