


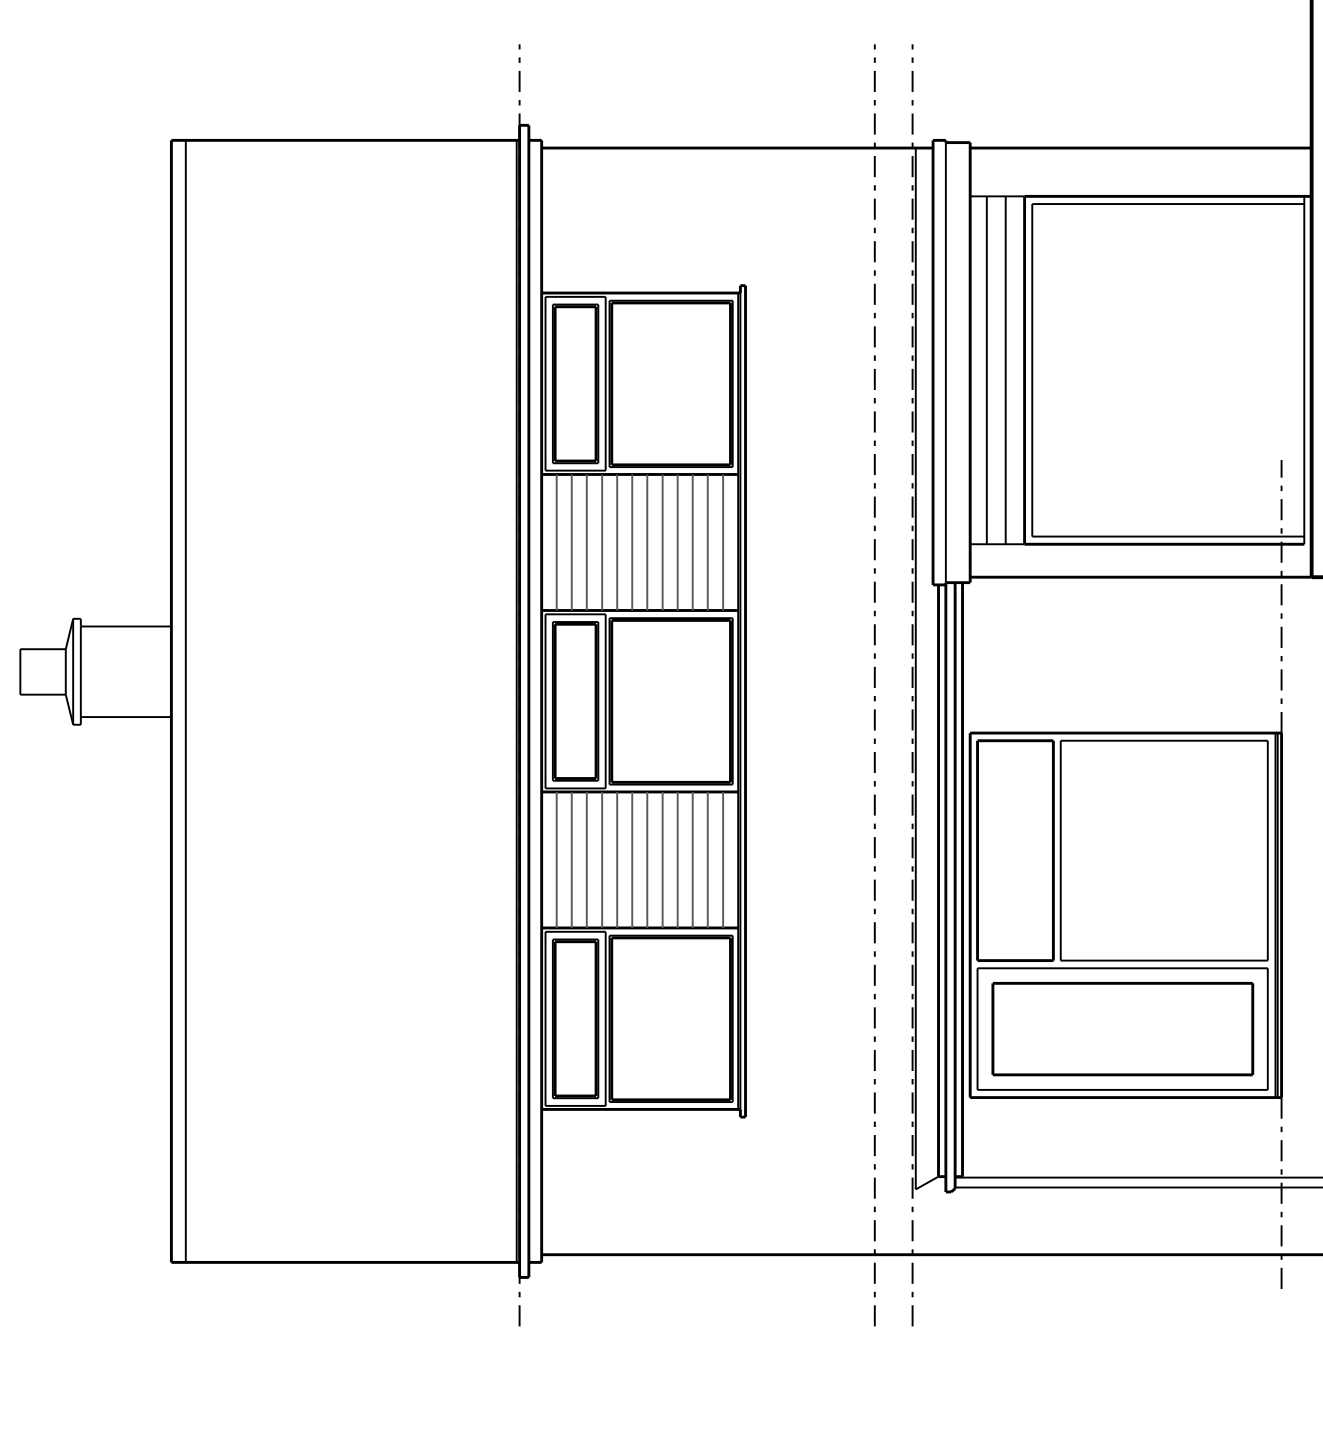


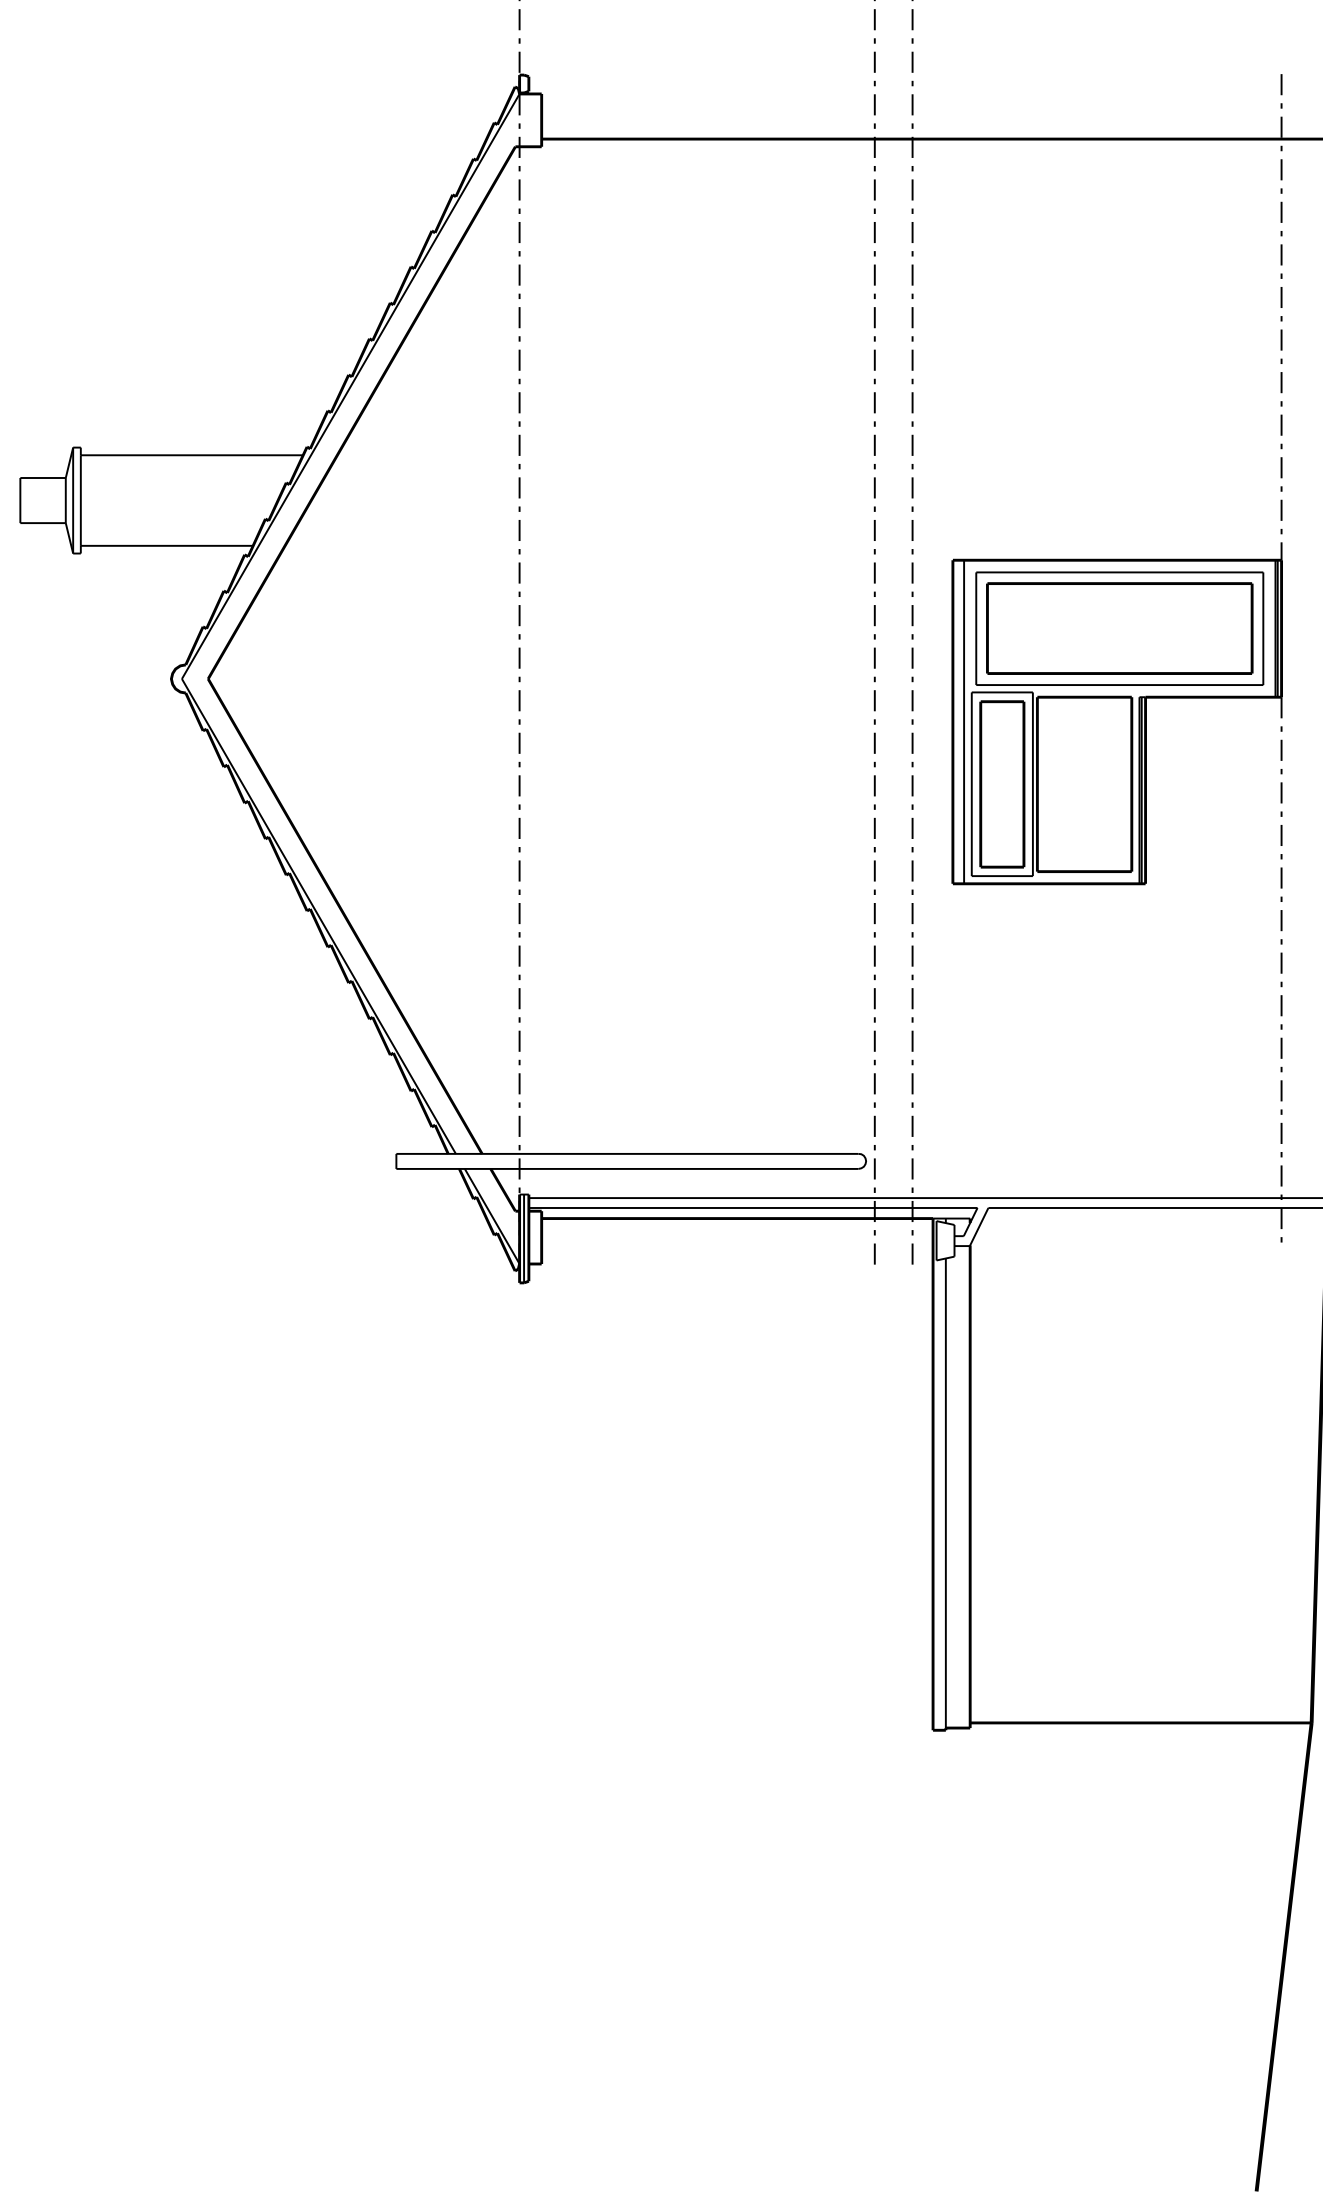


Front Elevation

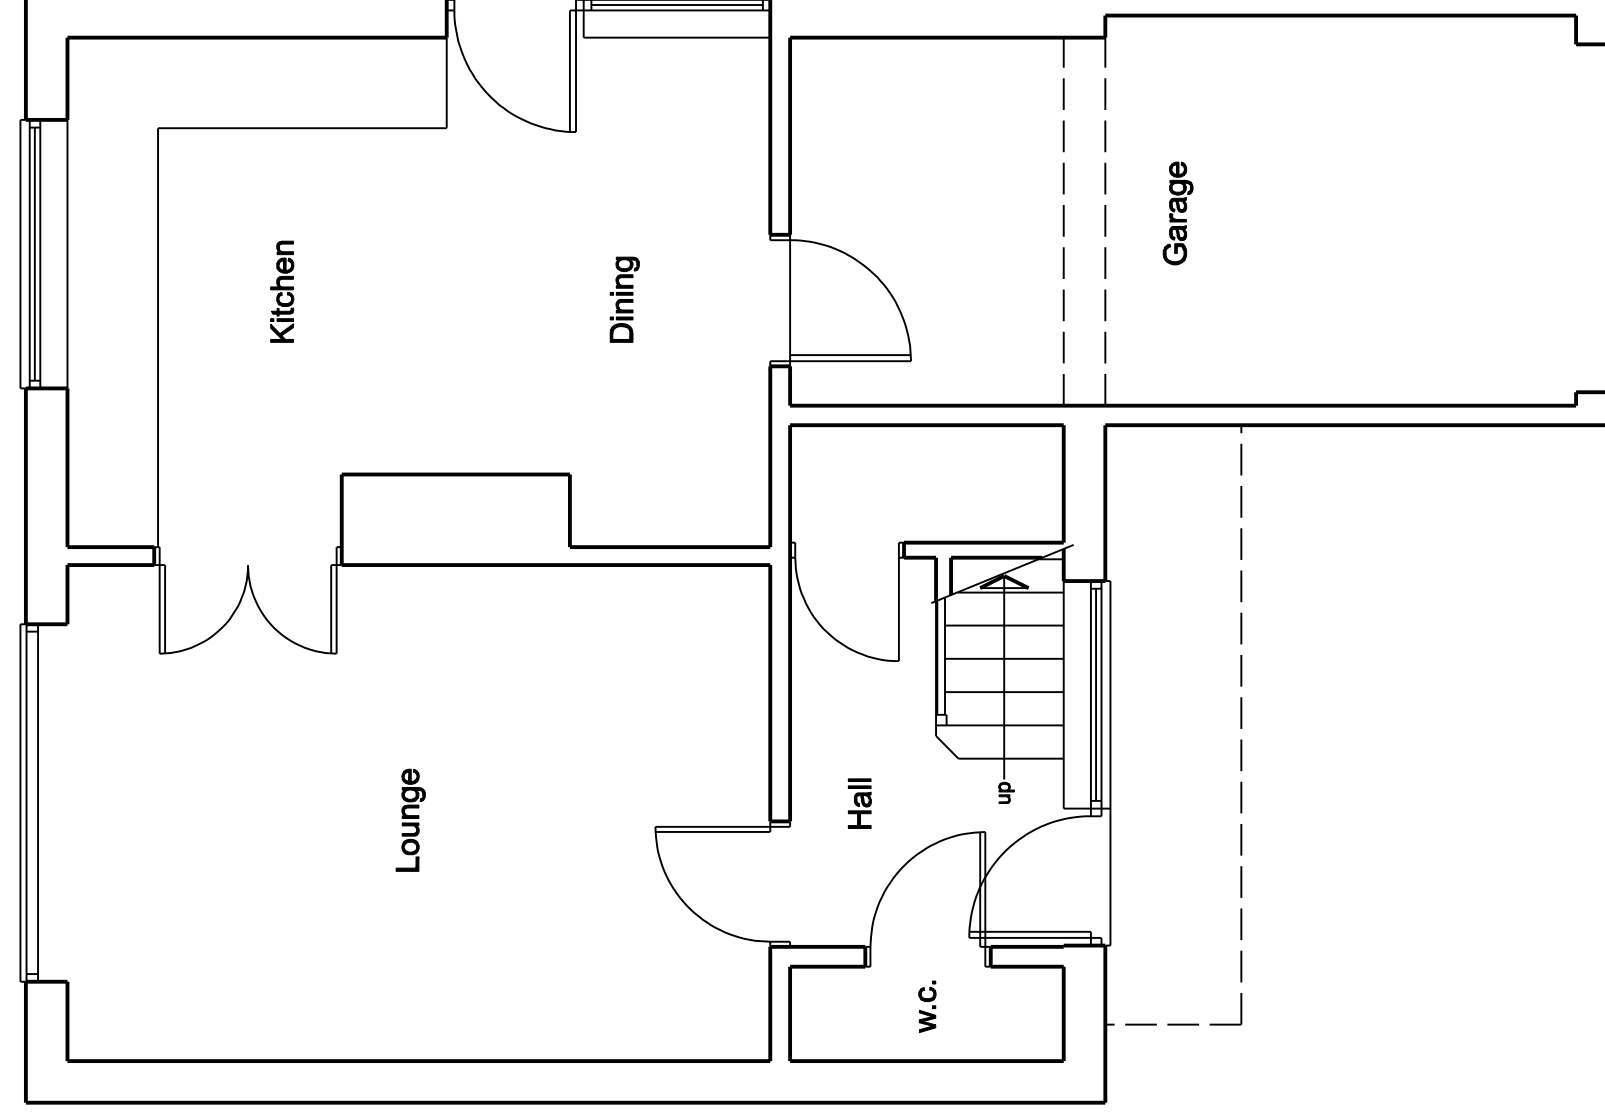


Side Elevation

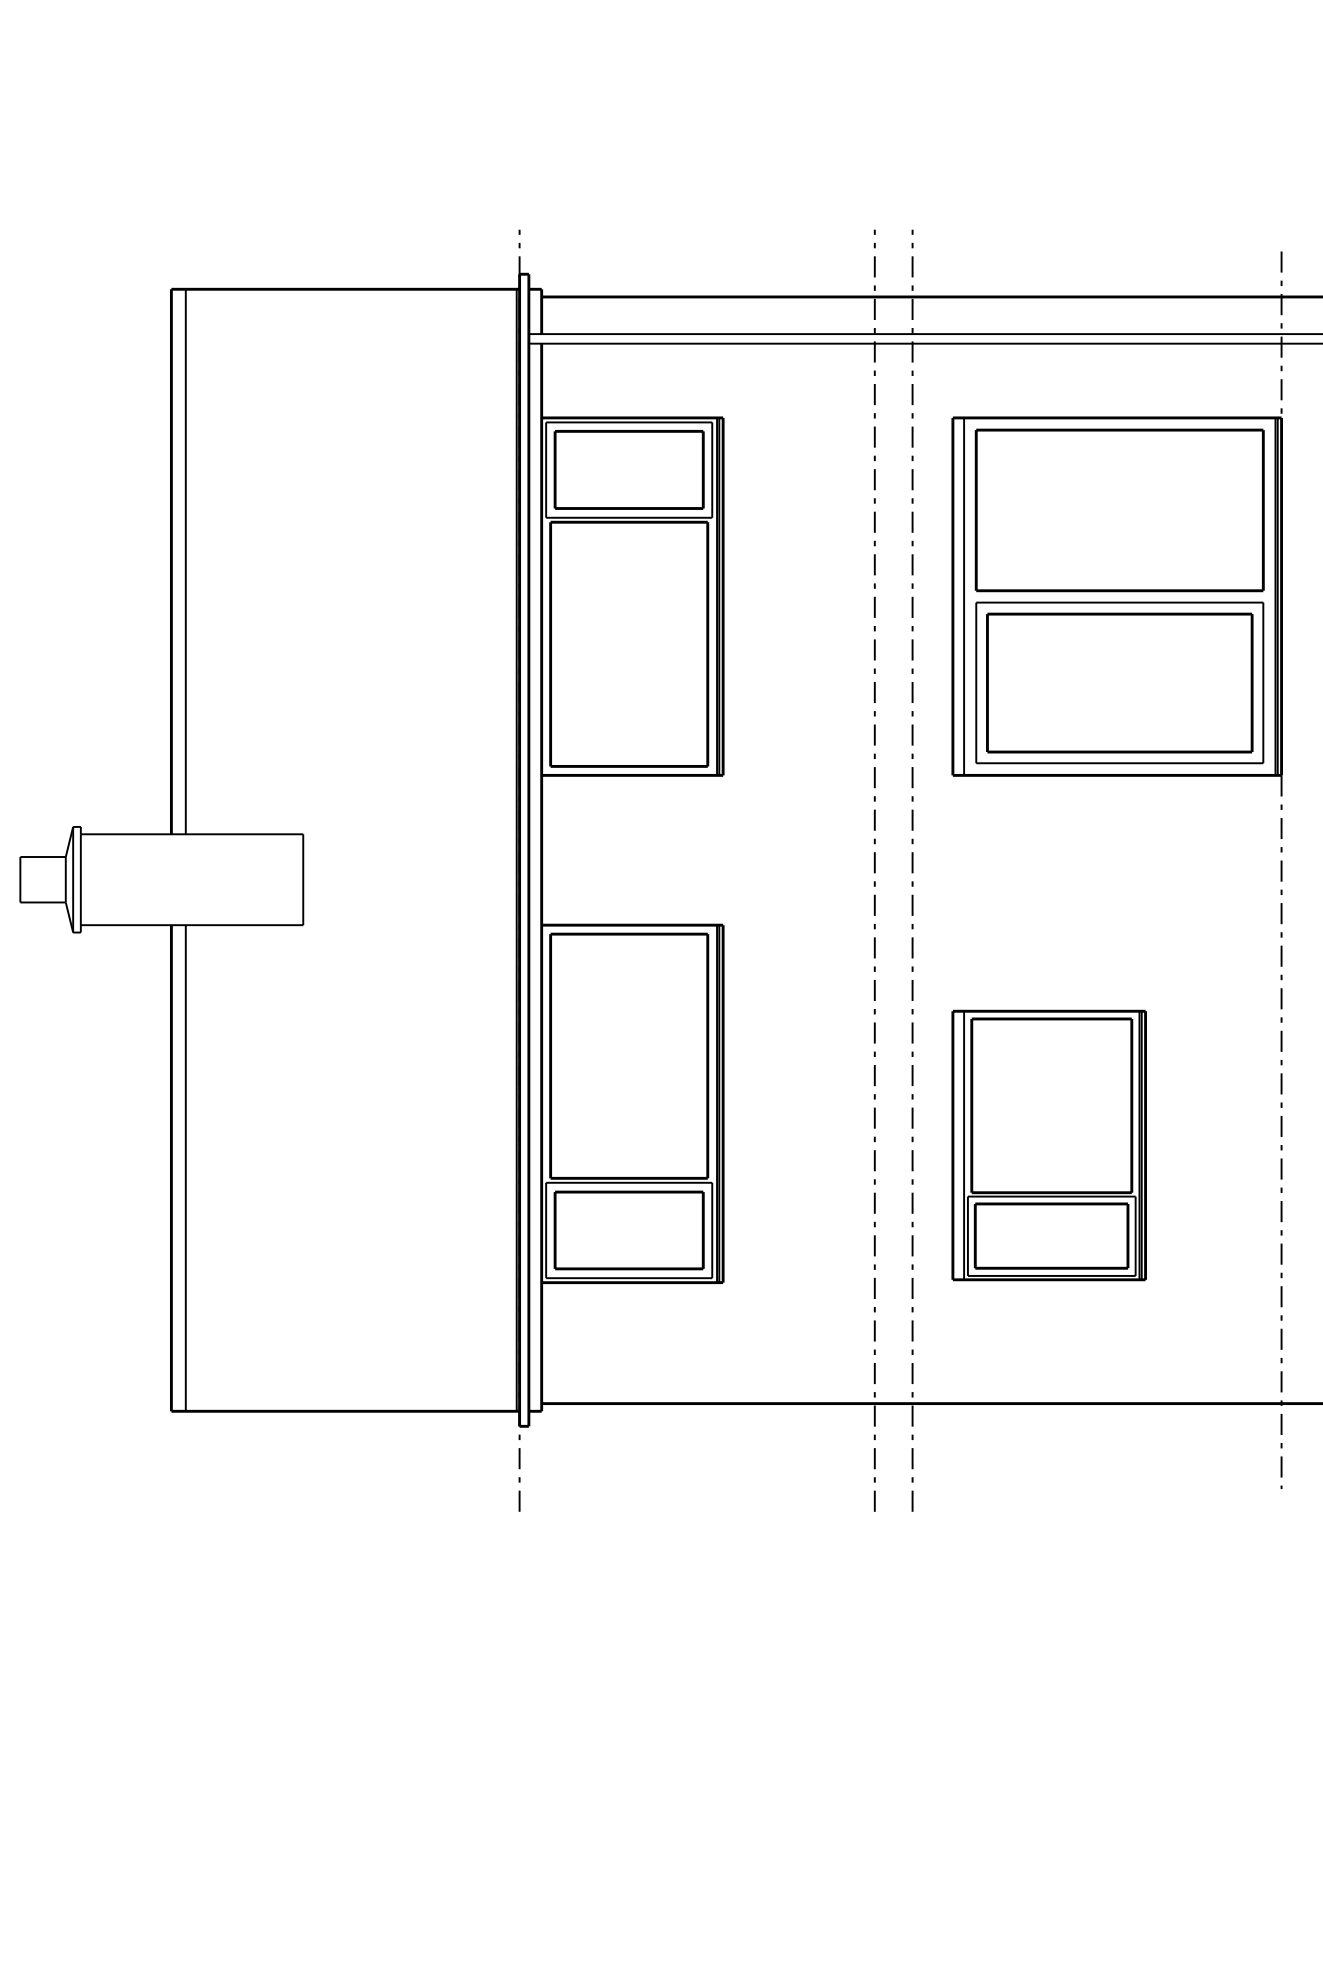


Ground Floor plan

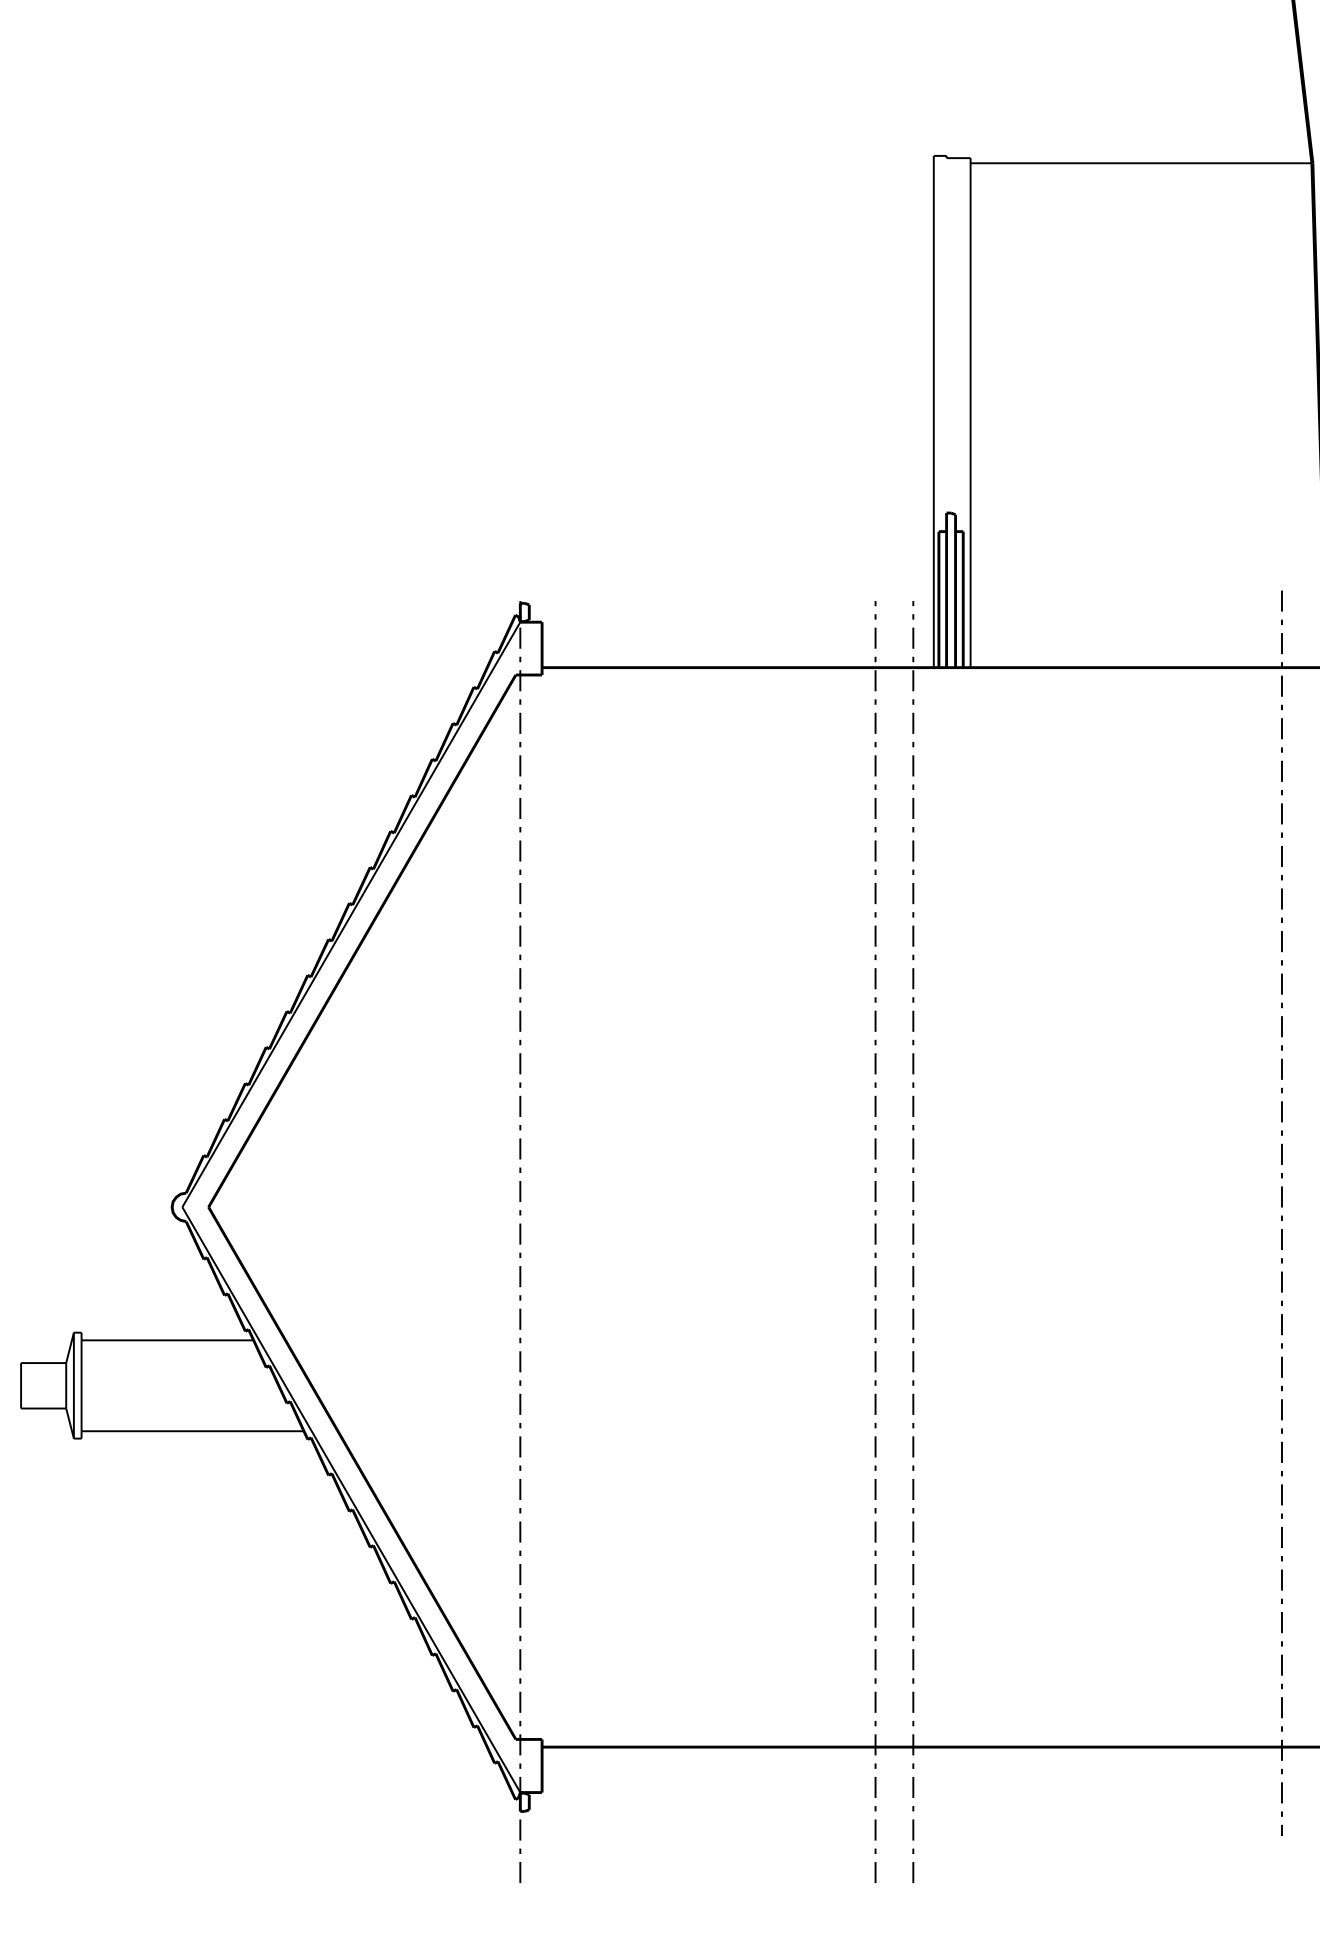

Side Elevation

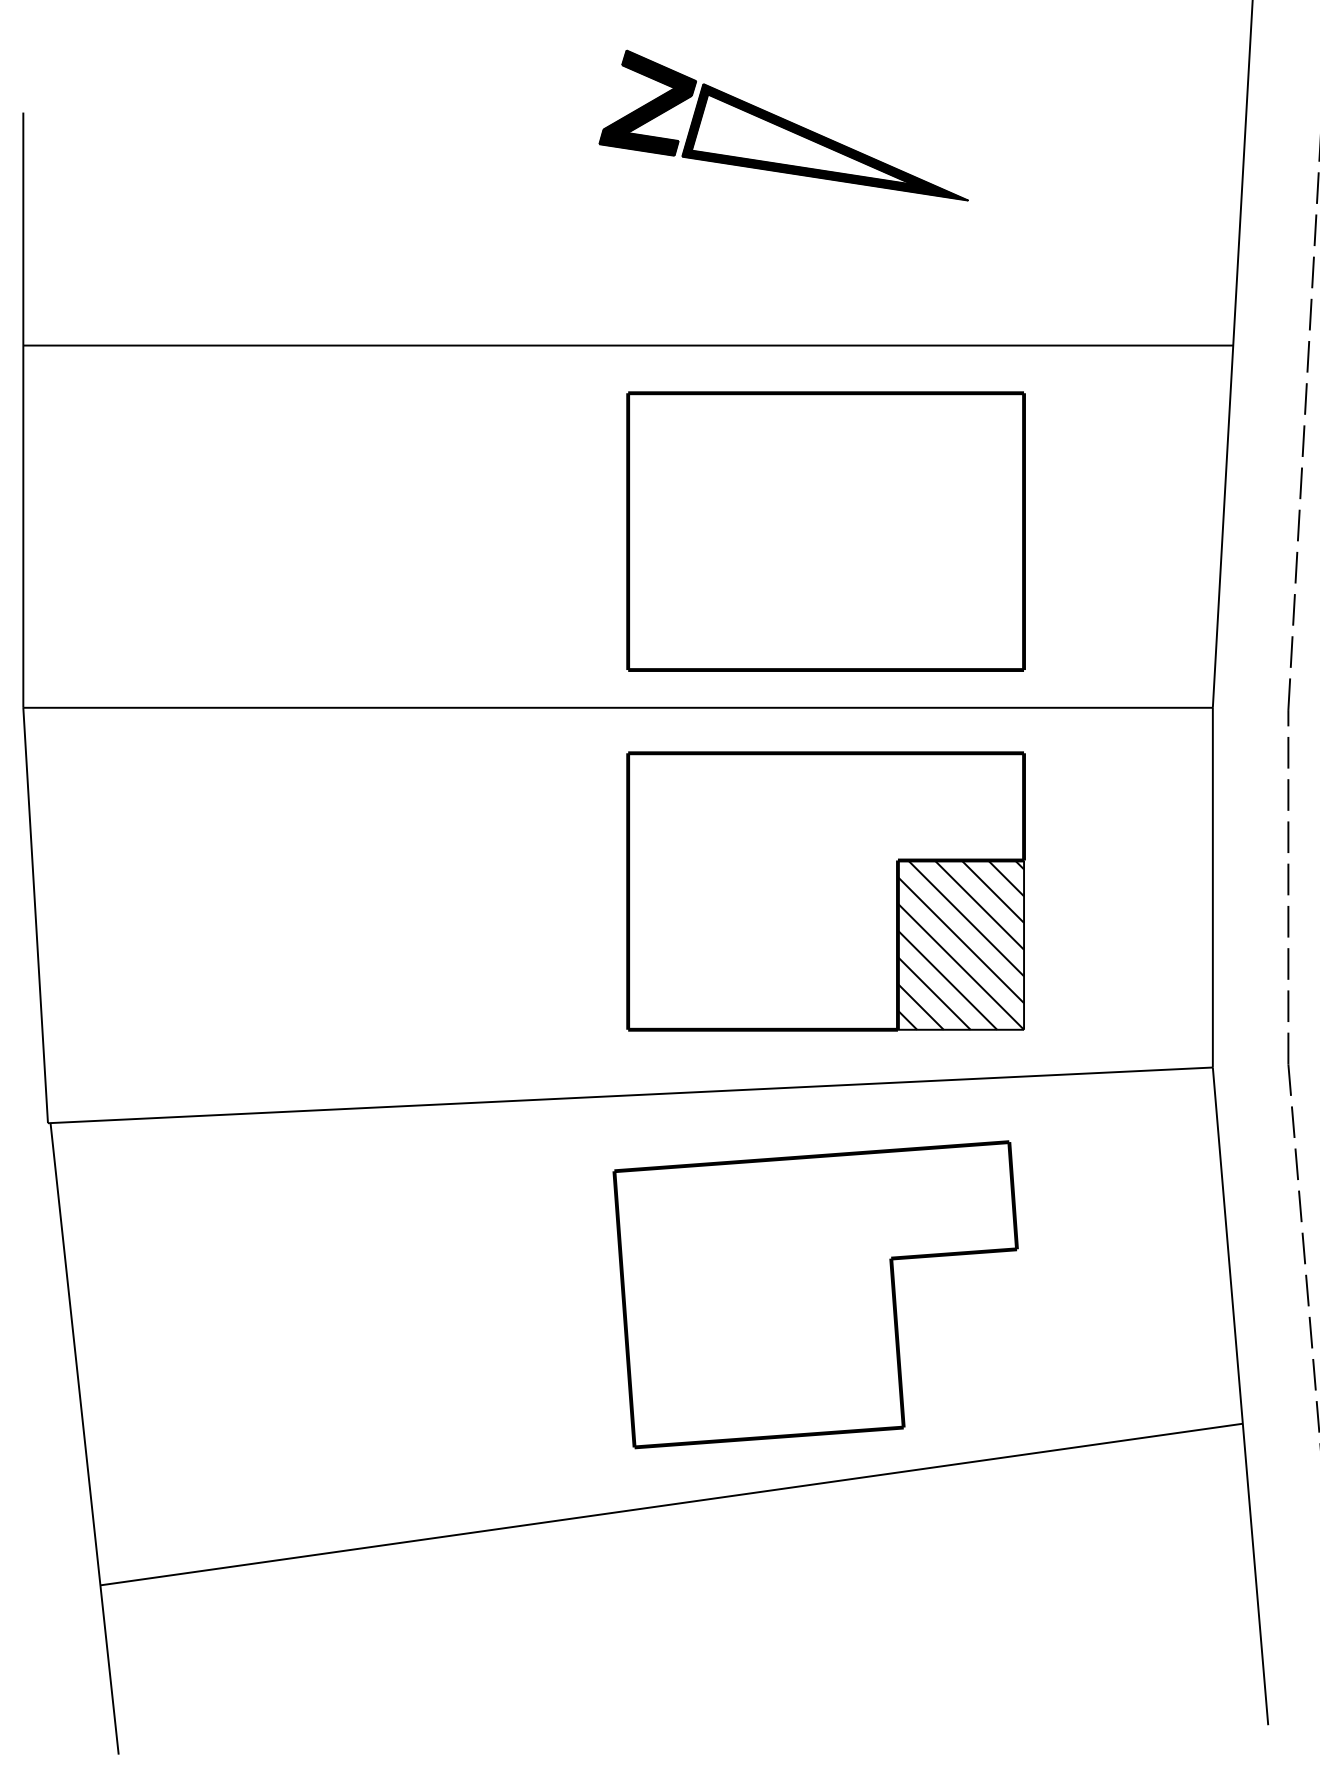

Dove Road

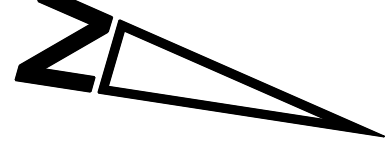

A				
Client Mr & Mrs K. Acton				
Job Title Proposed Alterations 33 Dove Road Wombwell Barnsley				
Drawing Title Existing Plans and Elevations				
Scale 1:50	Rev.			
Date Jan 2015	Drawn by MJH			
Drawing No. 970-01				