


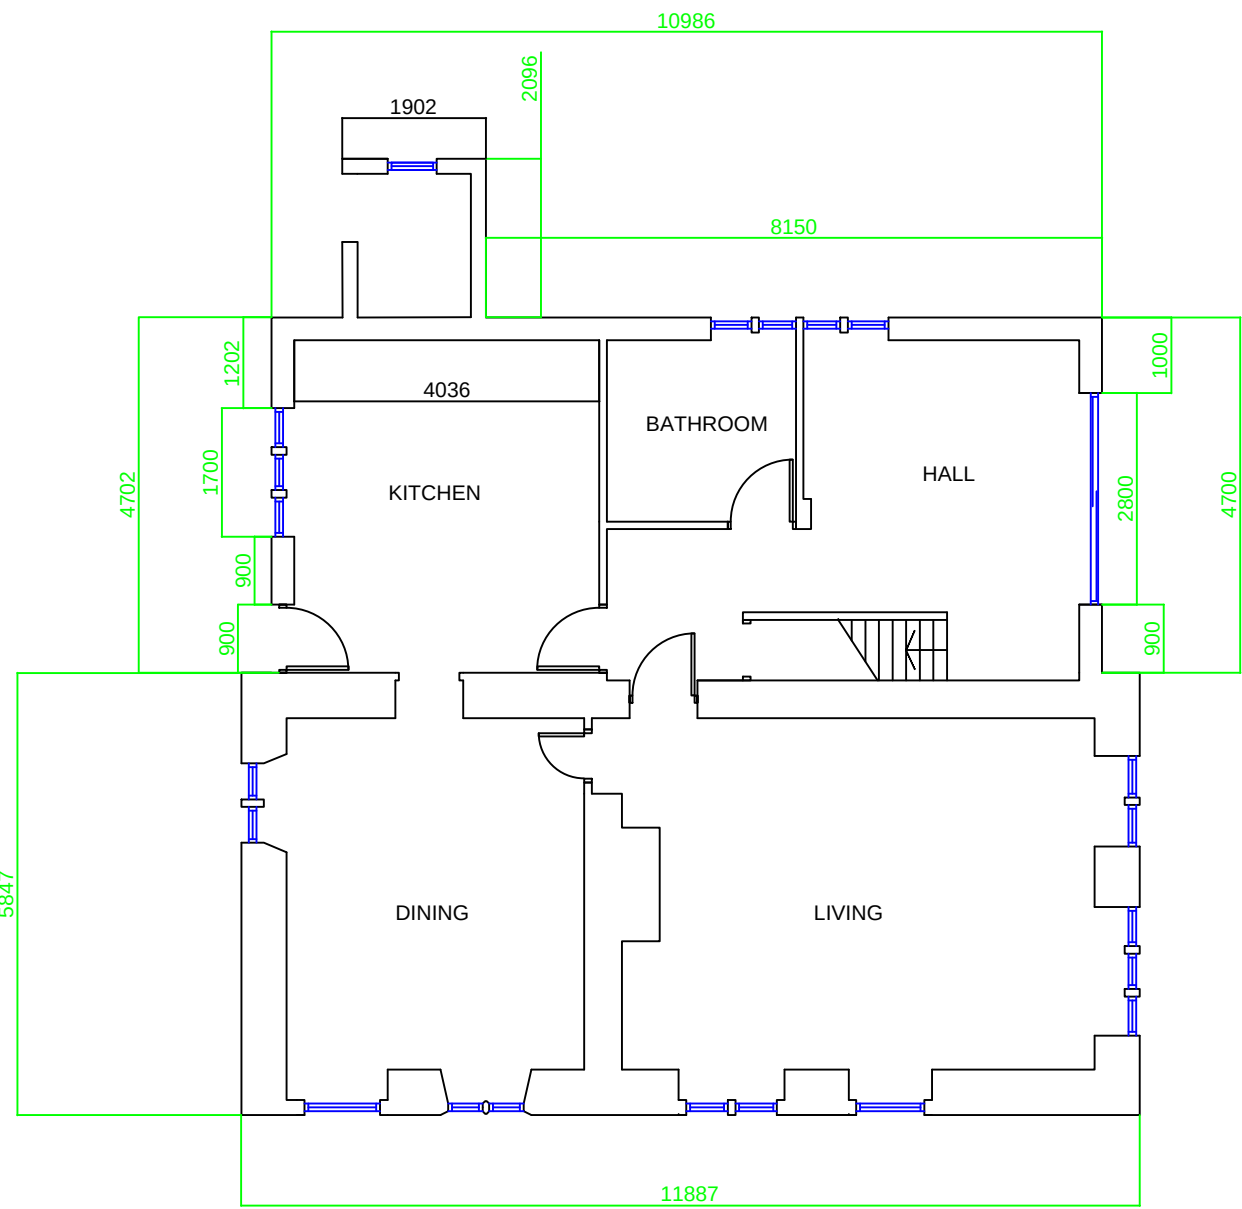
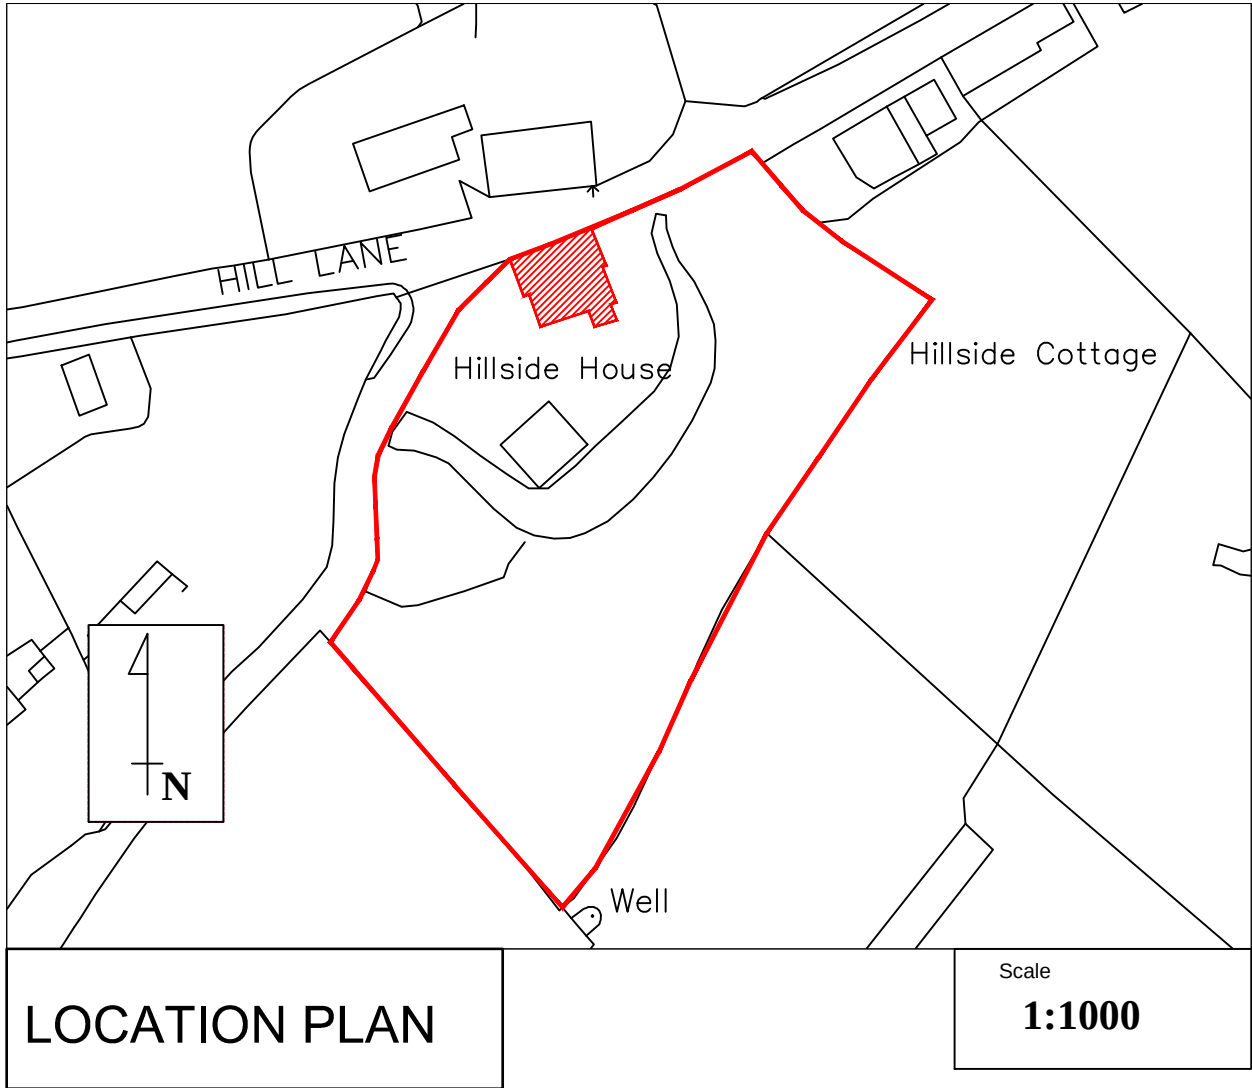


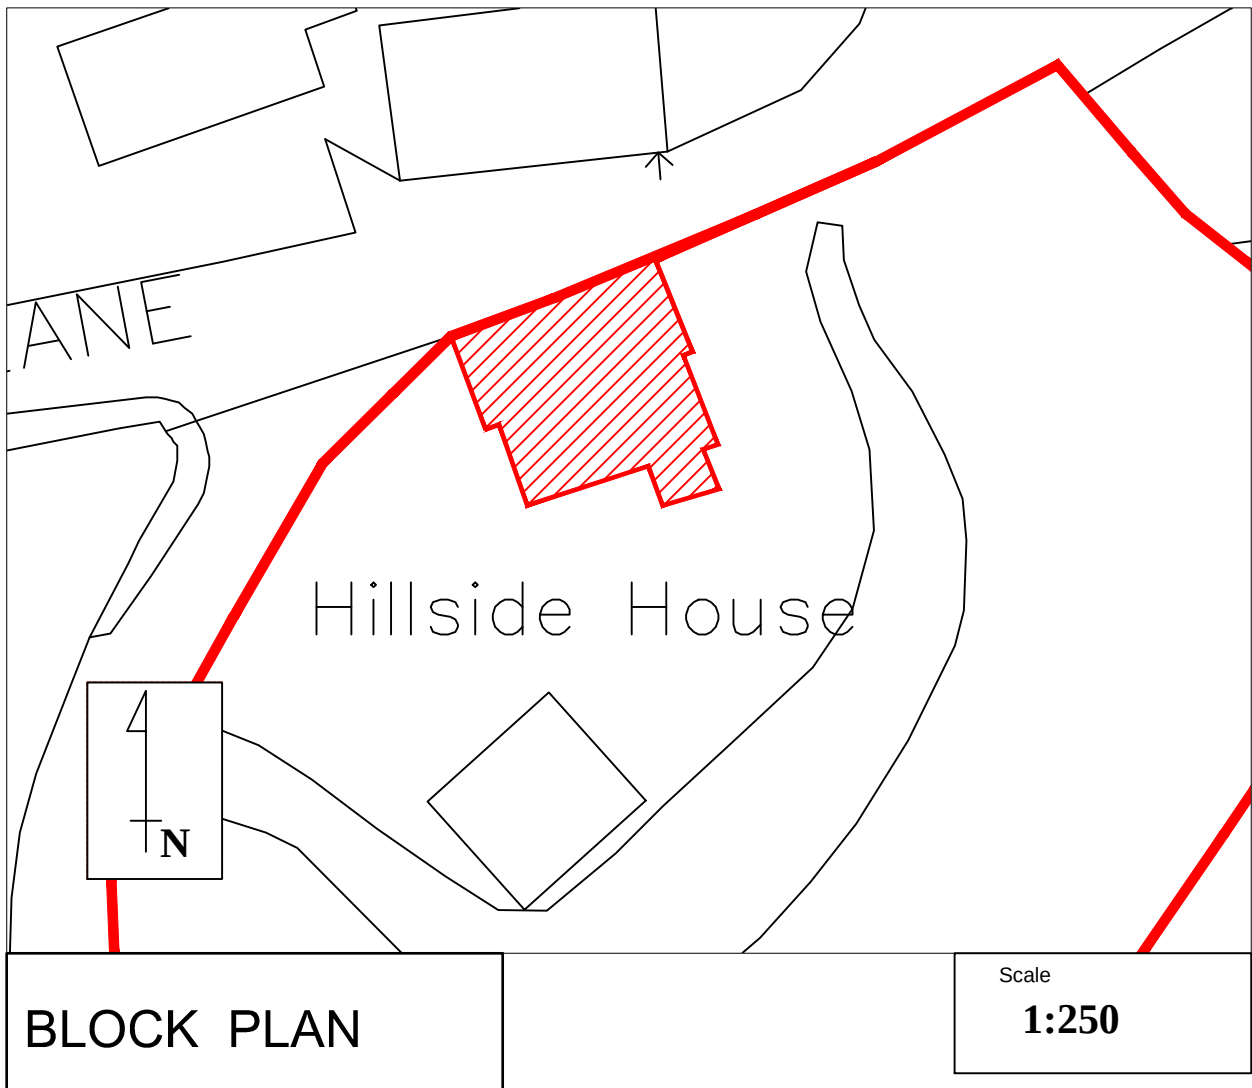


EXISTING GROUND FLOOR PLAN

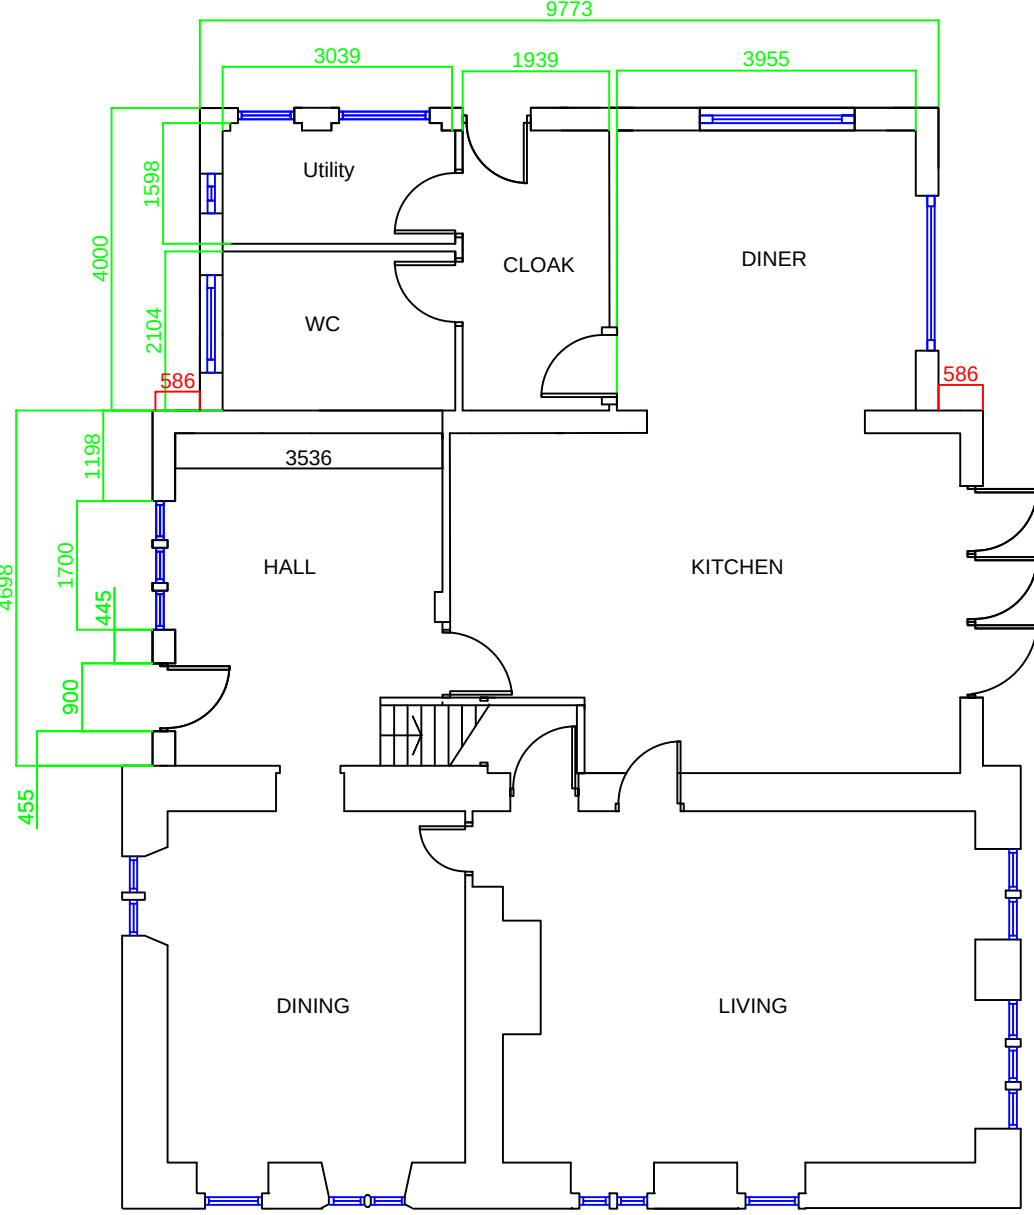

PROPOSED GROUND FLOOR PLAN

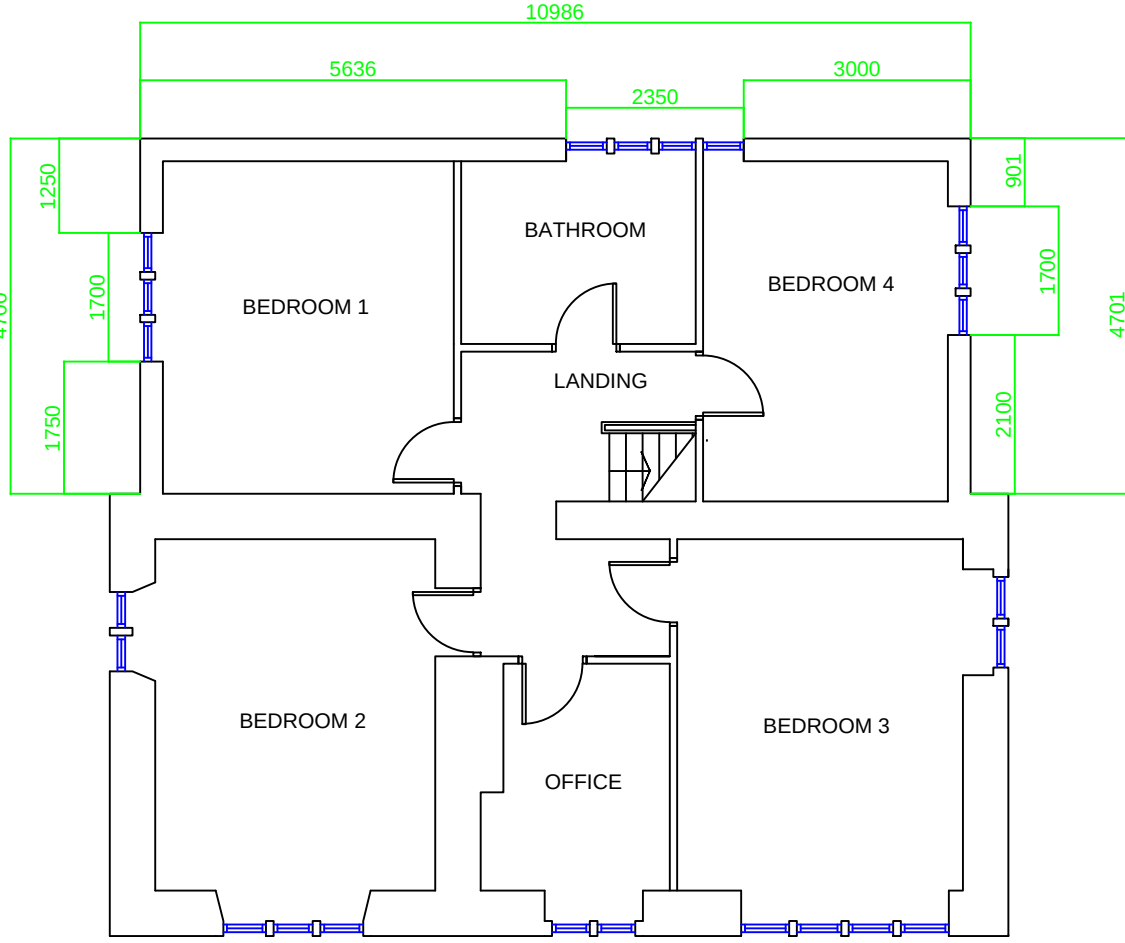


EXISTING FIRST FLOOR PLAN

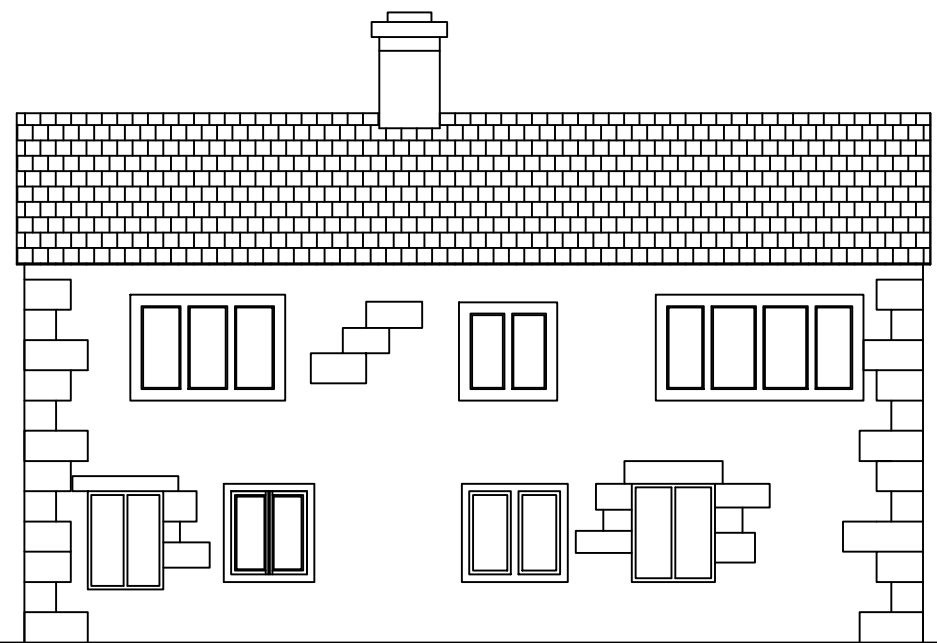

EXISTING NORTH WEST ELEVATION




EXISTING SOUTH WEST ELEVATION

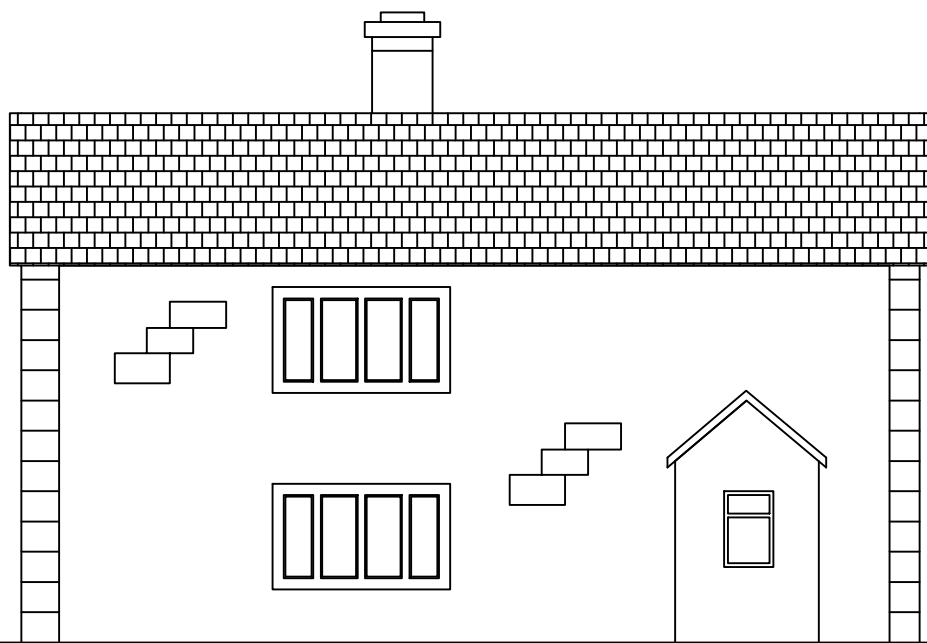

EXISTING SOUTH EAST ELEVATION




EXISTING NORTH EAST ELEVATION

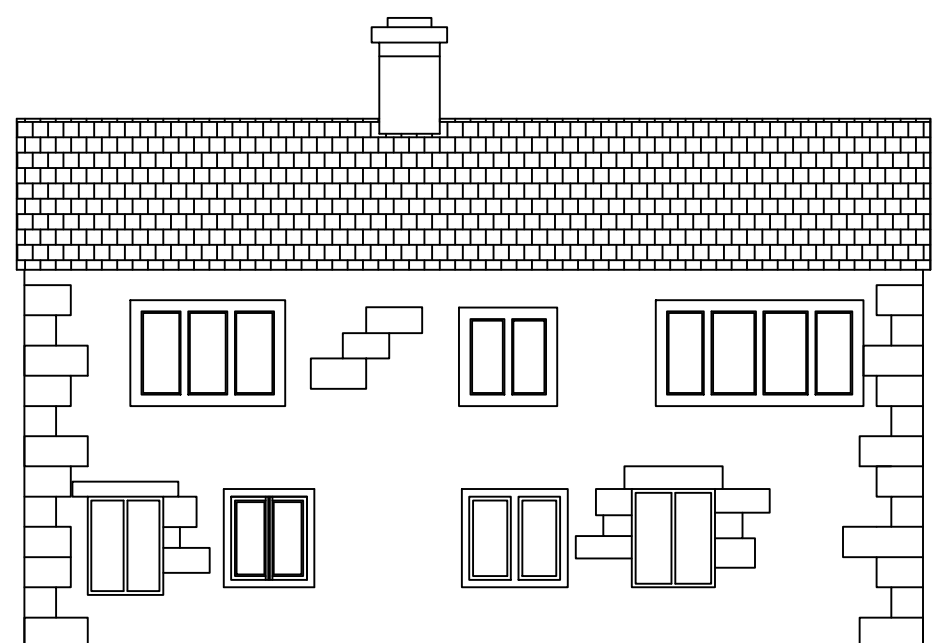


PROPOSED NORTH WEST ELEVATION



PROPOSED SOUTH WEST ELEVATION

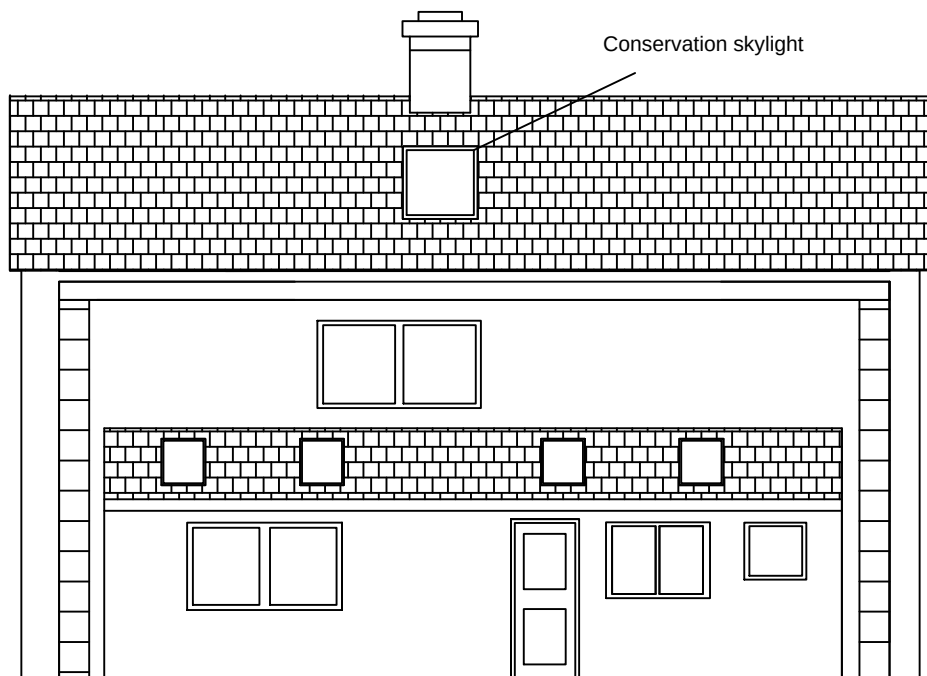

PROPOSED SOUTH EAST ELEVATION

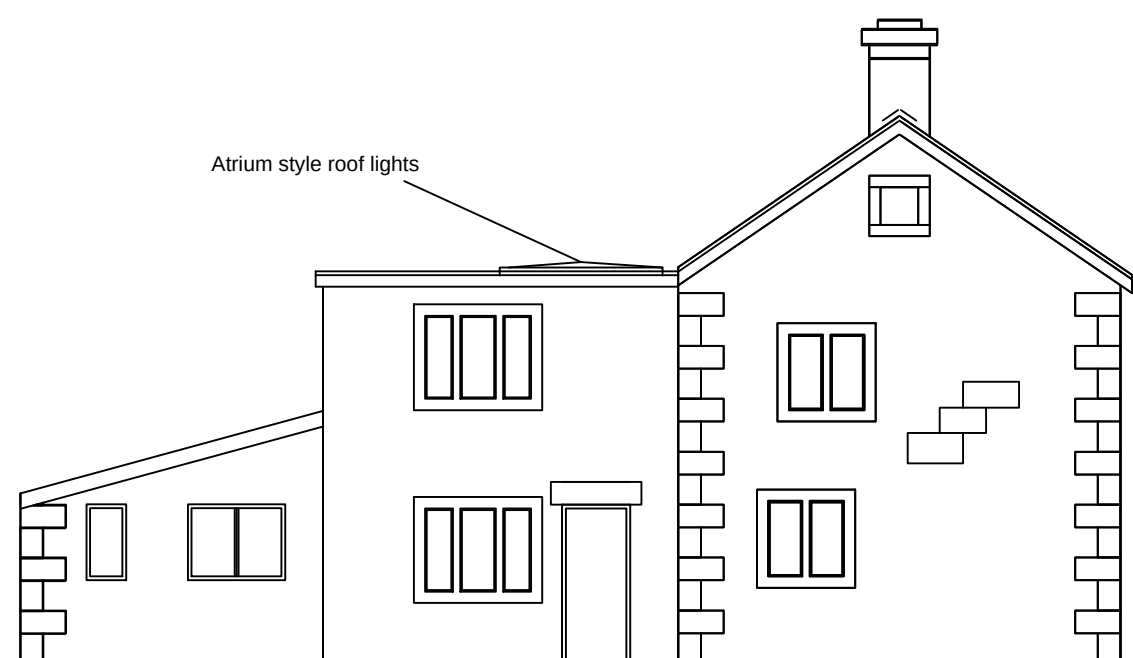

PROPOSED NORTH EAST ELEVATION

General Notes

Rev.	By	Amendments	Date
6E	SC	Window mullions added with a symmetrical step to rear elevation + window removed.	02/14
Consultant PLANNING CONSULT Barnsley Digital Media Centre, County Way, Barnsley S70 2JW Tel 01226 720814 Web www.planning-consult.com			
Project Mr S Abernethy Hill Side House, Hill Side Lane, Penistone			
Drawing title Planning Drawing			
Scale 1:100	Drawn TC	Checked HM	Date 25/03/12
Drawing No. PC/SA/APR/SC1		Revision 6E	File