



1) This drawing and the design and details depicted thereon are the copyright of Peter Dimberline Chartered Architect.
 2) All dimensions on this drawing are to be checked by the Contractor and any discrepancies are to be reported to the Architect.
 3) Do not scale critical dimensions off this drawing.
 4) Contractor to ensure that all Health & Safety requirements (CDM Regulations) in relation to this project will be complied with.

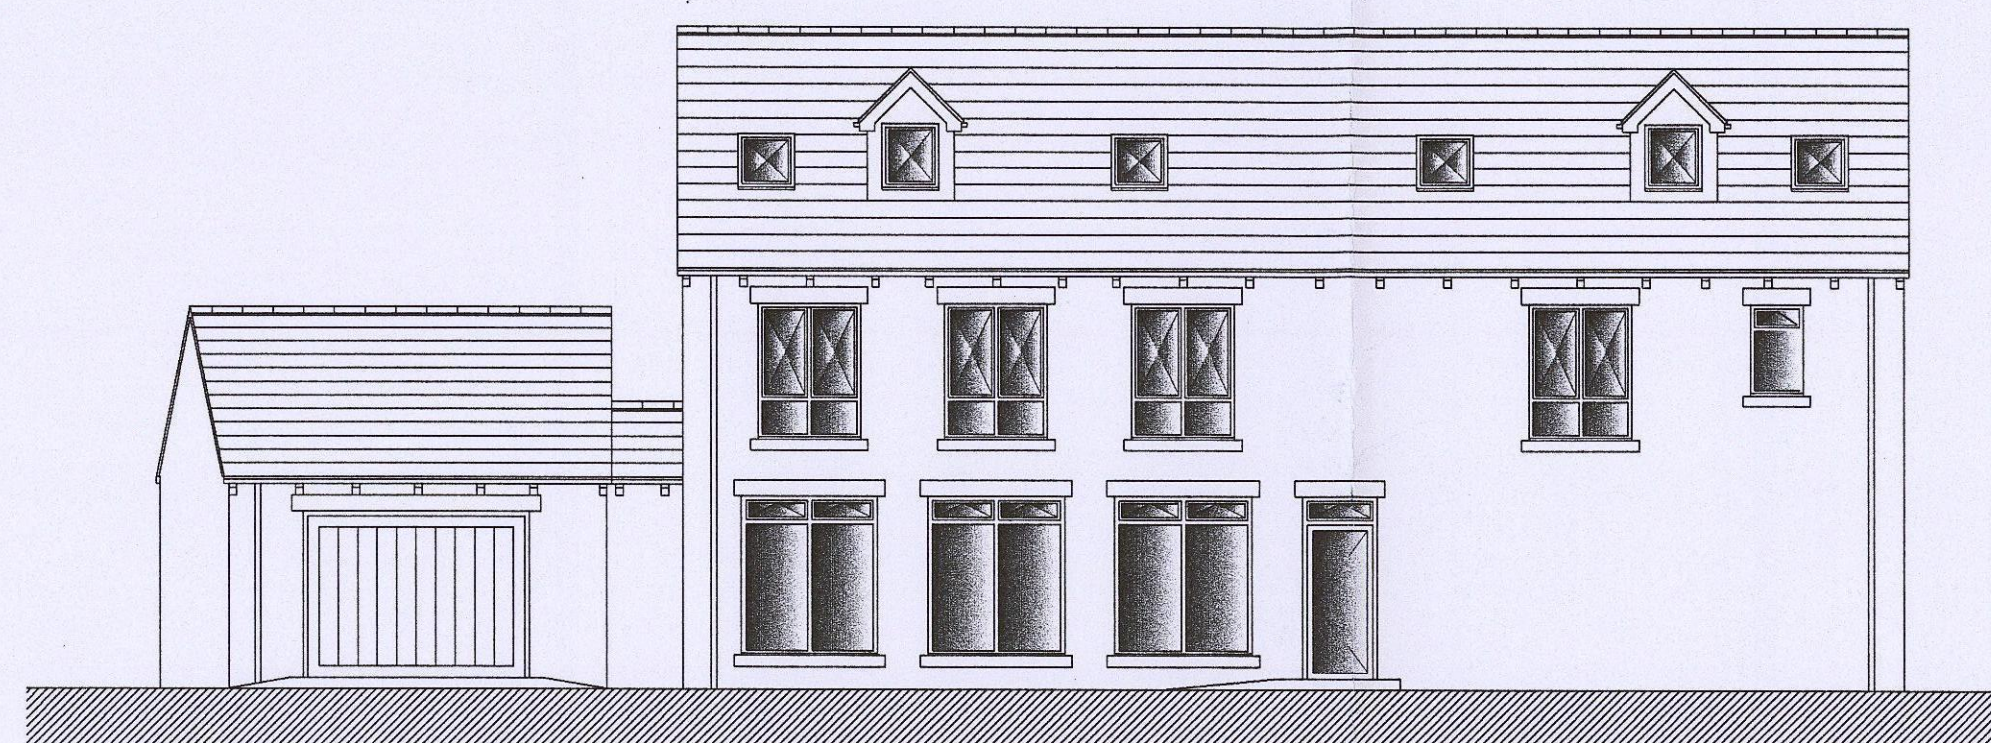


south elevation

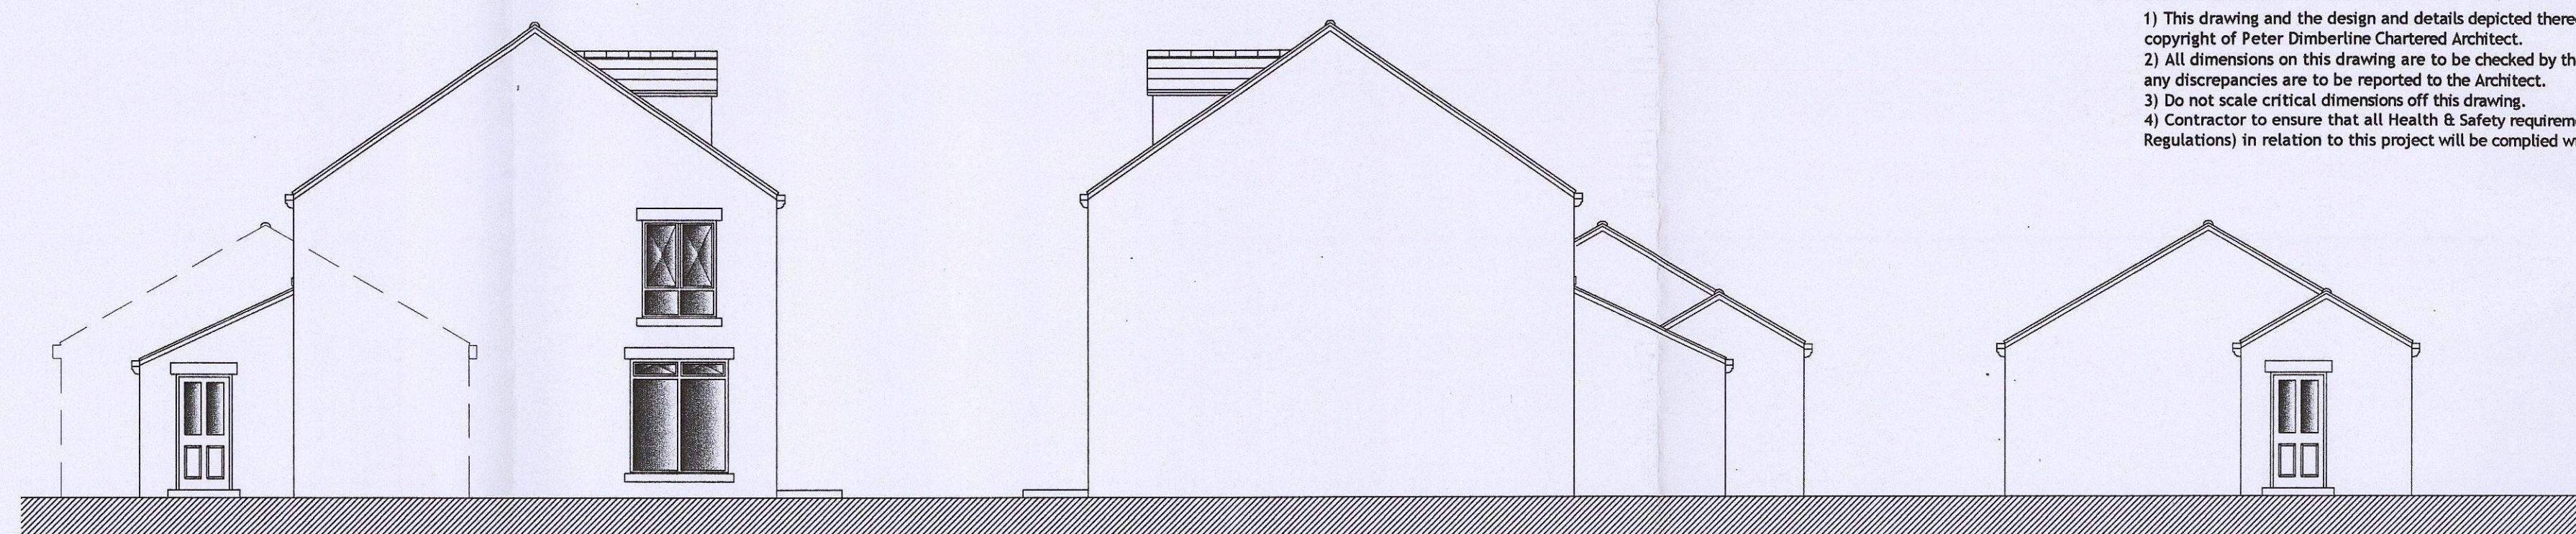


west elevation

east elevation

east elevation (garage)

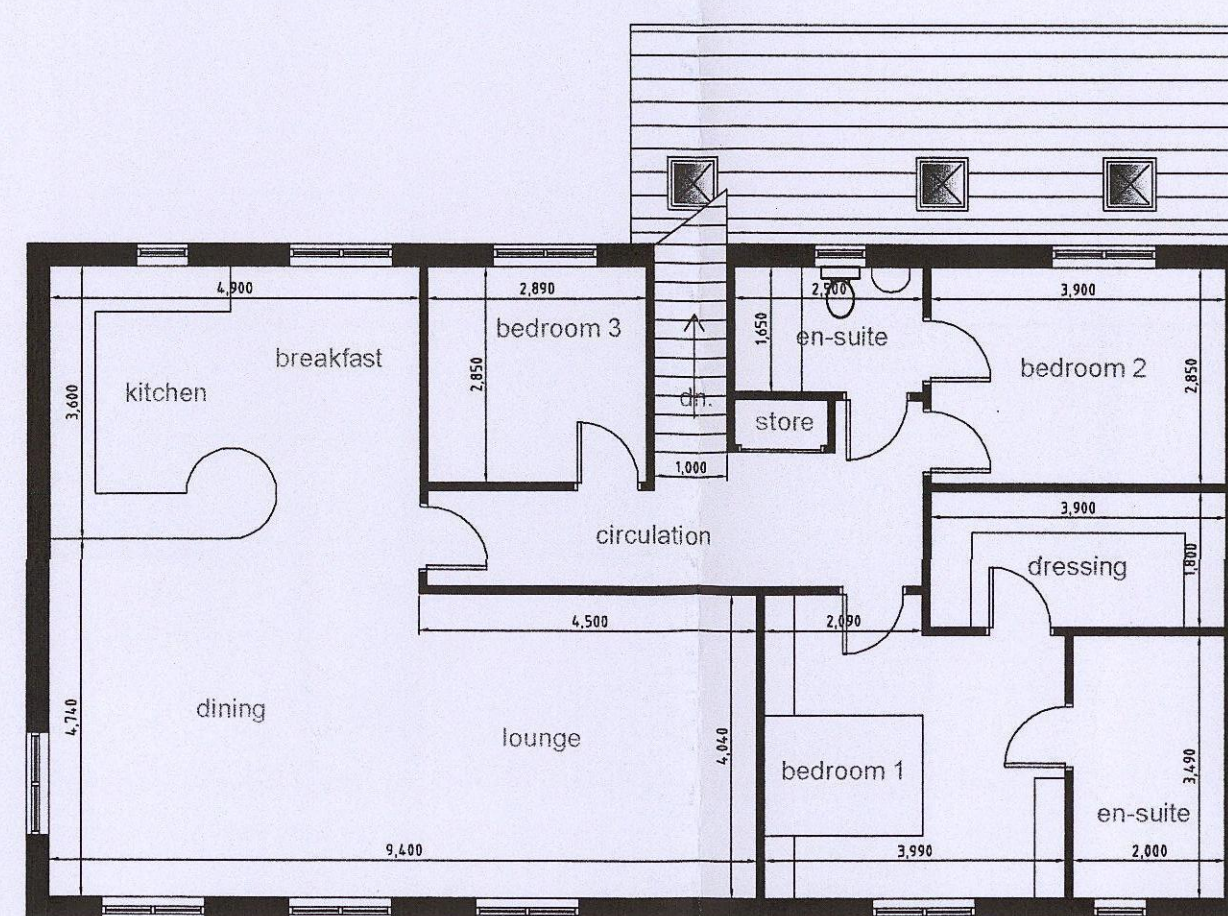


first floor plan 1:100

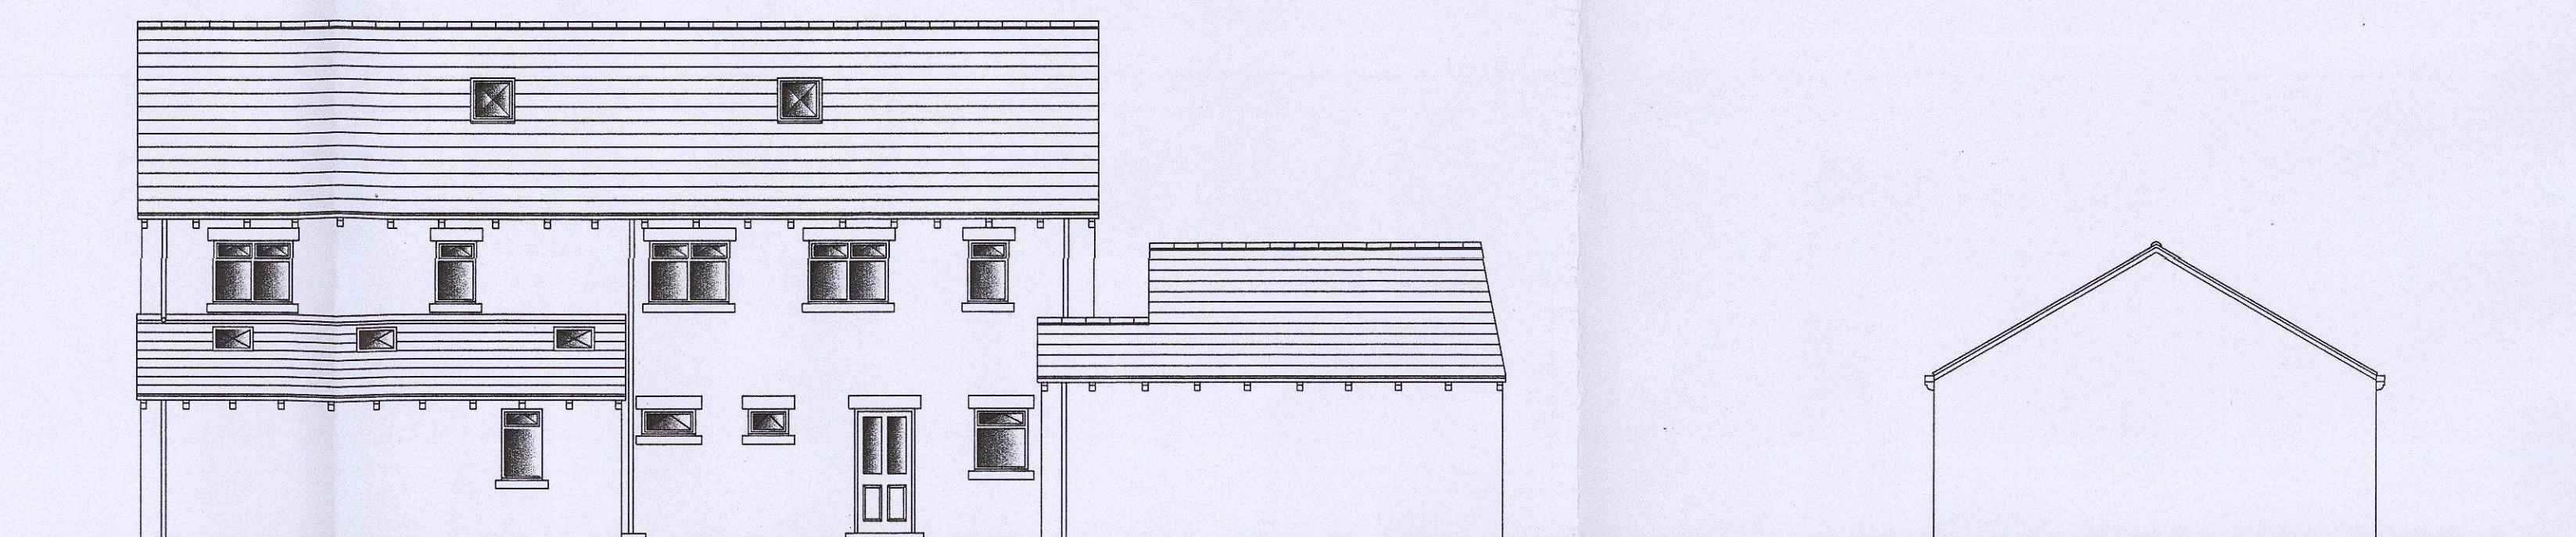


north elevation


west elevation (garage)

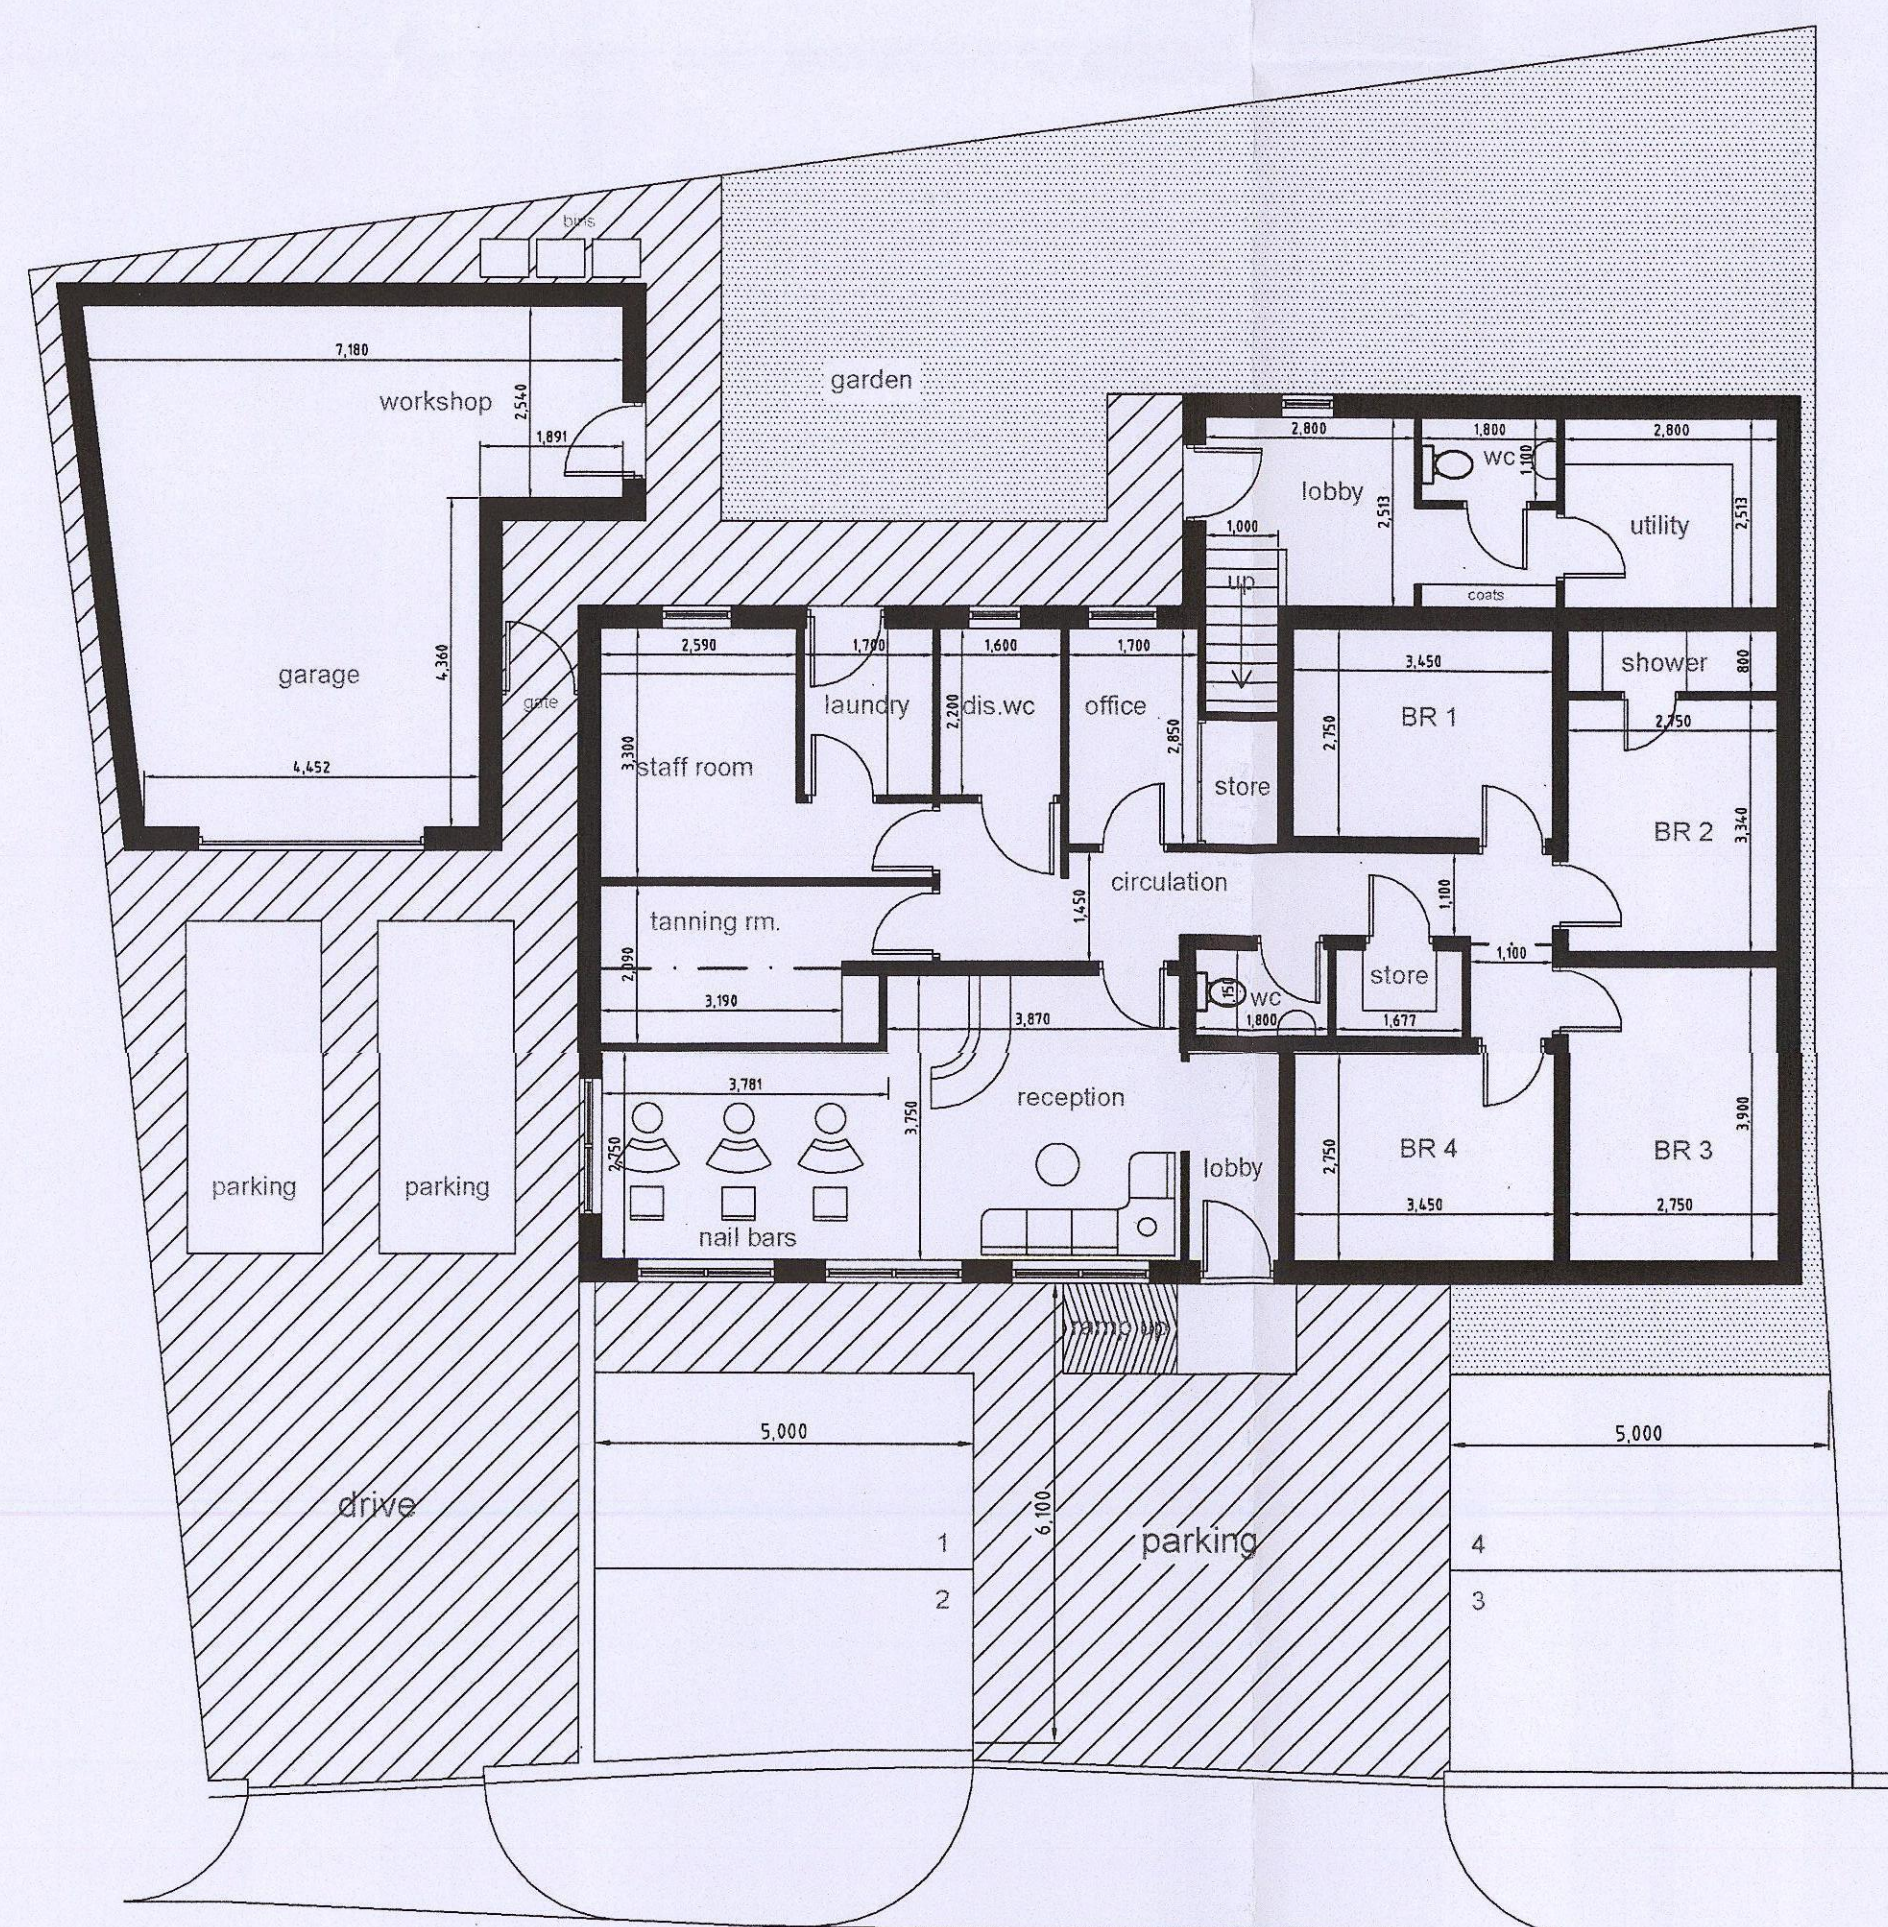

ground floor plan and site layout 1:100,

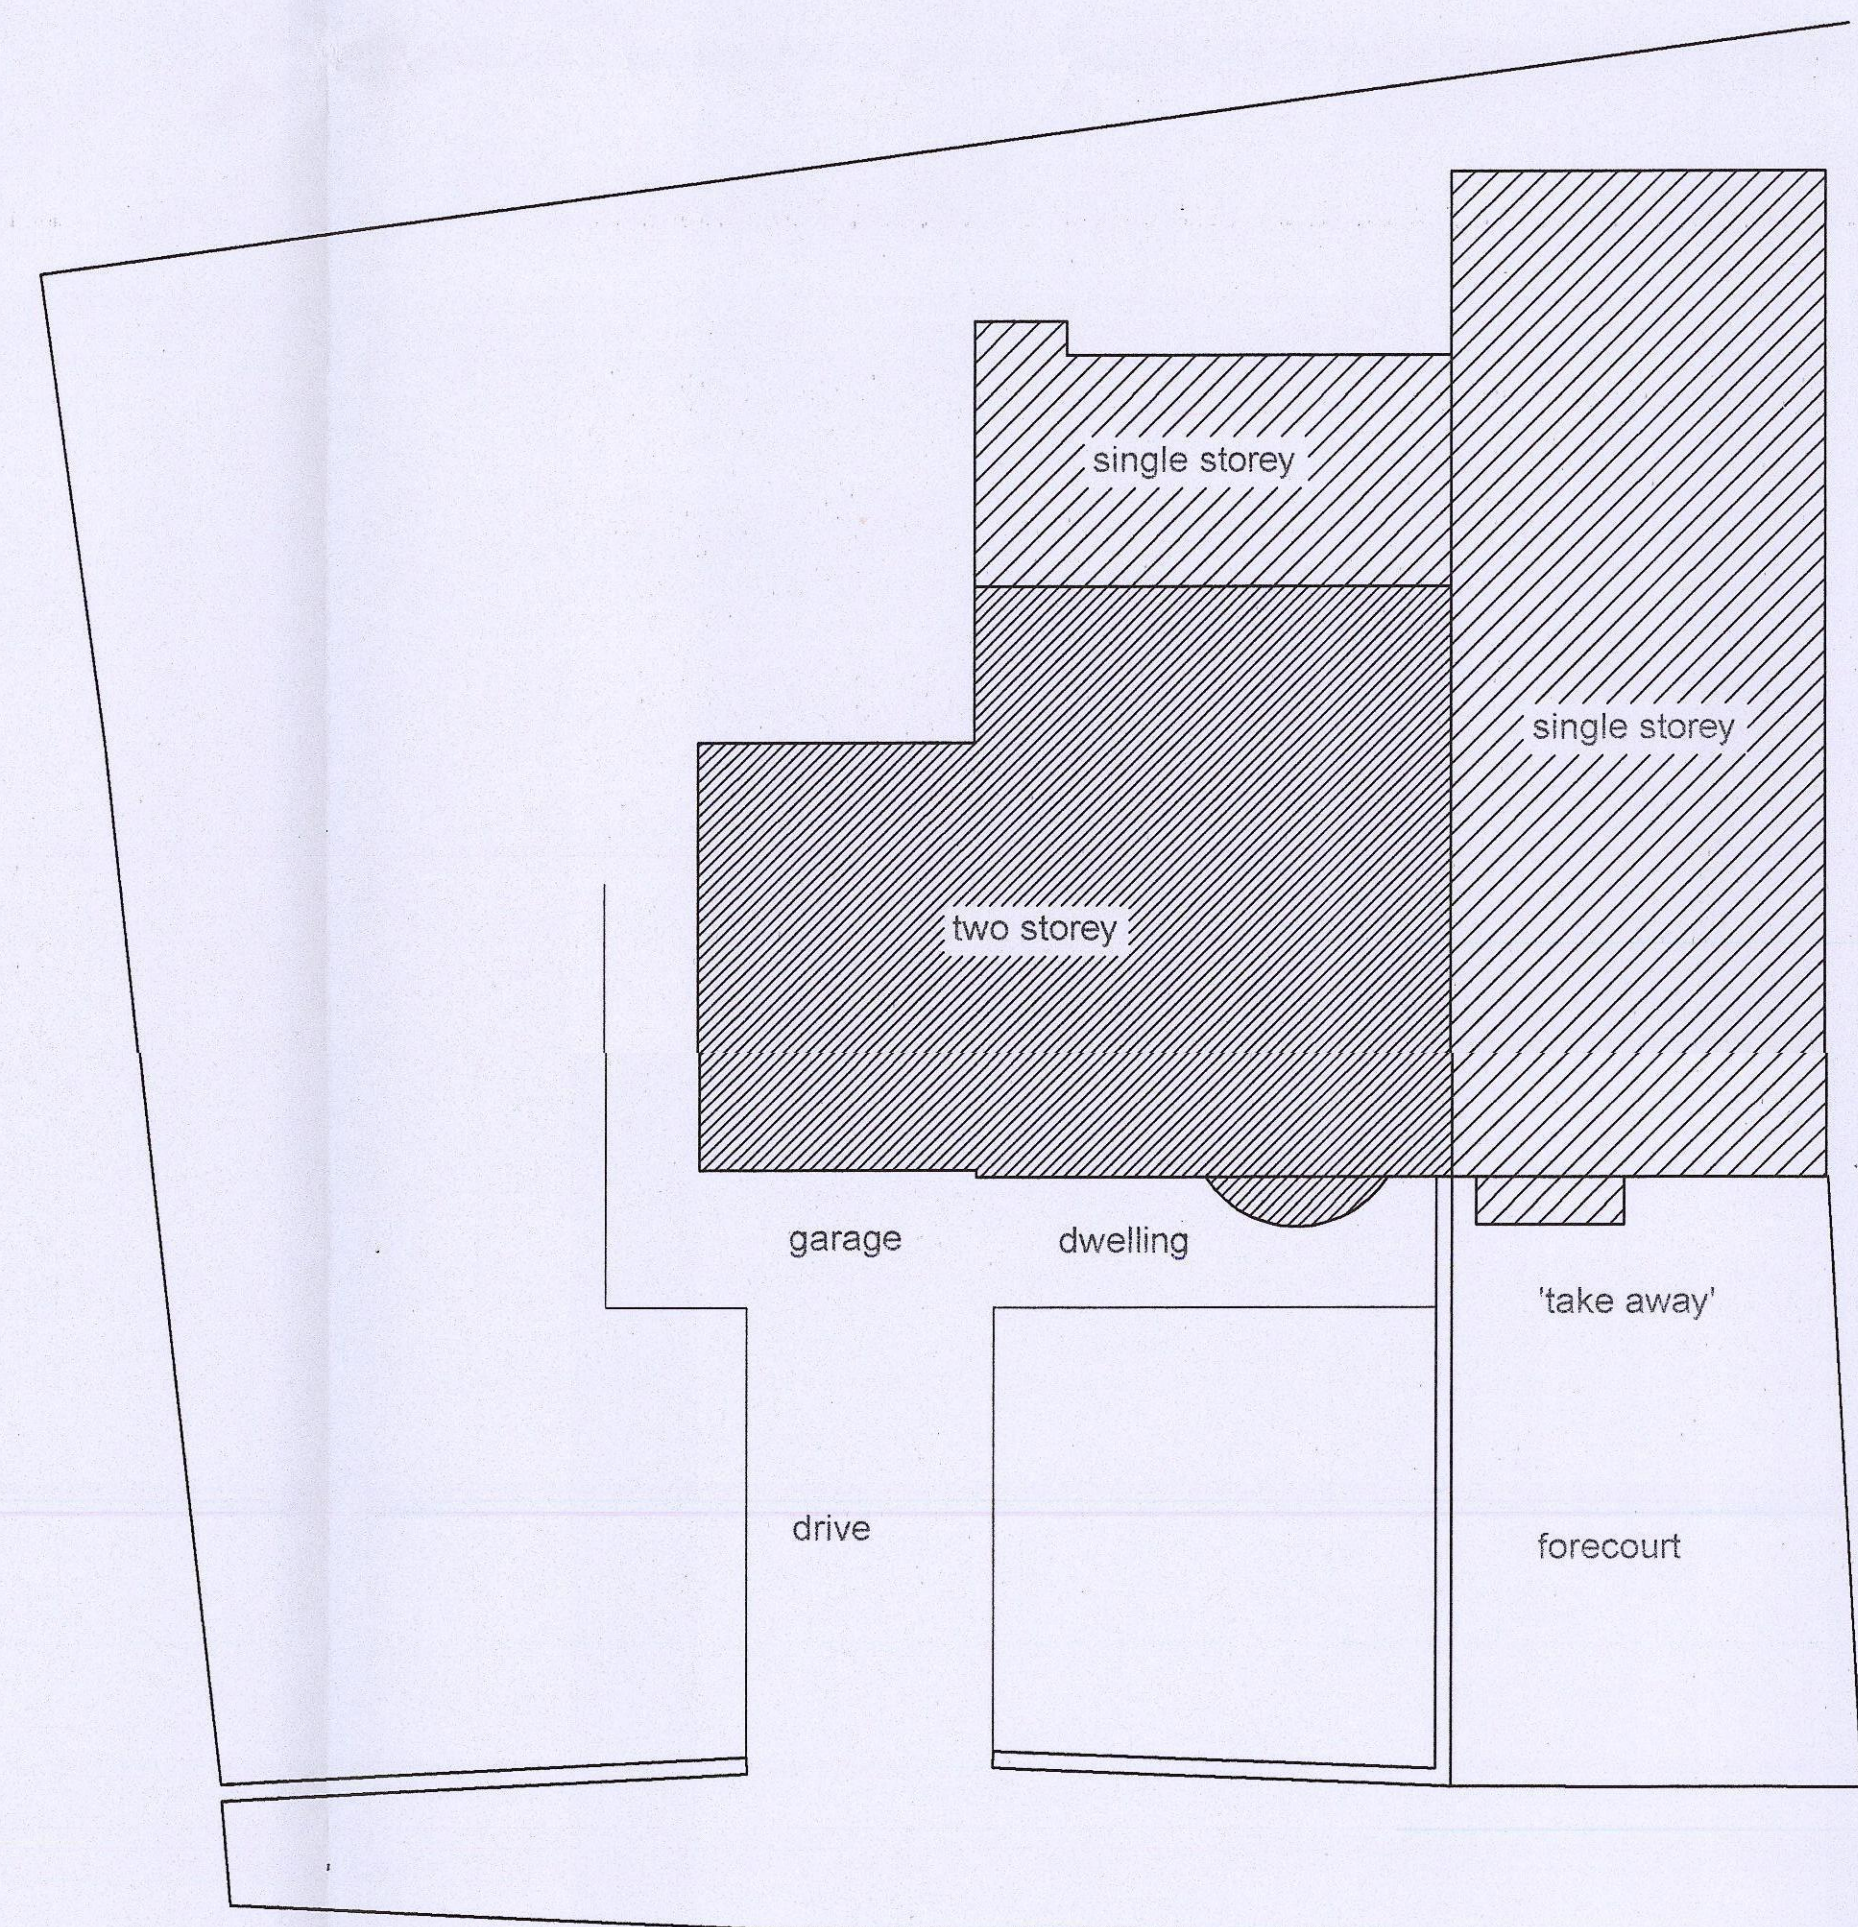

existing site layout 1:100

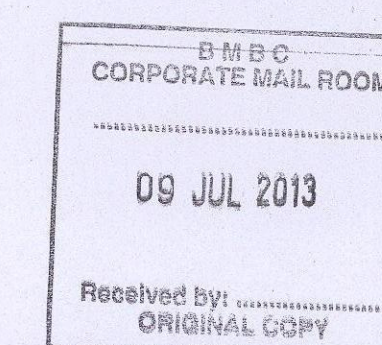

REVISIONS

PETER DIMBERLINE Dip Arch, RIBA
CHARTERED ARCHITECT

**2 TIPSEY COURT, STAINCROSS
 BARNSELY, S75 6FZ**

tel/fax (01226) 390947
 email: pdimberline@tiscali.co.uk

CLIENT
 Mr and Mrs Lomas

PROJECT
 Demolition of existing buildings and
 erection of beauty salon with apartment
 over

LOCATION
 131 High Street, Royston, Barnsley

DRAWING
 Existing site plan and proposed details

SCALES 1:100 DATE April 13

DRWG No. 2013/005/01

DRAWN BY
 PD

REV.