

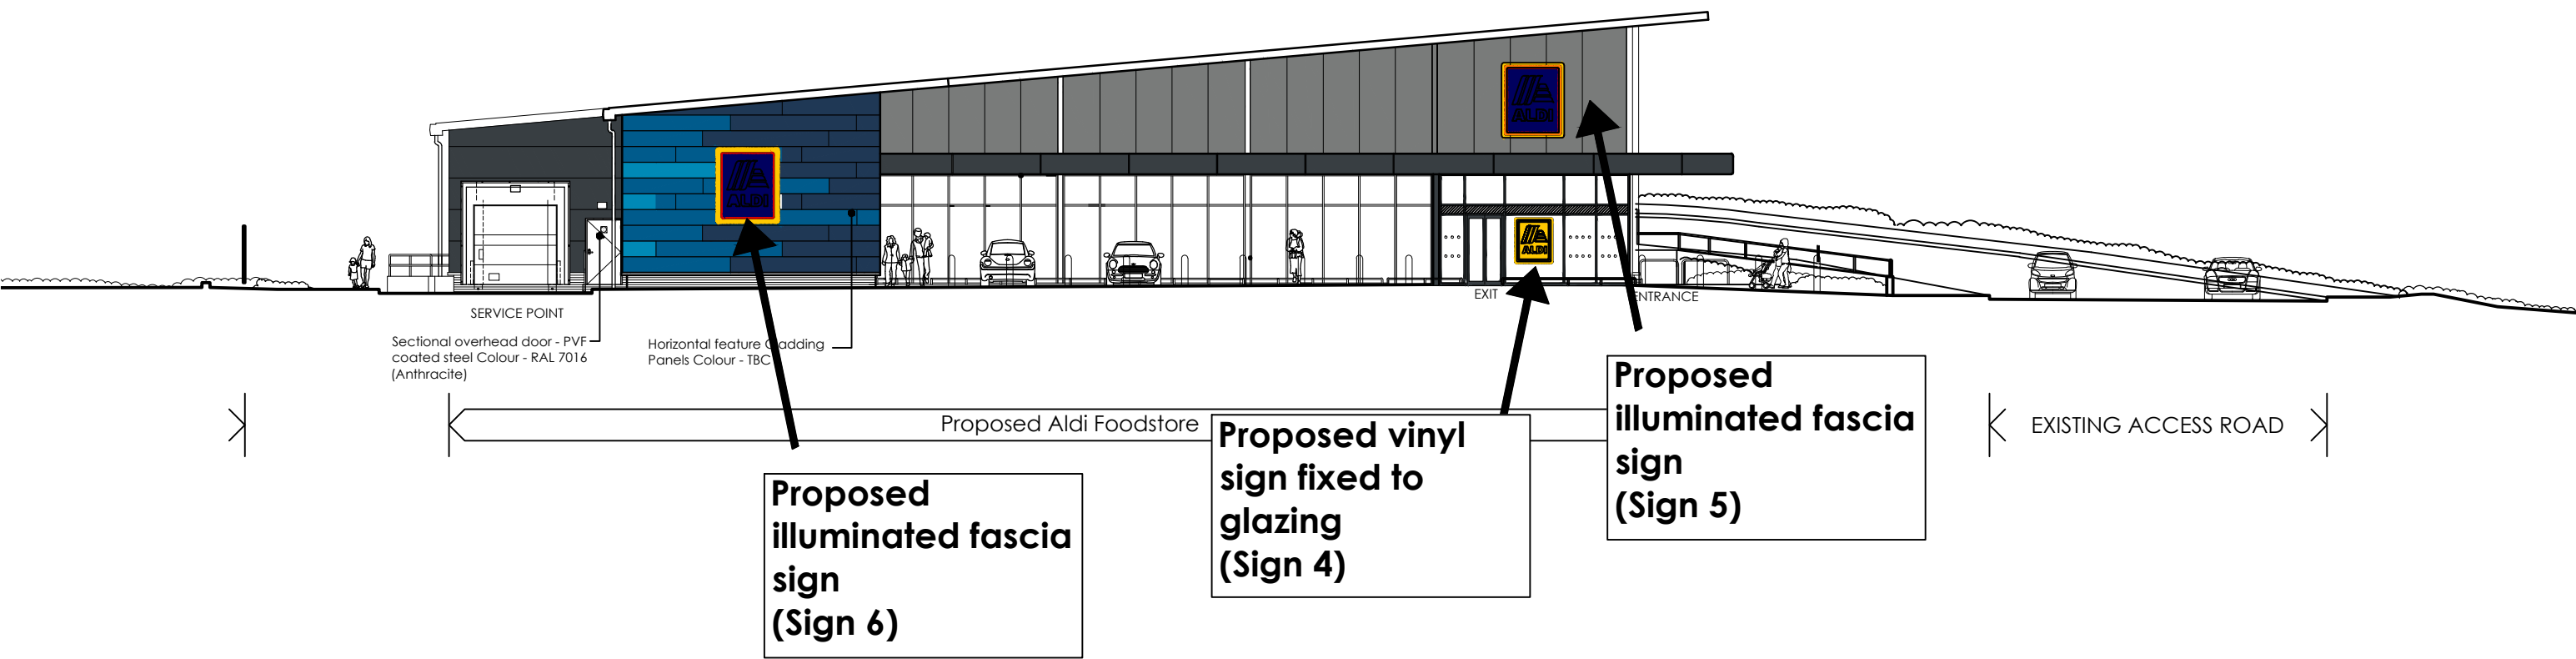


West Elevation
1 : 100

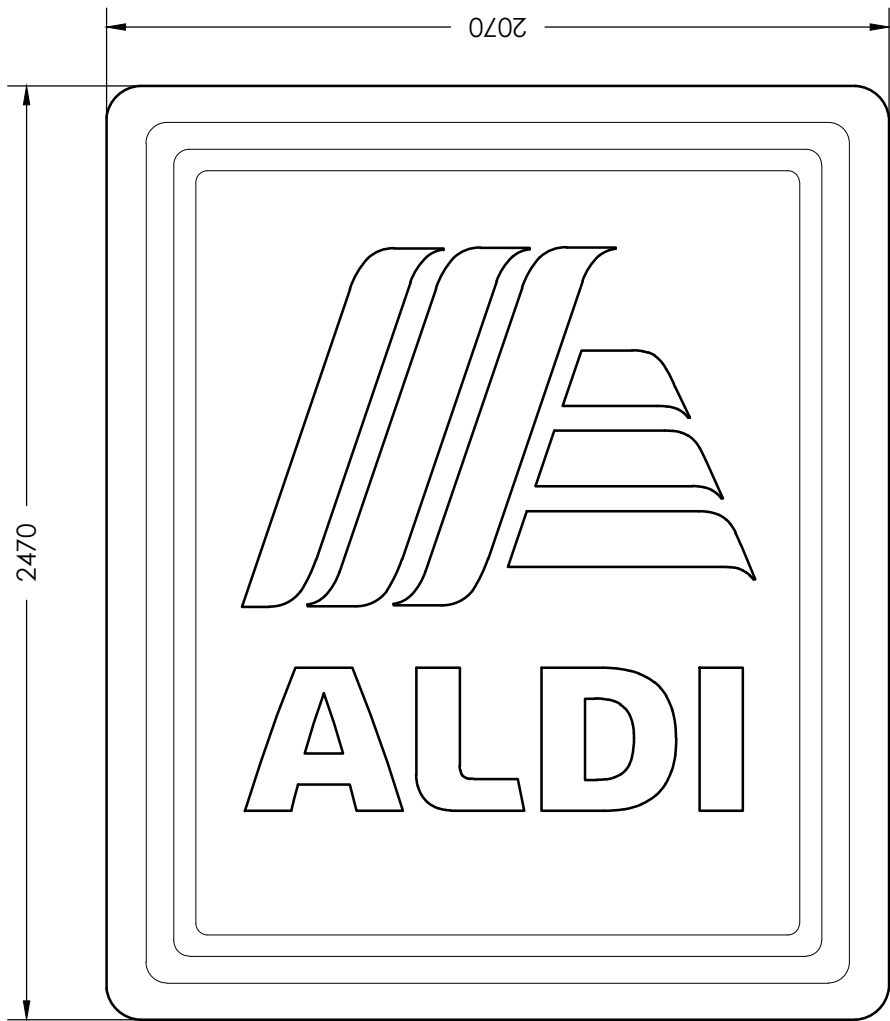


South Elevation
1 : 100

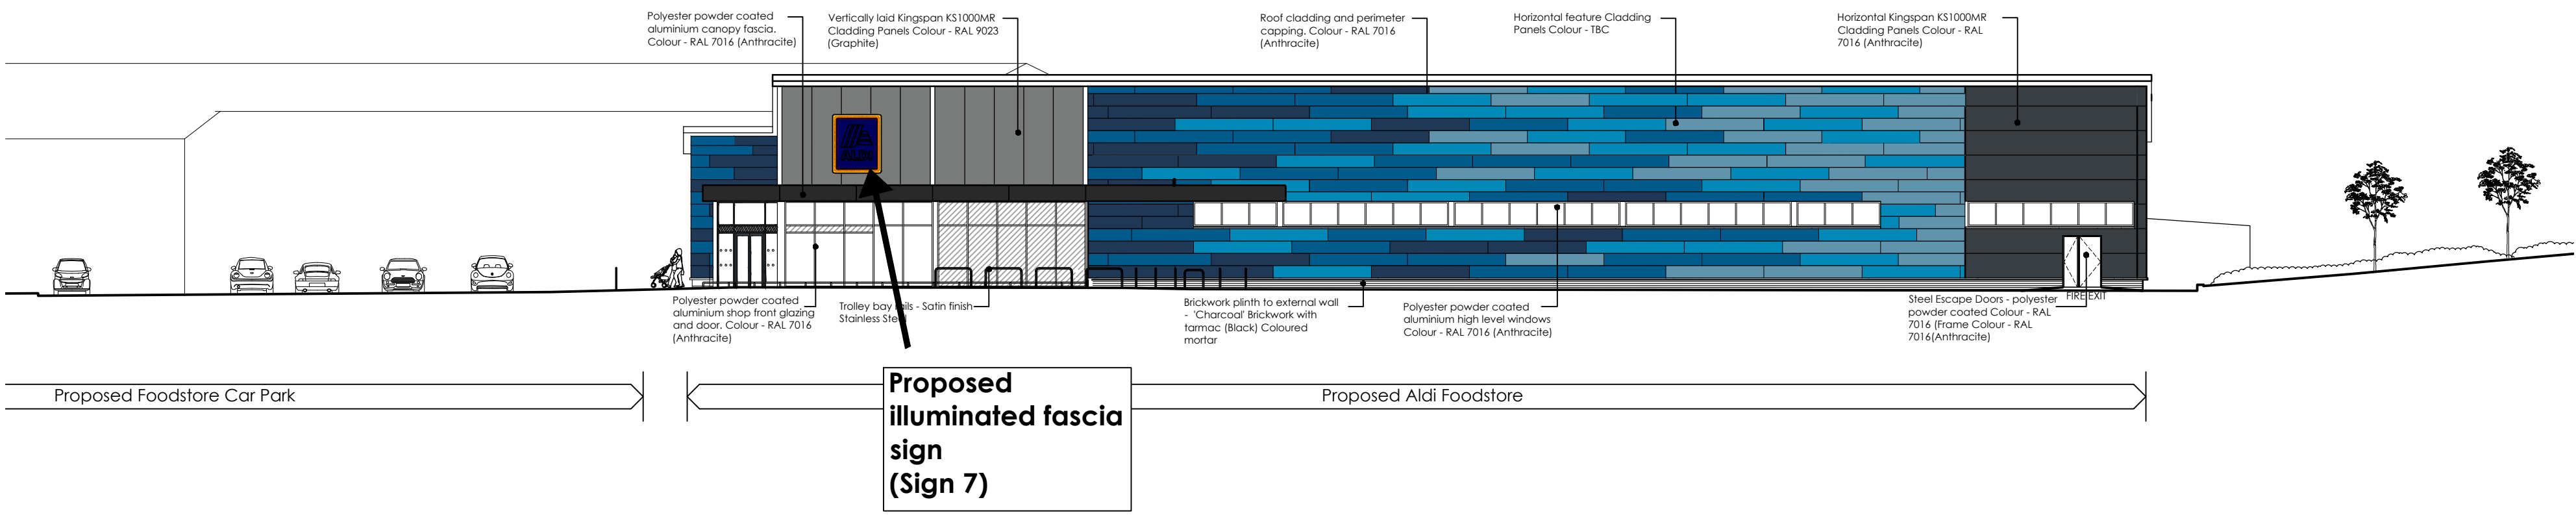

Materials:
Sign box to be aluminium finished ral 7016 anthracite grey. Sign panel to be poly-carbonate finished with screen printed 5 colour foil logo.

ILLUMINATED FASCIA SIGN
SIGNS 5,6,7, SCALE 1:20

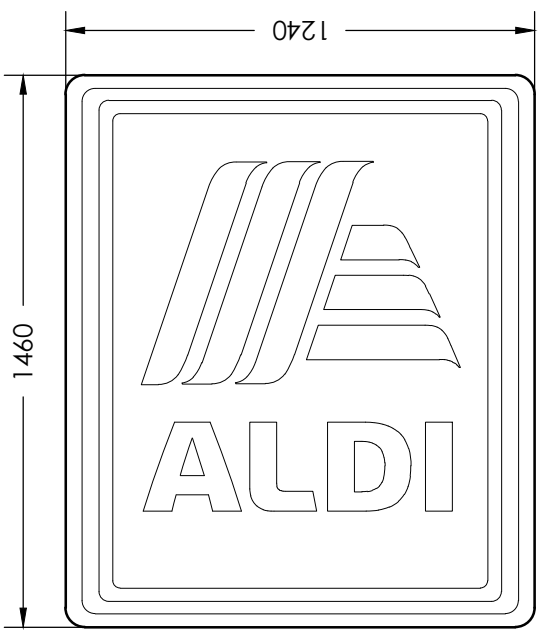

Materials:
5 Colour foil logo.

NON-ILLUMINATED VINYL SIGN
SIGN 4
SCALE 1:20

Project Title	ALDI FOODSTORE OLD MILL LANE BARNLEY	Client	ALDI STORES LTD	Status	PLANNING	Scale	1:200	Drawing Size	A1	Drawn By	LJ	Checked By	GH	Date	JUL.20
Rev	Date	Description	Rev	By	CHK'd By										
A	14.03.18														
Drawing Title		ELEVATIONS		Job-Dwg No		1210-116		Rev							
THE HARRIS PARTNERSHIP WAKEFIELD 2 St. Johns North, Wakefield, WF1 5QA t. 01924 291 800 f. 01924 290 072		THE HARRIS PARTNERSHIP MANCHESTER 2nd Floor, Carvers Warehouse, 77 Dale Street, Manchester, M1 2HG t. 0161 238 8555 f. 0161 244 5809		THE HARRIS PARTNERSHIP MILTON KEYNES The Old Rectory, 79 High Street Newport Pagnell, MK16 8AB t. 01908 211 577 f. 01908 211 722		THE HARRIS PARTNERSHIP READING 101 London Road, Reading, RG1 5BY t. 0118 950 7700 f. 0118 956 8642		ARCHITECTS		www.harrispartnership.com					