





FRONT ELEVATION




REAR ELEVATION

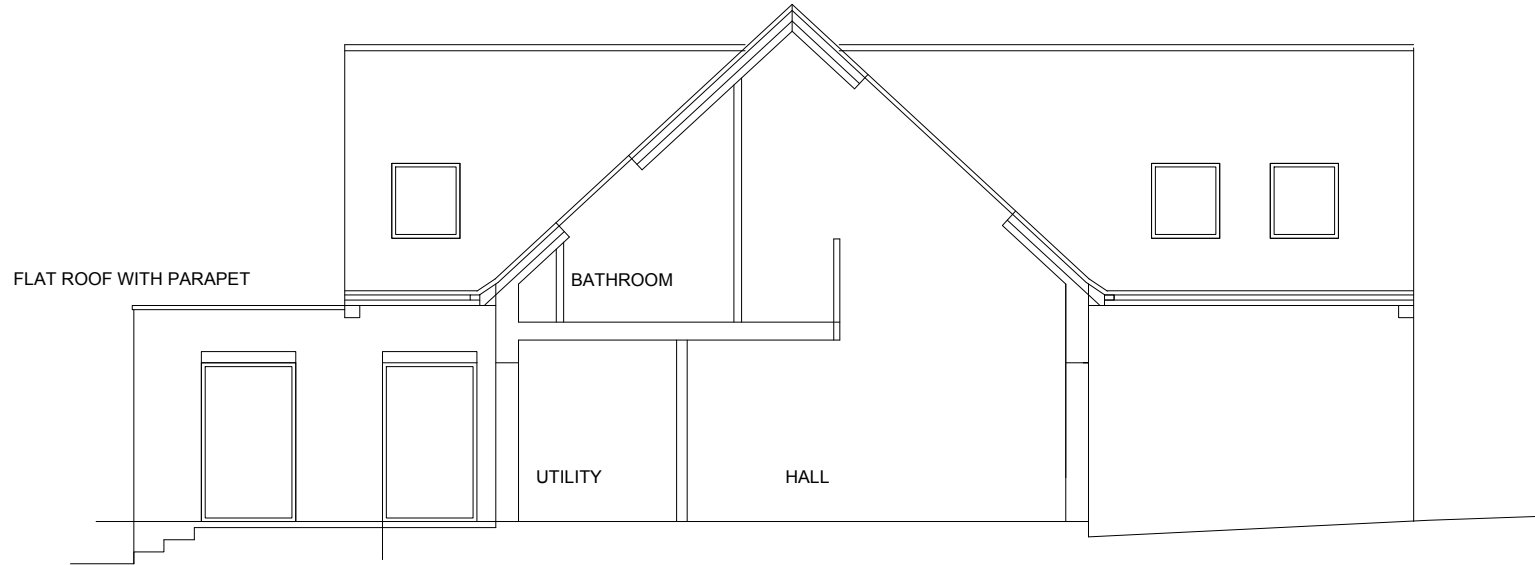

SECTION / ELEVATION A-A

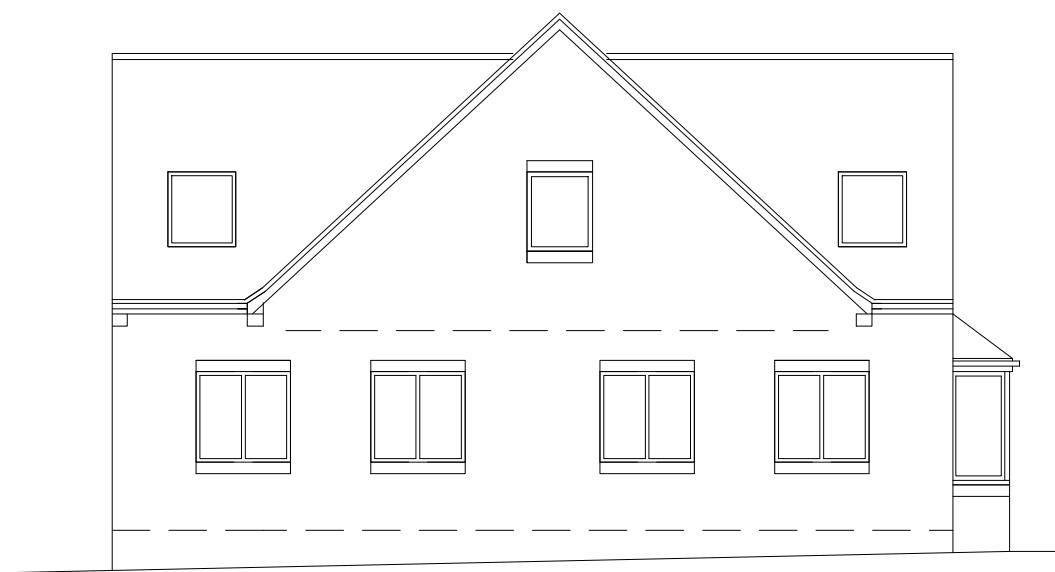


SIDE ELEVATION - LEFT

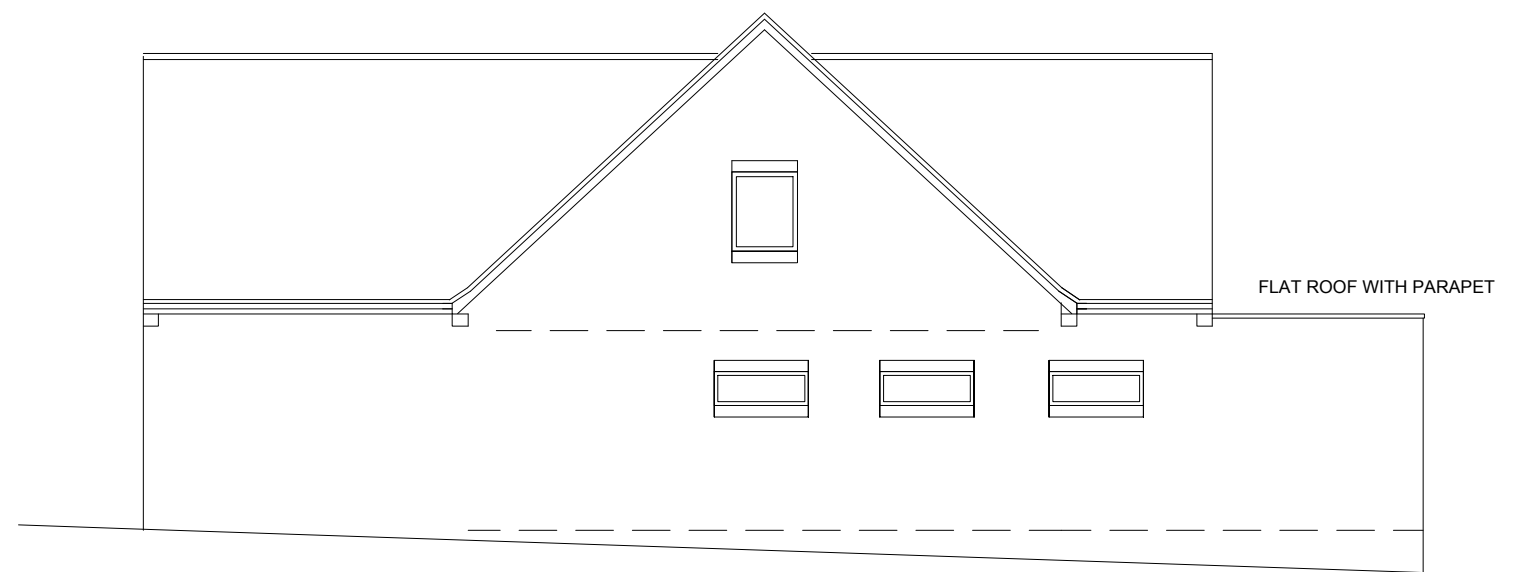


SIDE ELEVATION - RIGHT




SECTION B-B

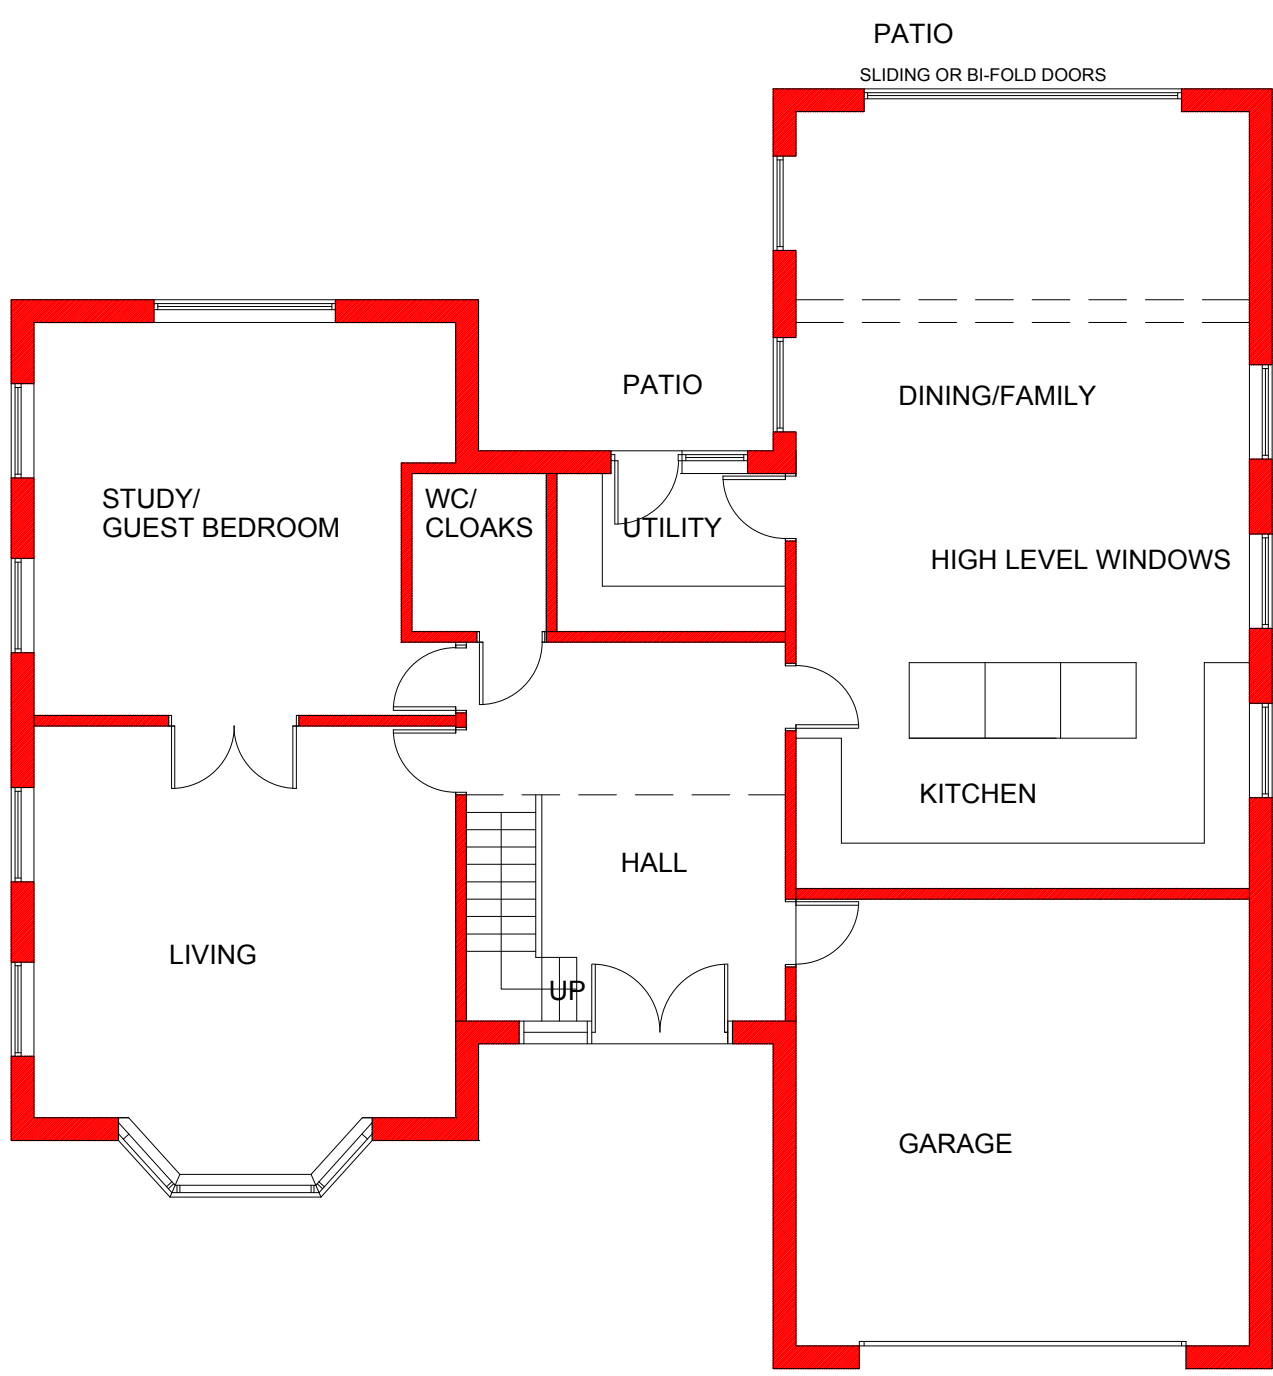


GROUND FLOOR PLAN

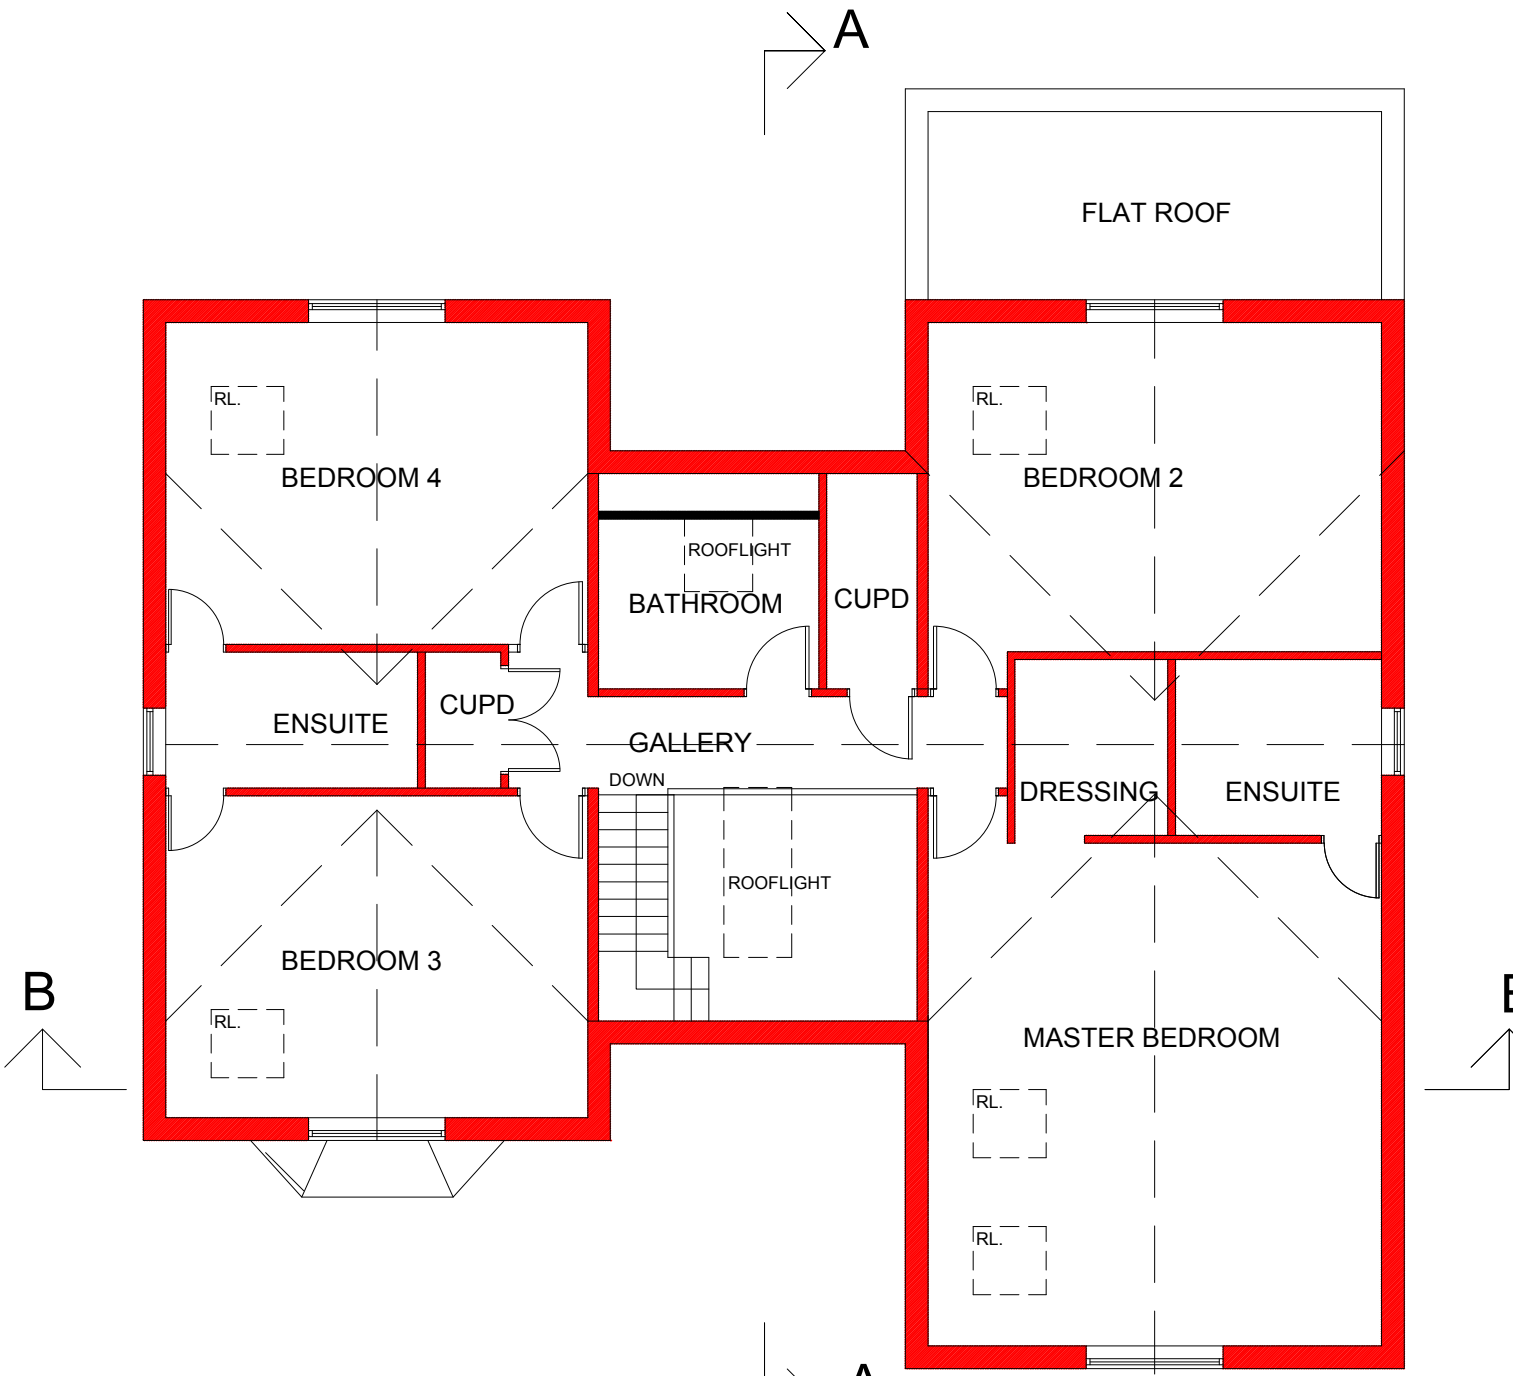

FIRST FLOOR PLAN

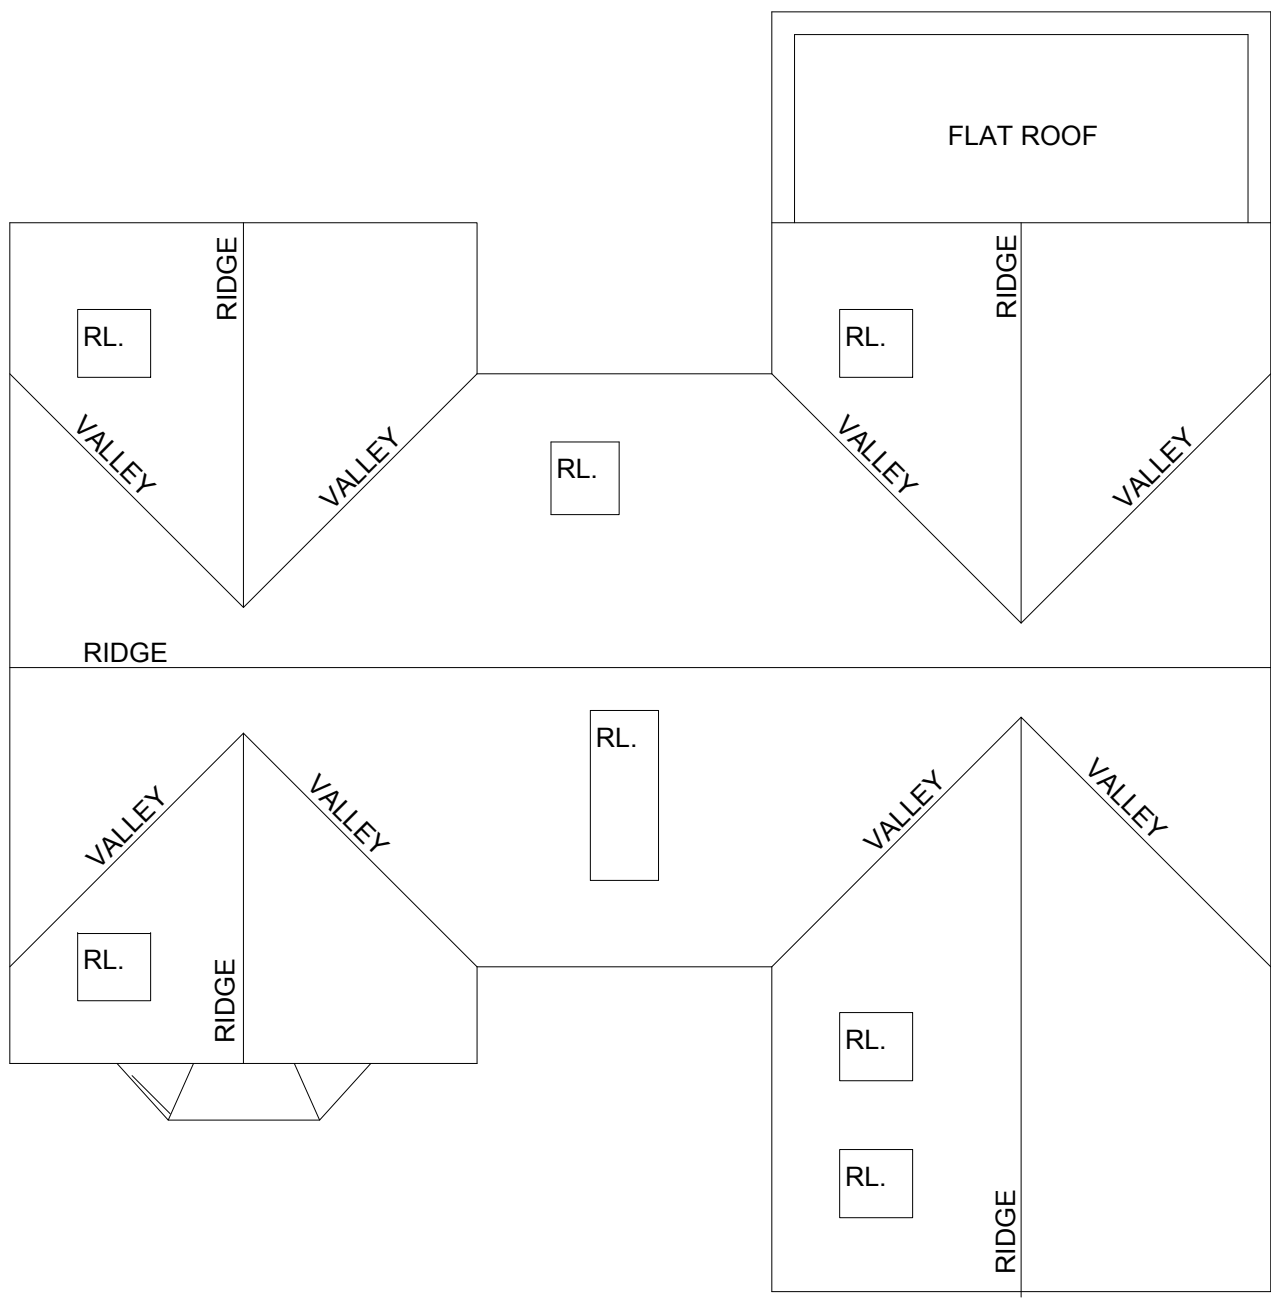

ROOF PLAN

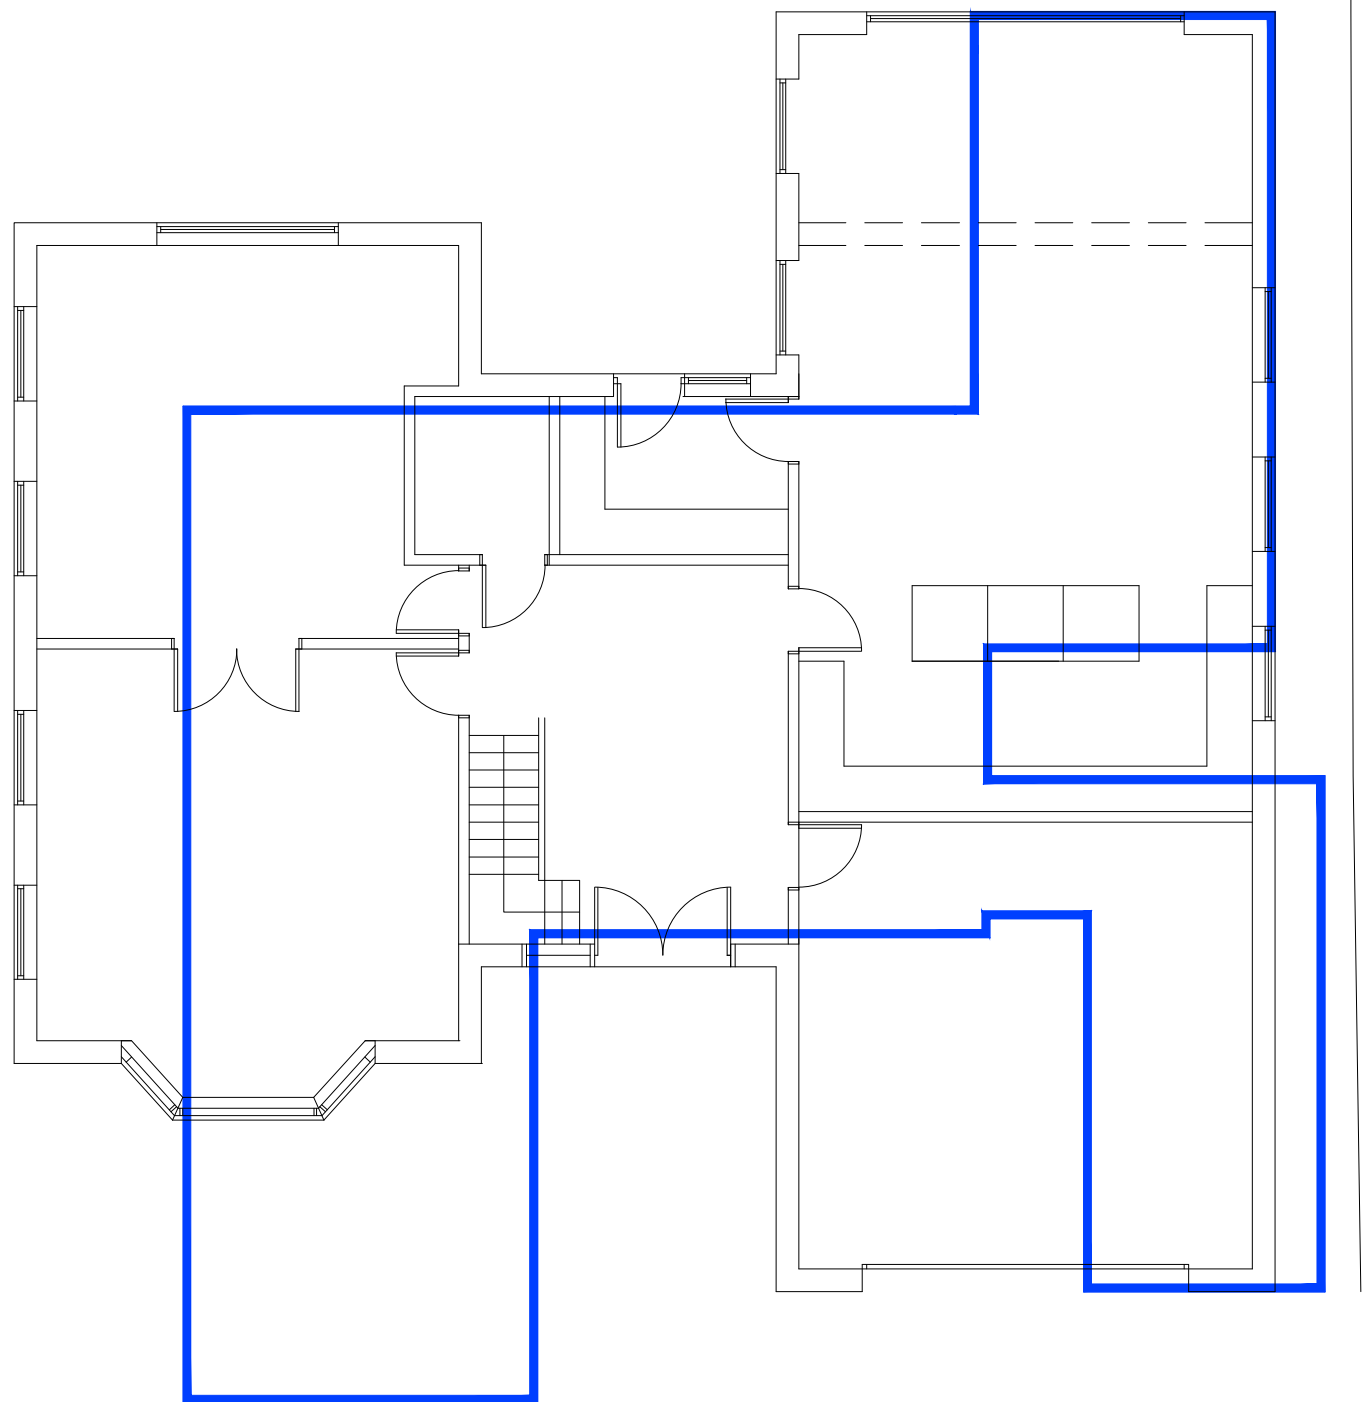

GROUND FLOOR PLAN SHOWING EXISTING IN BLUE LINE



1. THIS DRAWING AND THE COPYRIGHTS AND PATENTS THEREIN ARE THE PROPERTY OF NYP ARCHITECTURAL SERVICES LIMITED REGISTERED IN ENGLAND AND WALES No. 12345678 AND MAY BE USED OR REPRODUCED ONLY UNDER CONTRACT.
2. CONTRACTORS AND SUB-CONTRACTORS MUST CHECK AND AGREE ALL DIMENSIONS BEFORE PREPARING SHOP DRAWINGS OR COMMENCING WORK ON SITE.
3. CONTRACTORS ARE RESPONSIBLE FOR INFORMING THE DESIGNER OF ANY DISCREPANCY DISCOVERED ON THIS DRAWING OR BETWEEN THIS DRAWING AND ANY OTHER RELATED DOCUMENT ISSUED UNDER THE STANDARD FORM OF CONTRACT IN RESPECT OF THE WORK.
4. WRITTEN DIMENSIONS ONLY ARE TO BE USED FROM THIS DRAWING. IF IN ANY DOUBT ASK FOR CLARIFICATION.

Notes.

Revisions.

Date	Suffix	Description	Date	Suffix	Description

NYP ARCHITECTURAL SERVICES LIMITED

BUSINESS AND INNOVATION CENTRE, WILTHORPE, BARNSELY, S75 1JL TEL: 01226 200989 EMAIL: scott@nypas.co.uk stephen@nypas.co.uk

Project. **1 TIVYDALE DRIVE
CAWTHORNE
BARNSELY S75 4EN**

Drawing Title. **PROPOSALS**

Date. MARCH 2023	Scale. 1:100 @ A1
Ref. 104-27	Dwg. No. 03
	Rev. A

SHEET SIZE A1