



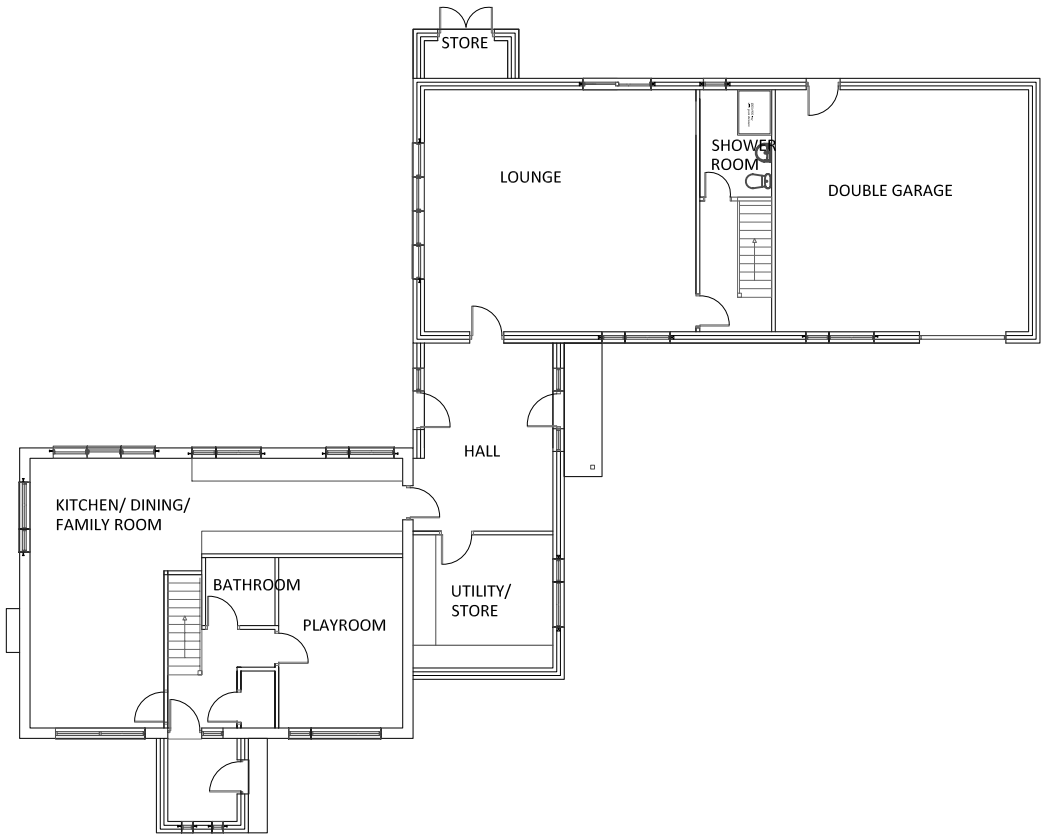

PROPOSED GROUND FLOOR PLAN

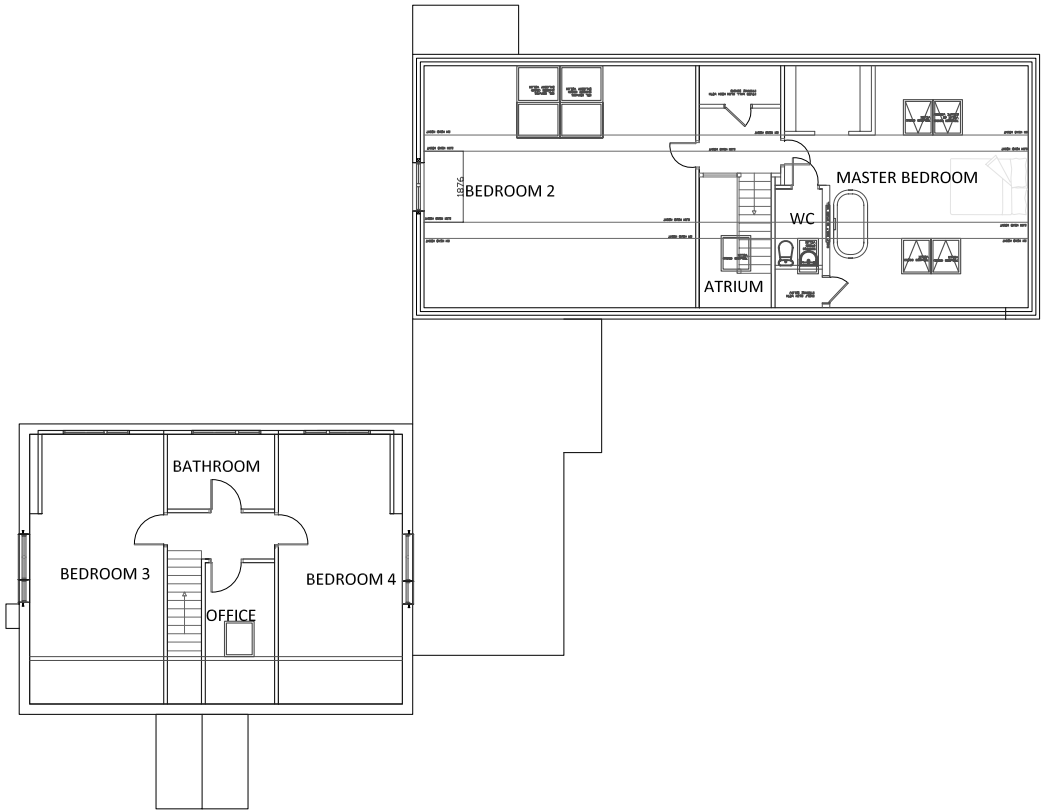

PROPOSED FIRST FLOOR PLAN

MATERIALS


New outbuilding
white render as existing
outbuilding
concrete interlocking tiles to
match existing house

Approved materials
Link Extension
White render to side and rear
random stone to front
elevation
Grey GRP or rubberoid
membrane to roof

Front porch
white render
concrete interlocking tiles to
match the existing house

LH gable to be rendered to
provide weatherproofing
Remained of the house to
maintain random natural
coursed stone


All proposed extensions to
have UPVC windows,
fascias and soffits

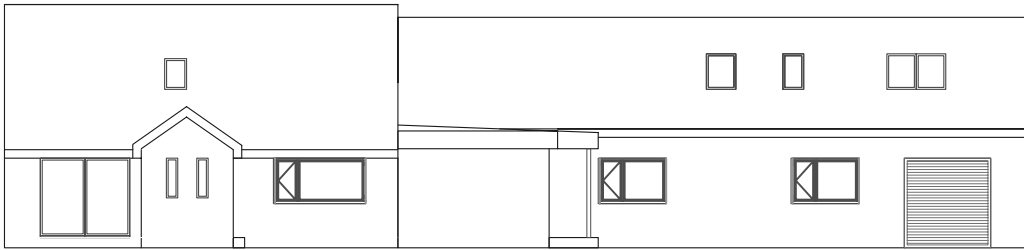

PROPOSED FRONT ELEVATION



PROPOSED REAR ELEVATION

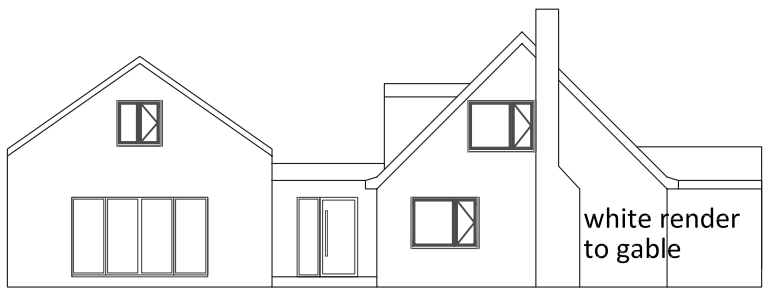

PROPOSED LH SIDE ELEVATION



PROPOSED RH SIDE ELEVATION

CLIENT
MR P PRICE

SITE
GREENCROFT, HOOD GREEN ROAD, HOOD GREEN, BARNSELEY S75 3HF.

DRAWING TITLE
PROPOSED FLOOR PLANS AND ELEVATIONS OF PROPOSED TWO STOREY EXTENSION

DRAWING NO. 45/04.01B

SCALE 1:200 @A3

DATE 14/11/2021

REVISION /

SCALE 1:100@A1