
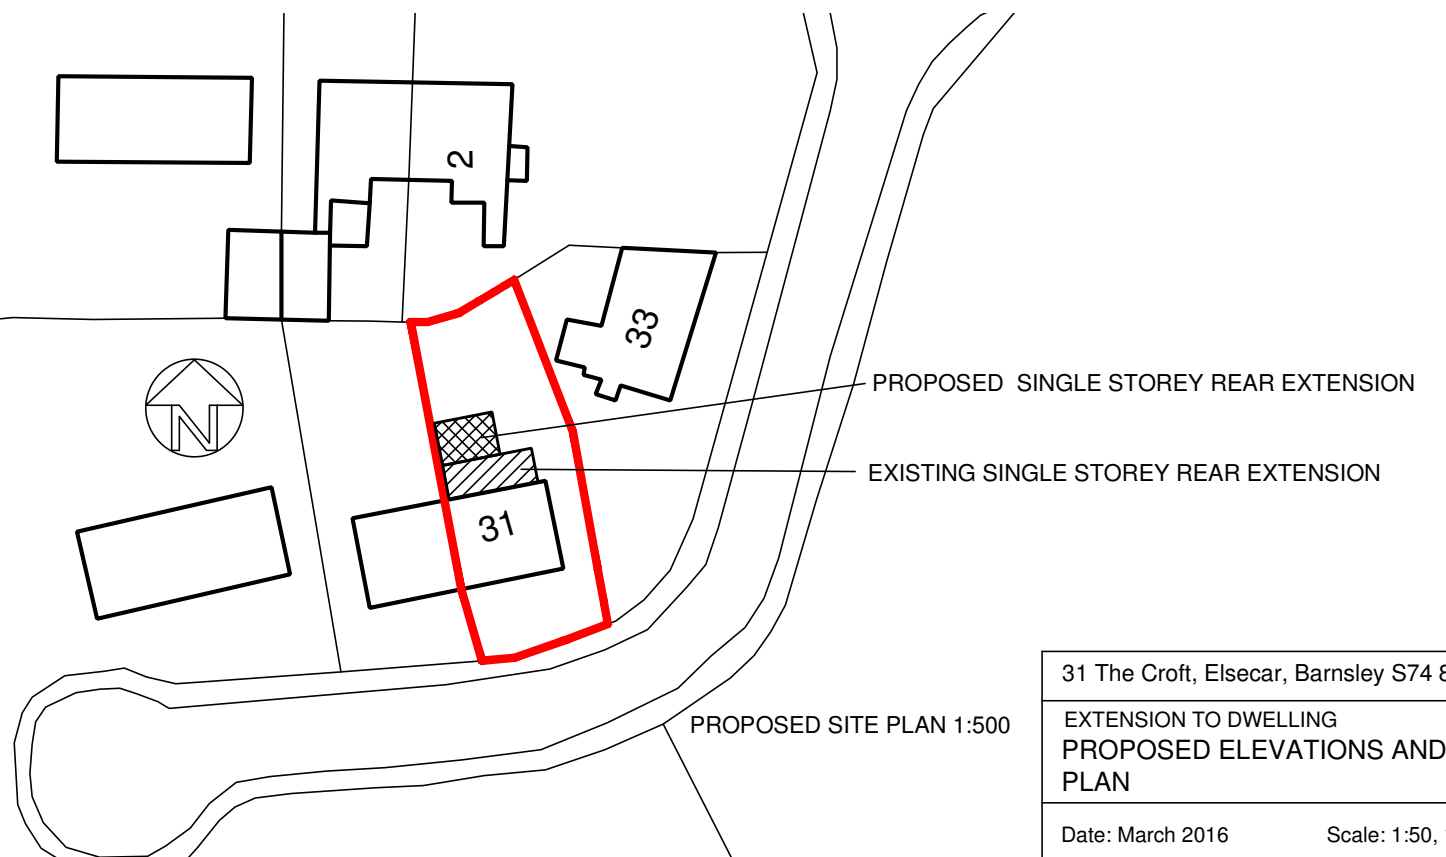
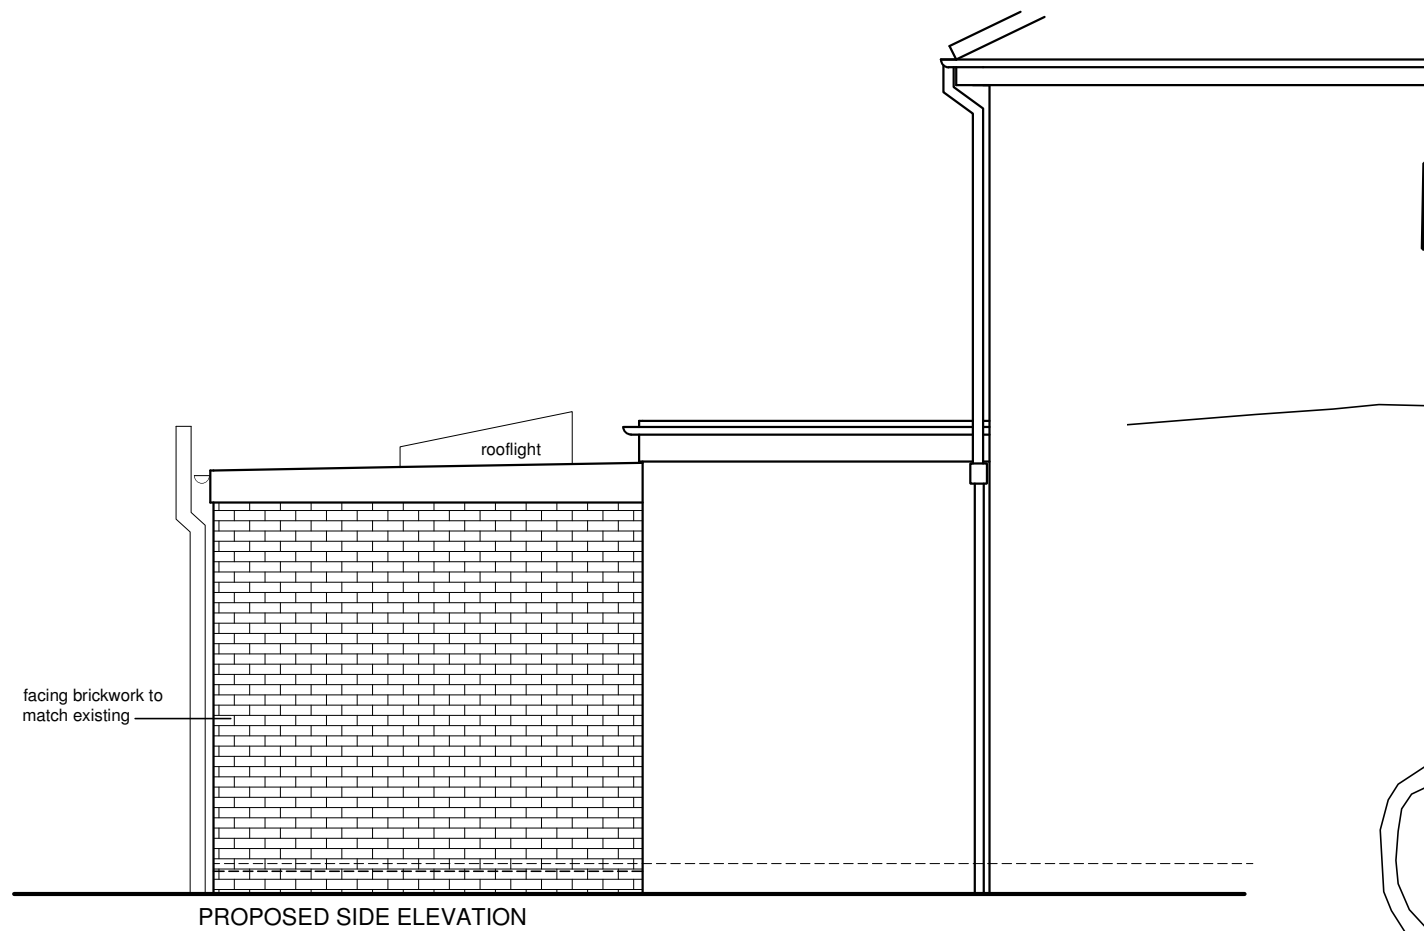


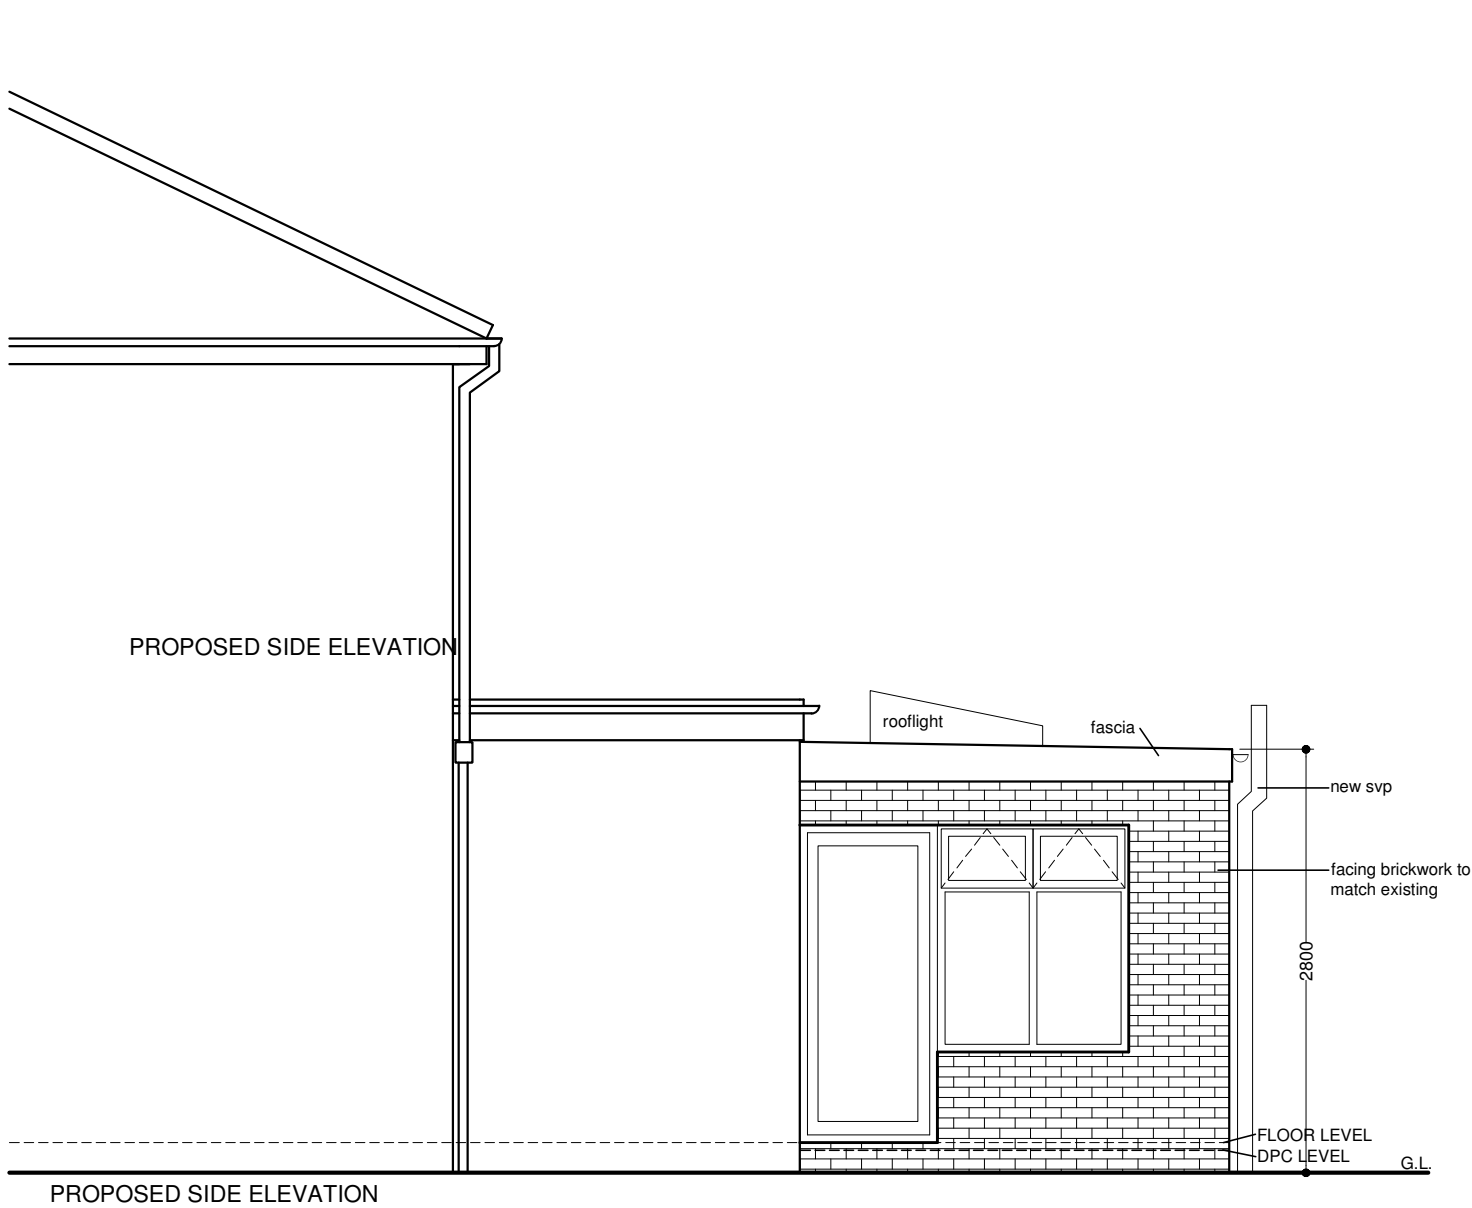

31 The Croft, Elsecar, Barnsley S74 8EB	
EXTENSION TO DWELLING PROPOSED ELEVATIONS AND SITE PLAN	
Date: March 2016	Scale: 1:50, 1:500@A3