

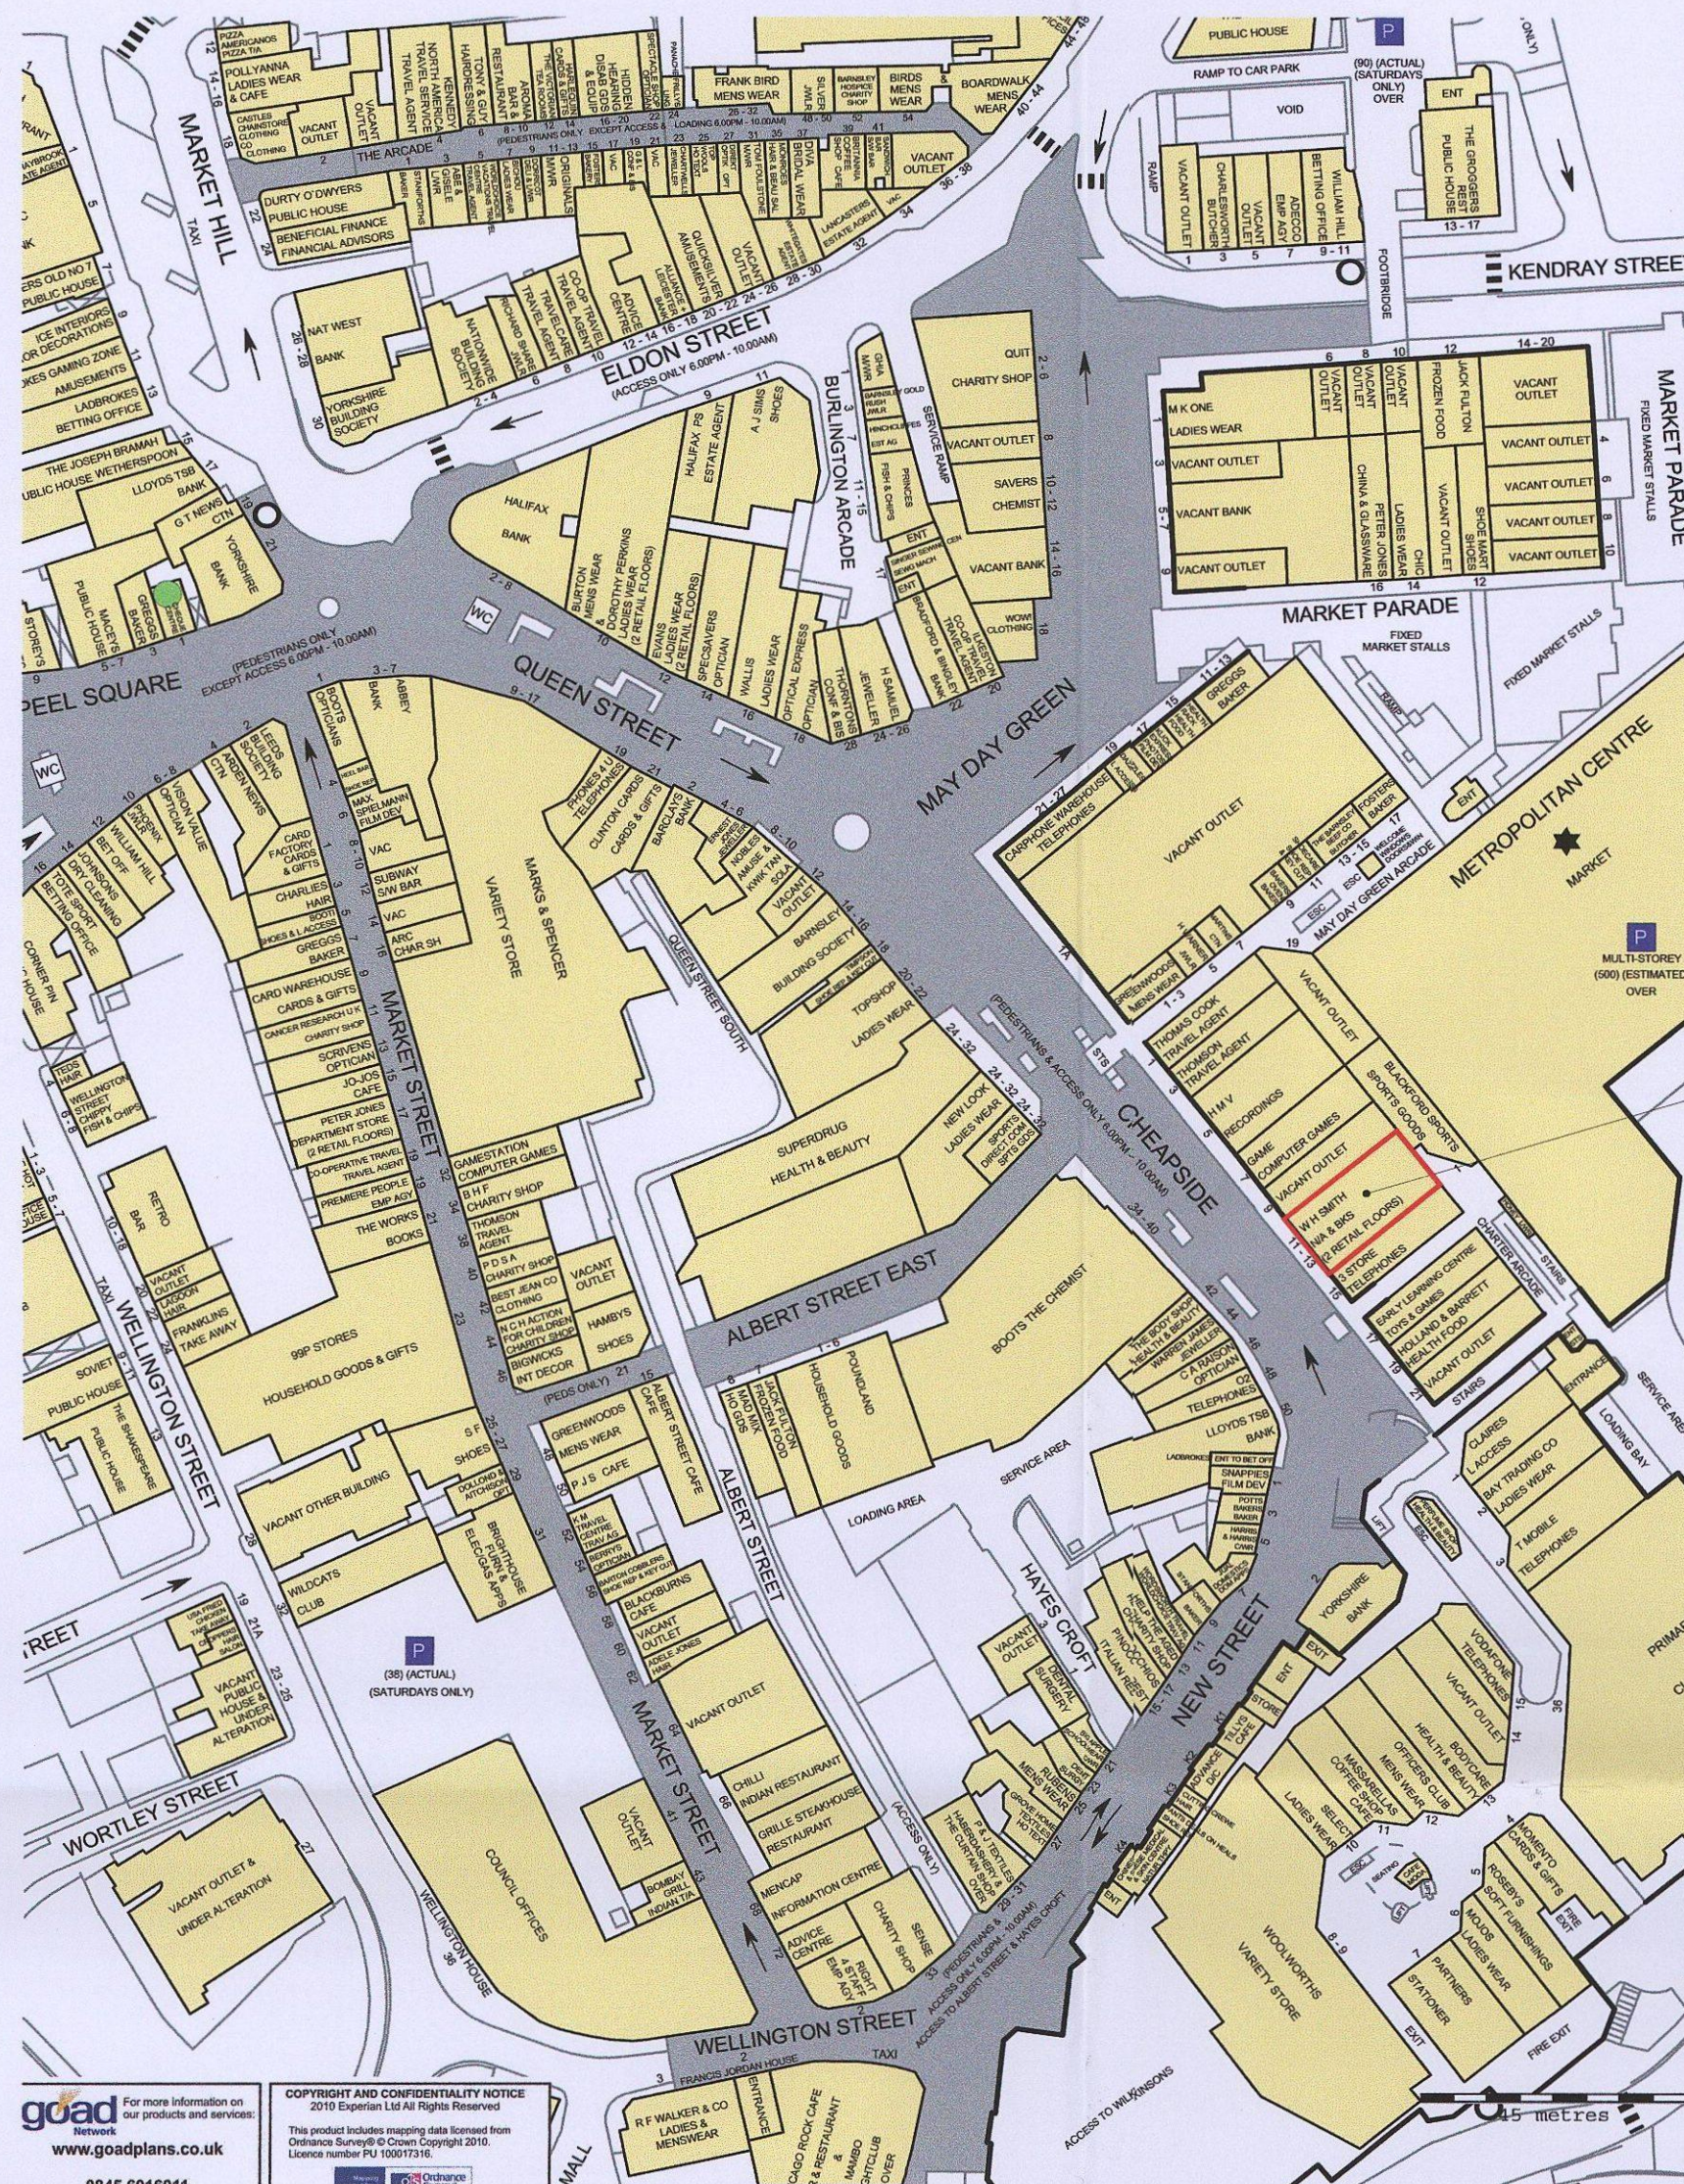


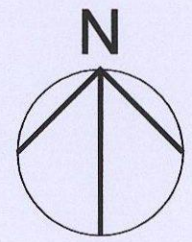

LOCATION PLAN

SCALE 1:1250

Good Plans are for identification only, and not to be scaled as a working drawing, and are based upon the Ordnance Survey Map with the permission of The Controller of Her Majesty's Stationery Office © Crown Copyright 39954X. No part of this plan may be entered into an electronic retrieval system without prior consent of the publisher.

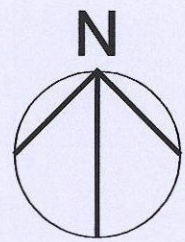

BLOCK PLAN

SCALE 1:500

Good Plans are for identification only, and not to be scaled as a working drawing, and are based upon the Ordnance Survey Map with the permission of The Controller of Her Majesty's Stationery Office © Crown Copyright 39954X. No part of this plan may be entered into an electronic retrieval system without prior consent of the publisher.

schedule of areas

floors	sales	stock	other areas
sub-basement		32 m sq.	39 m sq.
basement		32 m sq.	29 m sq.
ground	258 m sq.		20 m sq.
first	320 m sq.		36 m sq.
second		80 m sq.	95 m sq.
third			
fourth			
totals	578 m sq. 6222 sq. ft.	144 m sq. 1554 sq. ft.	219 m sq. 2357 sq. ft.

25.0% STOCK TO SALES RATIO

notes

This drawing to be read in conjunction with all relevant consultants, sub-contractors and specialists drawings.

All dimensions and levels are to be checked on site before any construction begins and any discrepancies are to be reported to the relevant Project Manager.

Partial Service : Any discrepancies or any other information are to be advised to the relevant Project Manager and direction sought before the implementation of the detail.

WHSmith

Rev. No	Date	Revision
---------	------	----------

Business

WHSmith HIGH STREET

Site Address

11-13 CHEAPSIDE


BARNSELEY

Drawing Title

LOCATION & BLOCK PLAN

Branch No	Site No	Scale	Sheet Size
1312		1:500 & 1:1250	A1
Drawn by	Date	Checked by	Approved by
GJN	29.08.13		


DRAWING NUMBER	Project No	Sheet No	Rev No	Status
-	-	00	-	EX

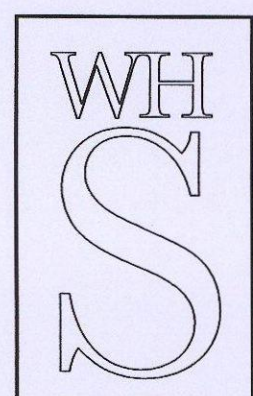

WHSmith Retail Ltd

Property Department

Greenbridge Road
Swindon
Wiltshire SN3 3LD
telephone (01793) 816161
facsimile (01793) 563291

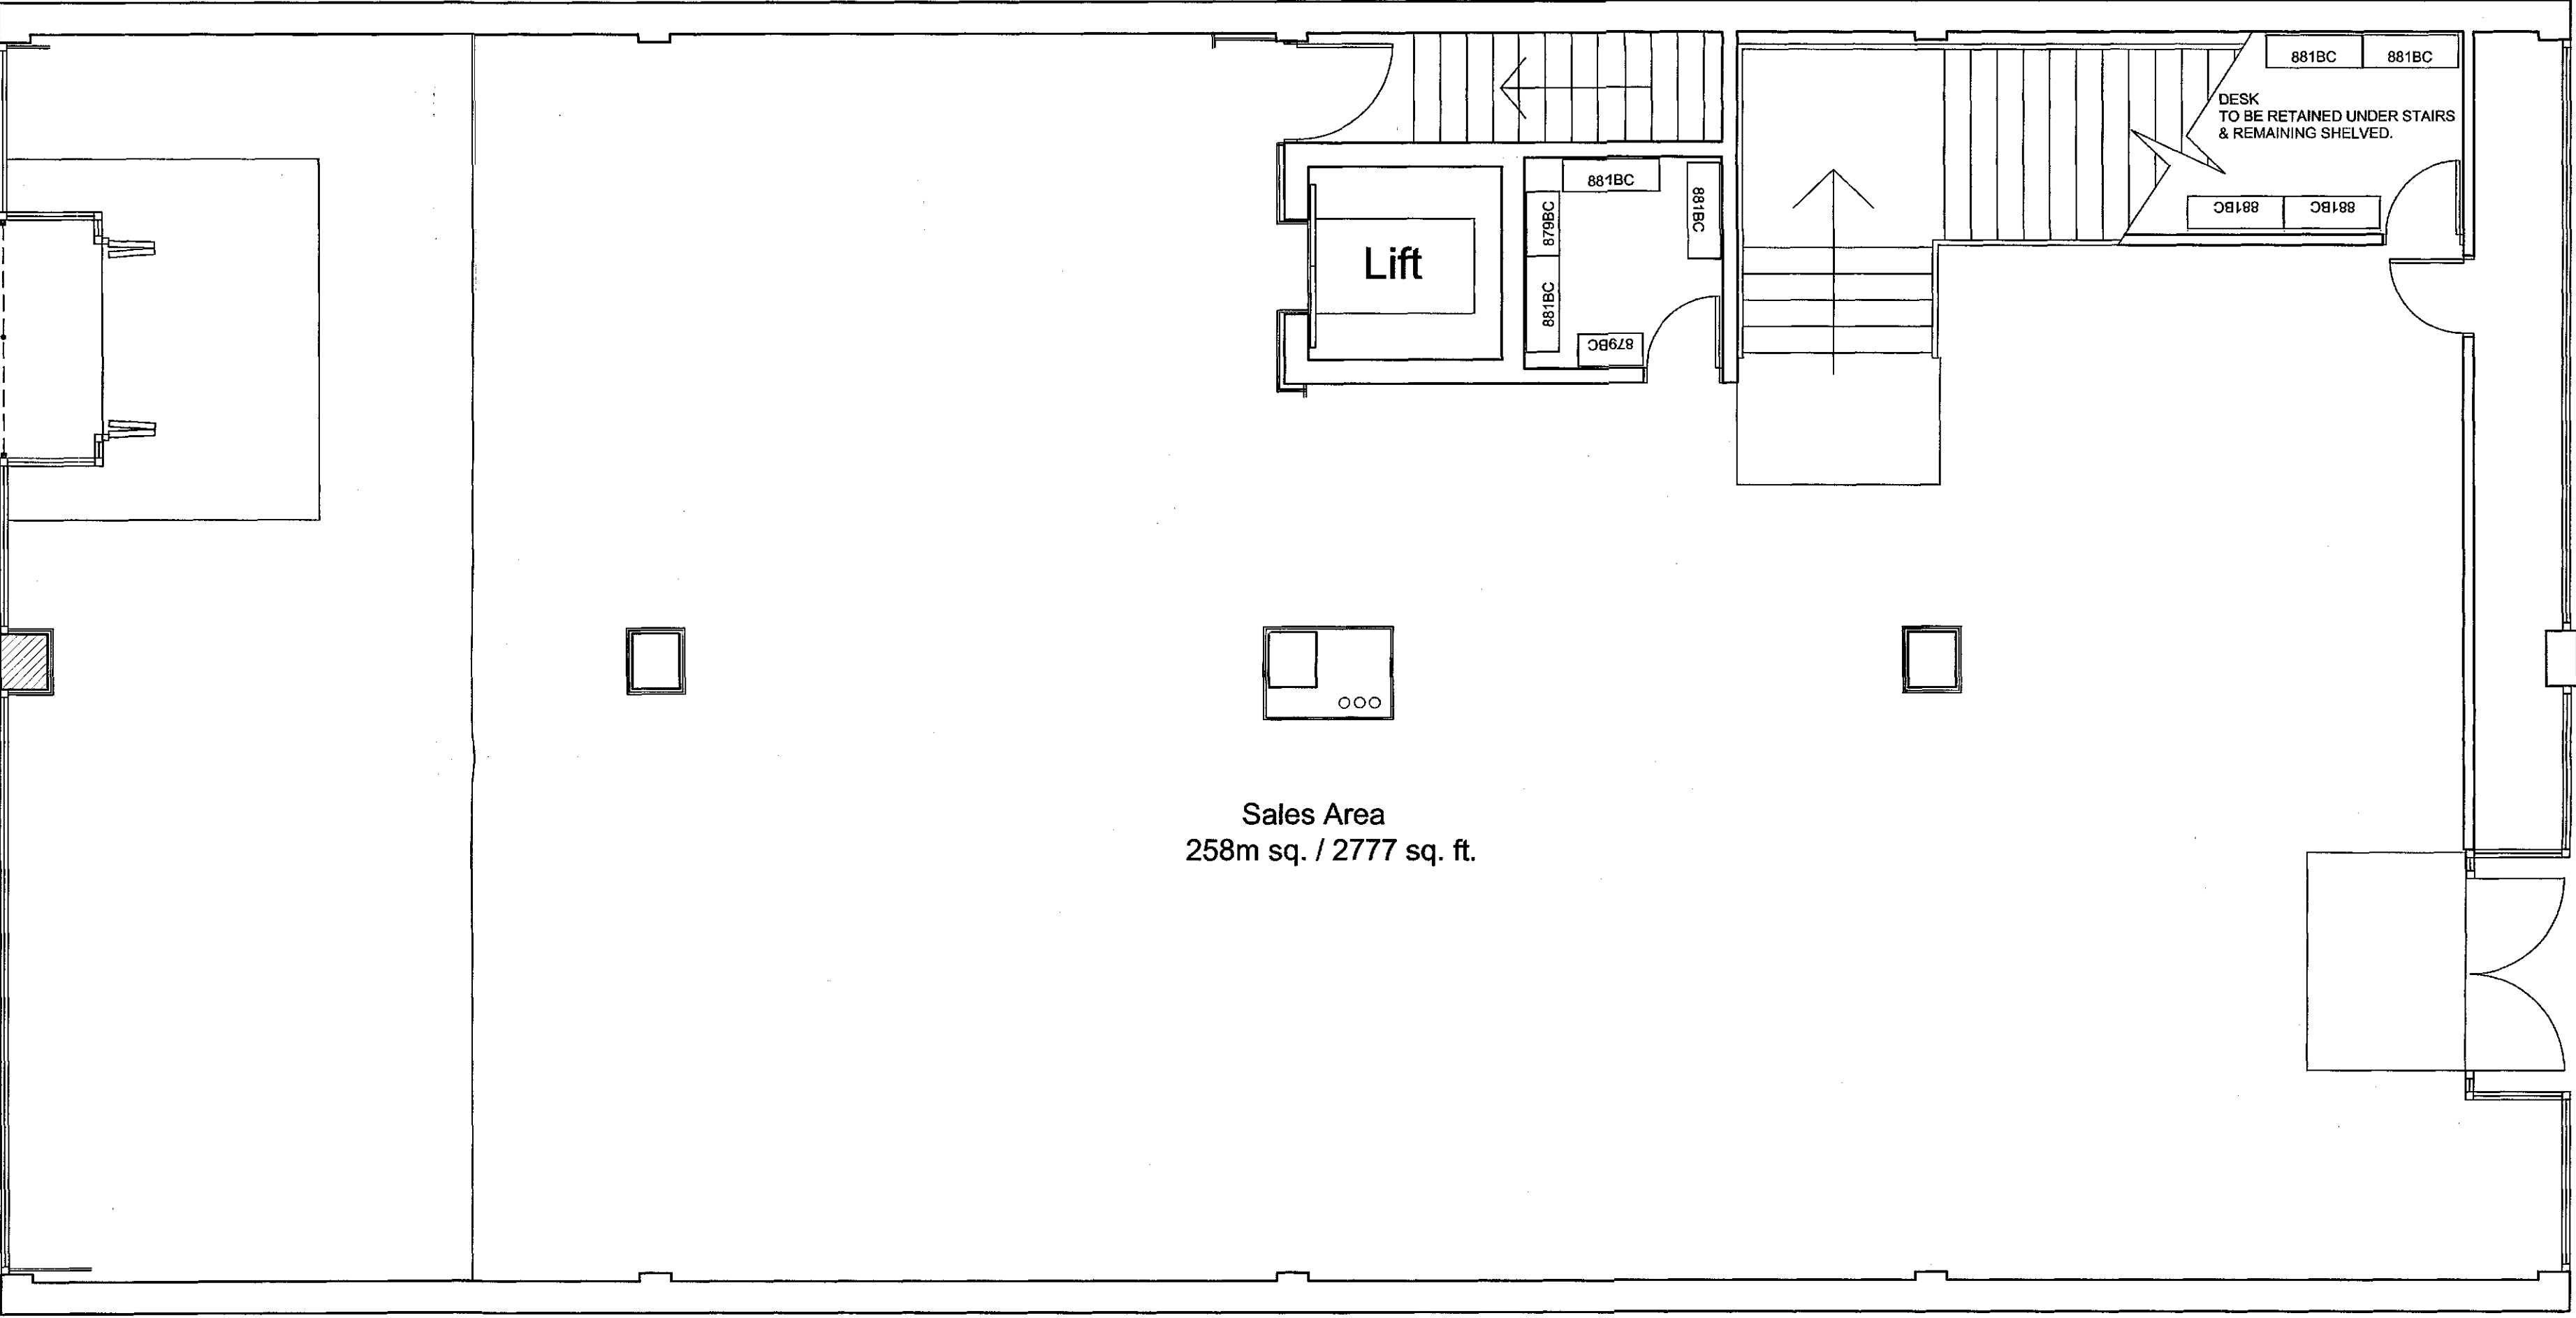

BARNESLEY GROUND FLOOR

schedule of areas			
floors	sales	stock	other areas
sub-basement		32 m sq.	39 m sq.
basement		32 m sq.	29 m sq.
ground	258 m sq.		20 m sq.
first	320 m sq.		36 m sq.
second		80 m sq.	95 m sq.
third			
fourth			
totals	578 m sq.	144 m sq.	219 m sq.
	6222 sq. ft.	1554 sq. ft.	2357 sq. ft.

25.0% STOCK TO SALES RATIO

notes

This drawing to be read in conjunction with all relevant consultants, sub-contractors and specialists drawings.

All dimensions and levels are to be checked on site before any construction begins and any discrepancies are to be reported to the relevant Project Manager.

Partial Service : Any discrepancies or any other information are to be advised to the relevant Project Manager and direction sought before the implementation of the detail.

Rev. No	Date	Revision
---------	------	----------

Business

WHSmith HIGH STREET

Site Address
11-13 CHEAPSIDE
BARNESLEY

Drawing Title
GROUND FLOOR LAYOUT
PROPOSED SHUTTER INSTALLATION

Branch No	Site No	Scale	Sheet Size	
1312		1:50	A1	
Drawn by	Date	Checked by	Approved by	
GJN	28.08.13			
DRAWING NUMBER:	Project No	Sheet No	Rev No	Status
	-	02	-	EX



WHSmith
Retail Ltd

Property Department
Greenbridge Road
Swindon
Wiltshire SN3 3LD
telephone (01793) 616161
facsimile (01793) 563291



Proposed solid lathe electrically operated roller shutter finished PPC RAL 9010 white. shutter box to be fixed above bulkhead behind the fascia sign.

Rev. No	Date	Revision
---------	------	----------

Business

WHSmith HIGH STREET

Site Address

11-13 CHEAPSIDE
BARNSELEY

Drawing Title

PROPOSED SHOPFRONT IMAGES

Branch No	Site No	Scale	Sheet Size
1312		NTS	A2
Drawn by	Date	Checked by	Approved by
GjN	28.08.13		

DRAWING NUMBER:	Project No	Sheet No	Rev No	Status
	-	04	-	EX

WH

S

WHSmith

PLC

CONSTRUCTION


Greenbridge Road

Swindon


Wiltshire SN3 3LD

telephone (01793) 616161

facsimile (01793) 563291

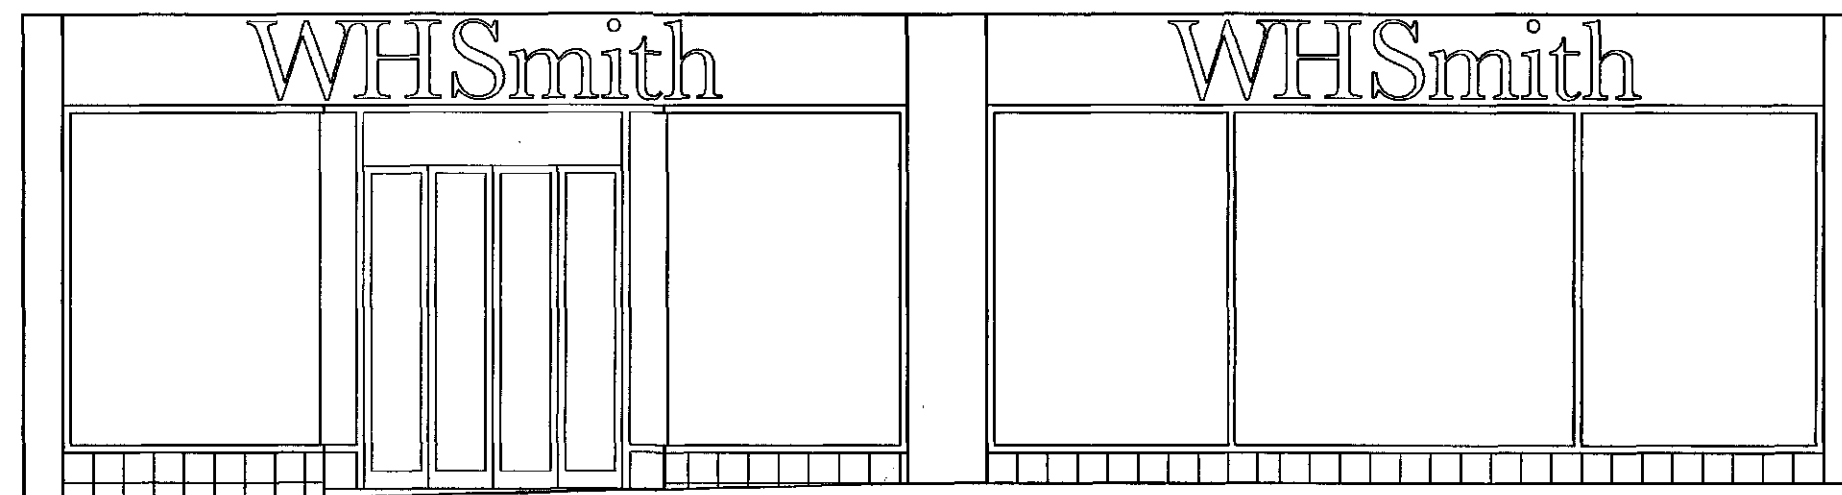

EXISTING SHOPFRONT ELEVATION 'A'
Scale 1:50

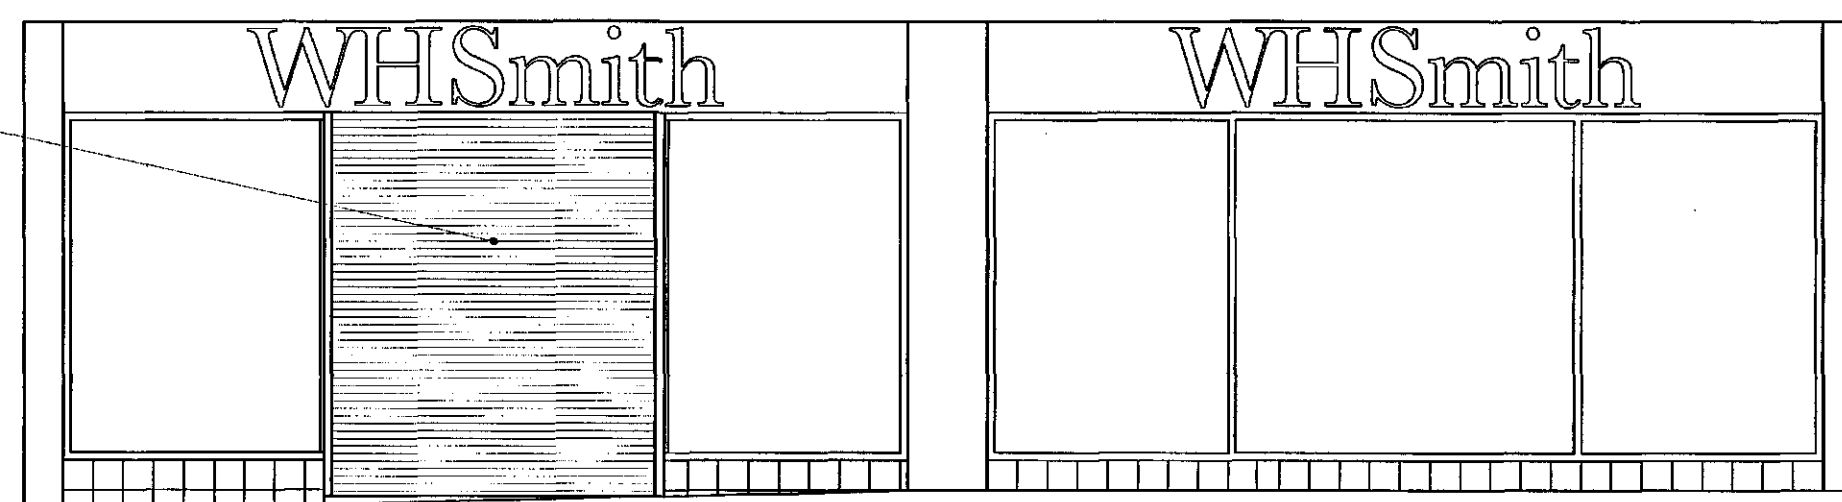

Proposed solid lath electrically operated roller shutter finished PPC RAL 9010 white. shutter box to be fixed above bulkhead behind the fascia sign.

PROPOSED SHOPFRONT ELEVATION 'A'
Scale 1:50

Rev. No	Date	Revision
---------	------	----------

Business

WHSmith HIGH STREET

Site Address

11-13 CHEAPSIDE
BARNSELY

Drawing Title

SHOPFRONT ELEVATION
AS EXISTING & PROPOSED

Branch No	Site No	Scale	Sheet Size
1312		1:50	A2

Drawn by	Date	Checked by	Approved by
GJN	28.08.13		

DRAWING	Project No	Sheet No	Rev No	Status
NUMBER:	-	03	-	EX



WHSmith
PLC

CONSTRUCTION

Greenbridge Road
Swindon
Wiltshire SN3 3LD

telephone (01793) 616161
facsimile (01793) 563291


25.0% STOCK TO SALES RATIO

.....

sub-contractors and specialists drawings.

Partial Service : Any discrepancies or any other information

design before the implementation of the design.

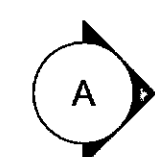

Sales Area
258m sq. / 2777 sq. ft.

WHSmith HIGH STREET

WHIGHAM STREET

Site Address

BARNESLEY

Drawing Title

2002, 2003, 2004,26

Drawn by	Date	Checked by	Approved by
GjN	28.08.13		

--	--	--	--	--

