




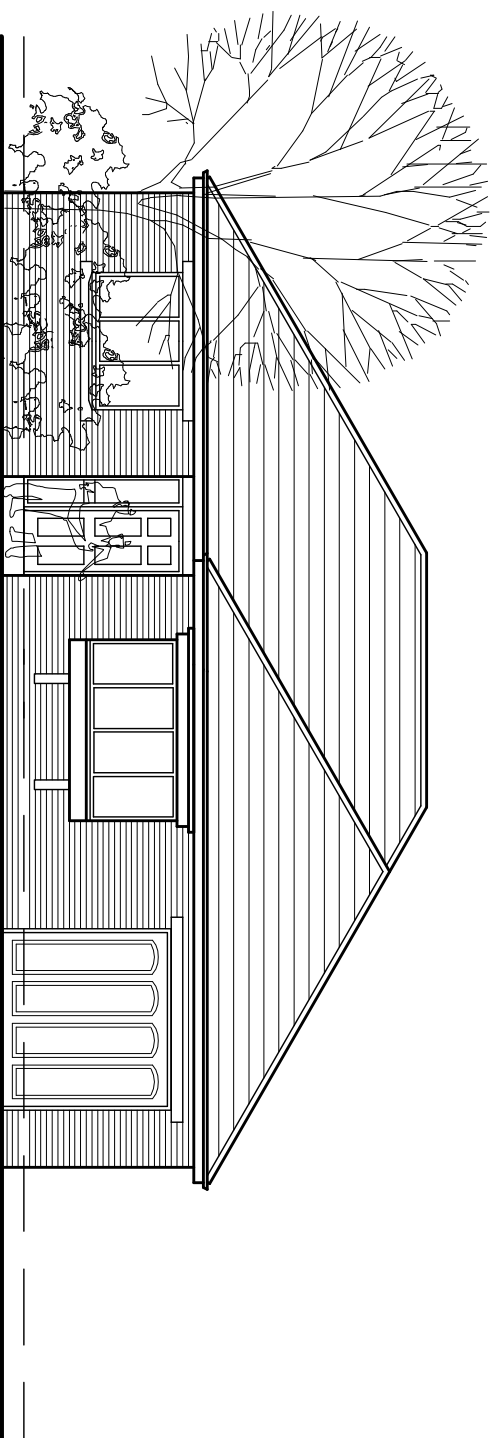


FRONT ELEVATION

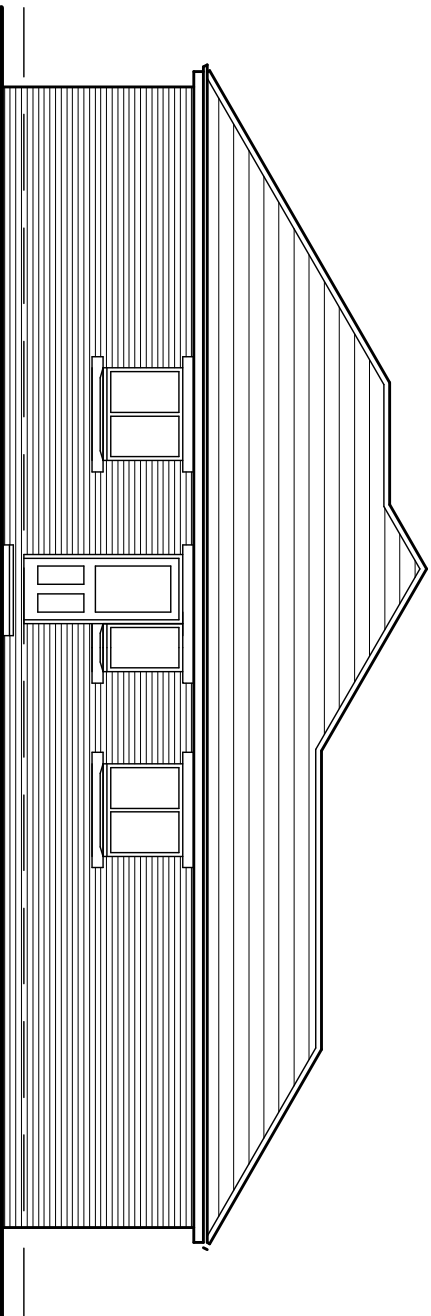


SIDE ELEVATION

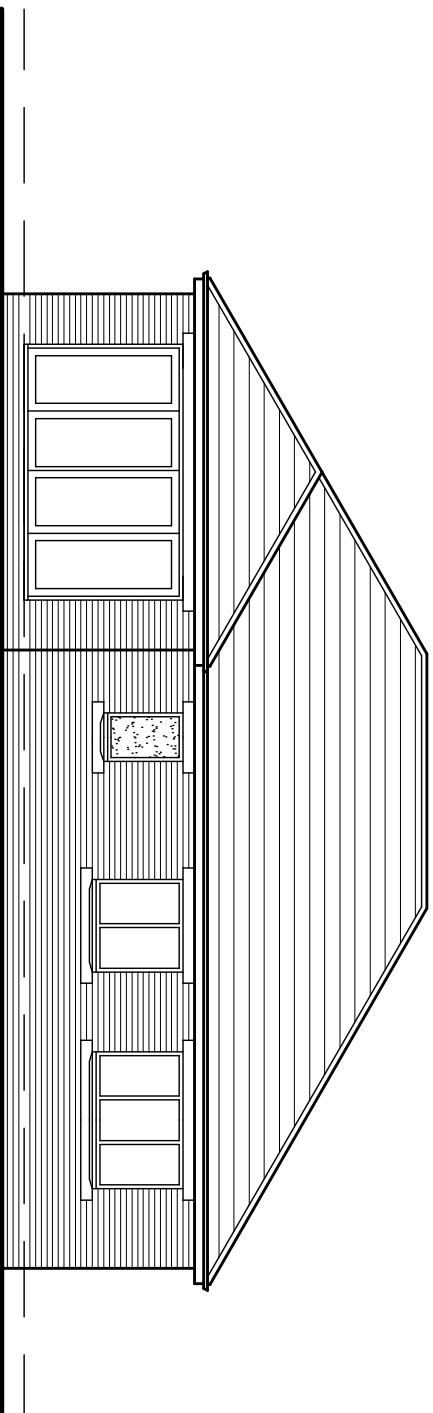


REAR ELEVATION

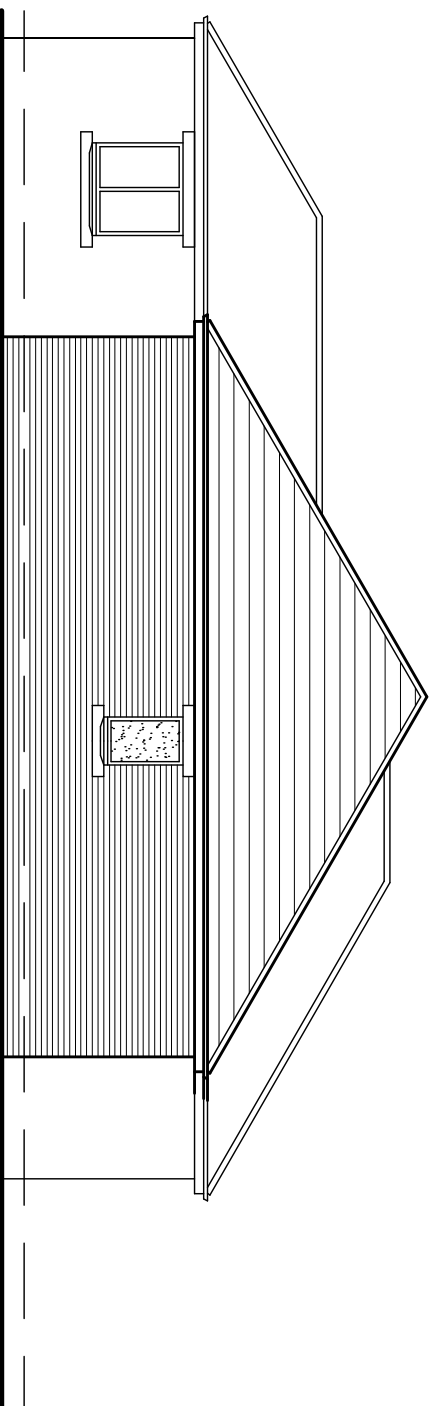


SIDE ELEVATION

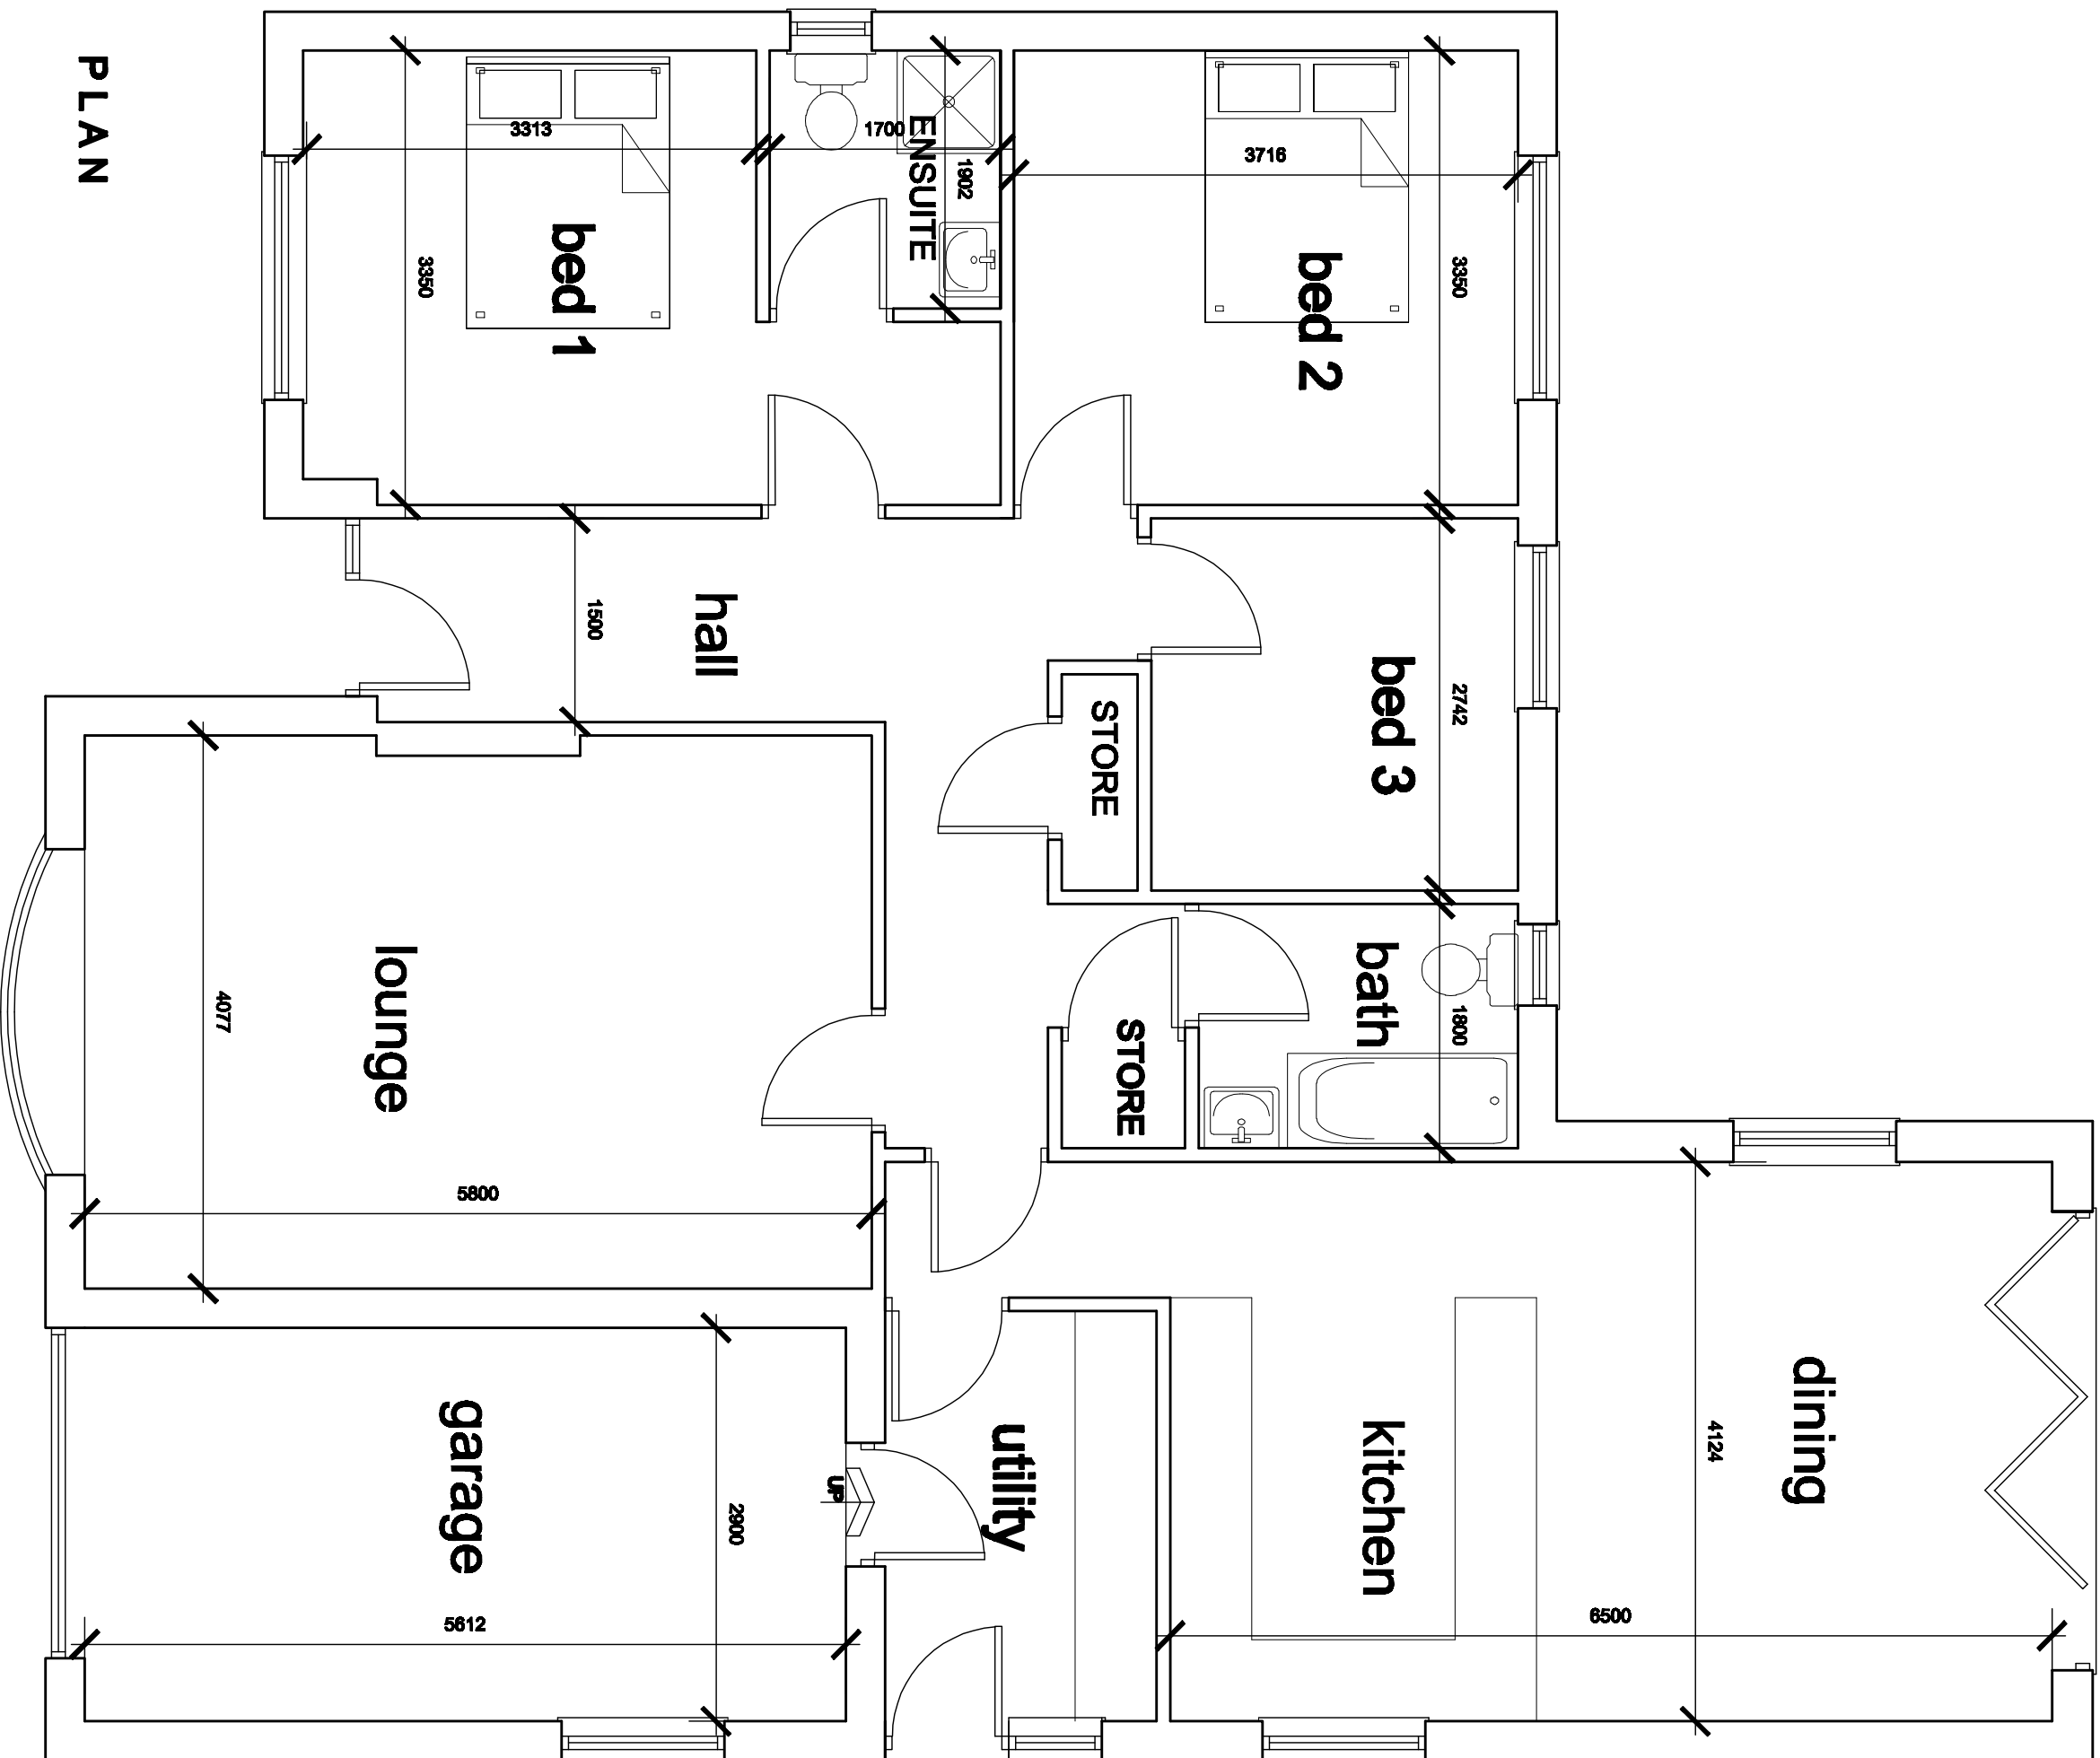

PLAN

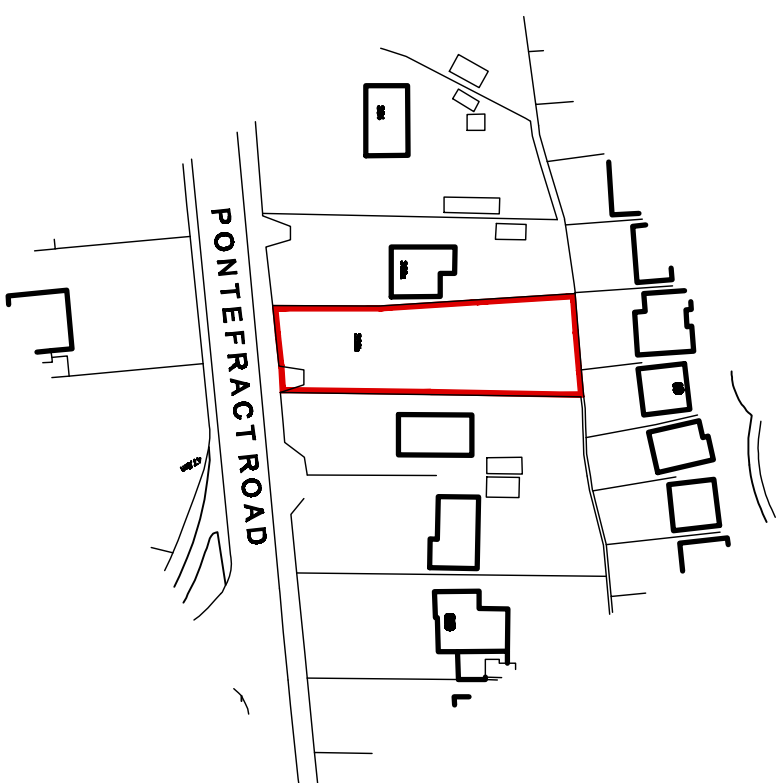

LOCATION PLAN

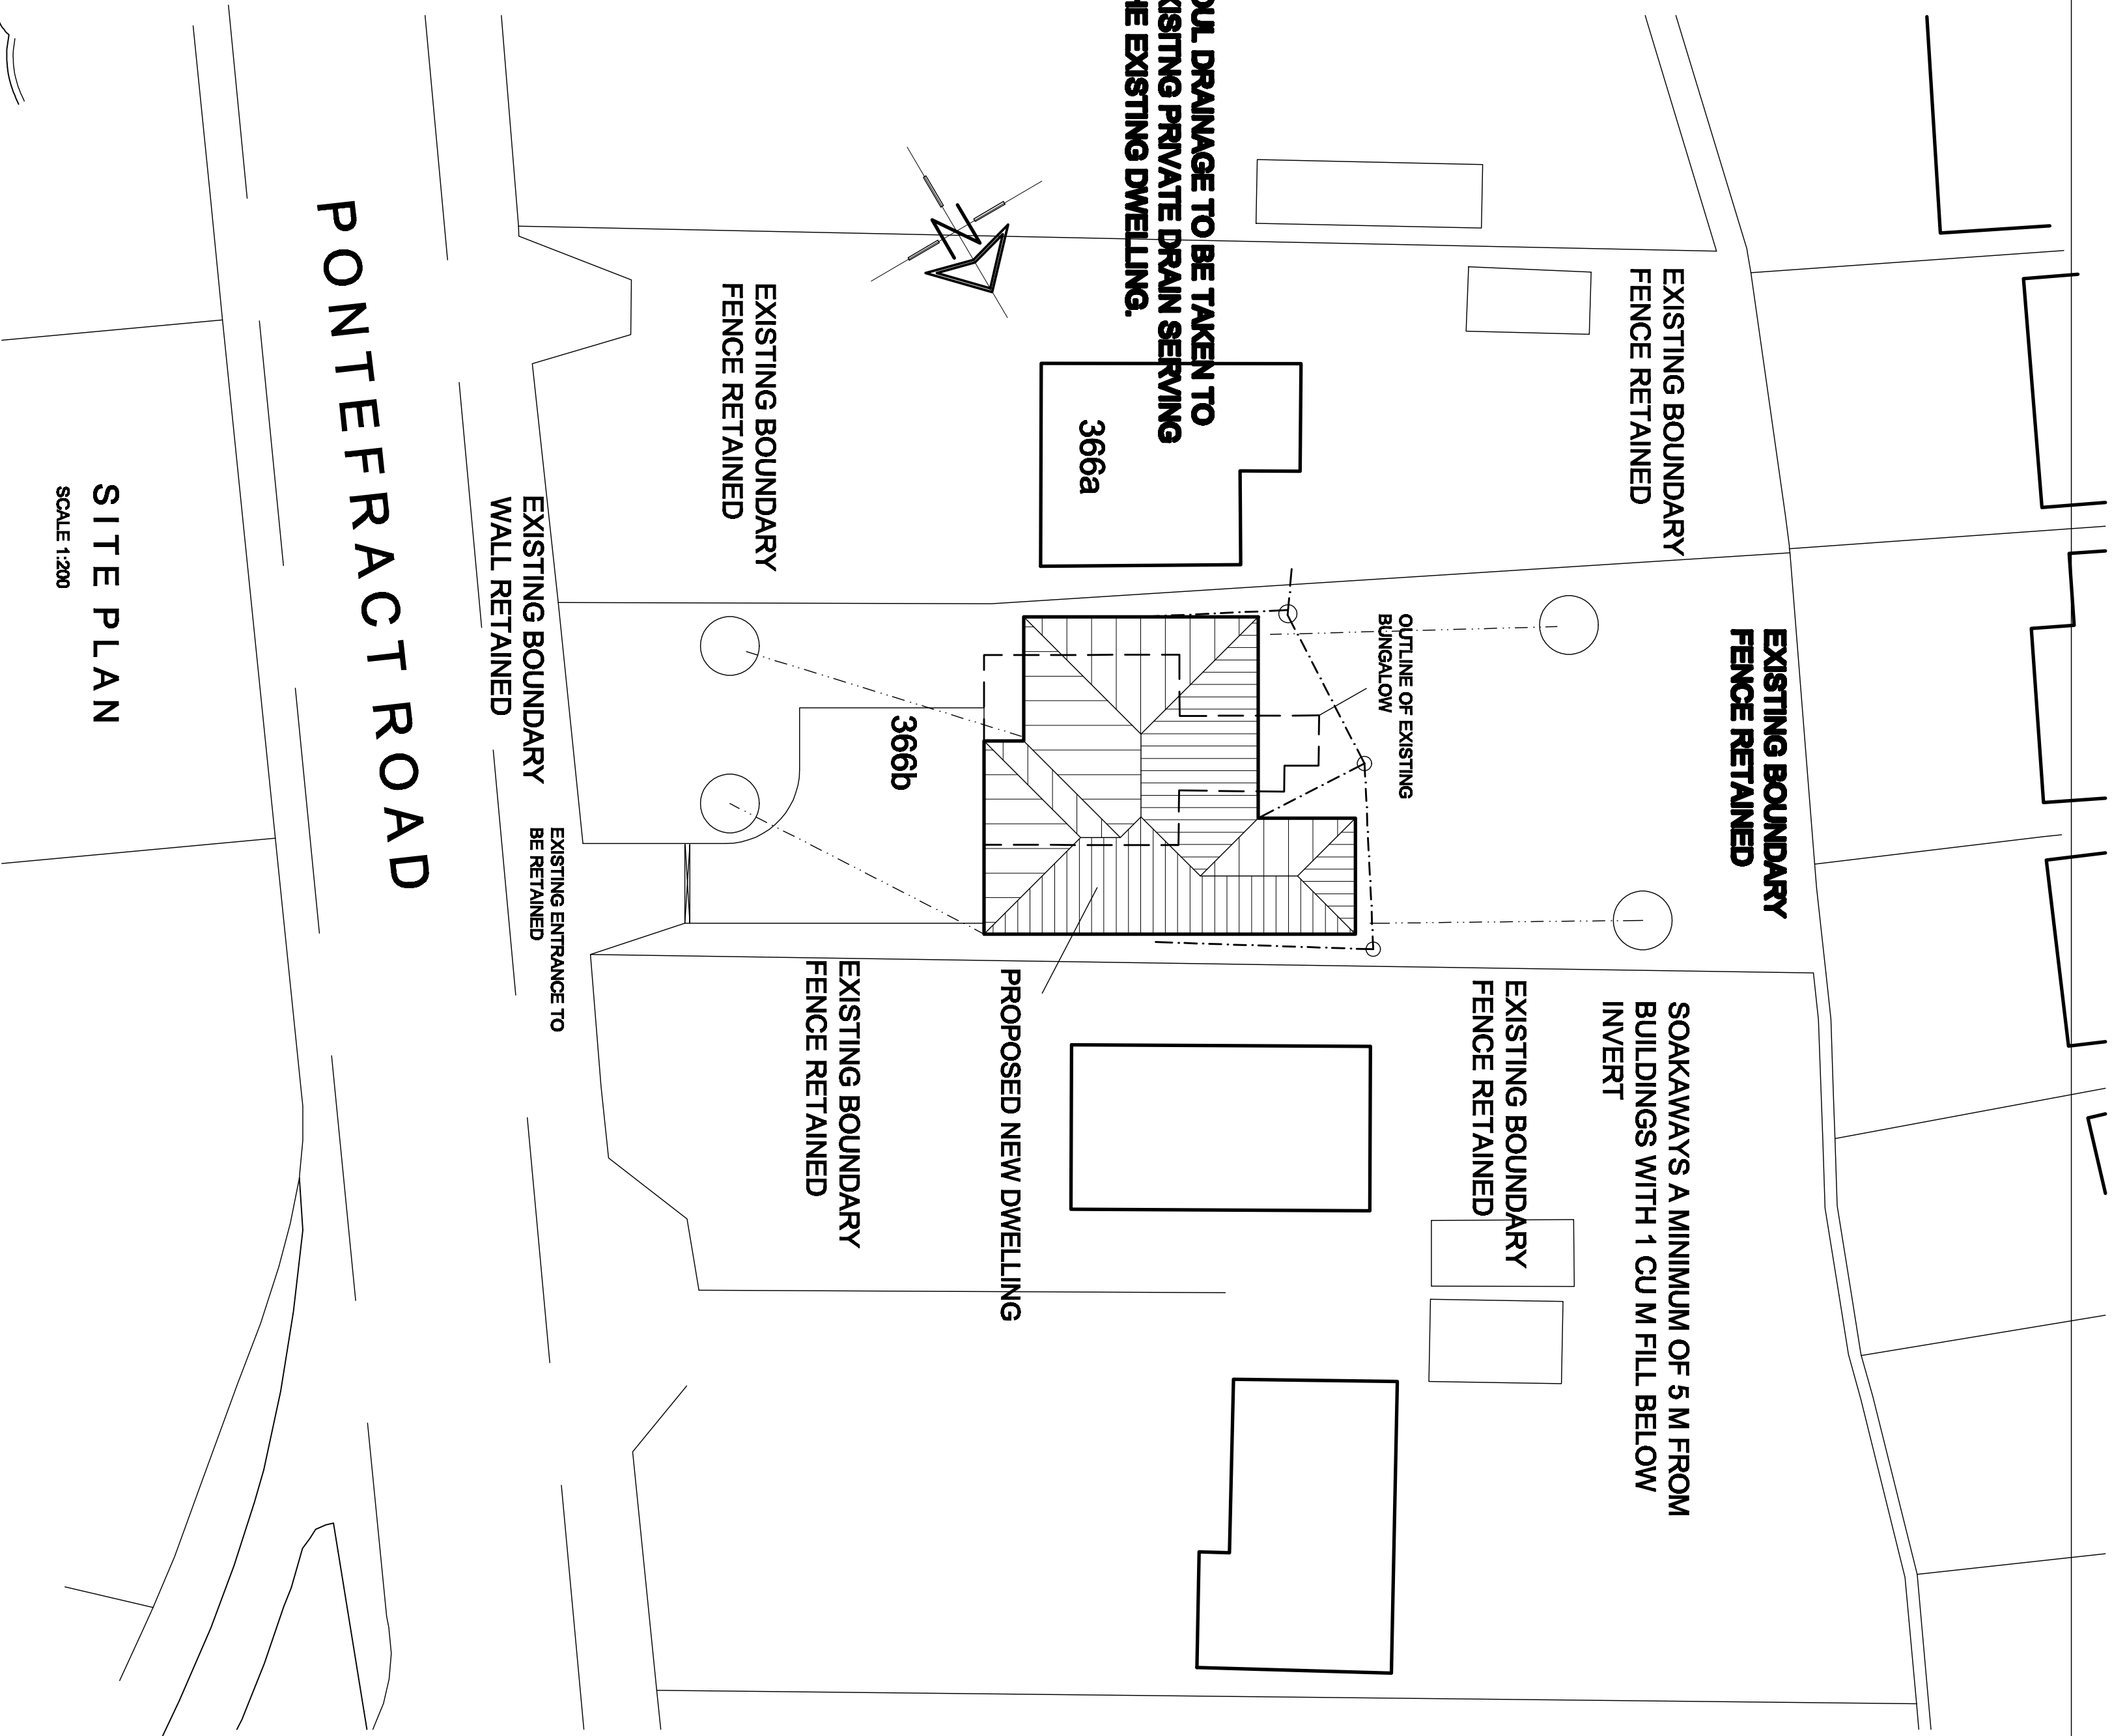

SITE PLAN

SCALE 1:200

White Agus Partnership				PROVIDENCE VILLA, 42 SACKVILLE STREET, BARNSELEY. SND 2DB			
Project: PROPOSED DWELLING AT 3668 PONTEFRAC T ROAD LUNDWOOD, BARNSELEY				Client: MR L. CROSSLAND			
Drawing Title: PLANS AND ELEVATIONS				Date: NOV 2011			
Date: 26/11/11				Scale: 1:50 & 1:100			
Ref: 11-053				Rev: A			
Description: SURVEYORS AND BUILDING DESIGN CONSULTANTS				Description: Dwg. No. 01			
Author: A				Description: 11-053			