



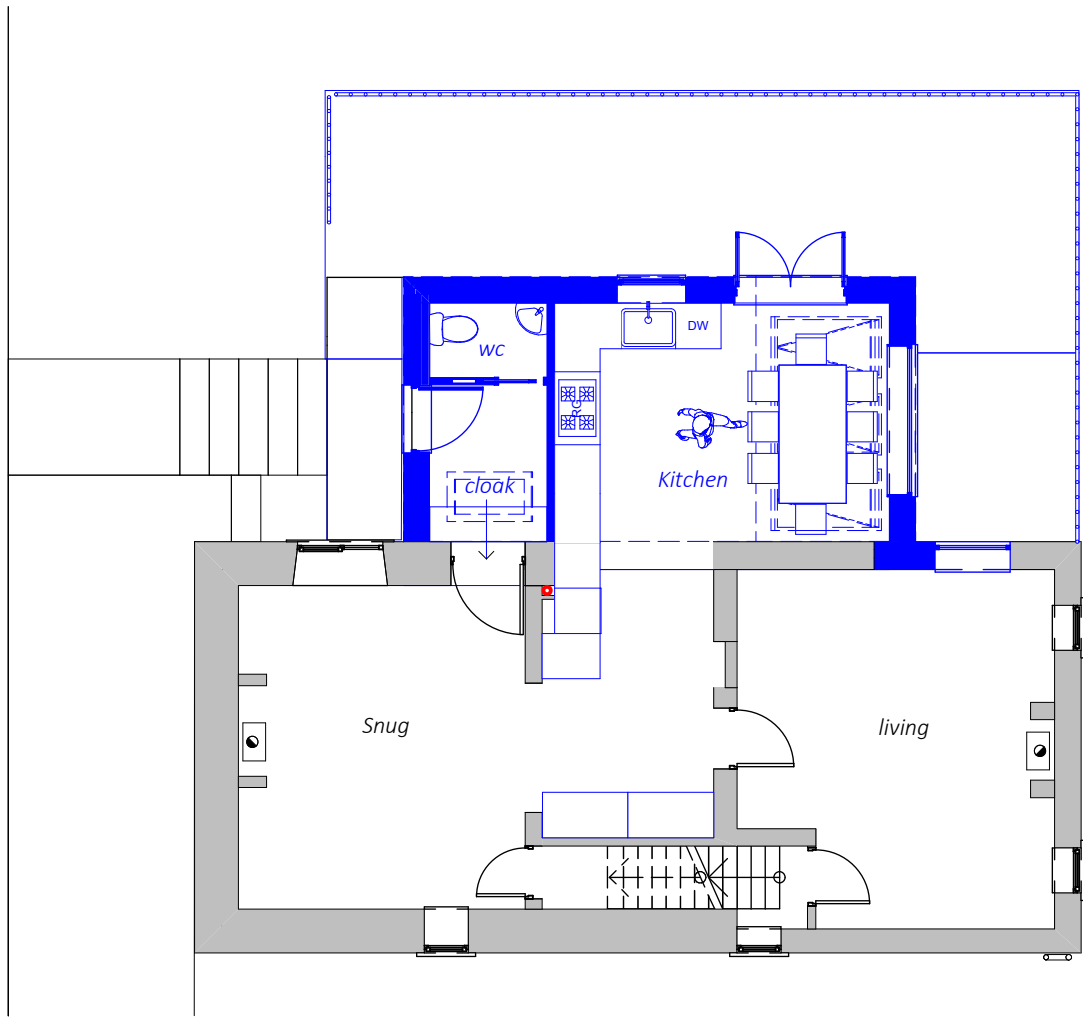

Proposed Ground Floor 1:100

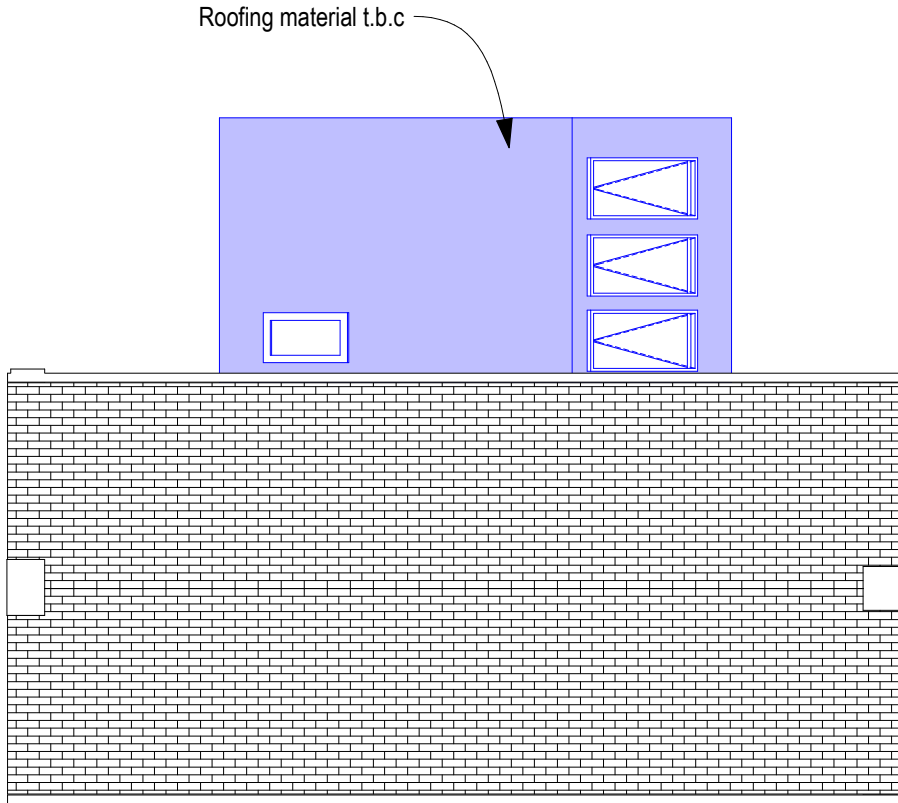


Proposed Roof Plan 1:100




Proposed Front Elevation 1:100




Proposed Side A Elevation 1:100

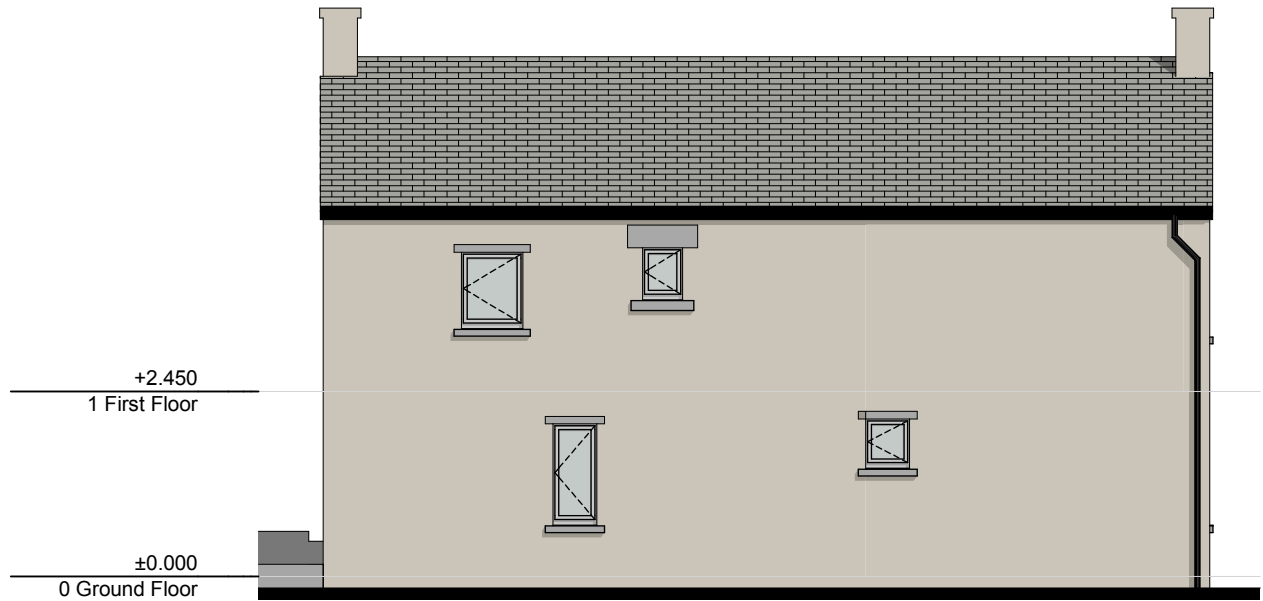


Rear Elevation 1:100

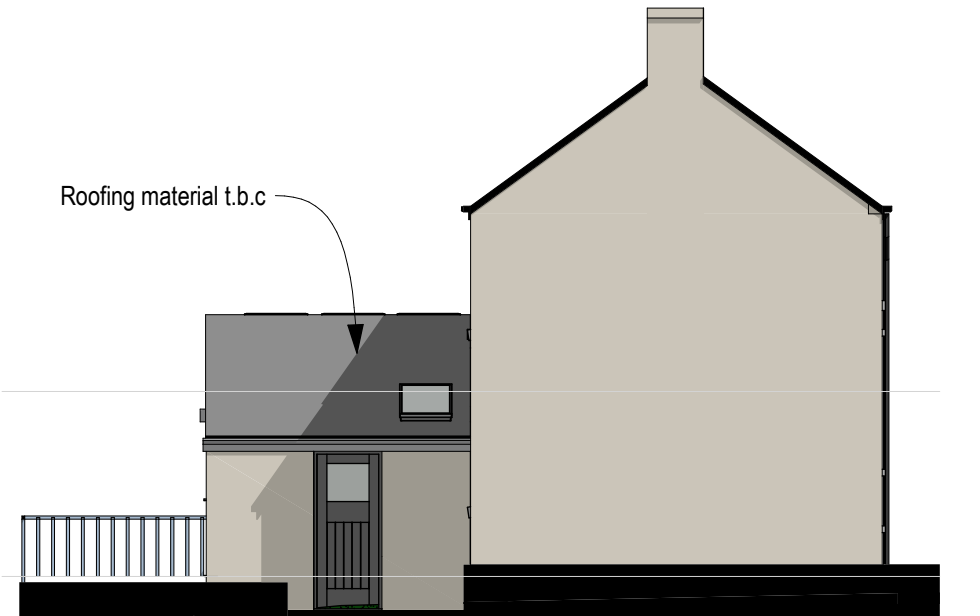

Proposed Side B Elevation 1:100

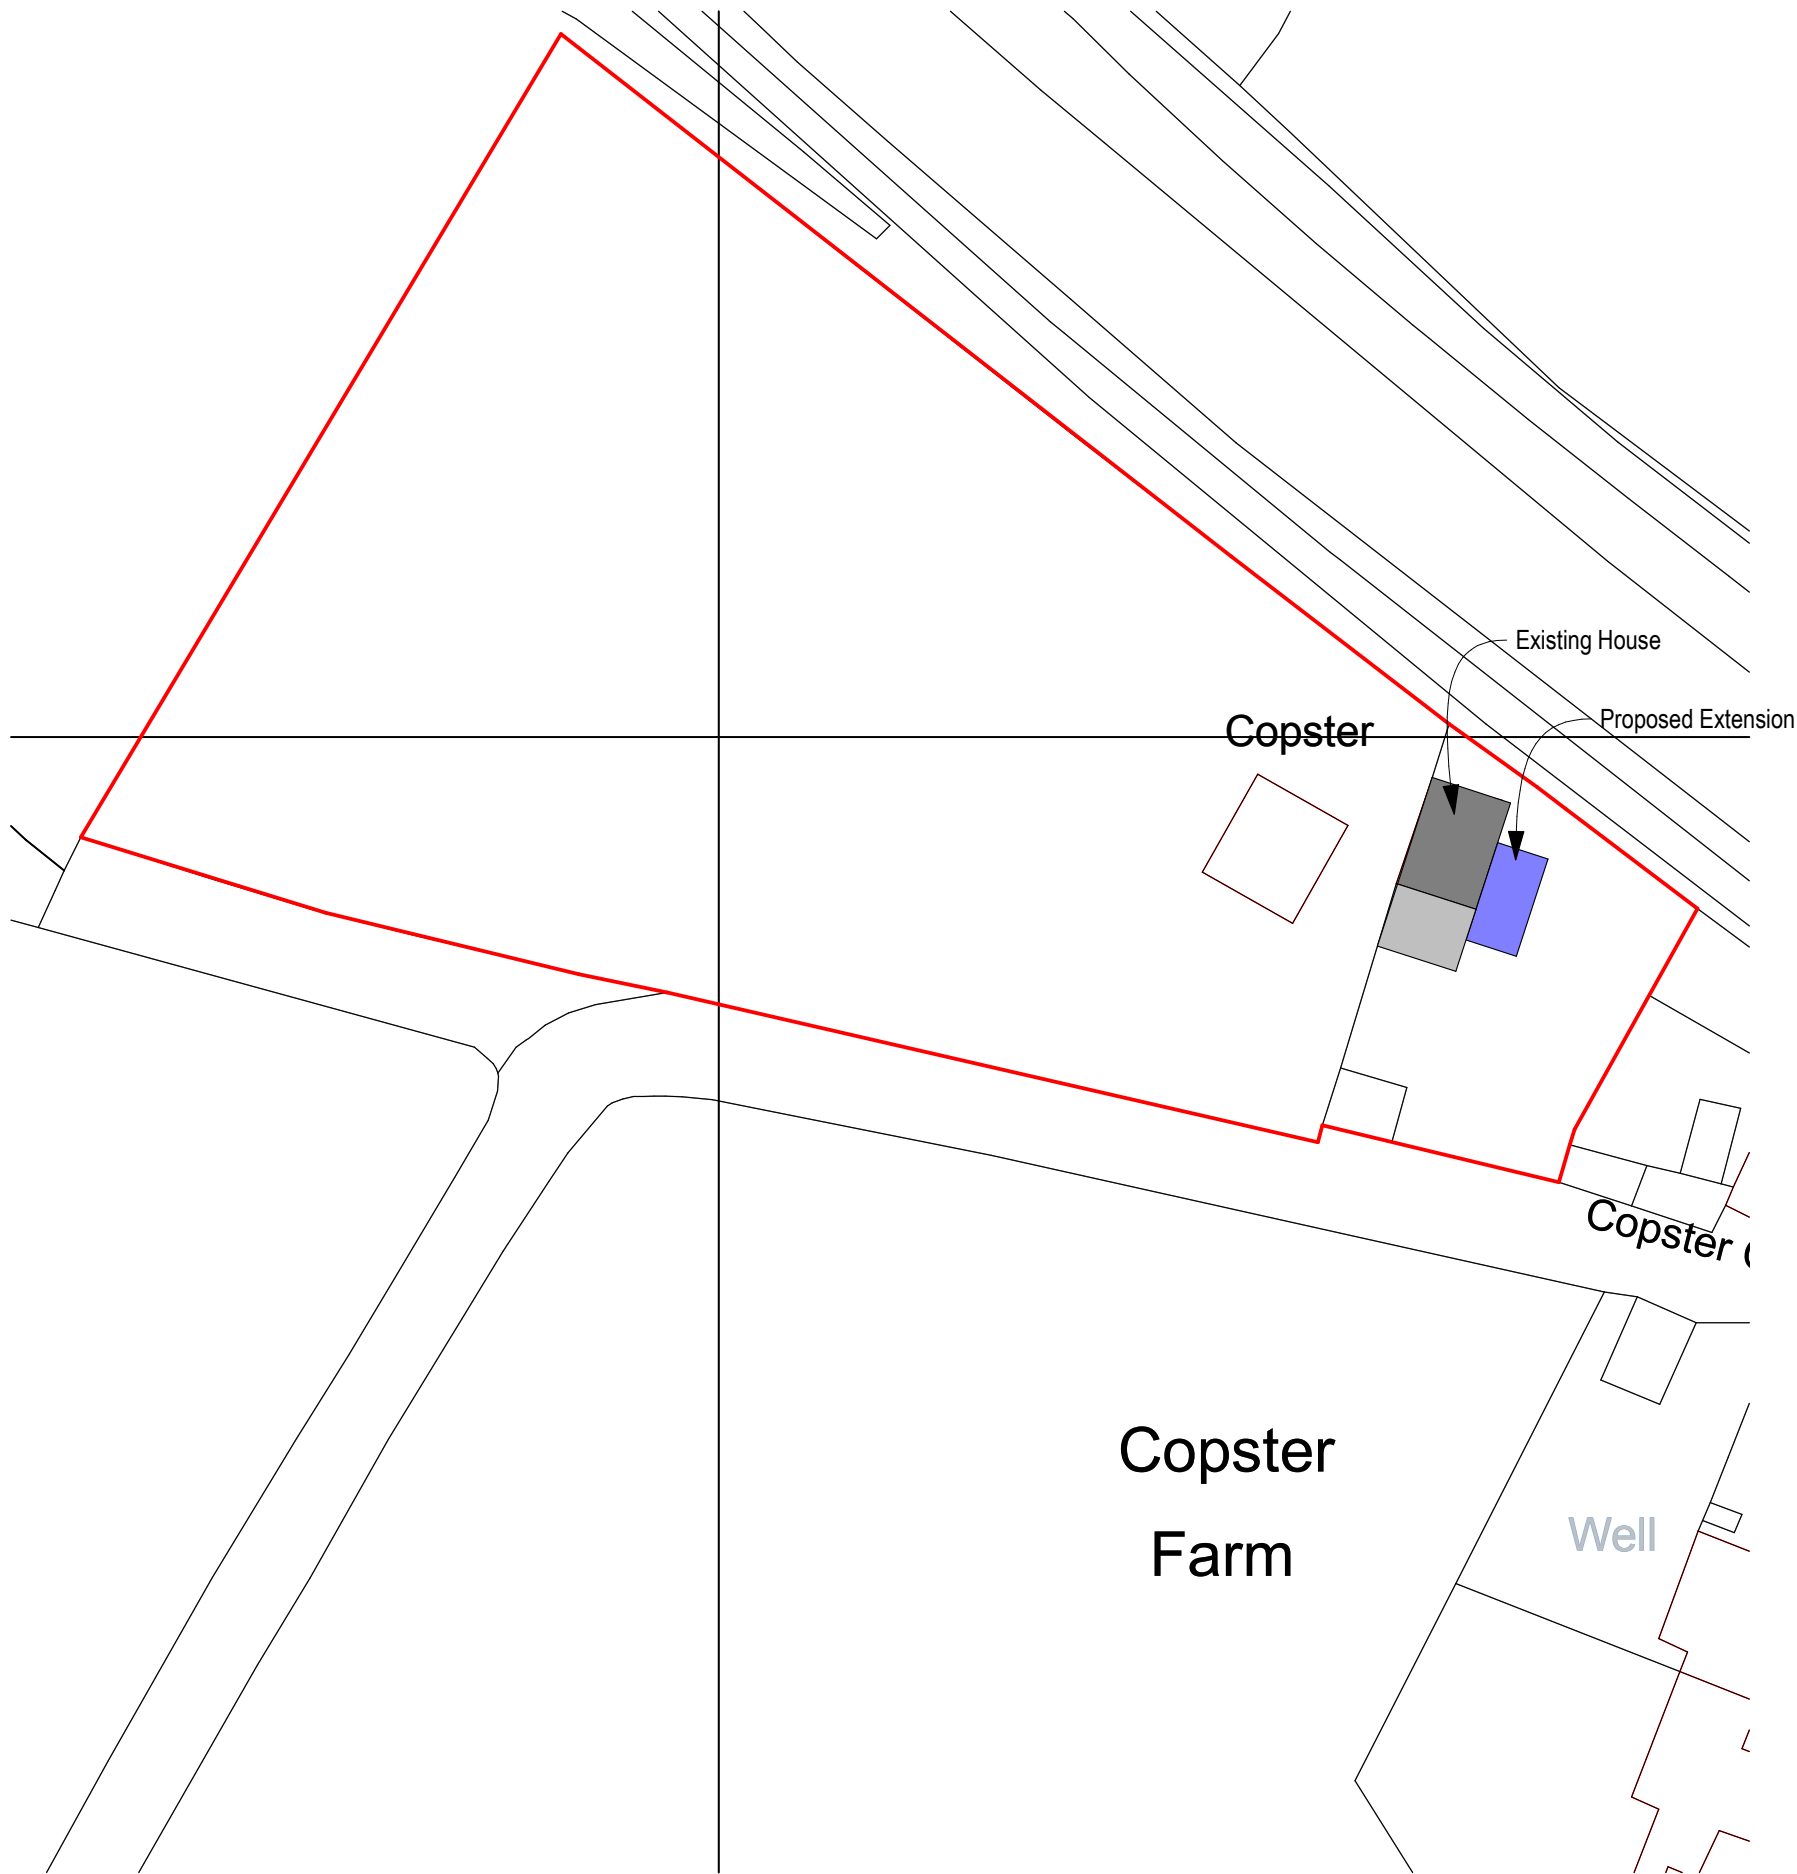

Block Plan 1:500

 

Rev	Date	Comments
Project		
Copster Lane		
Client		
Helen Crudgington		
Title		
Proposed Plans and elevations		
Drawing No.		
A19-100 / L(-0)03A		
Scale @ A2	Drawn	Date
1:100, 1:500	FV	14/03/2019

ISO
architects

33 meadowhead, sheffield
S87UA
01142359809
info@isoarchitects.com
www.isoarchitects.com