



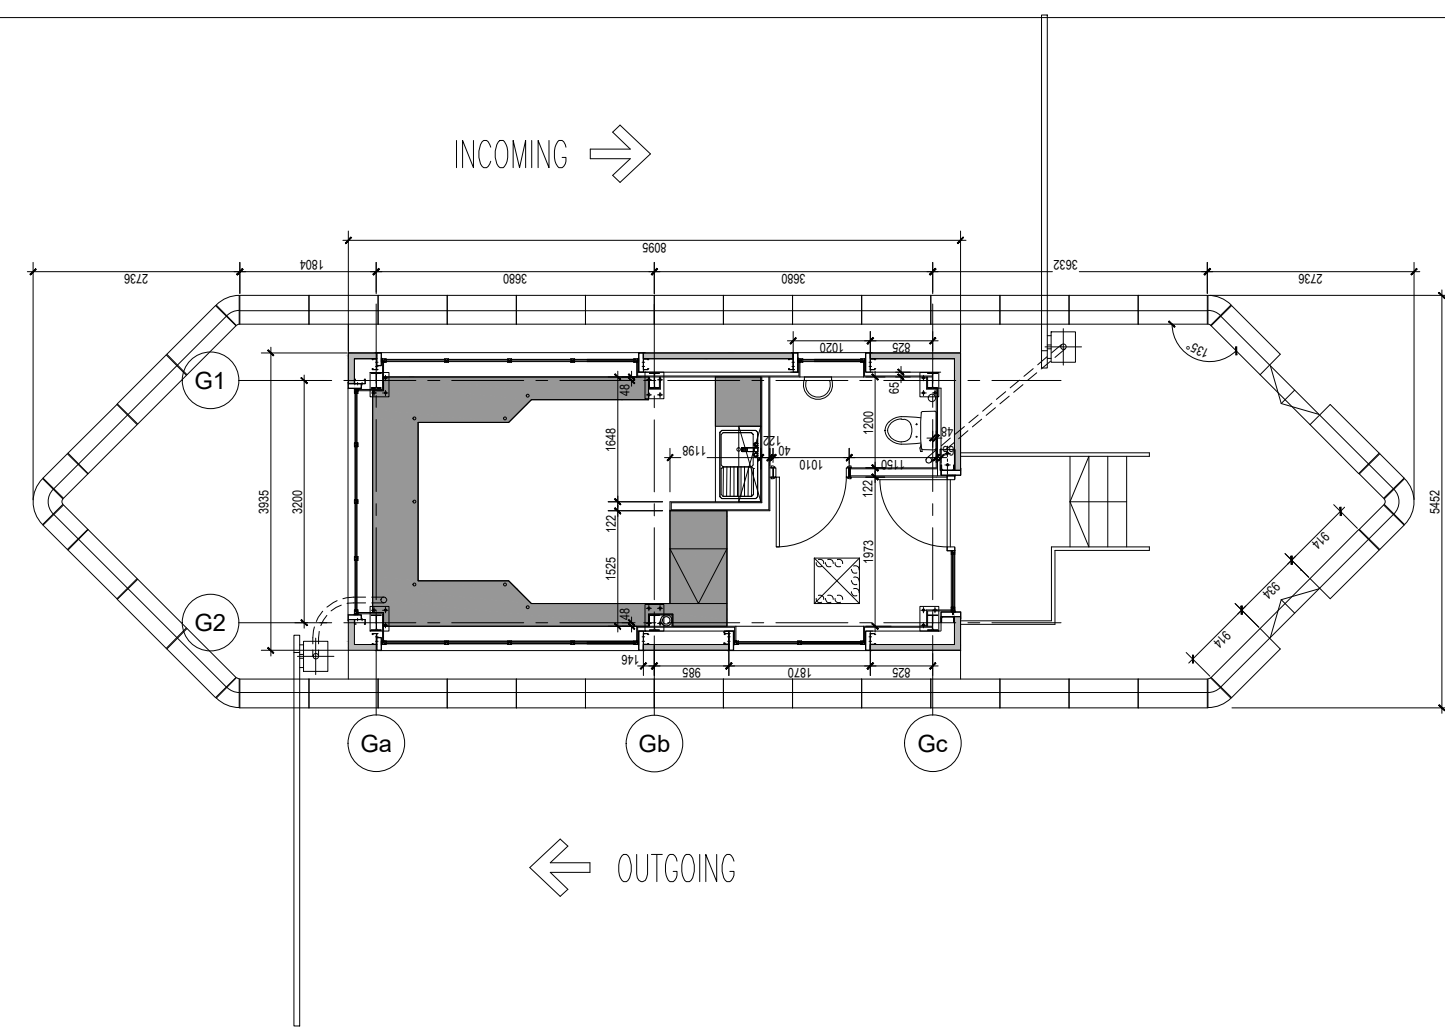


Type B Gatehouse PLAN 1:100

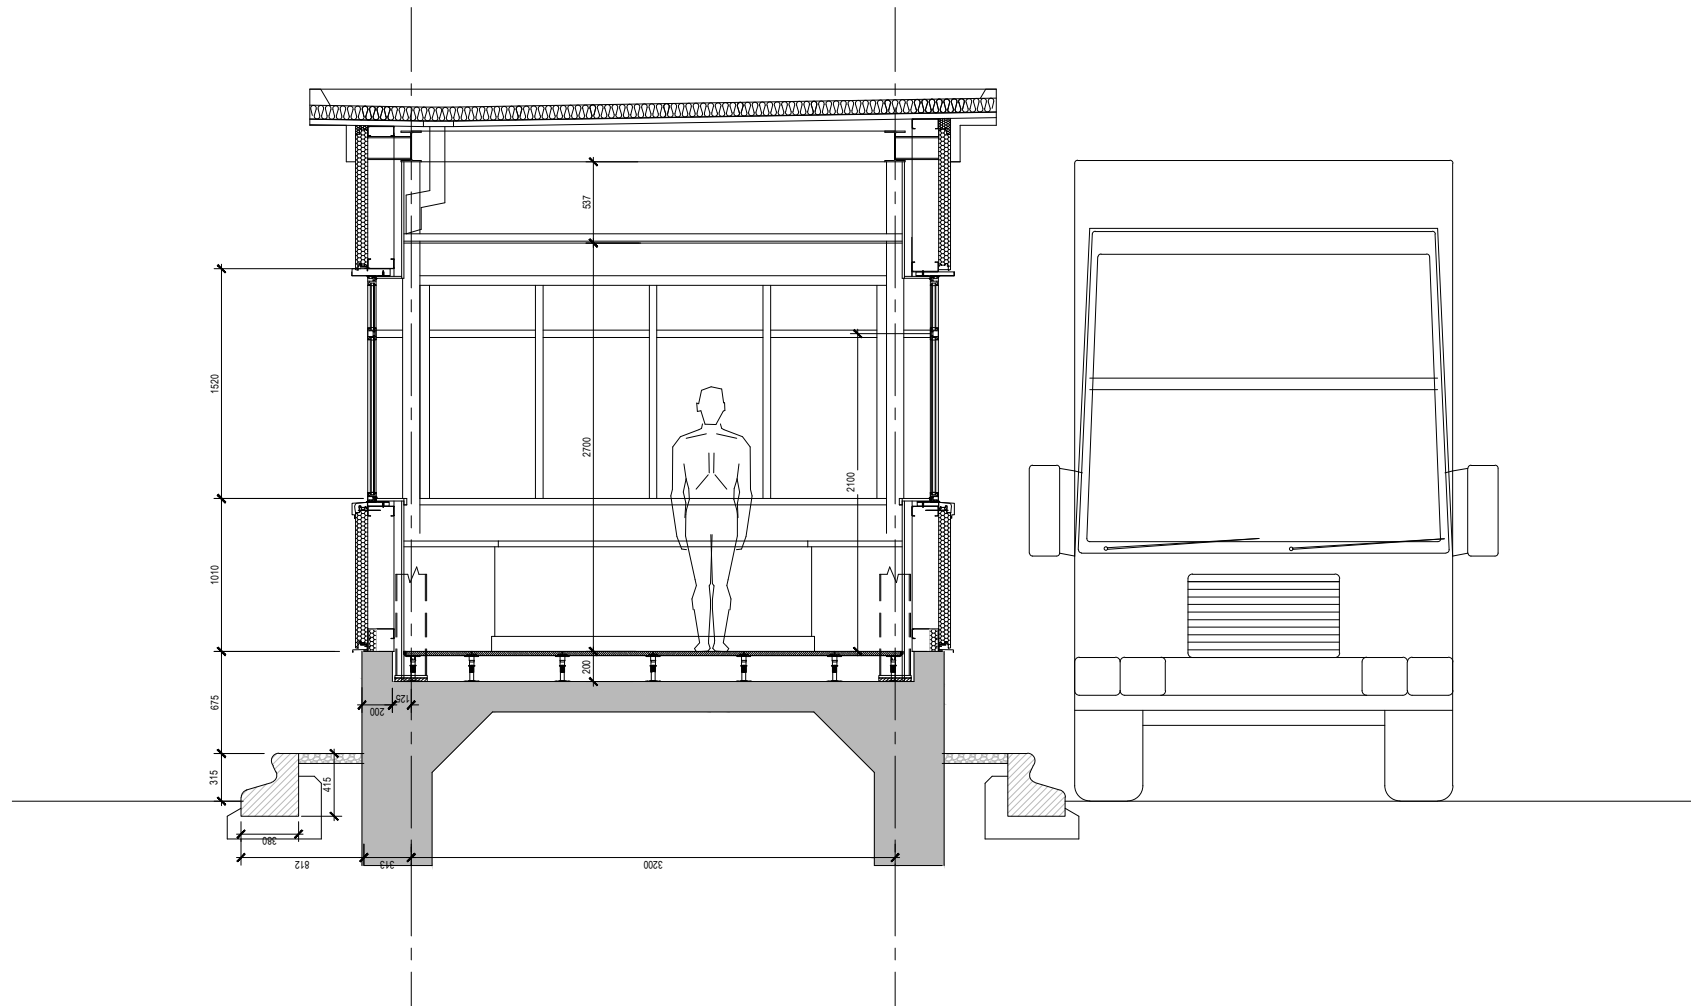


Type B Gatehouse SECTION 1:50




Type B Gatehouse ELEVATIONS
(B1, B2, B3, B4 - see plan for locations)

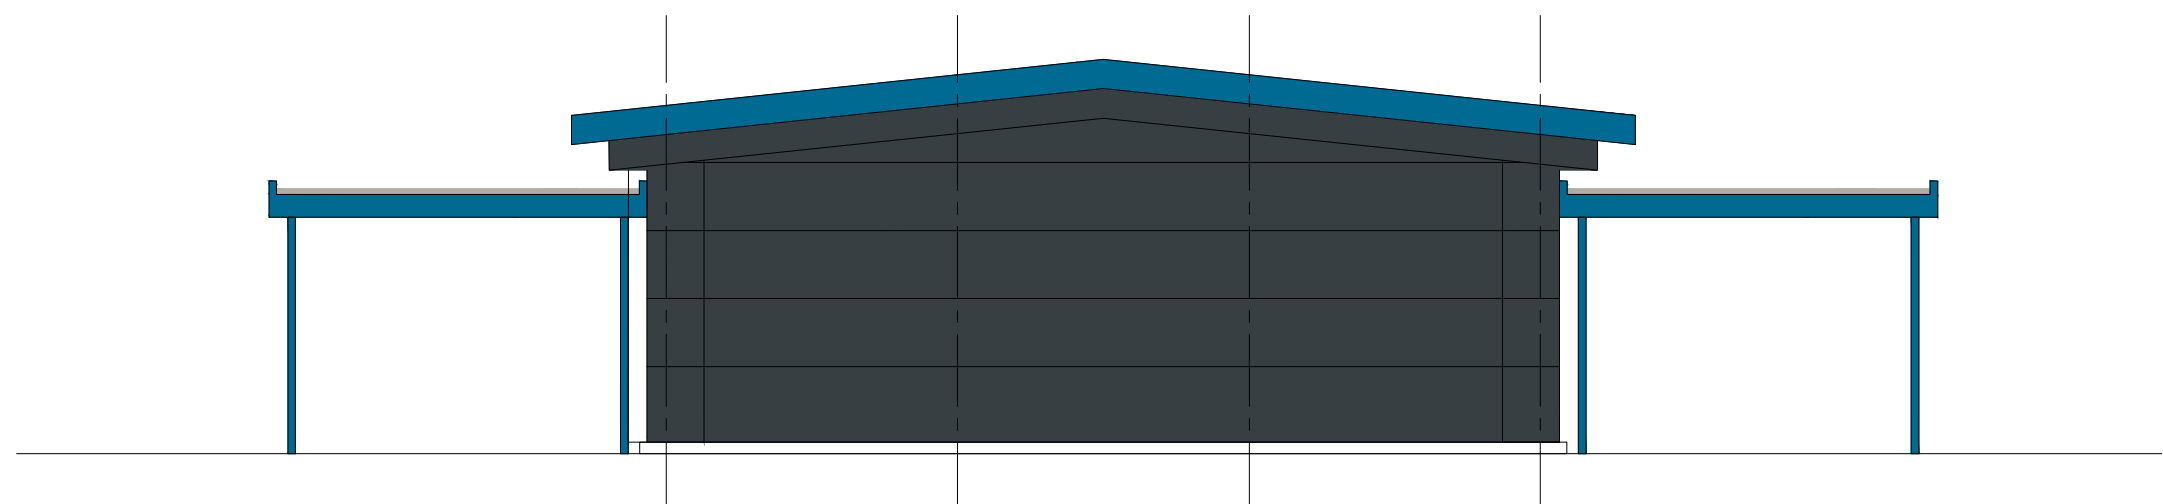


Type A Gatehouse SIDE ELEVATION

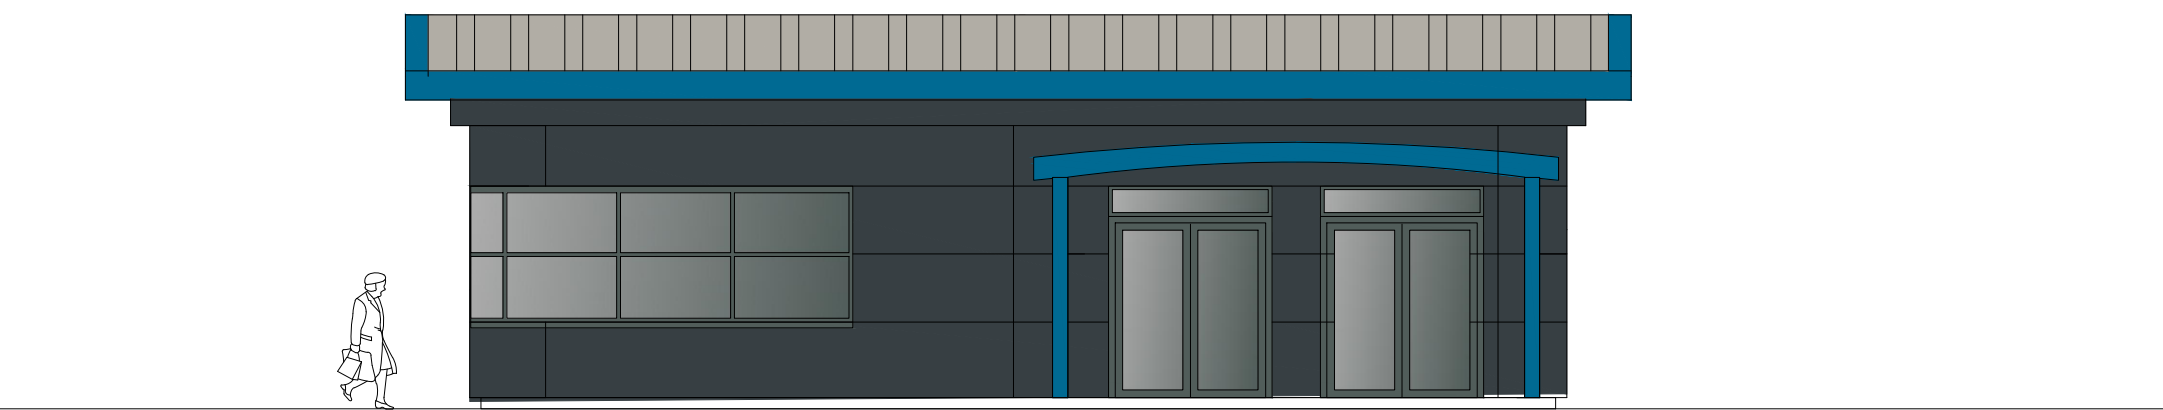


Type A Gatehouse FRONT ELEVATION

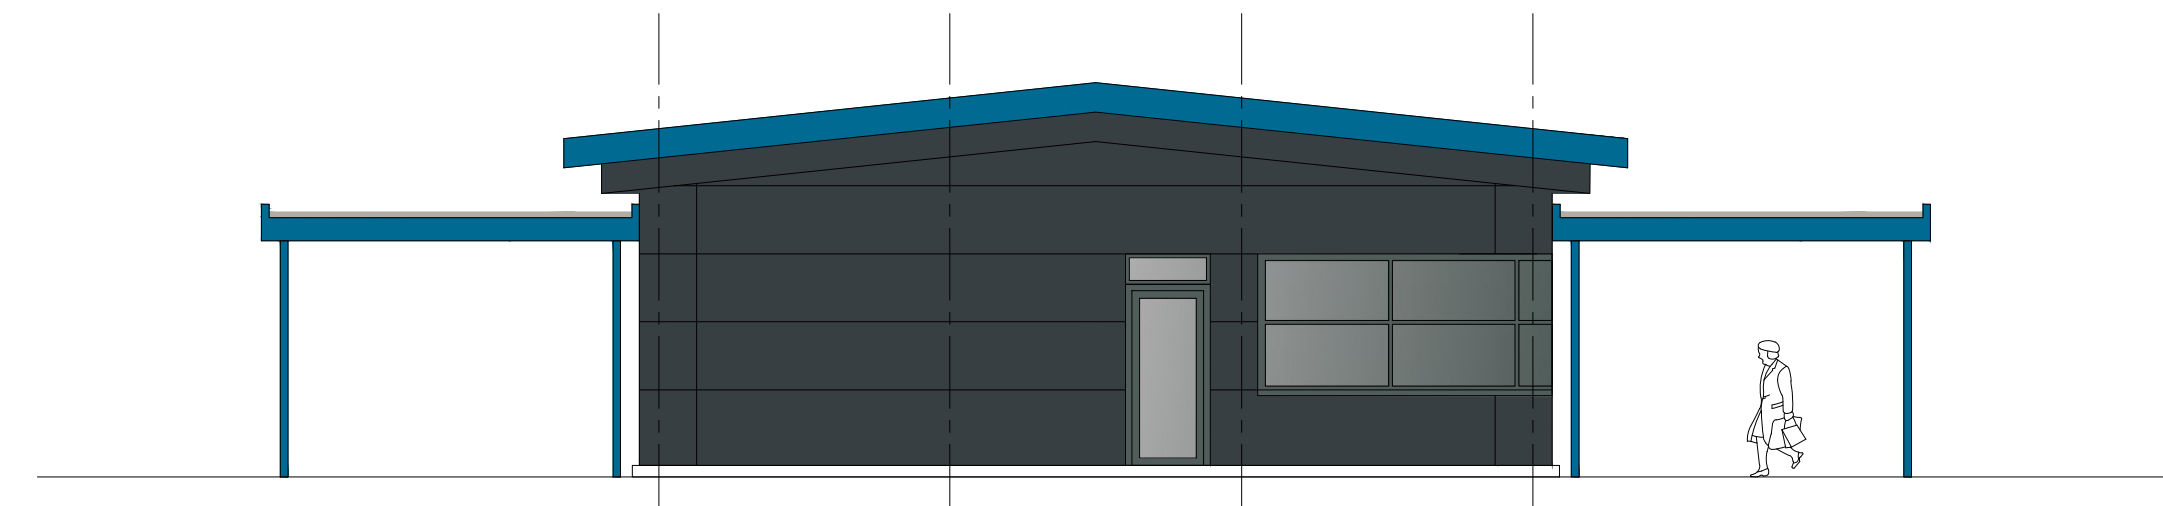


Type A Gatehouse SIDE ELEVATION

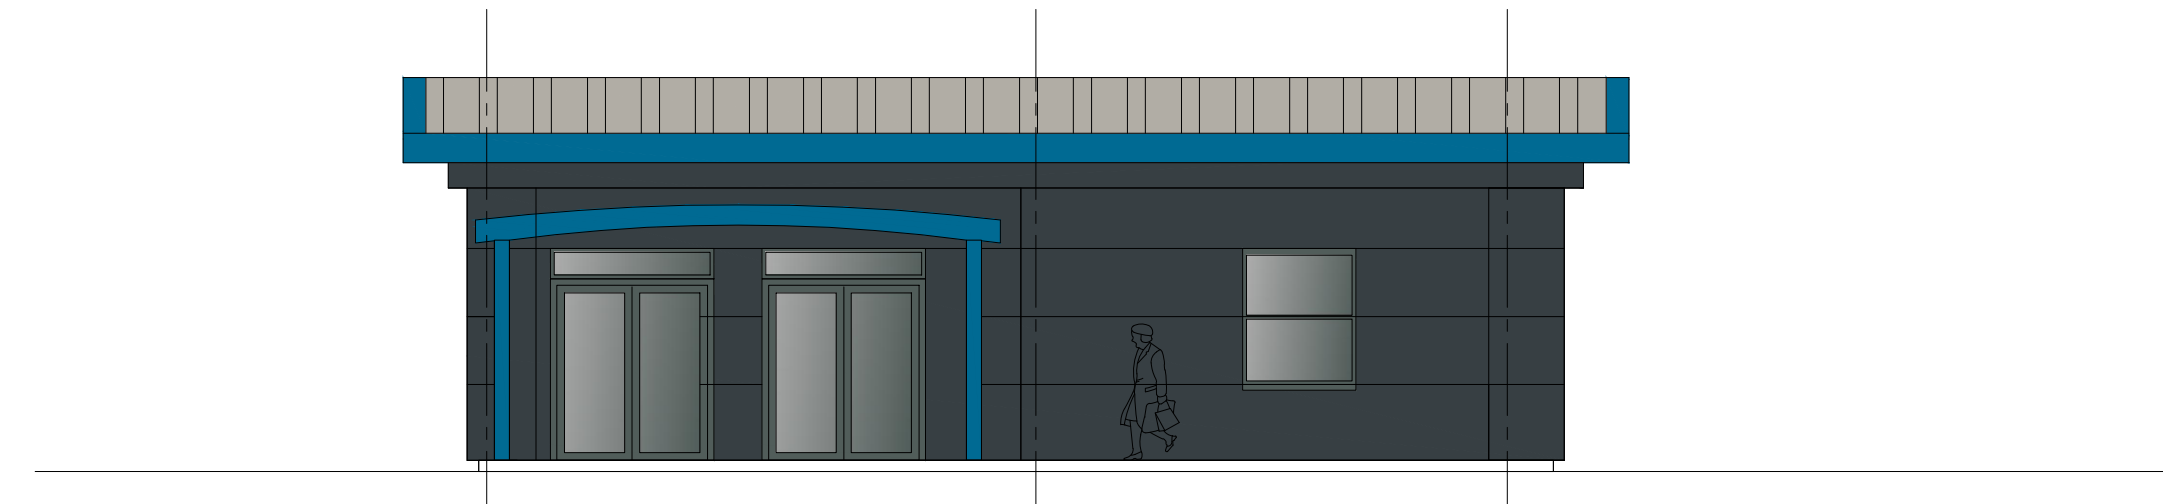

Type A Gatehouse REAR ELEVATION

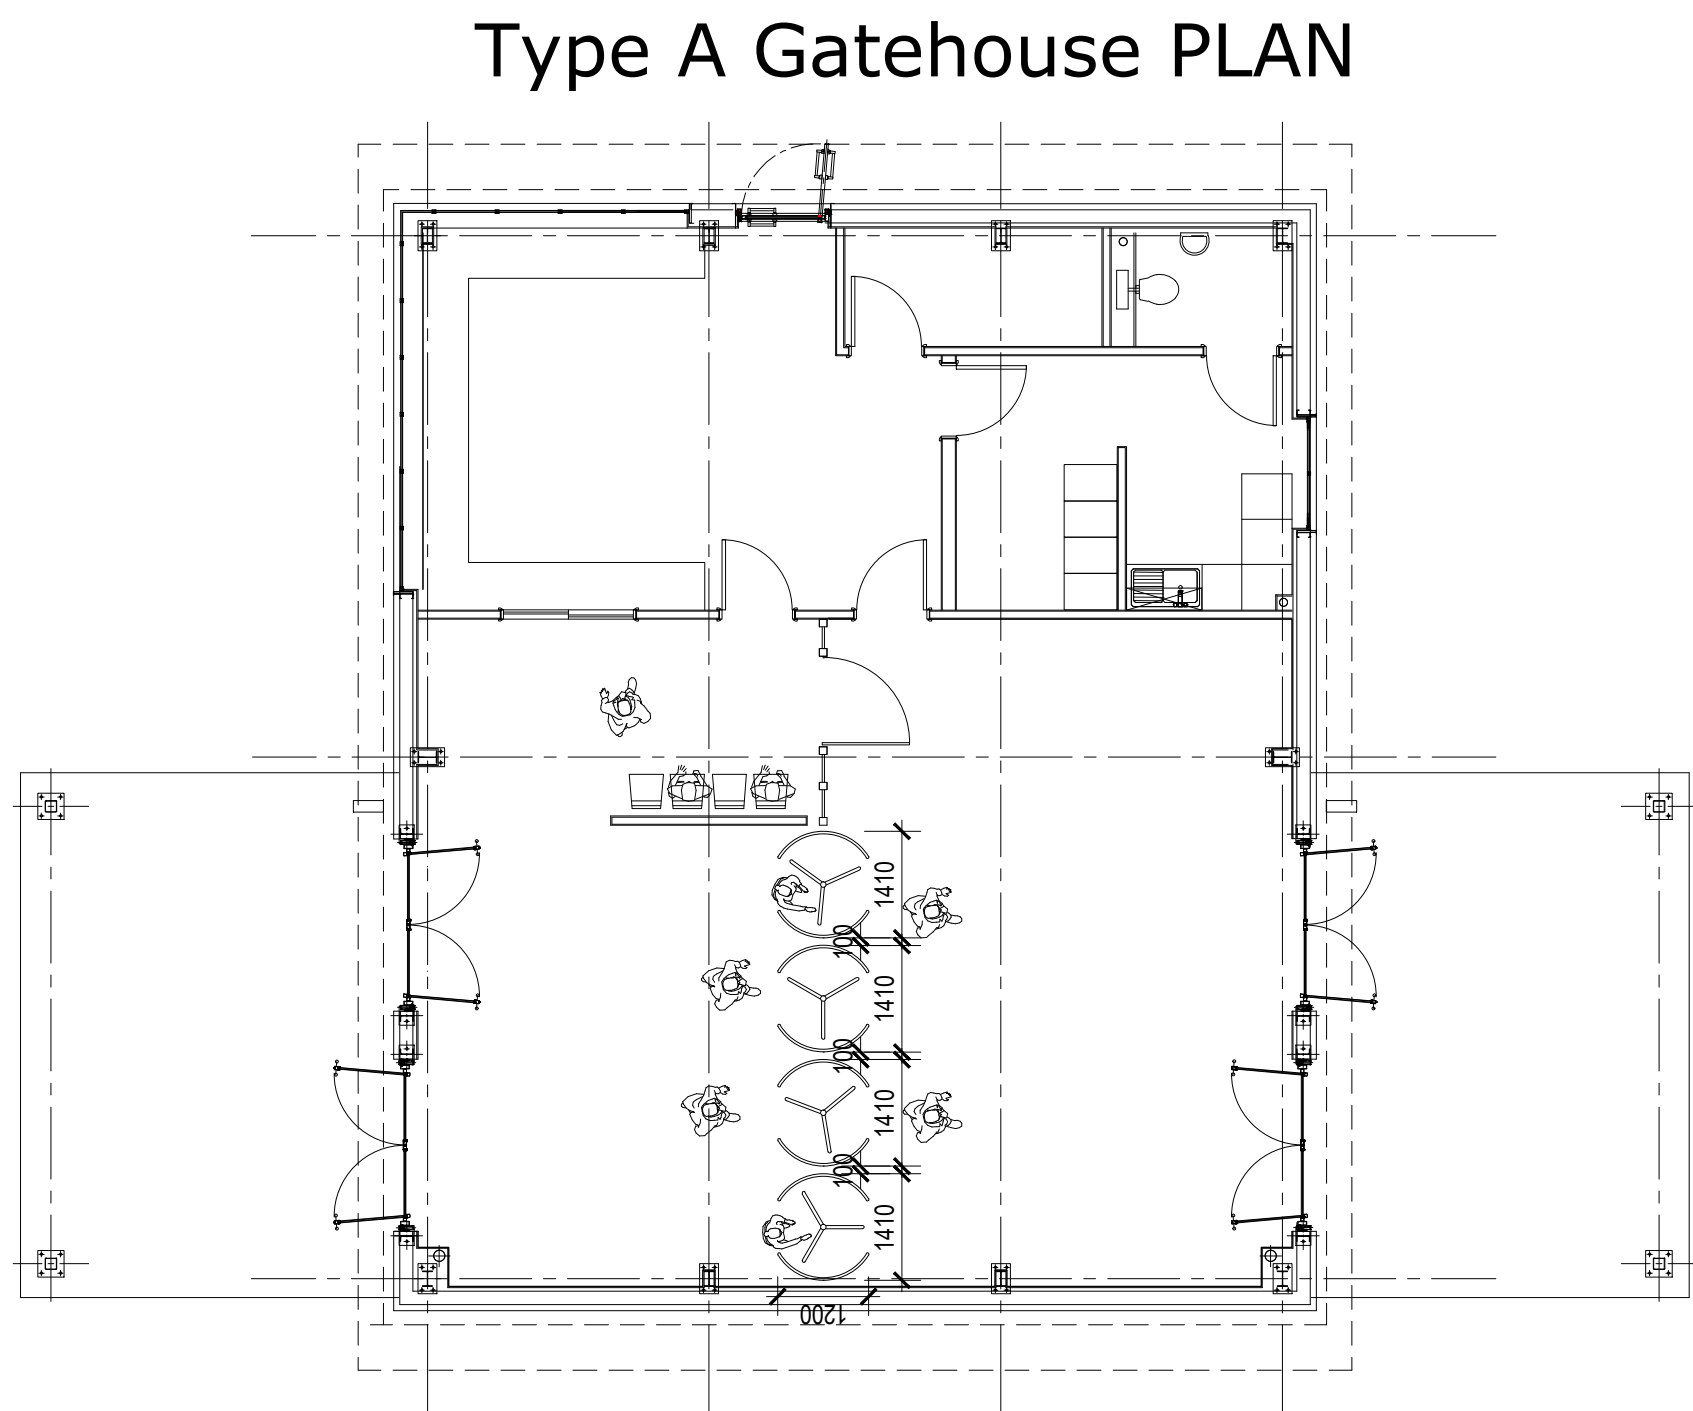

Type A Gatehouse PLAN

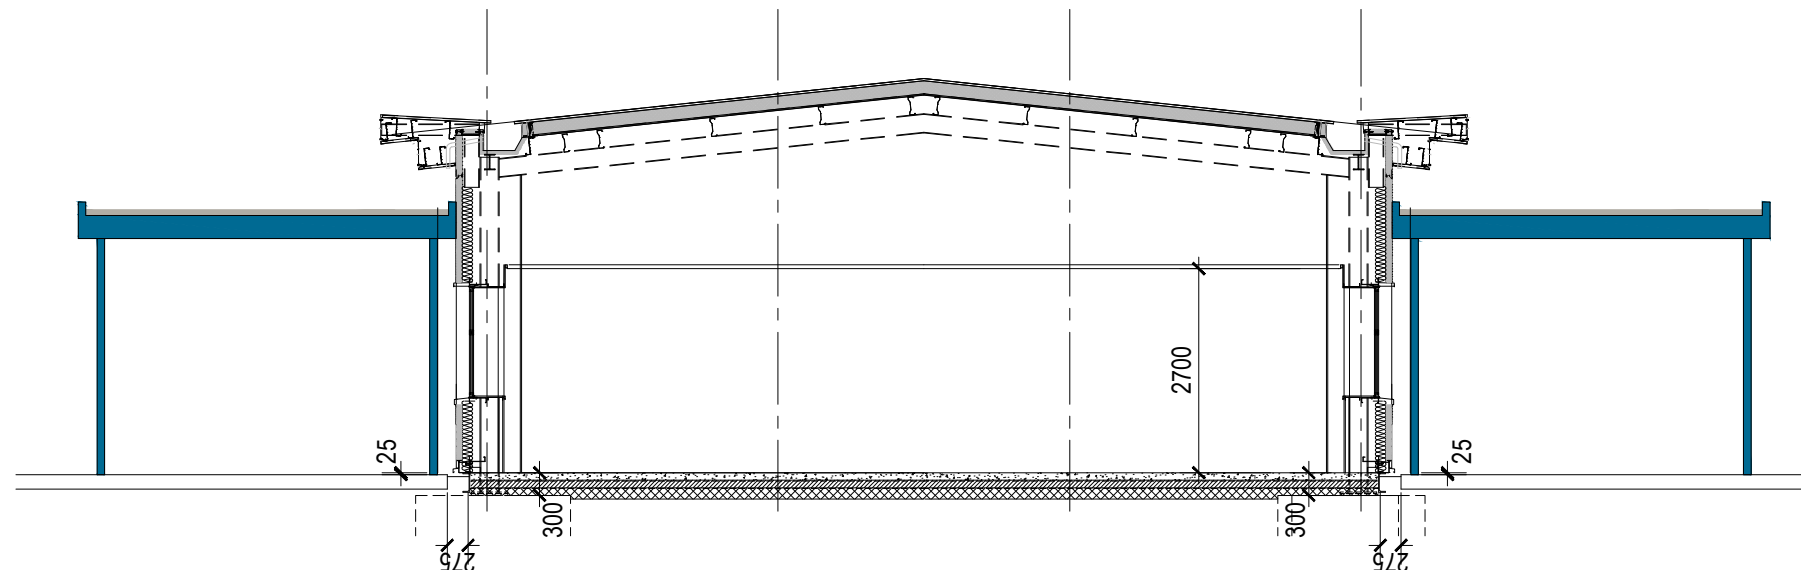

Type A Gatehouse SECTION

SCHEDULE OF MATERIALS

Elevations:

Wall cladding, horizontally laid plastic coated metal microrib MR300 cladding (or similar approved):

External finish and colour:

- Solent Blue: RAL 240 40 40
- Anthracite: RAL 7016
- White: RAL 9003

(Colour options to be taken from standard HPS200 Ultra range)

PPC frame glazed entrance doors and windows with grey tinted glazing.

- External colour: Anthracite: RAL 7016

Lookalike glazing panels where required, indicated darker grey (anthracite film or spandrel panels)

Aluminium feature flashings / framing to wall cladding.

- Solent Blue: RAL 240 40 40

- Occupier signage, design and size to be confirmed. Subject to separate Signage Application.

P01: Planning issue

31.03.2020 JM

Rev.

Date/Checked

newlands
developments

The Old Rectory Rectory Lane Milton Malsor
NORTHAMPTON NN7 3AQ
t: +44 (0)1604 858916 f: +44 (0)1604 859123
www.peter-haddon.com

pHp
architects

pHp Architects
Hermes Plot 1
Hoyland Common, Barnsley.

Security Gatehouses Type A and B

Status **PLANNING**

Drawn PL Checked RM

Date March 2020

Project Number:

Project Code Originator Zone Level Info Type Role Dwg No. Revision

HOY-PHP-1D-NA-DR-A-4400-203-P01

Scale@ A1

Copyright reserved. Dimensions to be checked on site.
Discrepancies to be reported before proceeding.

0 2.5m 5m SCALE 1:100