




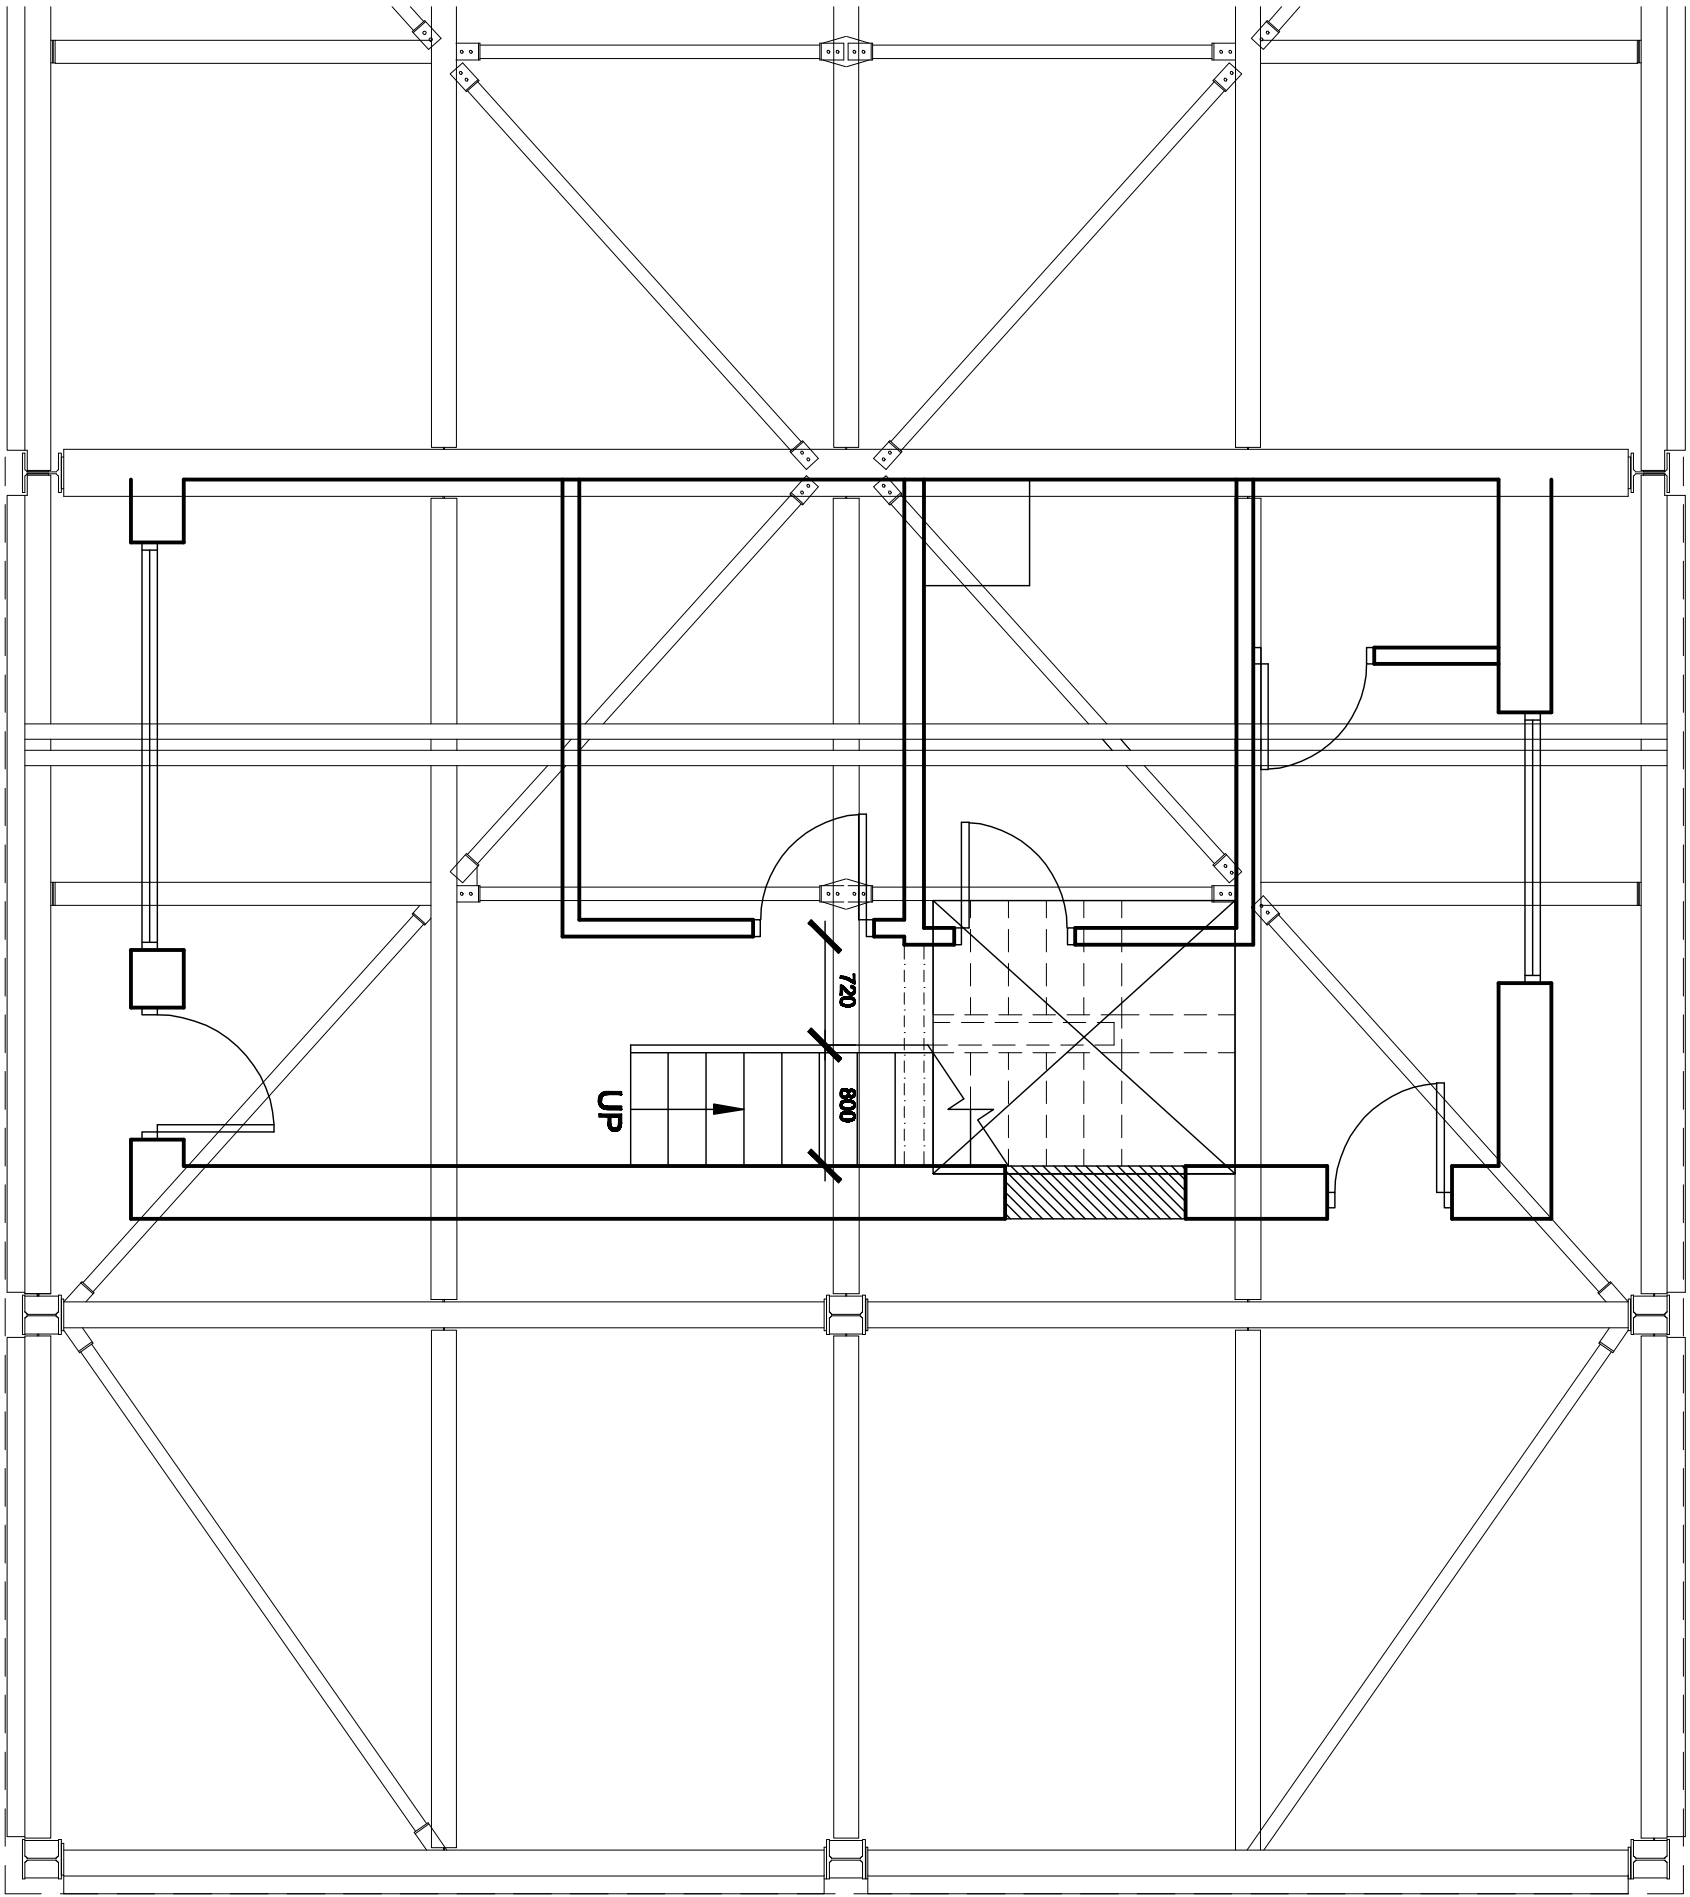


Existing Ground Floor Plan in Relation to Steelwork

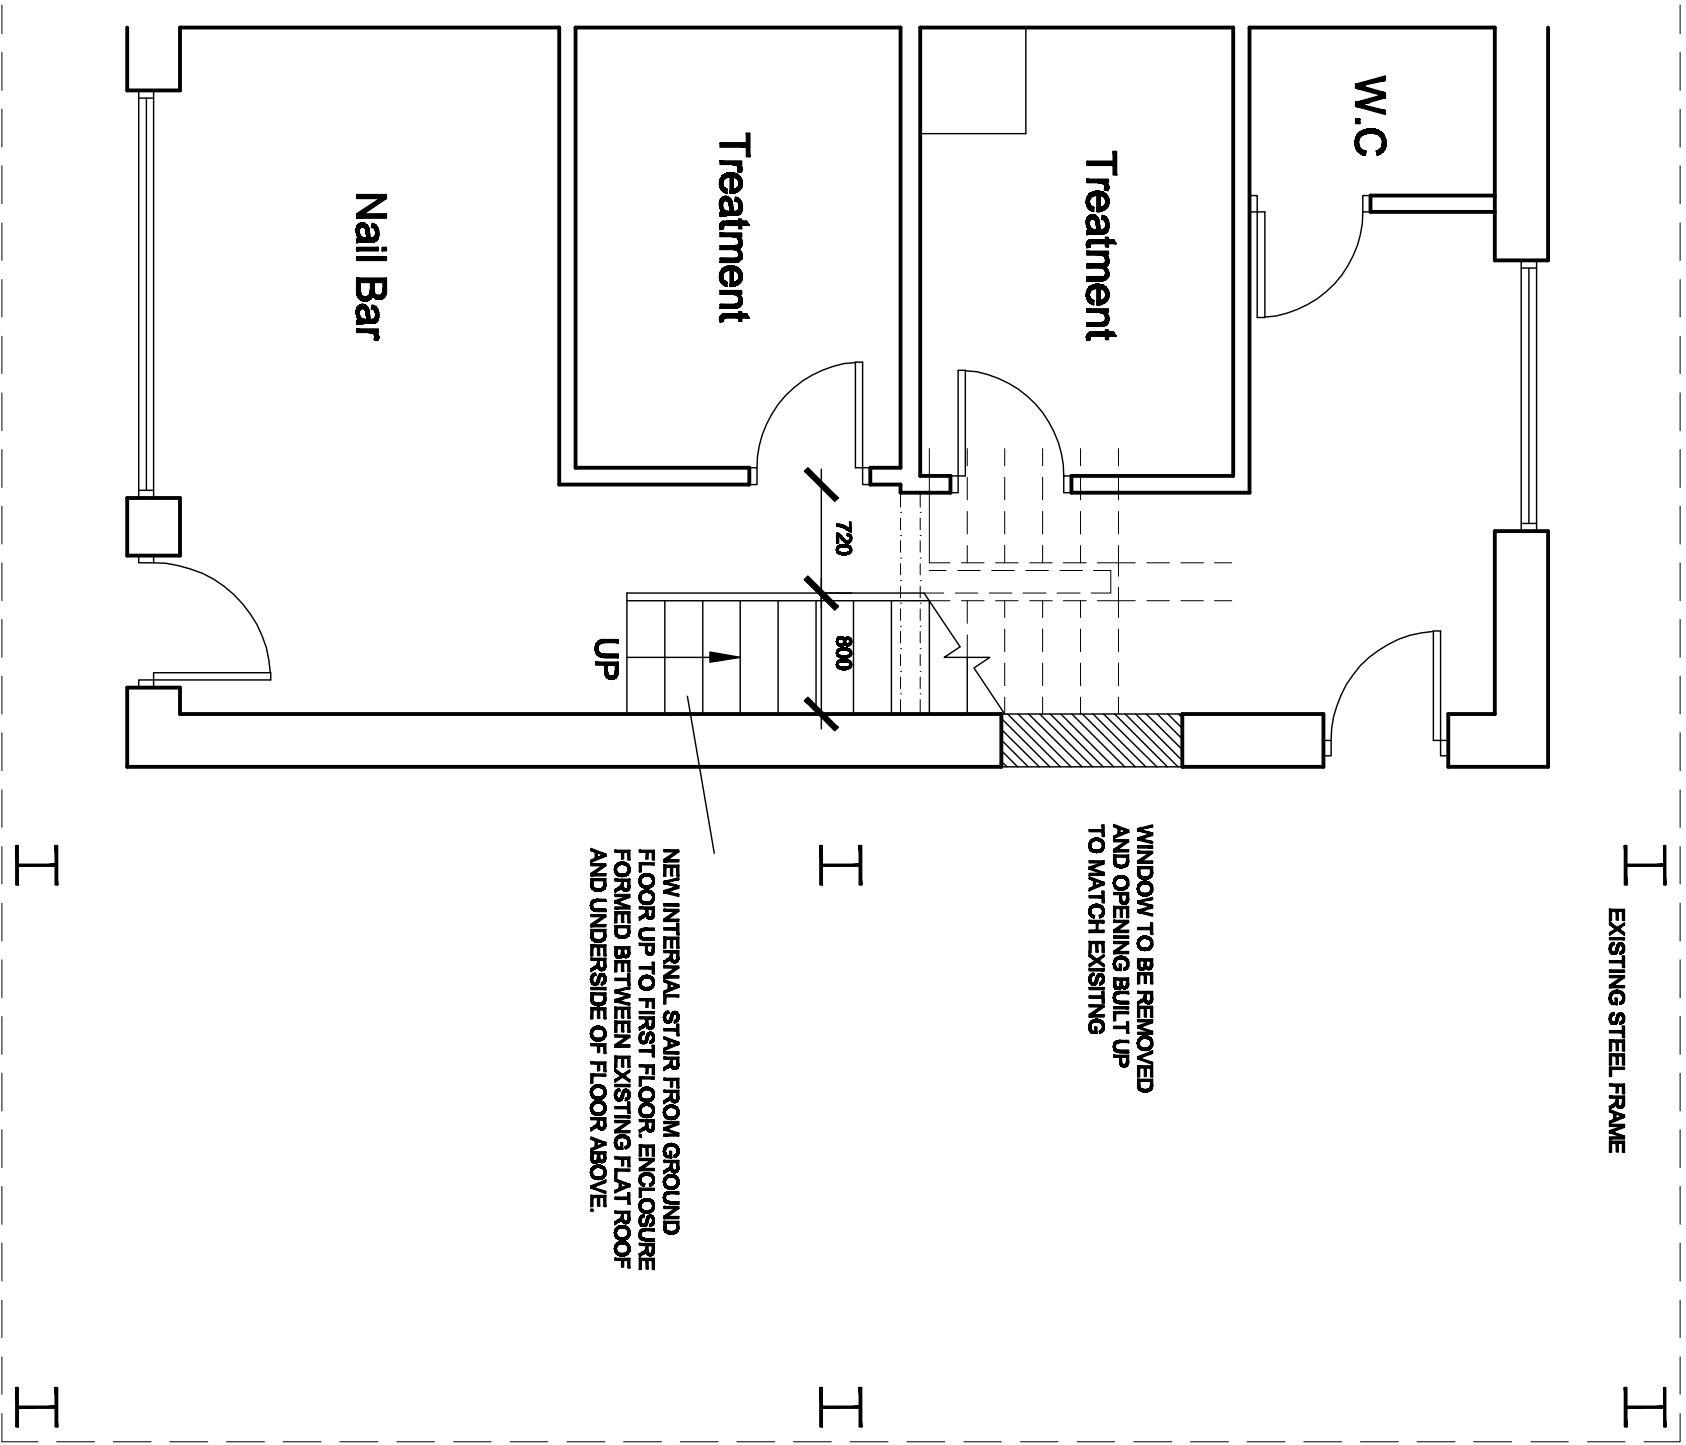


Proposed Ground Floor Plan

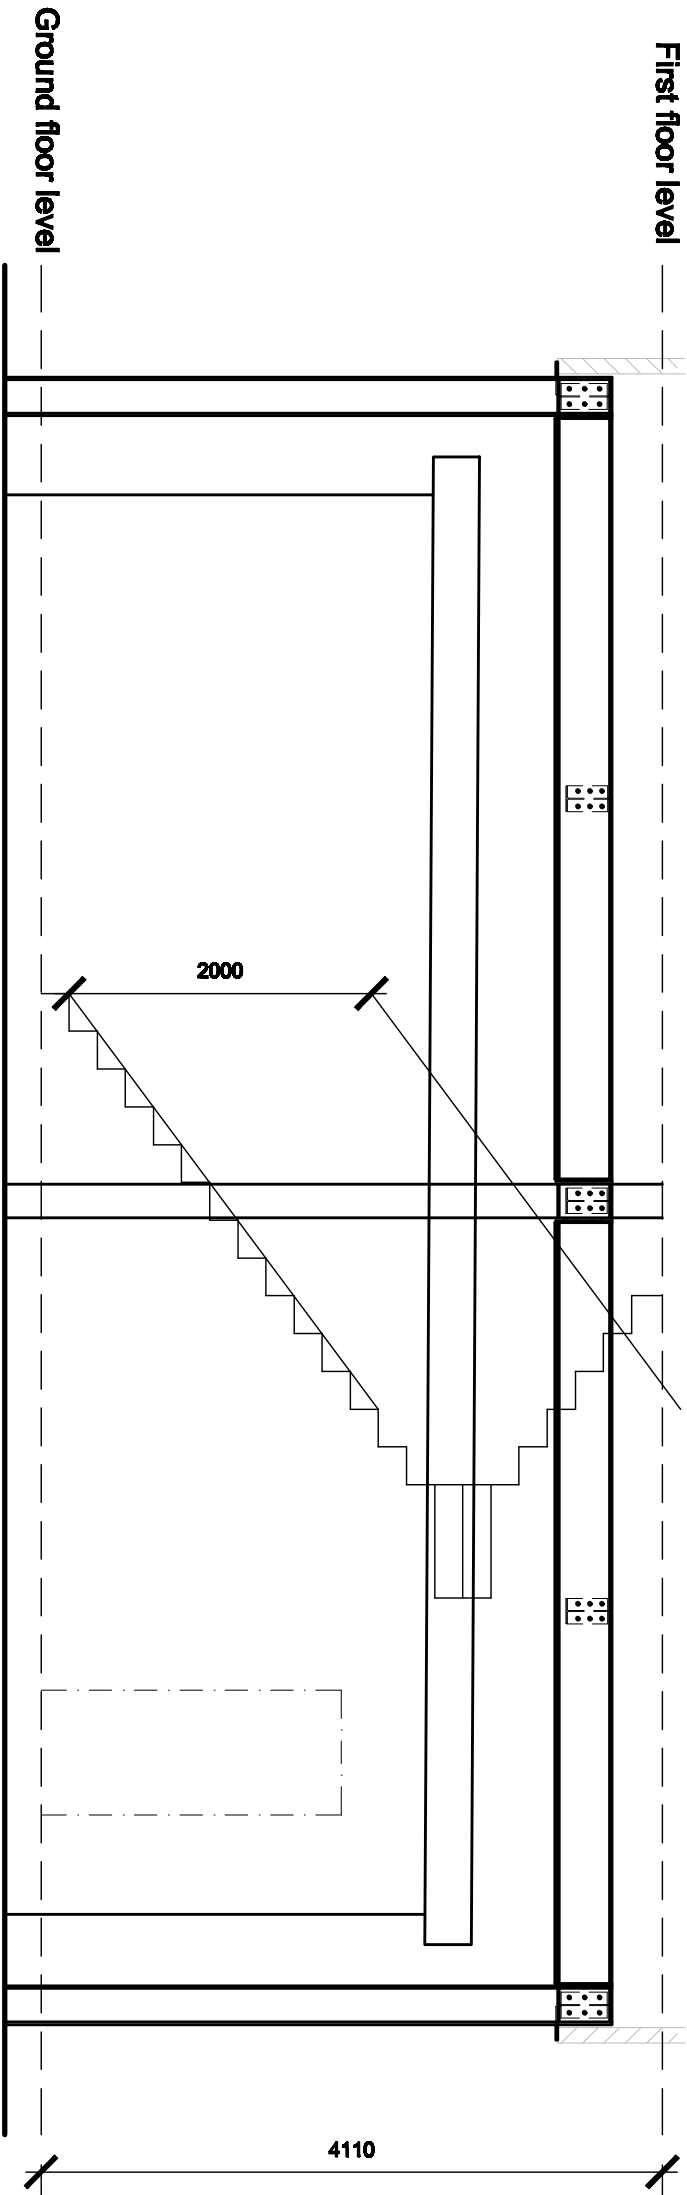

Staircase Section Through Shop and Steel Frame Over

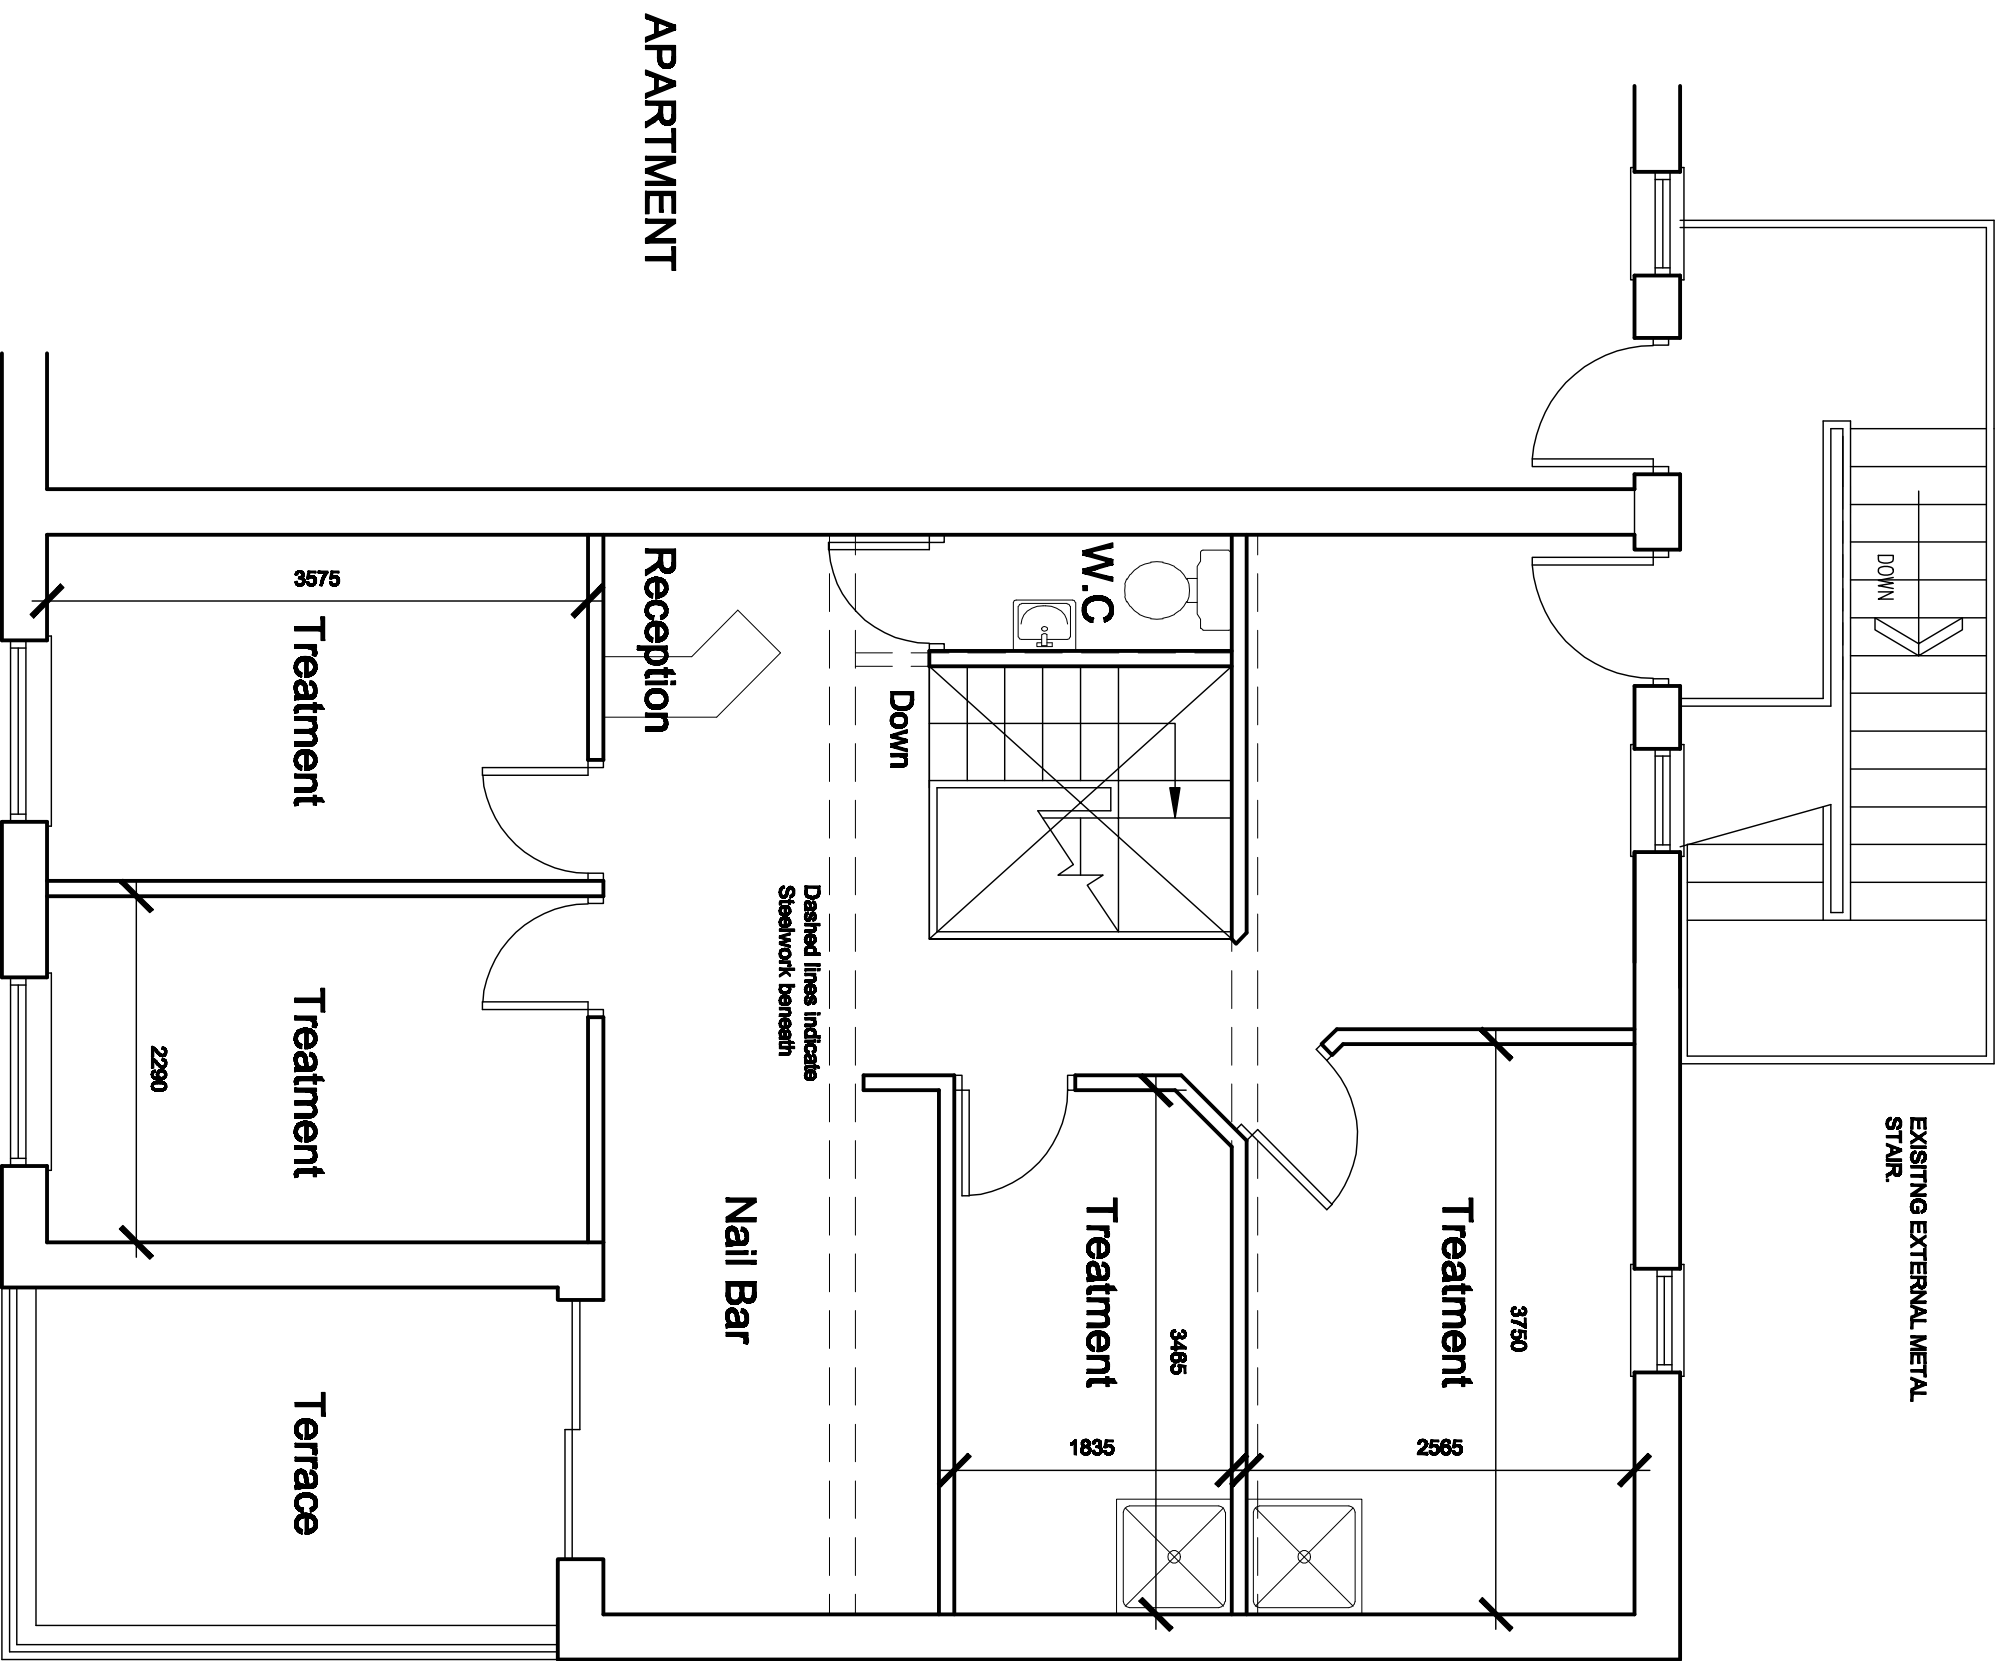

Proposed First Floor Plan

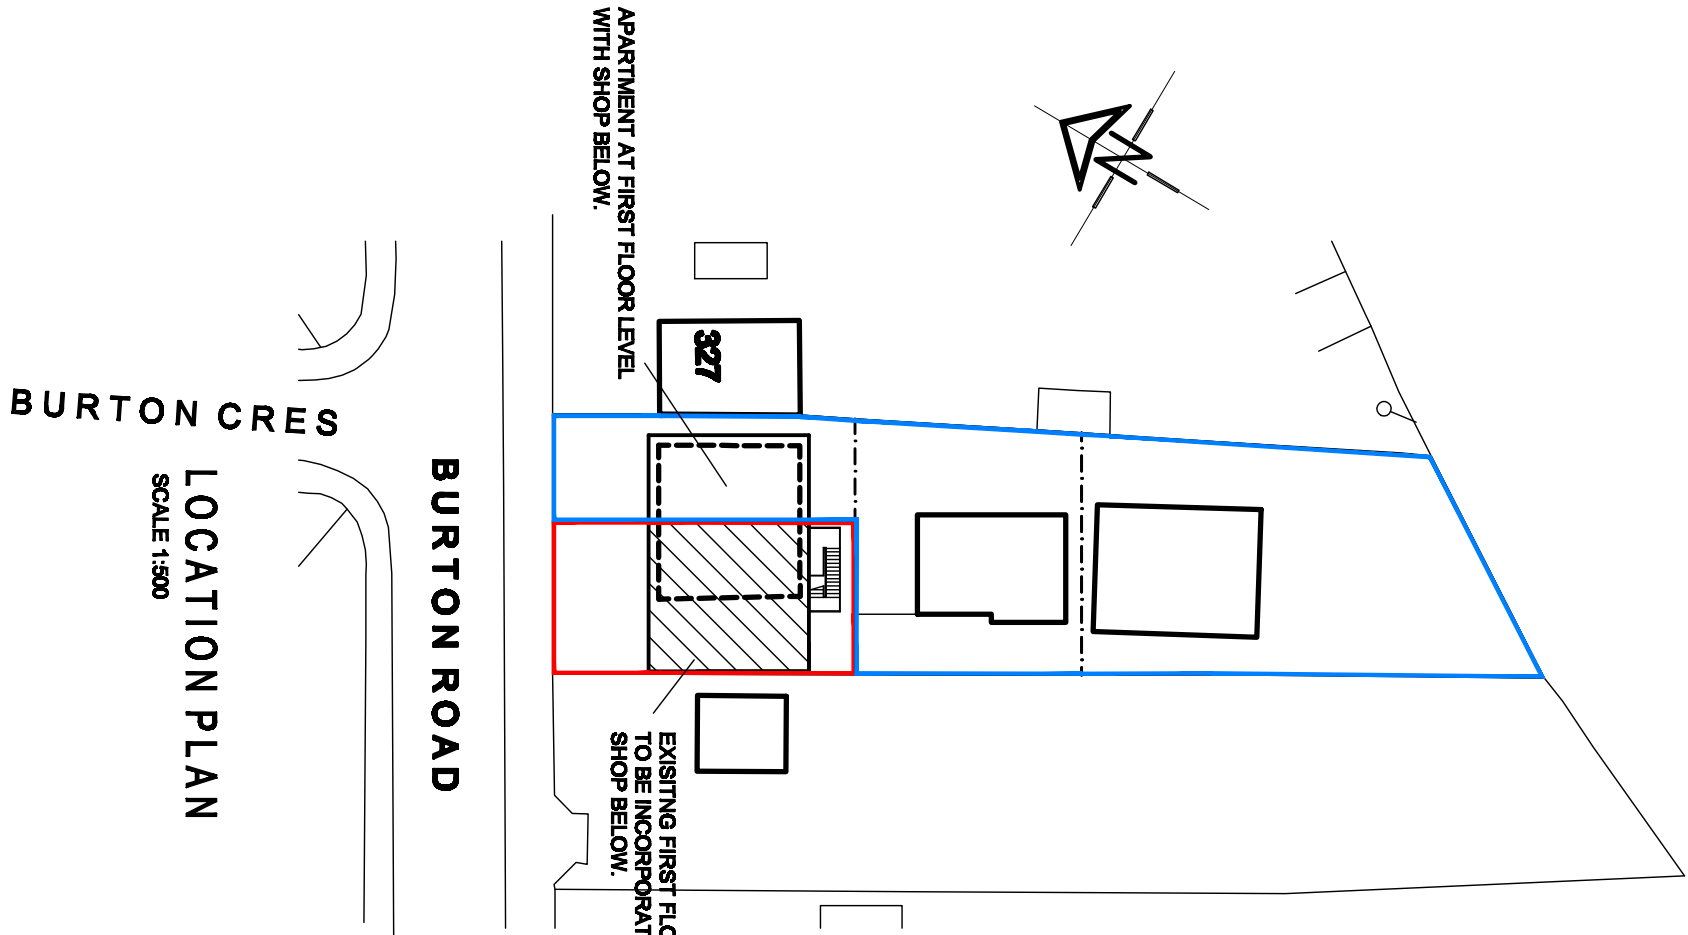

White Agus Partnership				1298, NEW ROAD, STAINCROSS, BARNESLEY, S75 8PP PHONE/FAX: 01223 296442 E-mail: agus@whiteandred.com			
Project: SHOP ALTERATIONS AT 323 BURTON ROAD, MONK BRETTON BARNESLEY, S71 2QF				Client: MR R. PRICE			
Drawing Title: PLANS & SECTION				Date: AUGUST 2009 Ref: 09-044 Dwg. No. 01 Scale: 1:50 @ A1			
Date	Suffix	Description	Date	Suffix	Description	Date	Suffix