

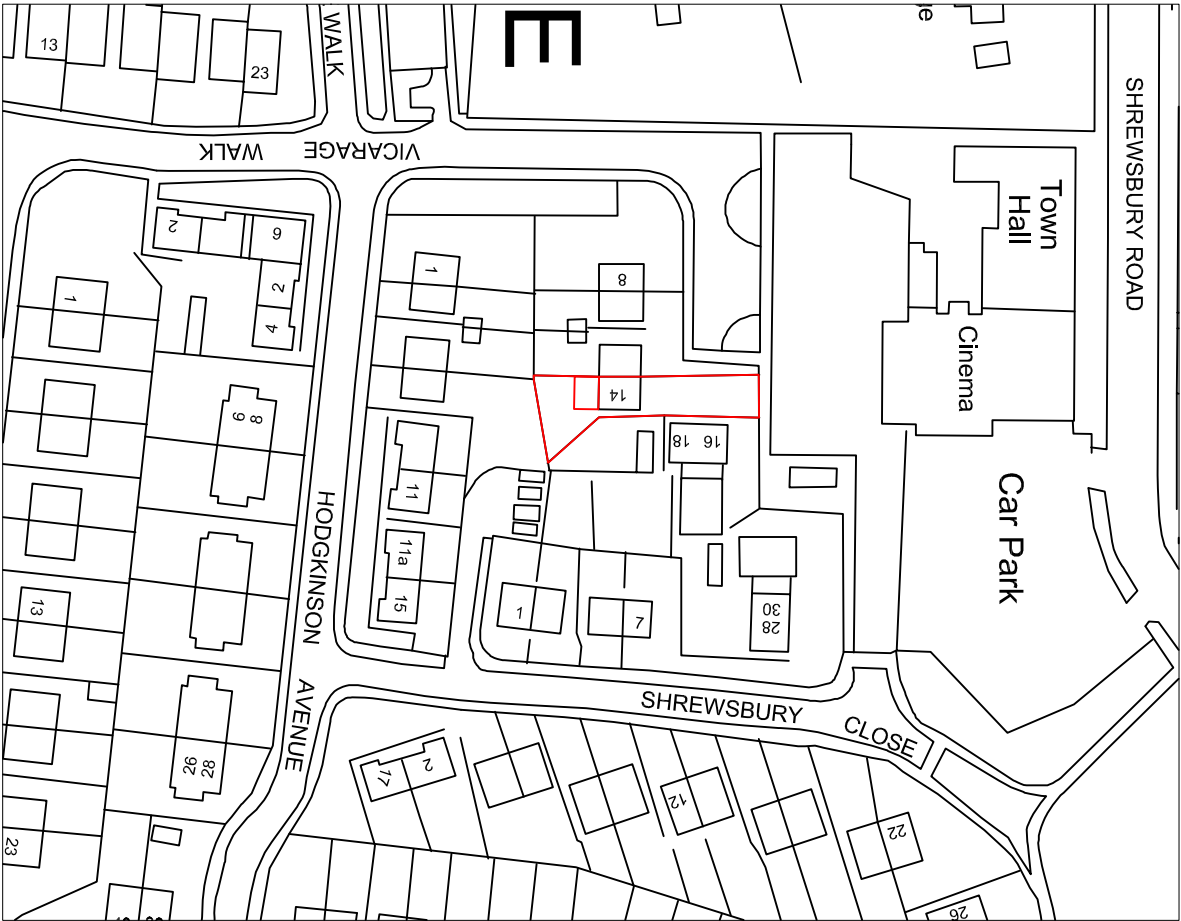


NOTES

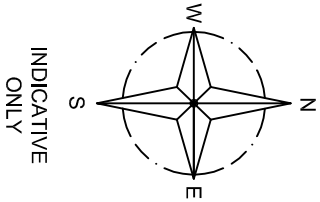

LOCATION PLAN
SCALE 1:1250 AT A3

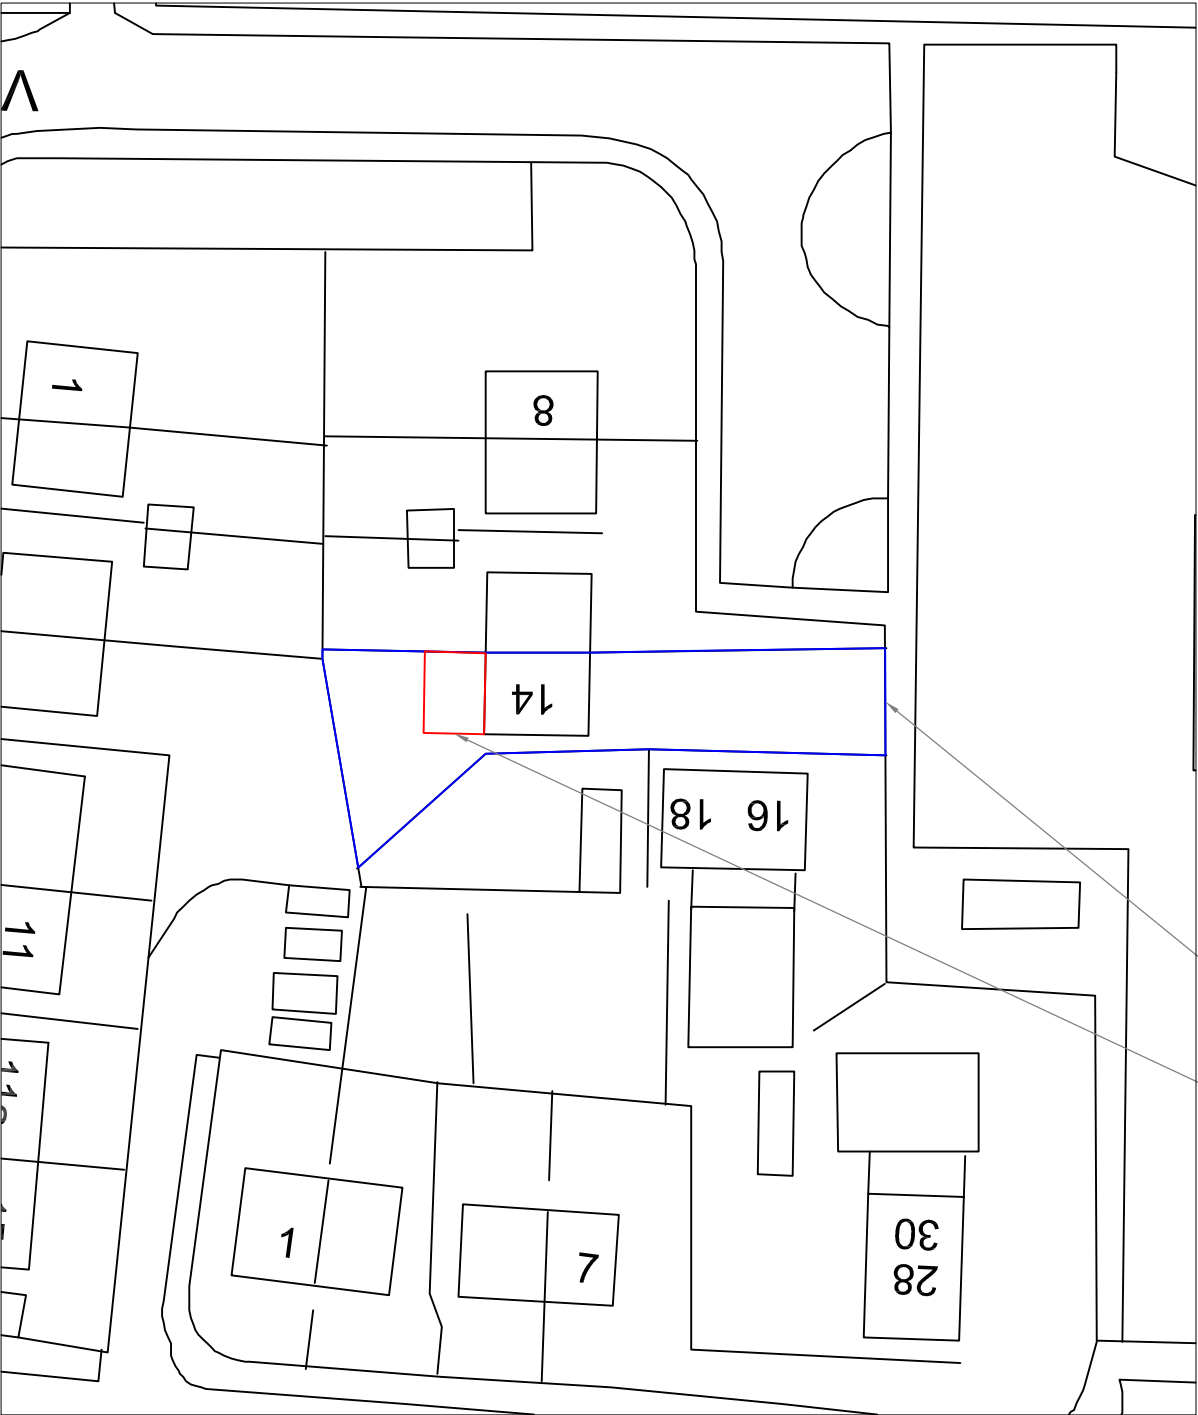

SITE PLAN
SCALE 1:500 AT A3

Rev	Description	By	CHK	App	Date
-----	-------------	----	-----	-----	------

JRB DESIGNS Ltd
1 Saville Road
Cudworth
Barnsley
S72 8LT
Tel: 01226 383542
Fax: 01226 380078
Mob: 07970 541132
Email: joine@jrbdesigns.co.uk

This drawing is copyright. © Jrbdesigns Ltd.

Client

MRS J BRENNAN

Drawing Title

SITE PLANS

Address

14 VICARAGE WALK
PENISTONE
SHEFFIELD
S36 6EJ

Project Title:

PROPOSED TWO STOREY
REAR EXTENSION

Purpose of Issue:

PLANNING

Drawing Status

FIRST ISSUE

Scale at A3 AS SHOWN	Drawn By JRB	Date 03/07/2014	
Checked By	Date 03/07/2014	Approved By	Date 03/07/2014
Project No. MJB001	Drawing No. 001	Revision -	

APPROVAL ☒ INFORMATION ☐ TENDER ☐ CONTRACT ☐ CONSTRUCTION ☐