




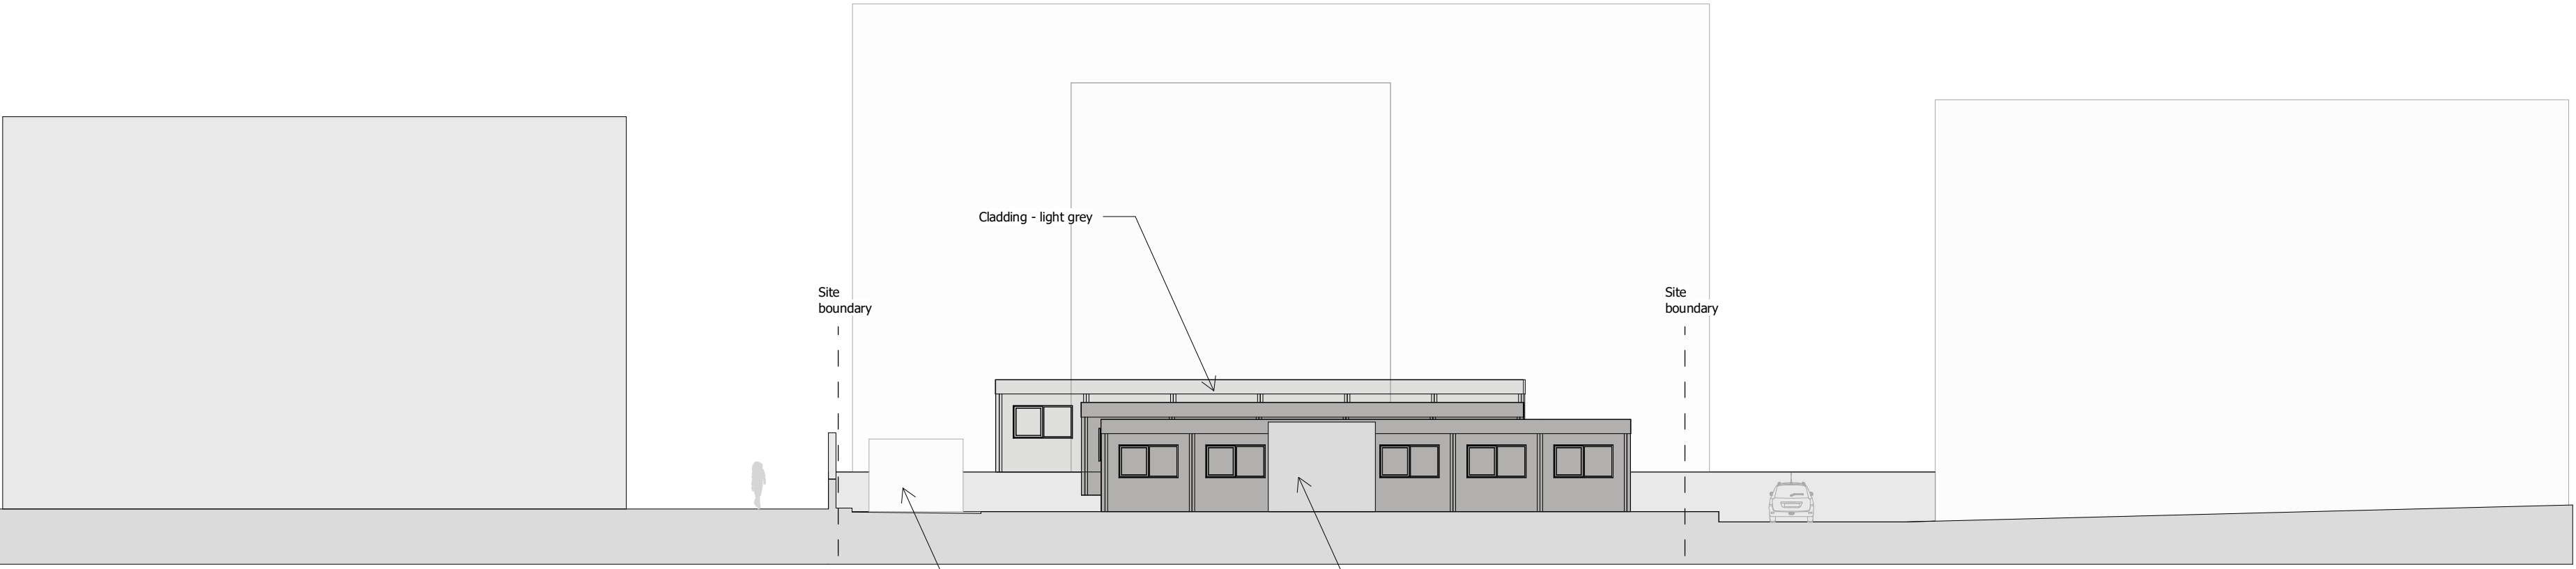


1 | Elevation AA
1 : 200

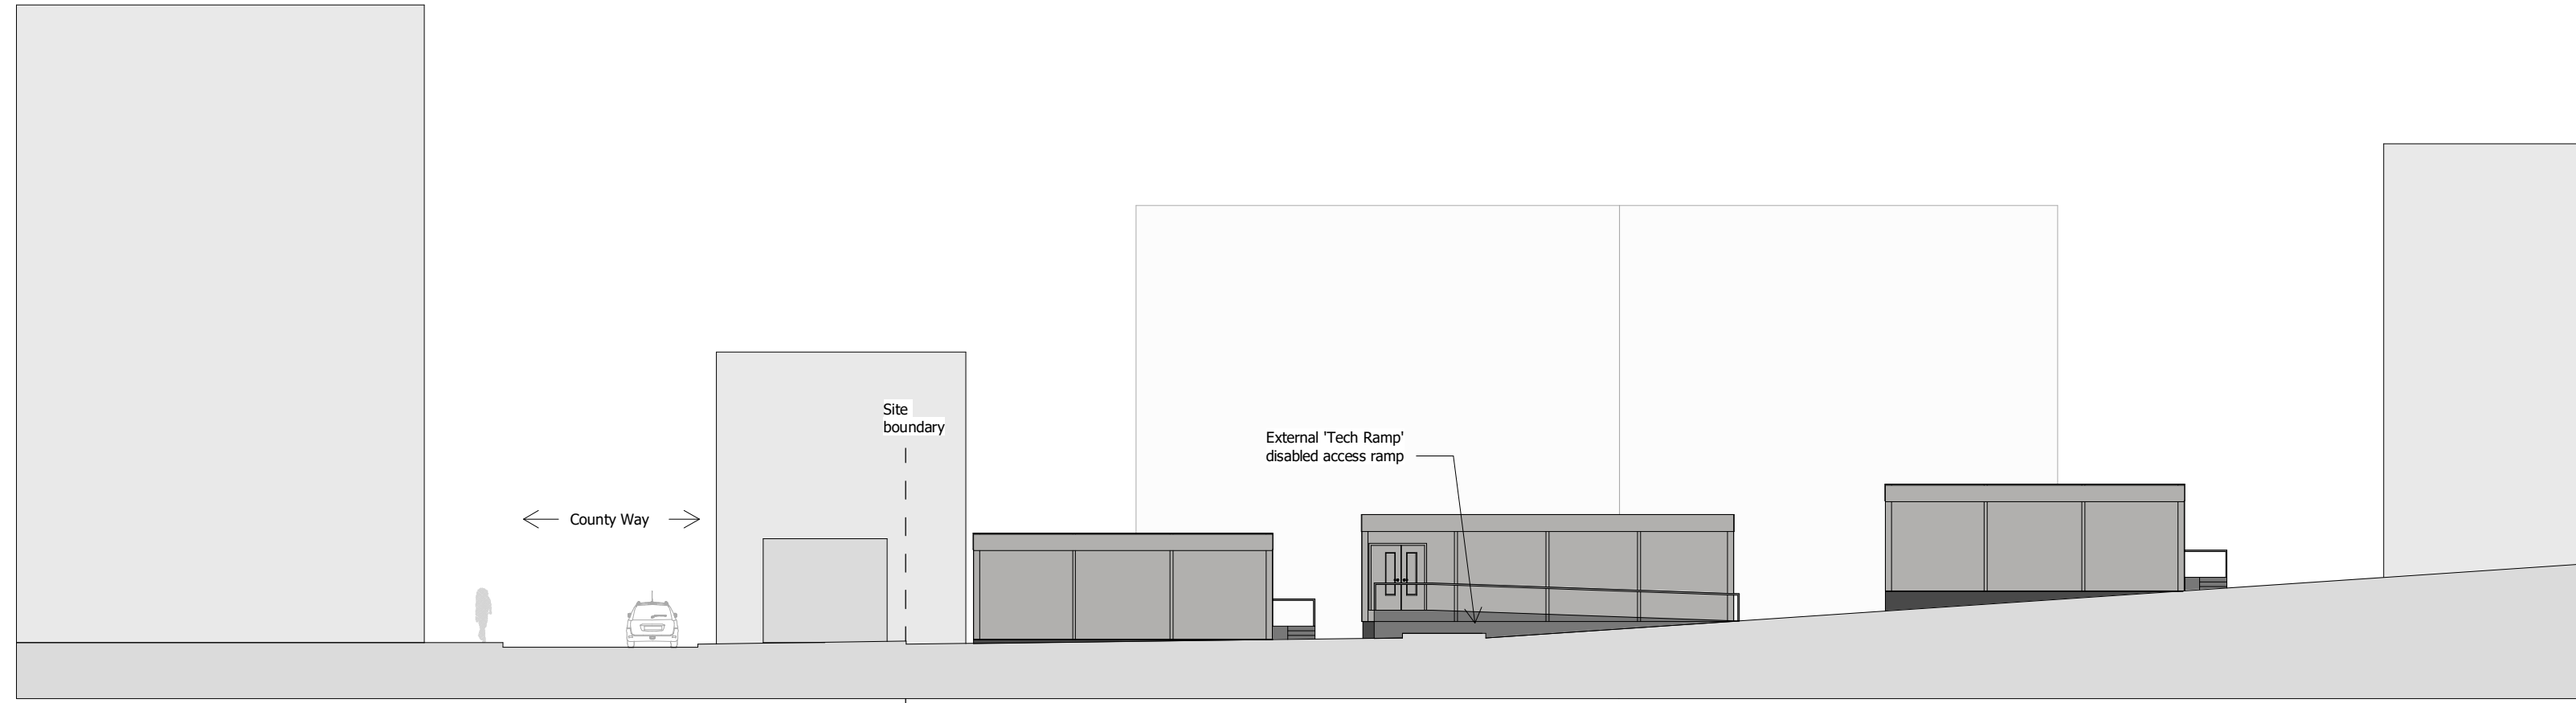

2 | Elevation BB
1 : 200

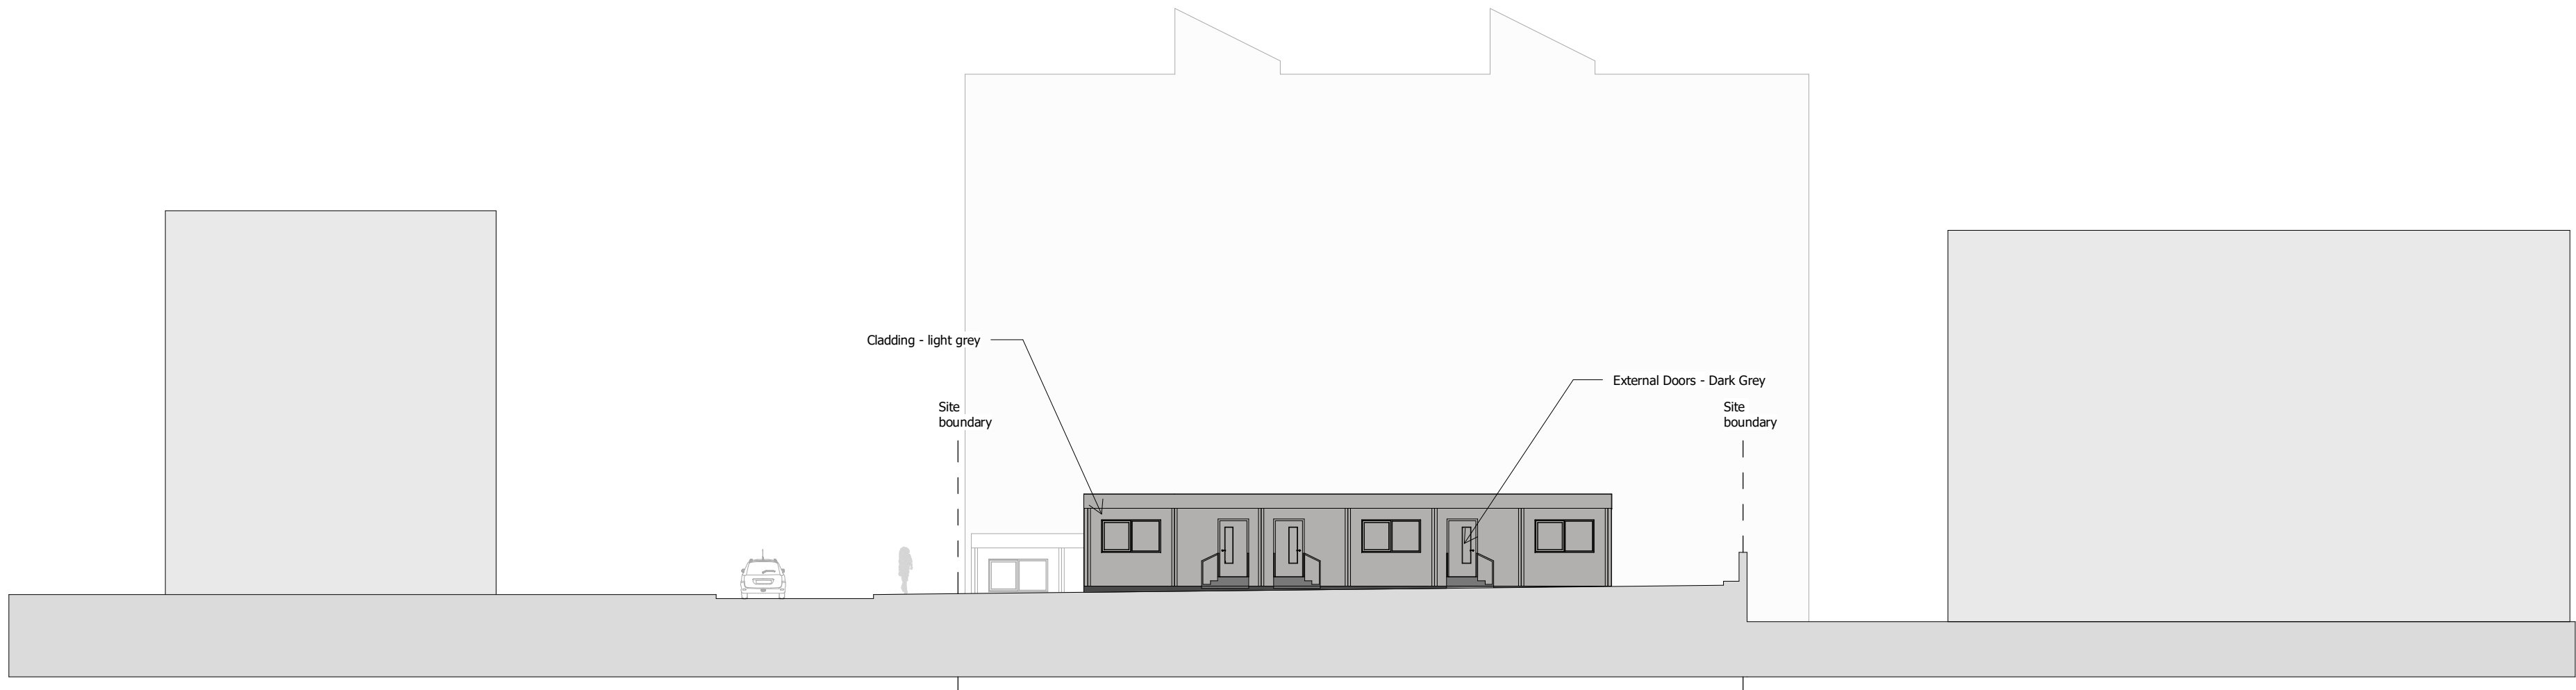


3 | Elevation CC
1 : 200

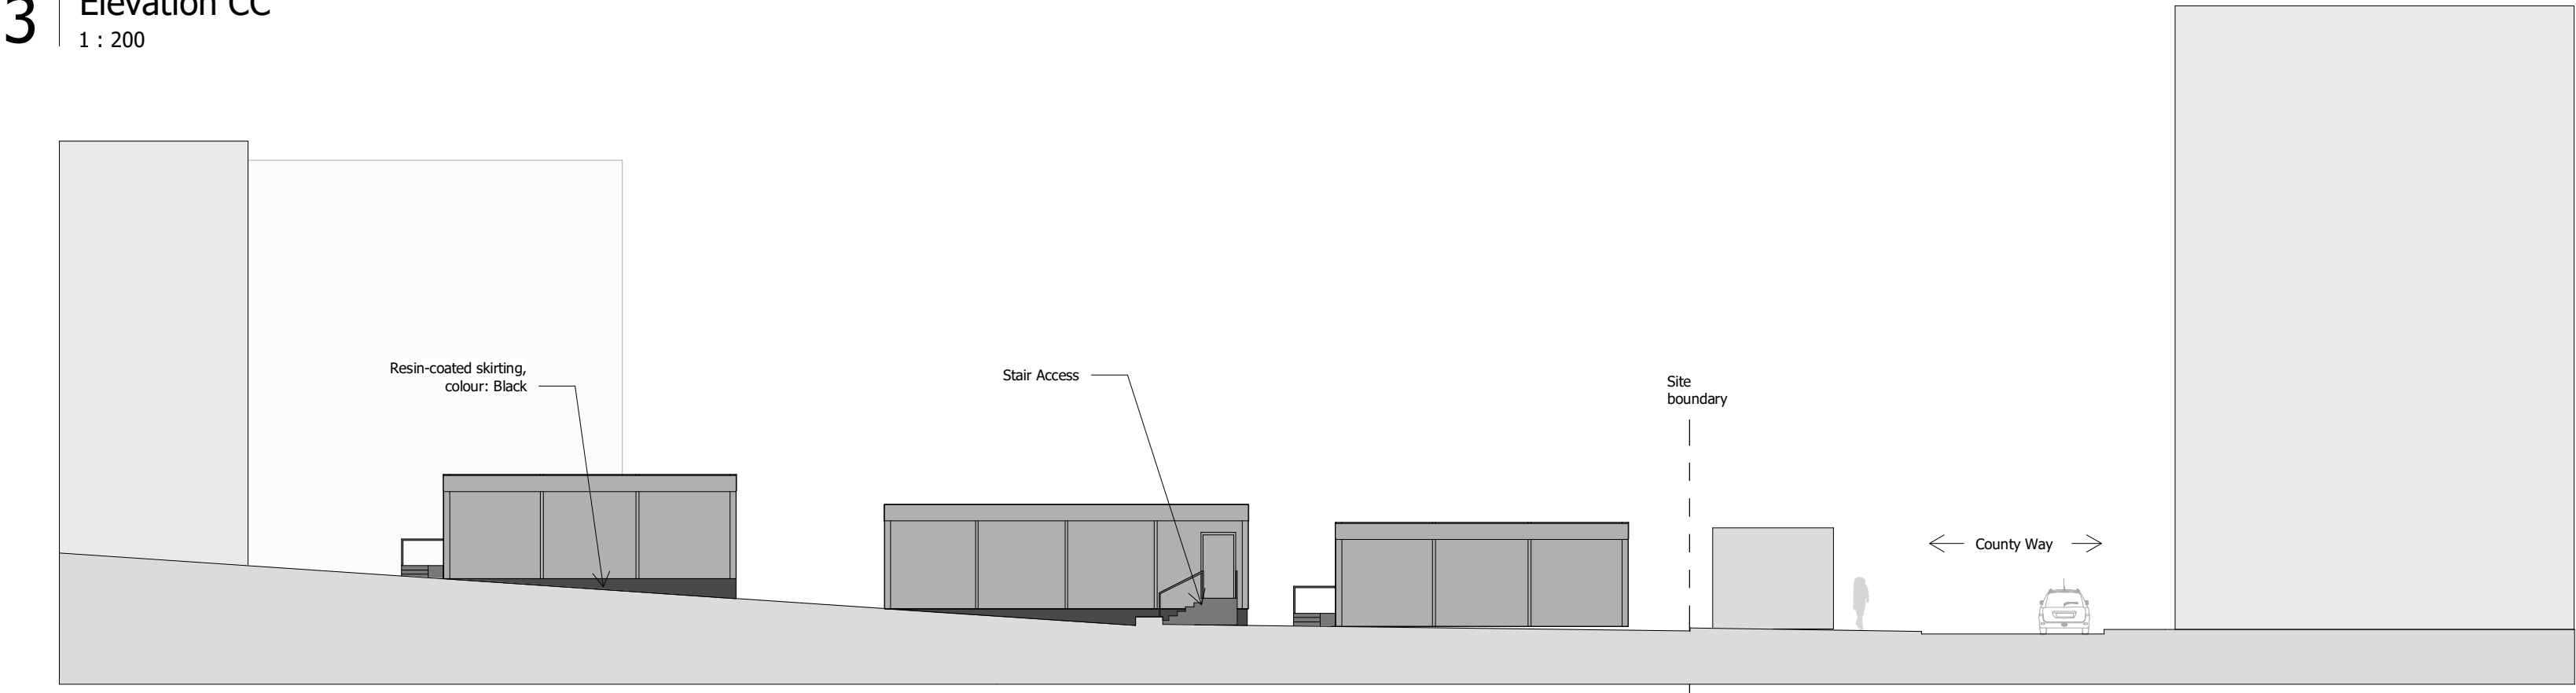

4 | Elevation DD
1 : 200

0m 4m 8m 12m 16m 20m

VISUAL SCALE 1:200

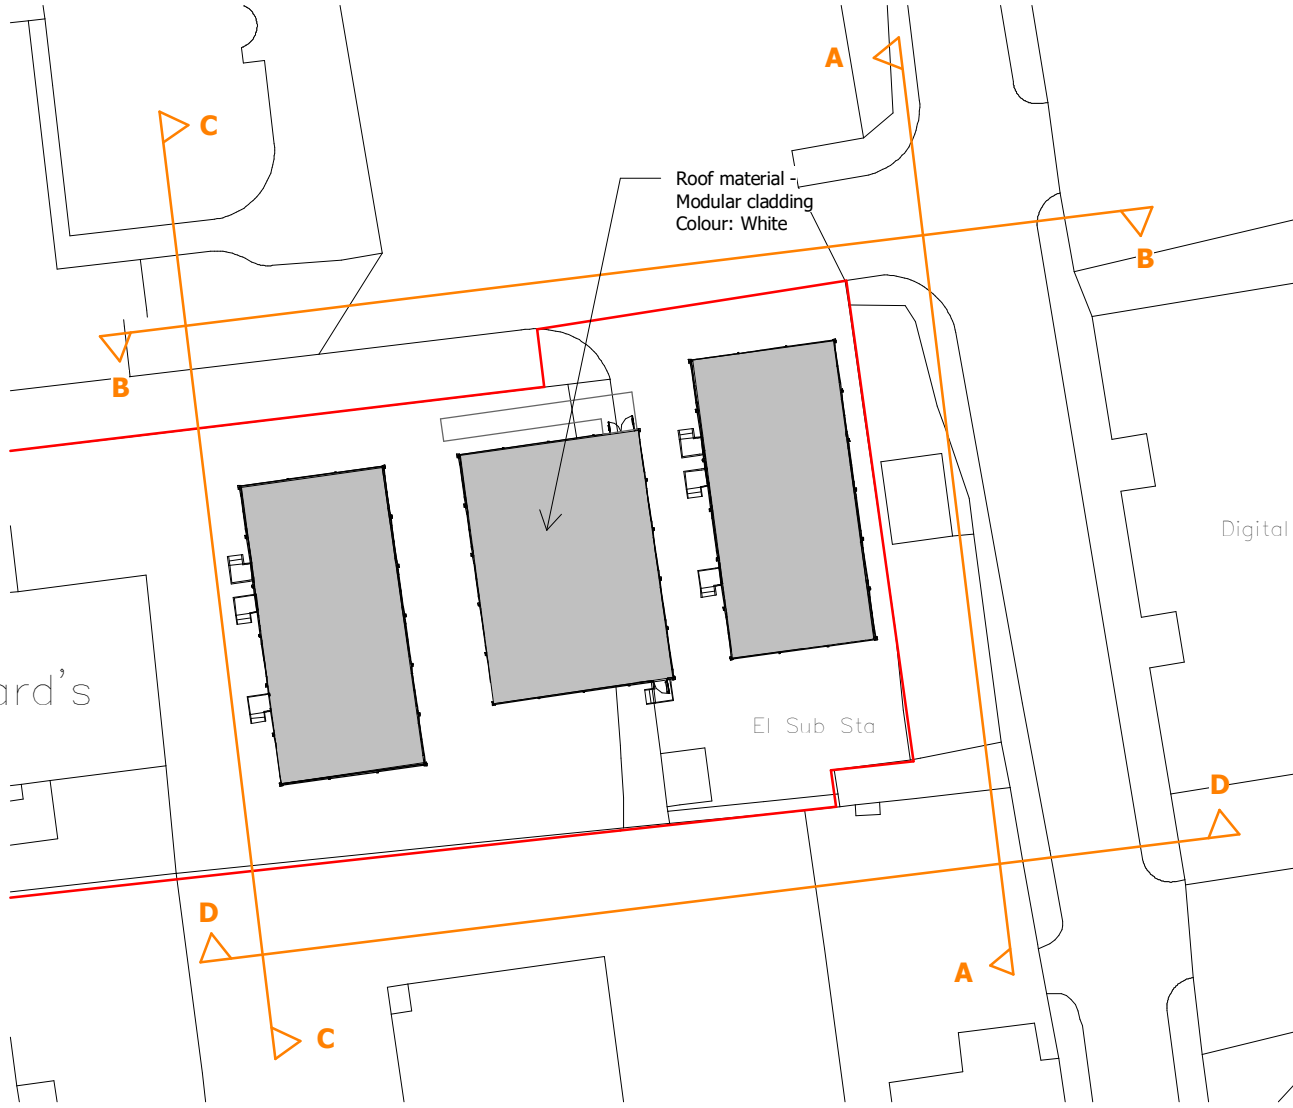

5 | Elevation Key / Roof Plan
1 : 500

P4 19.06.23 MB MS Red Line Boundary Updated, Central block mirrored, Steps/Ramps shown						
P3 26.5.23 MB MS Updated to single storey scheme						
P2 18.4.23 MB MS Stair cores amended						
P1 21.3.23 MB MS Planning Issue						
Rev:	Date:	Drawn:	Checked:	Description:		
Sustainability:				PL Planning		

Trinity Academy Barnsley Eastgate


Proposed Site Sections

Location:
9 Eastgate
Barnsley
S70 2EX
Client:
Turner & Townsend

UPRN	Originator	Zone	Level	Type	Role	Series/Number	Revision:
TRNTY-WBA-NB-ZZ-DR-A-PL_003							P4
Date:	Drawn:	Checked:	Scale:	Int Job No:			
03/21/23	MB	MS	As indicated	3766-015			

WATSON BATTY
ARCHITECTS

Shires House, Shires Road
Guiseley, Leeds LS20 8EU
Leeds Loughborough
T: 01943 876 665
E: enquiries@watsonbatty.com
W: www.watsonbatty.com

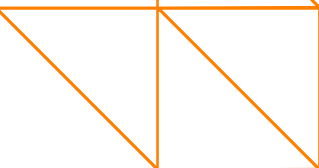

FUTURE BUILT

Note: Do not Scale from this drawing. All dimensions to be checked on site